


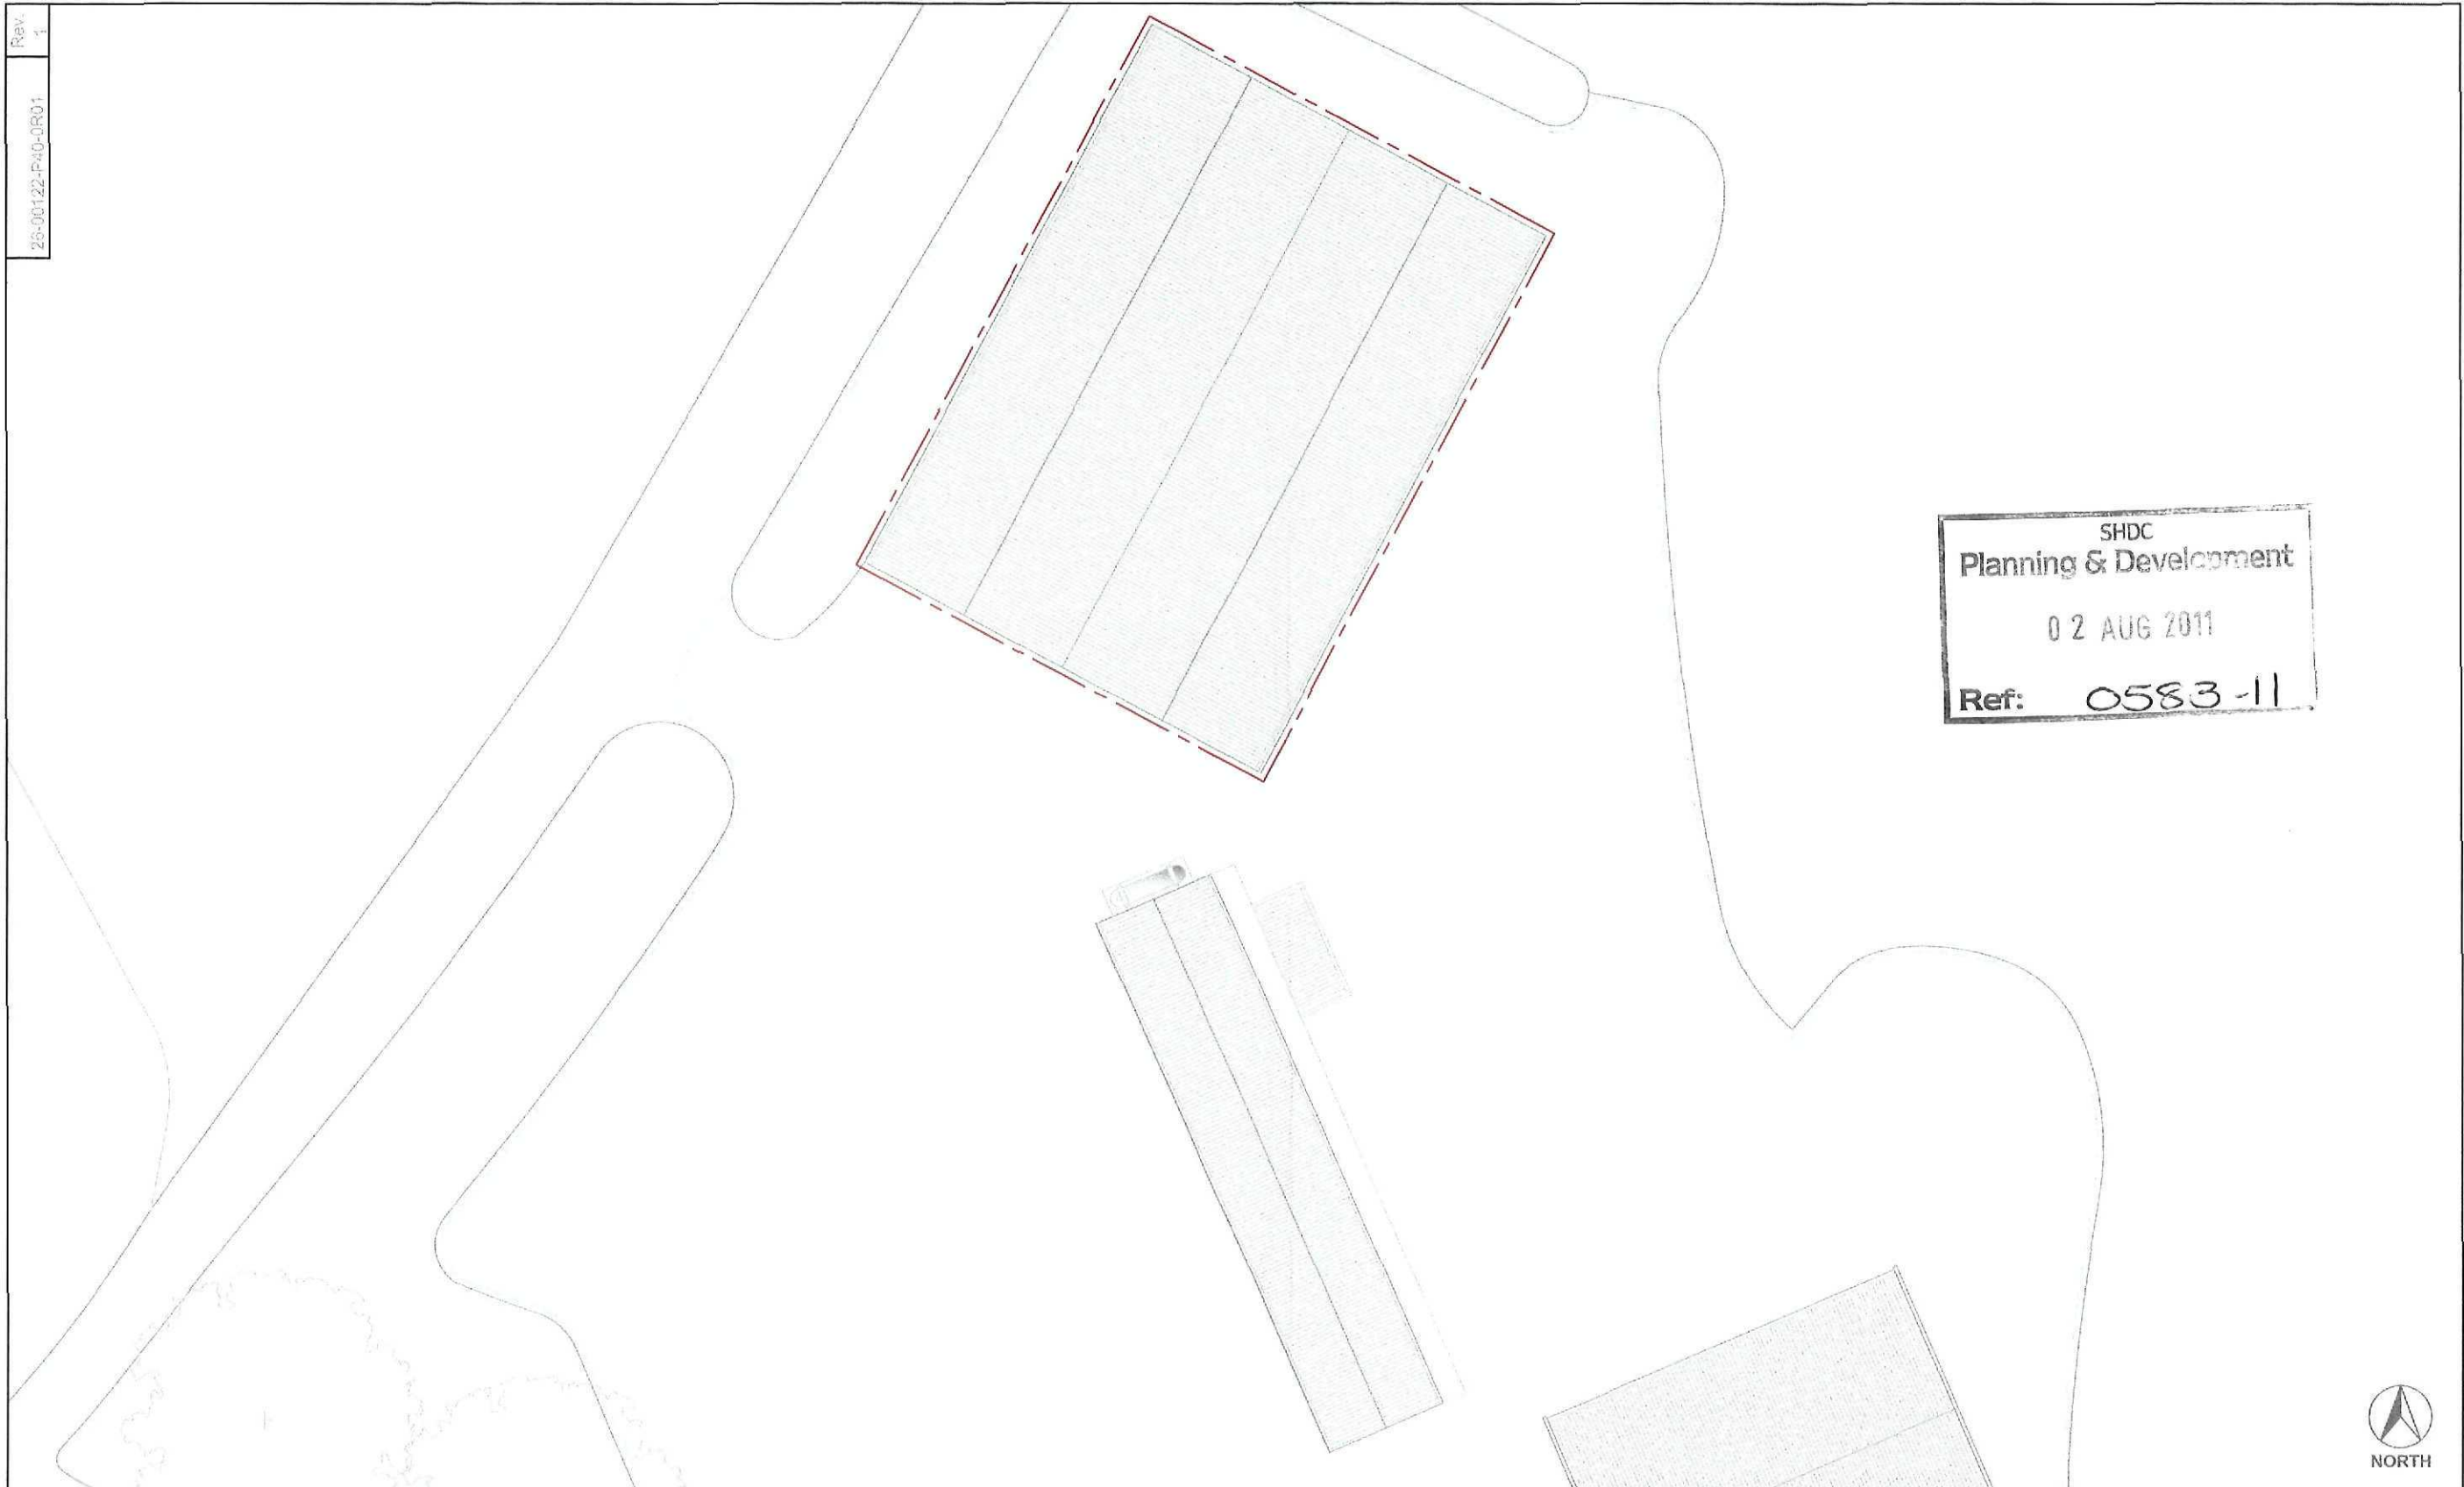

SHDC
Planning & Development
02 AUG 2011
Ref: 0583-11



Solar PV Specialists

Notes:



EvoEnergy,
Eldon Business Park,
Eldon Road,
Nottingham, NG9 6DZ
T: 08448 150200
F: 01512 111917
www.evoenergy.co.uk
info@evoenergy.co.uk

Rev	By	Date	Details
1	AJ	Jun 11	Draft Issue

Drawing Status	PLANNING ISSUE
Scale @ A3	1:500
Date	20.07.11
Drawn By	AJ
Checked by	AB

Client	ANDREW HAY
Project	CAUDWELL FARM
Title	EXISTING ROOF PLAN
26-00122-P40-0R01	