


PROPOSED SOUTH EAST ELEVATION

SHDC
Planning & Development
02 AUG 2011
Ref: 0583-11

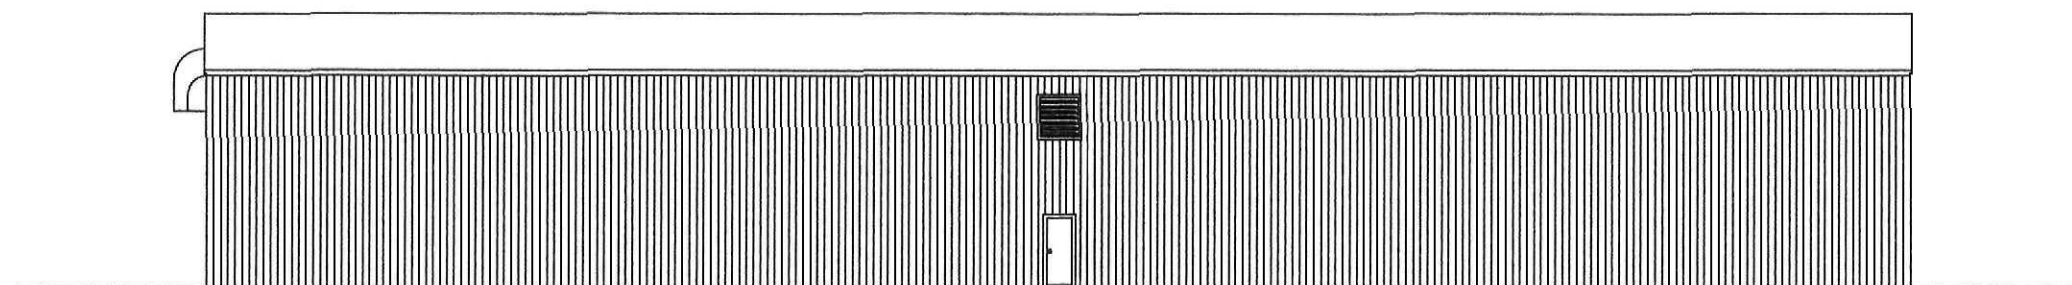

PROPOSED NORTH WEST ELEVATION

Solar PV Specialists

Notes:



EvoEnergy,
Eldon Business Park,
Eldon Road,
Nottingham, NG9 6DZ

T: 08448 150200
F: 01512 111917
www.evoenergy.co.uk
info@evoenergy.co.uk

				Drawing Status		Client	ANDREW HAY
				PLANNING ISSUE		Project	CAUDWELL FARM
						Title	PROPOSED ELEVATIONS
1	AJ	Jun 11	Draft Issue	JT	Scale @ A3 1:200	Drawn By AJ	26-00122 -P43-R201
Rev	By	Date	Details	Chkd	Date 20.07.11	Checked by AB	