



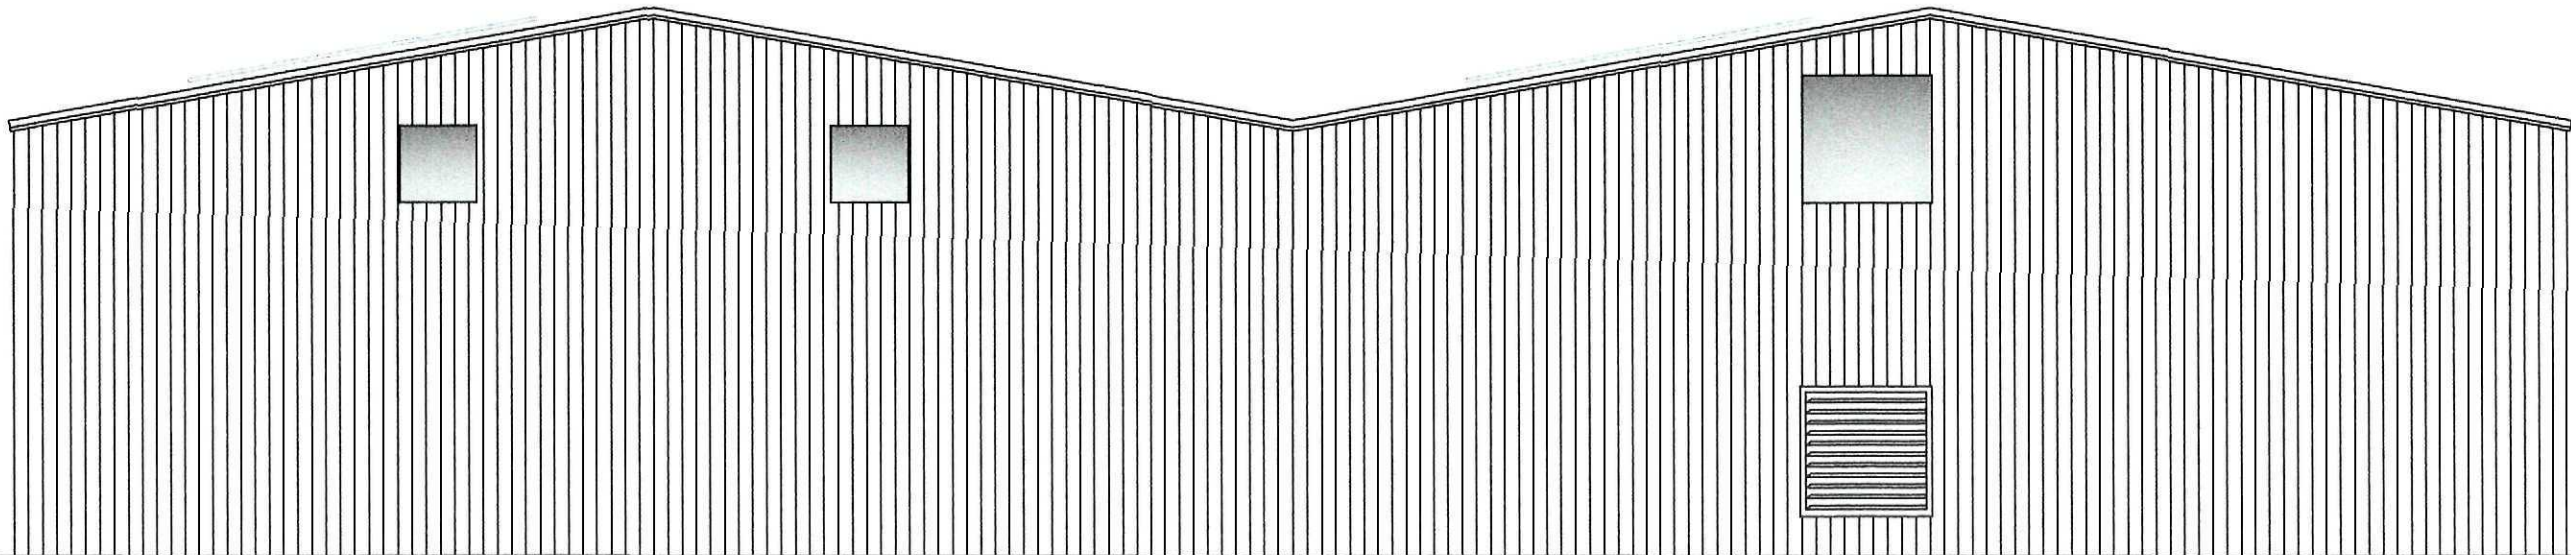

PROPOSED NORTH EAST ELEVATION

SHDC
Planning & Development
02 AUG 2011
Ref: 0583-11

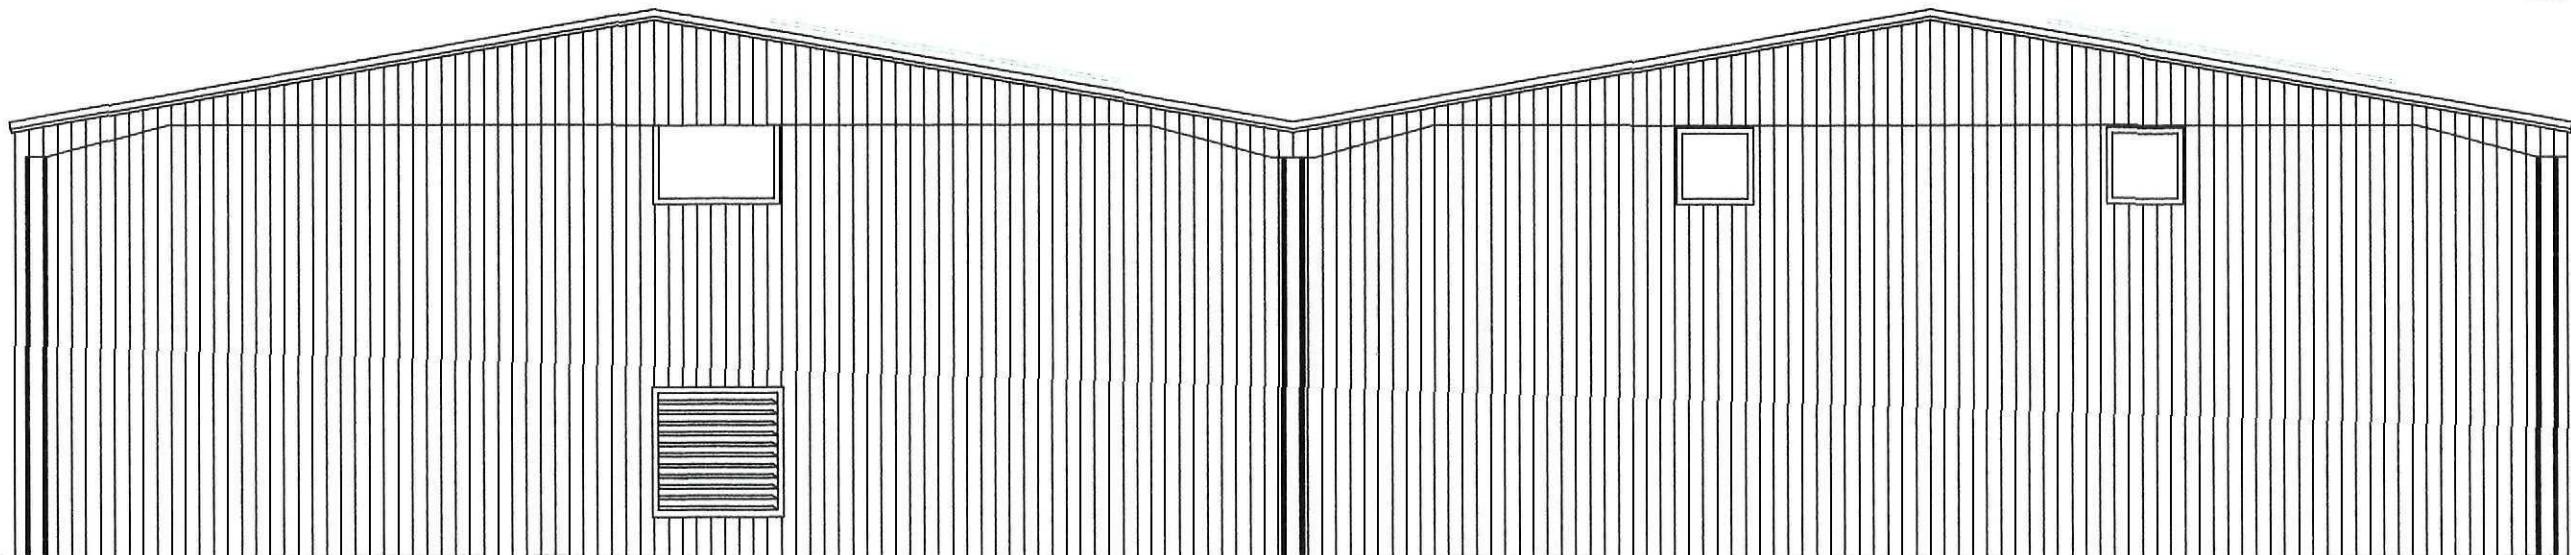

PROPOSED SOUTH WEST ELEVATION

Solar PV Specialists

Notes:



EvoEnergy,
Eldon Business Park,
Eldon Road,
Nottingham, NG9 6DZ
T: 08448 150200
F: 01512 111917
www.evoenergy.co.uk
info@evoenergy.co.uk

Drawing Status

PLANNING ISSUE

Client ANDREW HAY

Project CAUDWELL FARM

Title PROPOSED ELEVATIONS

1 AJ Jun 11 Draft Issue

Rev By Date Details

JT Scale @ A3 1:100

Chkd Date 20.07.11

Drawn By AJ

Checked by AB

26-00122 -P43-R101