


Rev.
1
26-00122-P41-0R01.2



SHDC
Planning & Development
02 AUG 2011
Ref: 0583-11

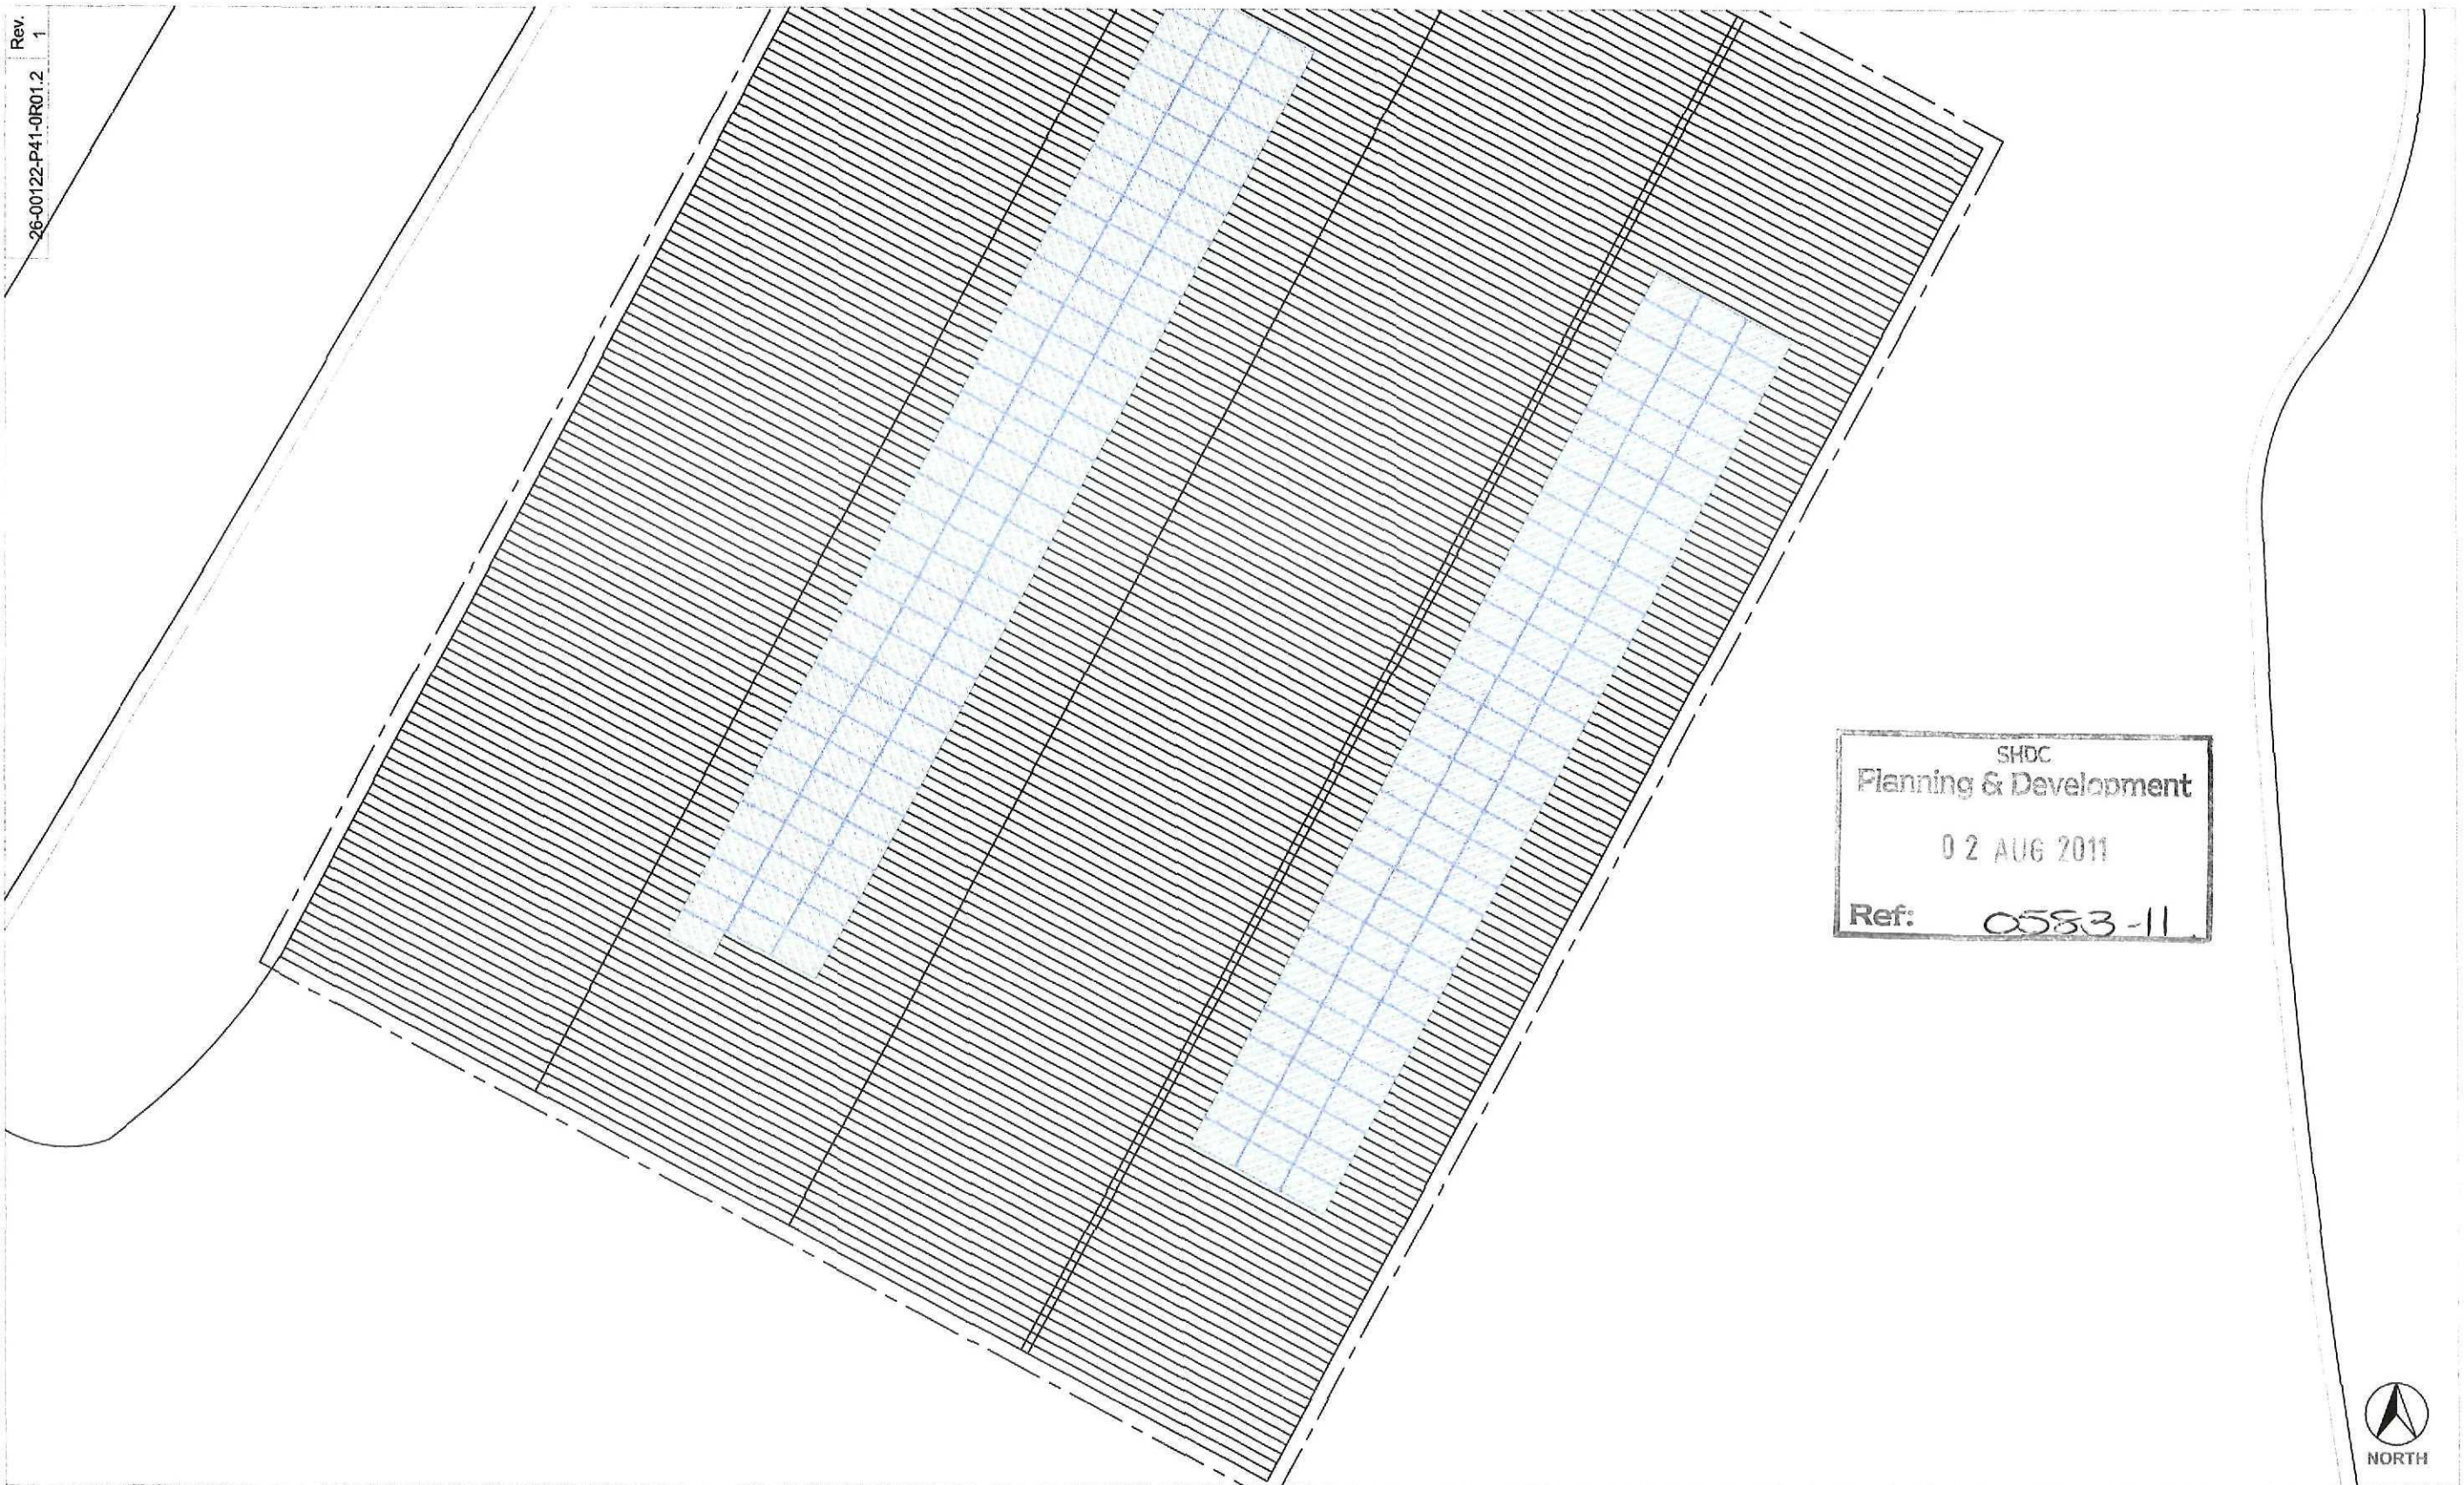

Solar PV Specialists

Notes:



EvoEnergy,
Eldon Business Park,
Eldon Road,
Nottingham, NG9 6DZ
T: 08448 150200
F: 01512 111917
www.evoenergy.co.uk
info@evoenergy.co.uk

				Drawing Status		Client	
				PLANNING ISSUE		ANDREW HAY	
						Project	
						CAUDWELL FARM	
						Title	
						PROPOSED ROOF PLAN	
1	AJ	Jun 11	Draft Issue	AB	Scale @ A3	1:200	Drawn By
Rev	By	Date	Details	Chkd	Date	20.07.11	Checked by
						AB	26-00122-P41-0R01.2