



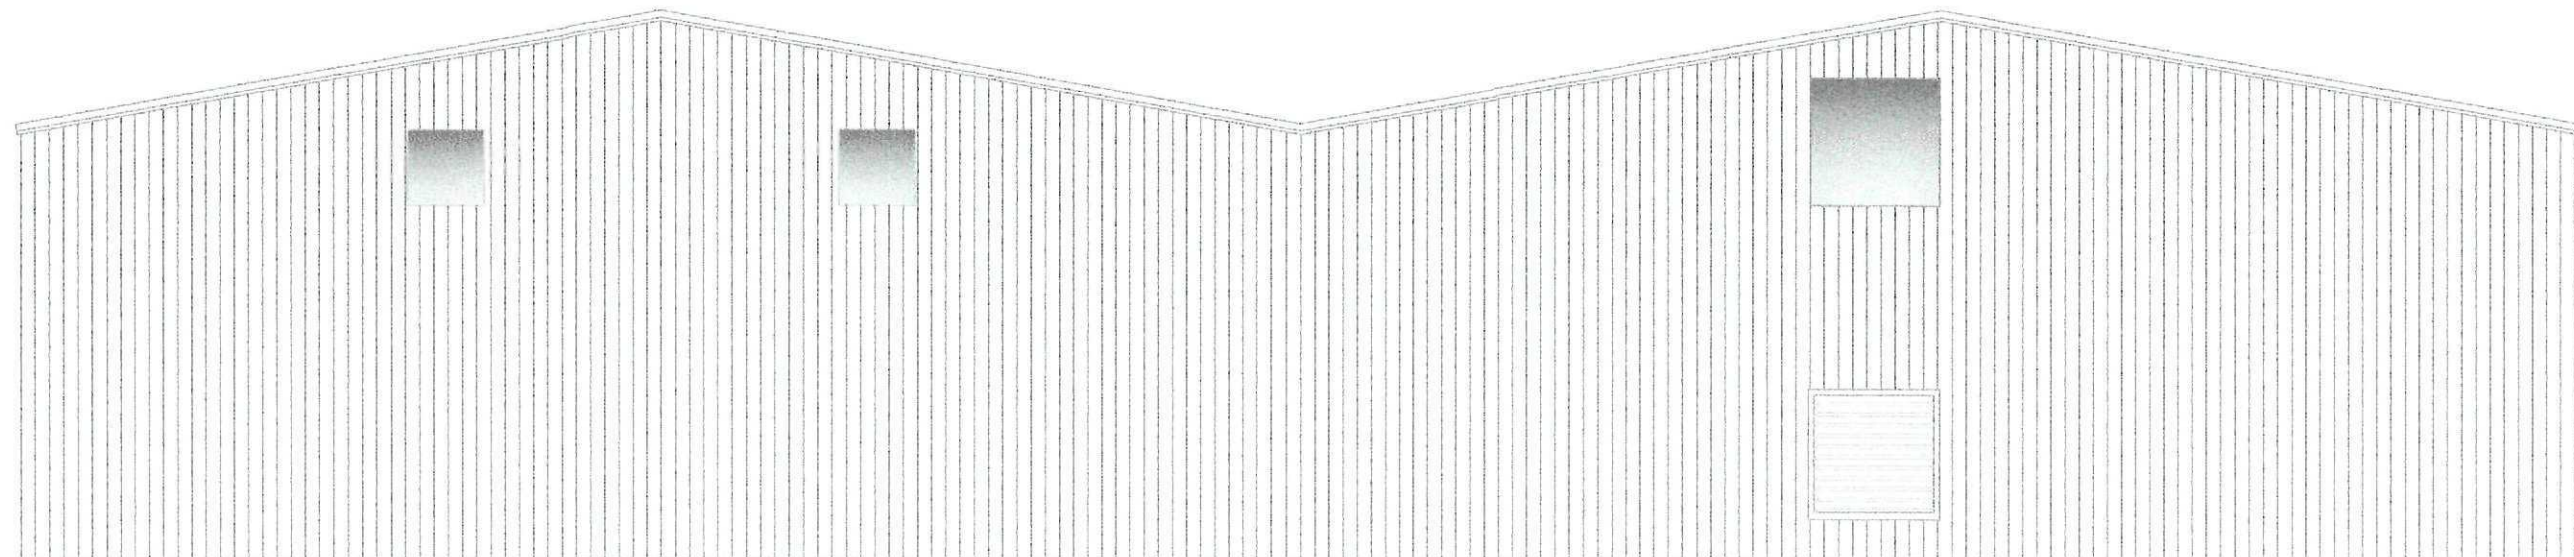

EXISTING NORTH EAST ELEVATION

SHDC
Planning & Development
02 AUG 2011
Ref: 0583-11

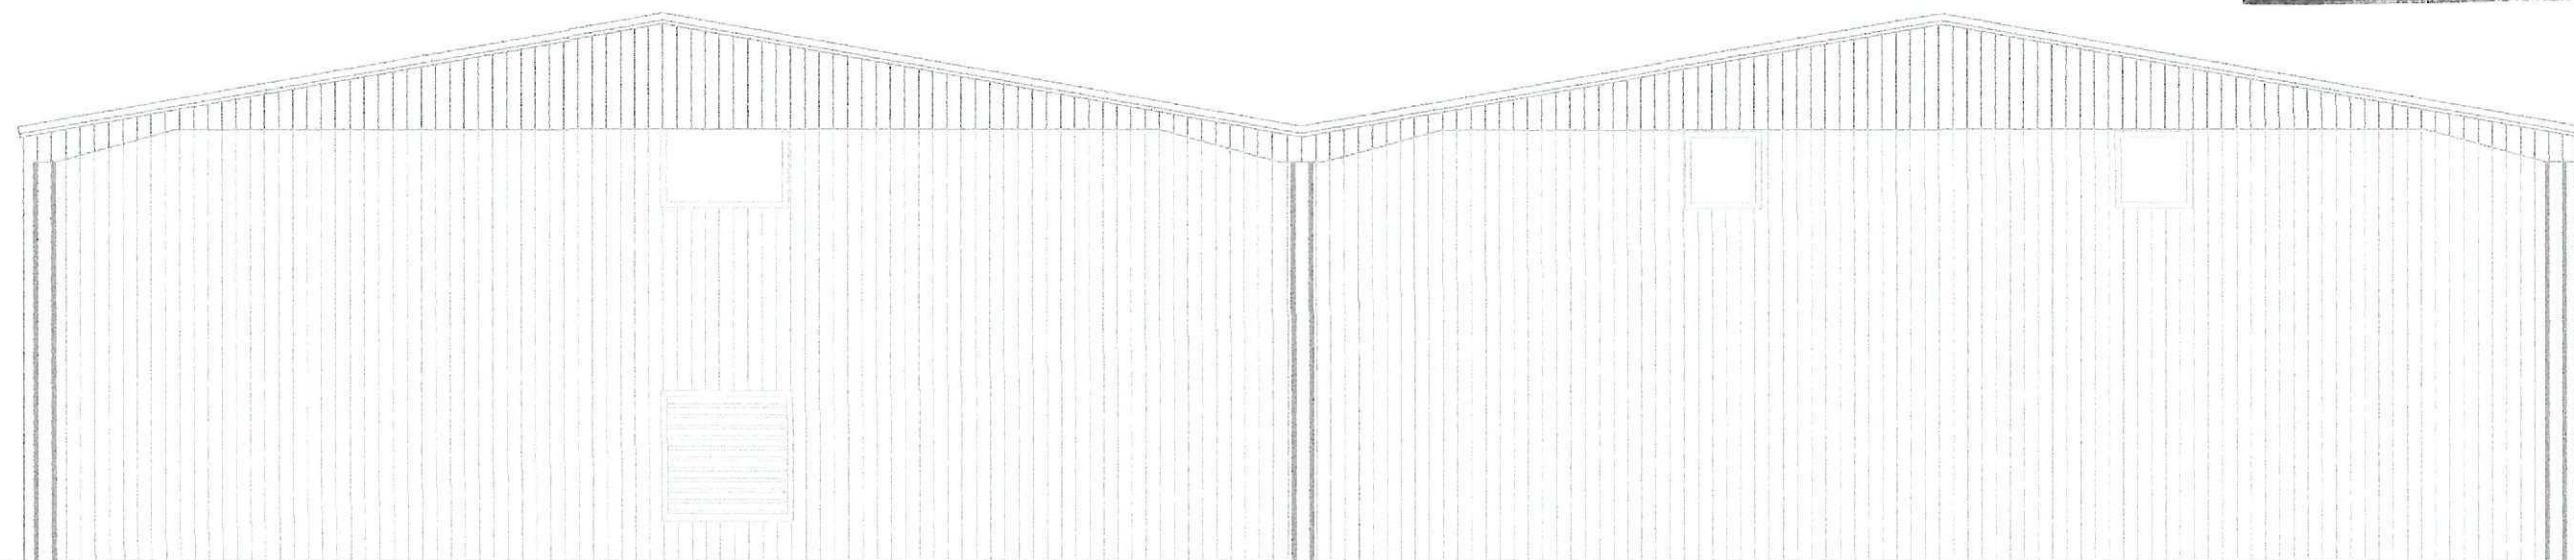

EXISTING SOUTH WEST ELEVATION

Solar PV Specialists

Notes:



EvoEnergy,
Eldon Business Park,
Eldon Road,
Nottingham, NG9 6DZ

T: 08448 150200
F: 01512 111917
www.evoenergy.co.uk
info@evoenergy.co.uk

				Drawing Status:		Client: ANDREW HAY	
				PLANNING ISSUE		Project: CAUDWELL FARM	
						Title: EXISTING ELEVATIONS	
1	AJ	Jun 11	Draft Issue	JT	Scale: 1:100	Drawn By: AJ	26-00122 -P42-R101
Rev	By	Date	Details	Chkd	Date: 20.07.11	Checked by: AB	