


EXISTING SOUTH EAST ELEVATION

SHDC
Planning & Development
02 AUG 2011
Ref: 0583-11

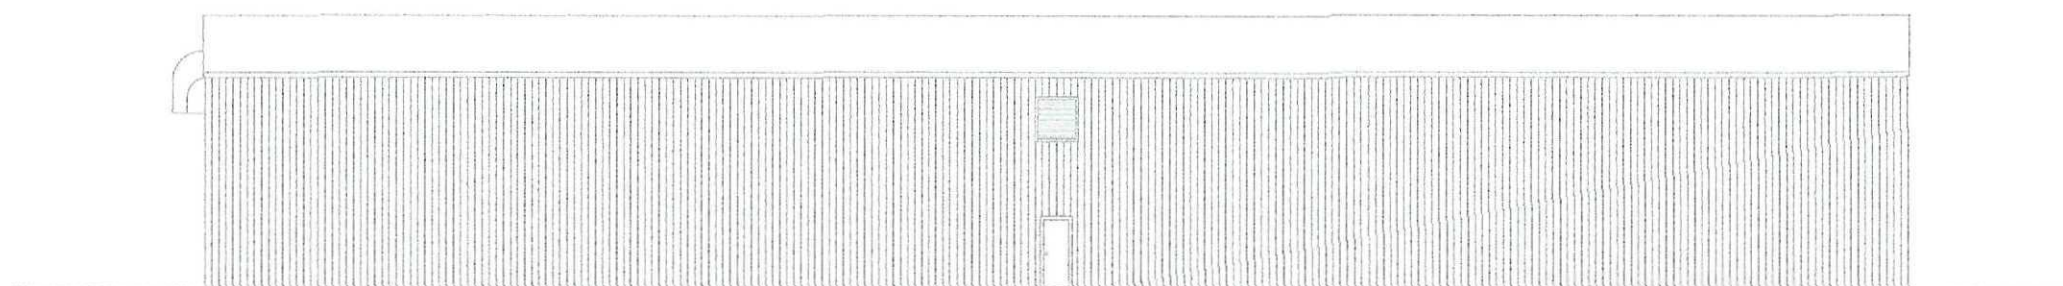

EXISTING NORTH WEST ELEVATION

Solar PV Specialists

Notes:



EvoEnergy,
Eldon Business Park,
Eldon Road,
Nottingham, NG9 6DZ

T: 08448 150200
F: 01512 111917
www.evoenergy.co.uk
info@evoenergy.co.uk

					Drawn: Solika	Client: ANDREW HAY
					PLANNING ISSUE	Project: CAUDWELL FARM
						Title: EXISTING ELEVATIONS
1	AJ	Jun 11	Draft Issue	JT	Scale of A3 1:200	Drawn By: AJ
Rev	By	Date	Details	Chkd	Date: 20.07.11	Checked by: AB
						26-00122-P42-R201