


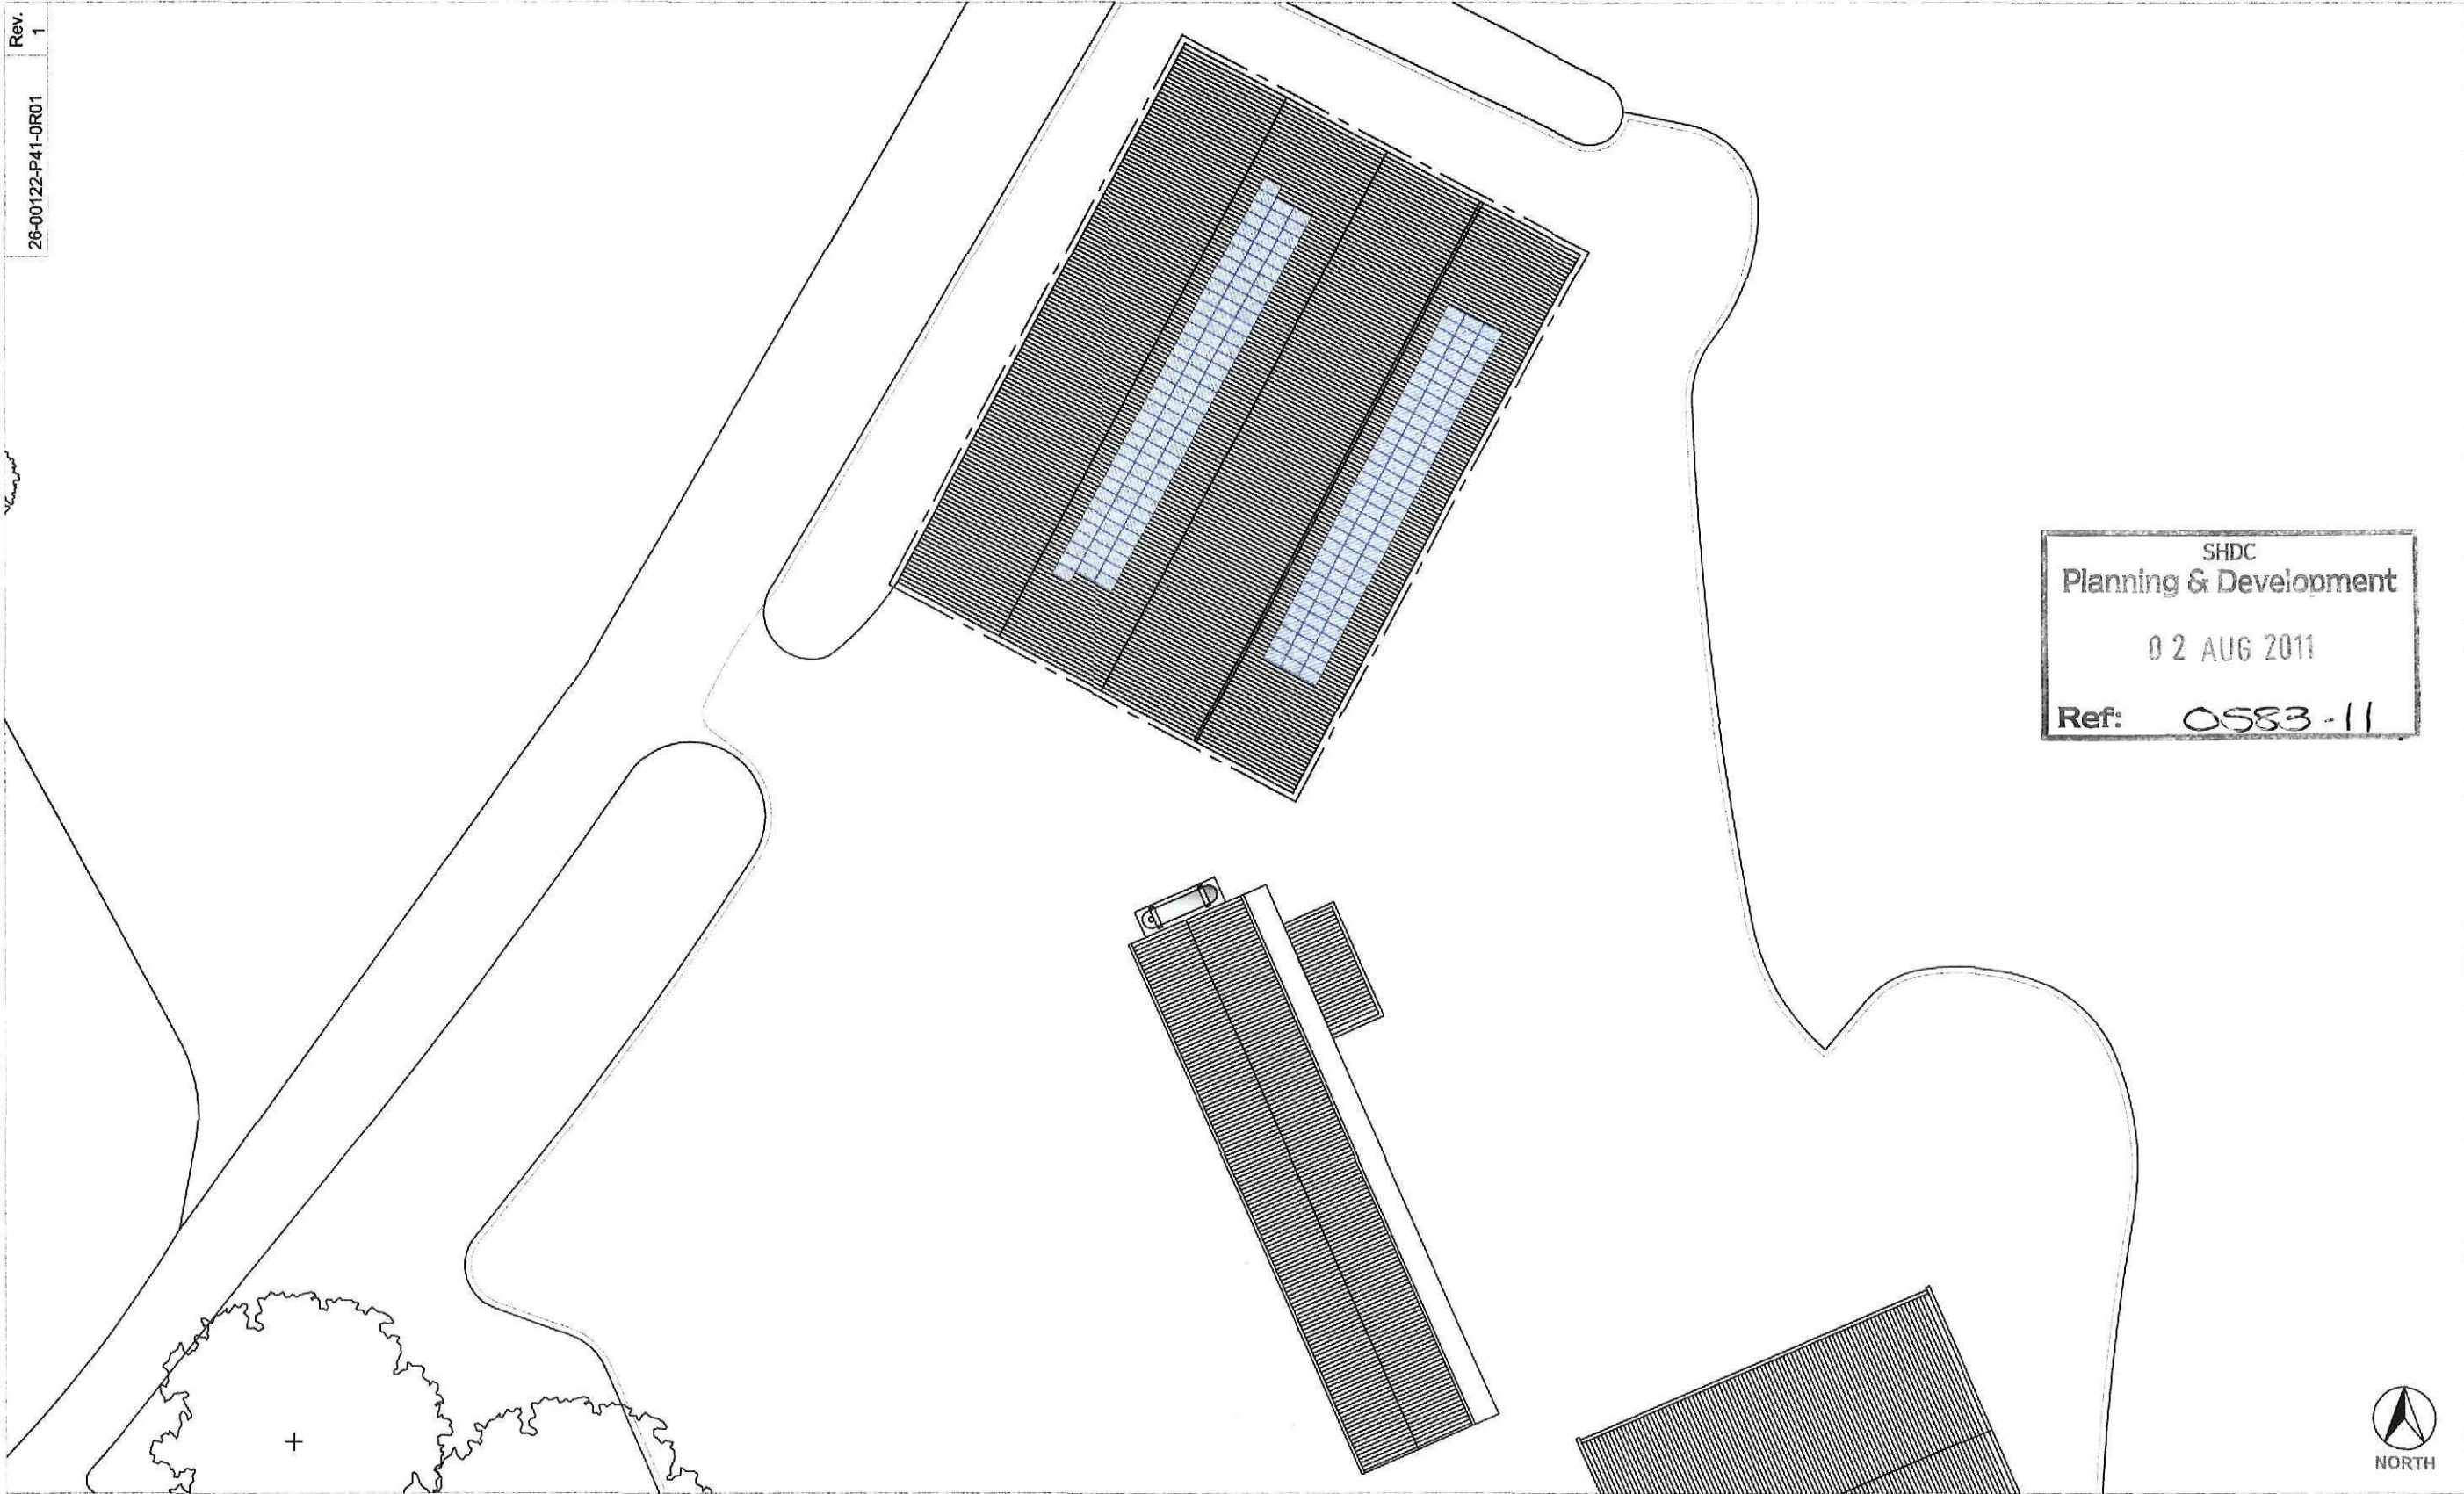

Solar PV Specialists

Notes:



EvoEnergy,
Eldon Business Park,
Eldon Road,
Nottingham, NG9 6DZ

T: 08448 150200
F: 01512 111917
www.evoenergy.co.uk
info@evoenergy.co.uk

Rev	By	Date	Details
1	AJ	Jun 11	Draft Issue

Drawing Status			
PLANNING ISSUE			
AB	Scale @ A3	1:500	Drawn By AJ
Chkd	Date	20.07.11	Checked by AB

Client	ANDREW HAY
Project	CAUDWELL FARM
Title	PROPOSED ROOF PLAN
26-00122-P41-OR01	