

Replacement Dwelling | Woodhouse Farm House | Hurn Road | Holbeach Hurn


Triple Garage Drawing

Exclusion: Ryland Design Are
NOT Principal Designer
Unless Appointed Otherwise




This Drawing is the property of Ryland Design. Copyright is reserved by them and the Drawing is issued on the condition that it is not to be used, in whole or in part, without the written consent of Ryland Design. Notes


1. All dimensions to be verified on site prior to any fabrication or site works being commenced.
2. Do not scale from this Drawing, use figured dimensions only.
3. Do not scale from this Drawing, use figured dimensions only.
4. Dimensions are given in millimetres unless stated otherwise.
5. The Drawing is to be read in conjunction with relevant Consultant's Specification and the agreed 'r' configuration with Drawing Nos.

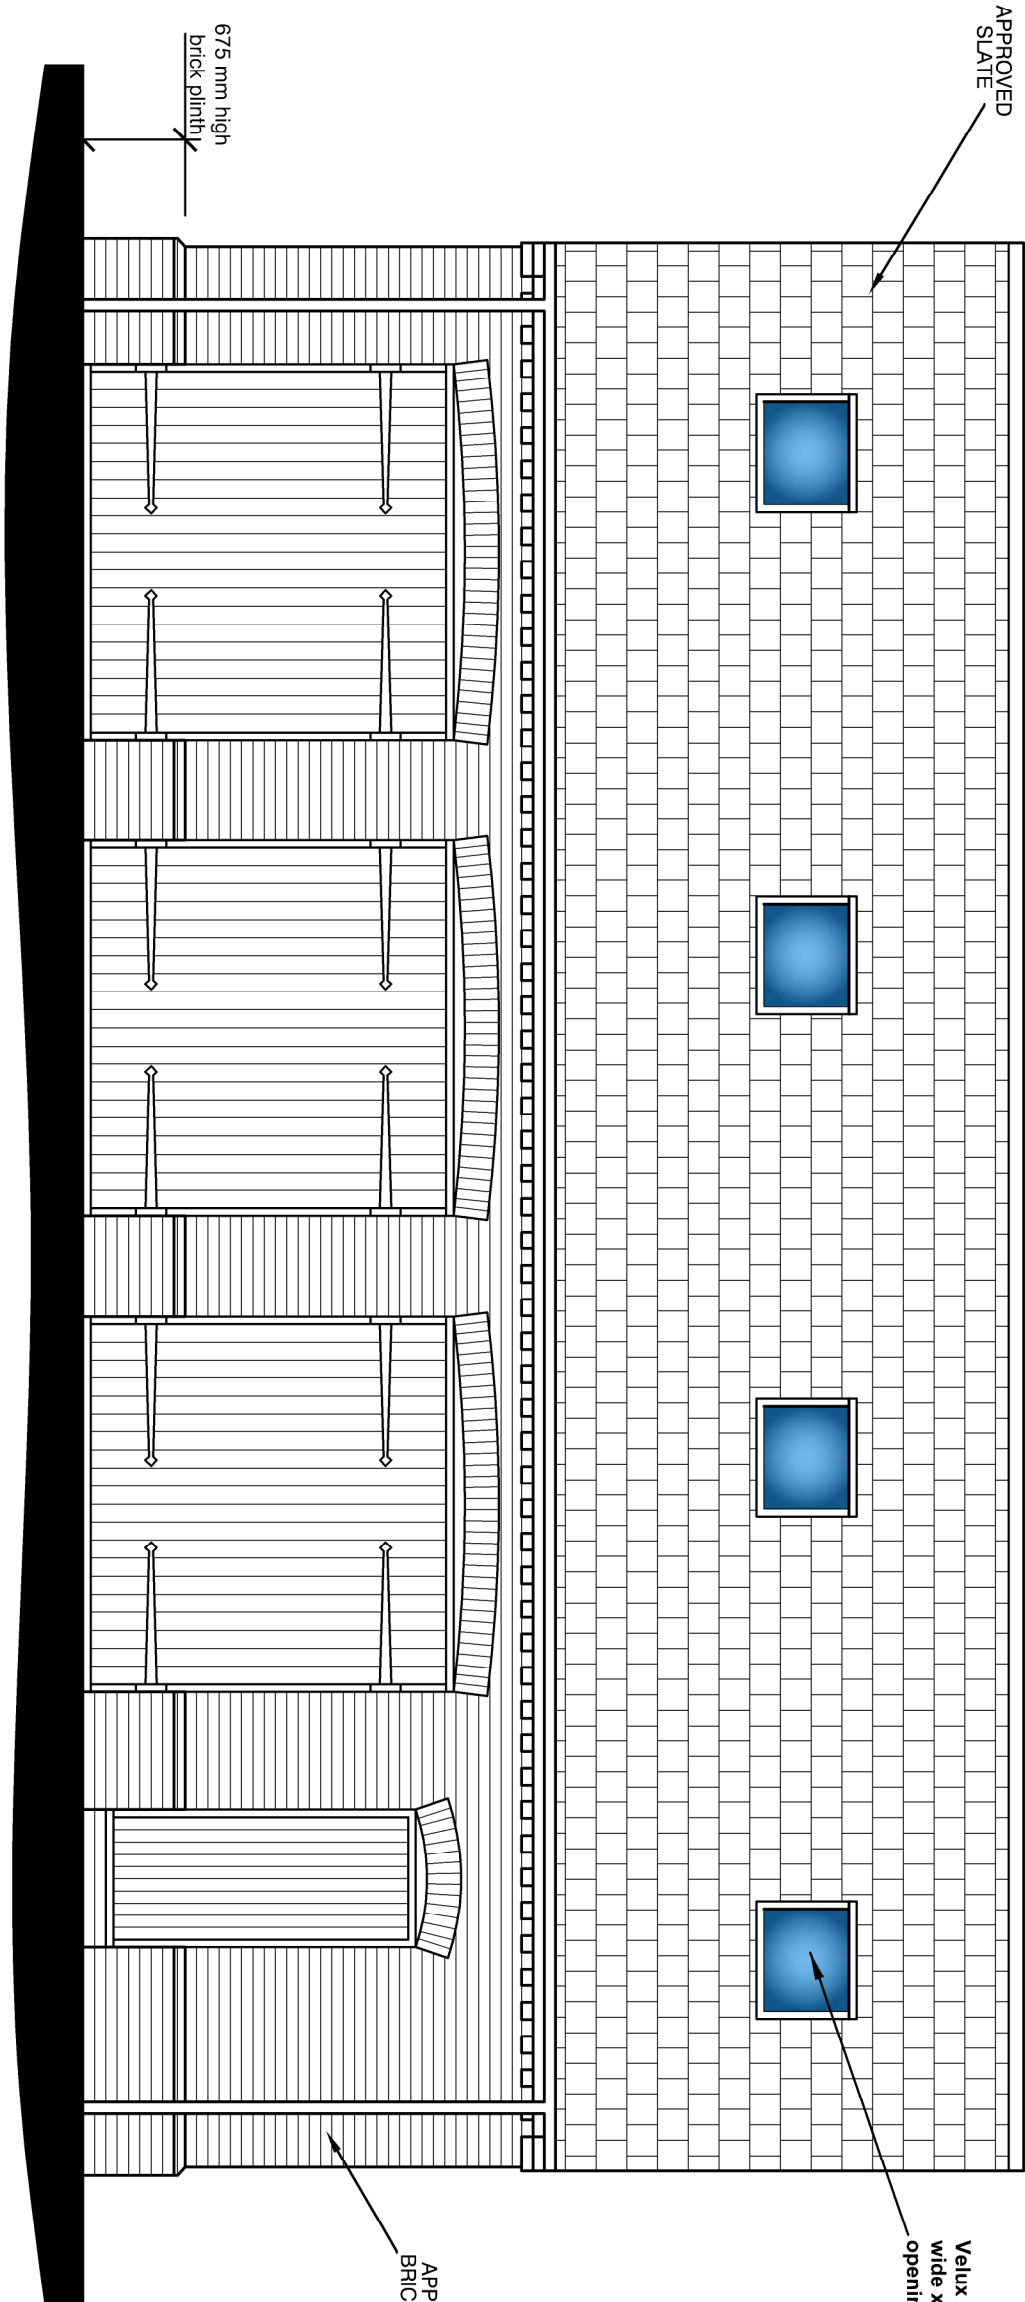


SOUTH EAST ELEVATION

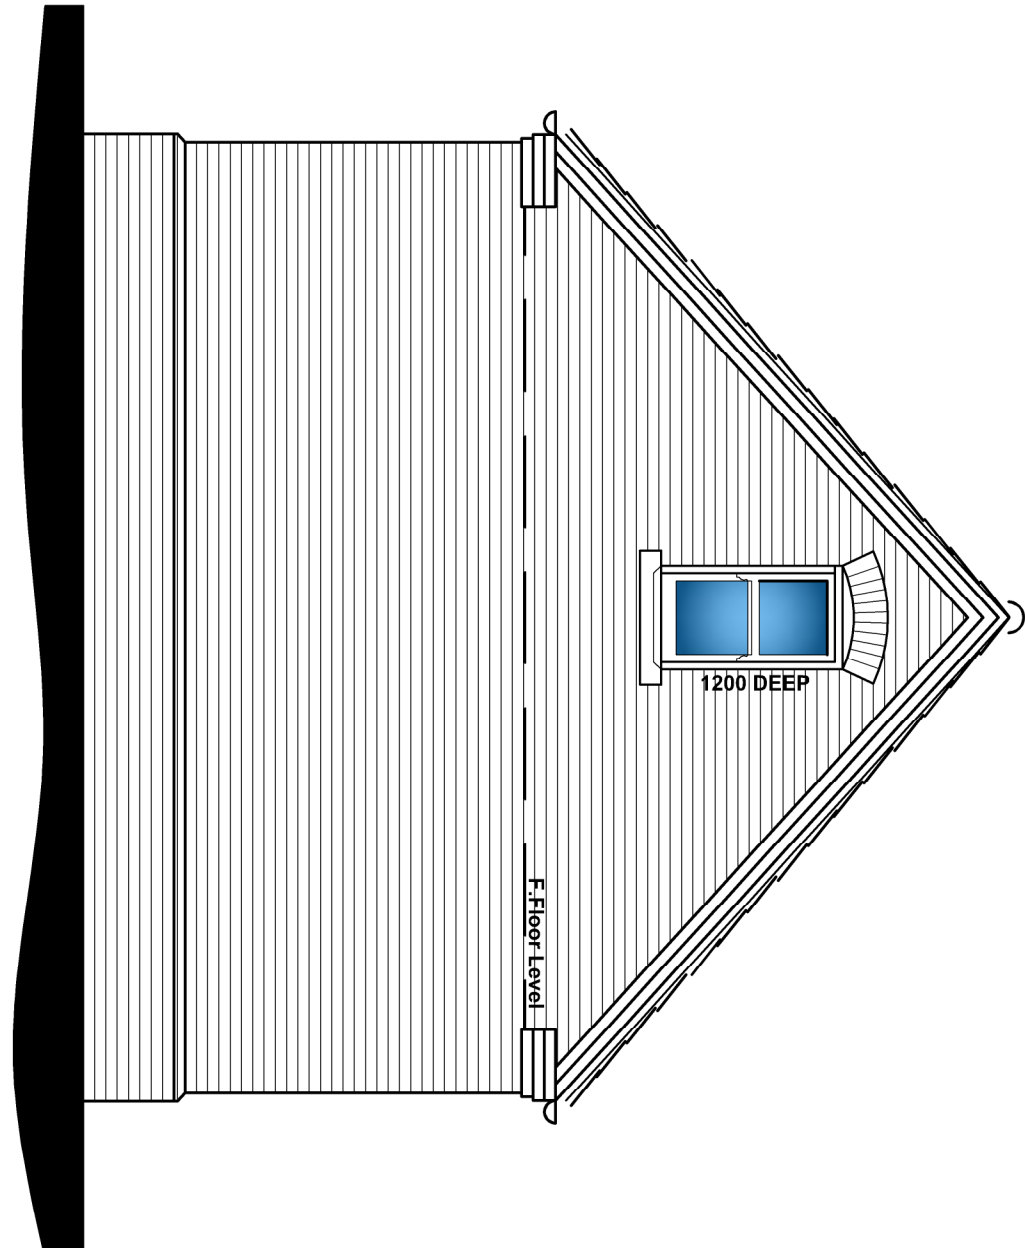


NORTH EAST ELEVATION

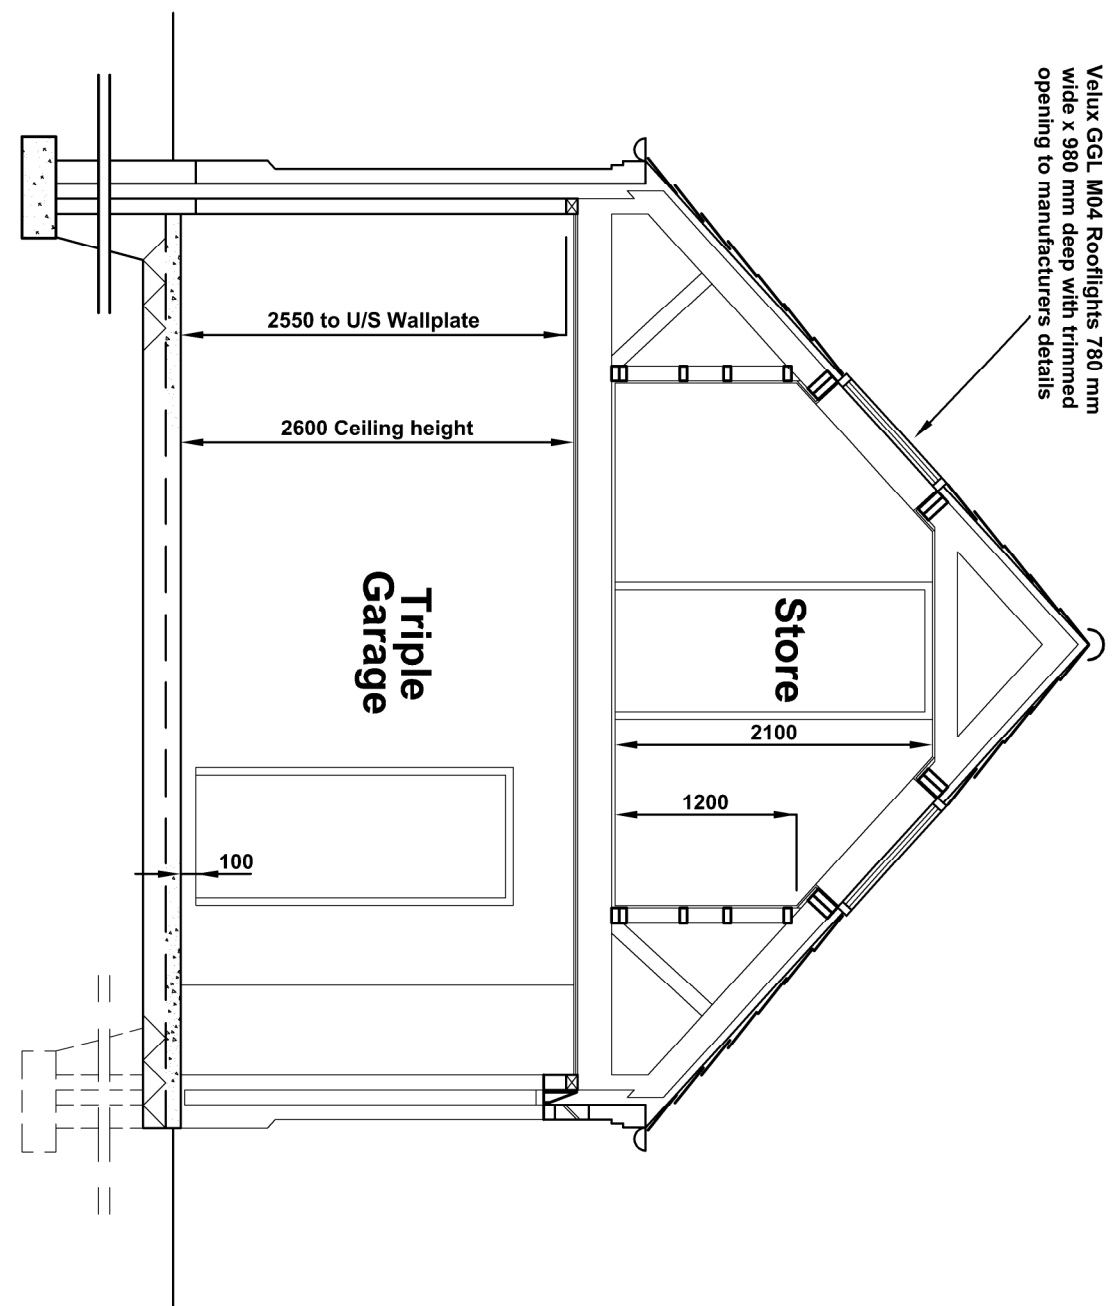


PLANNING SECTION A-A

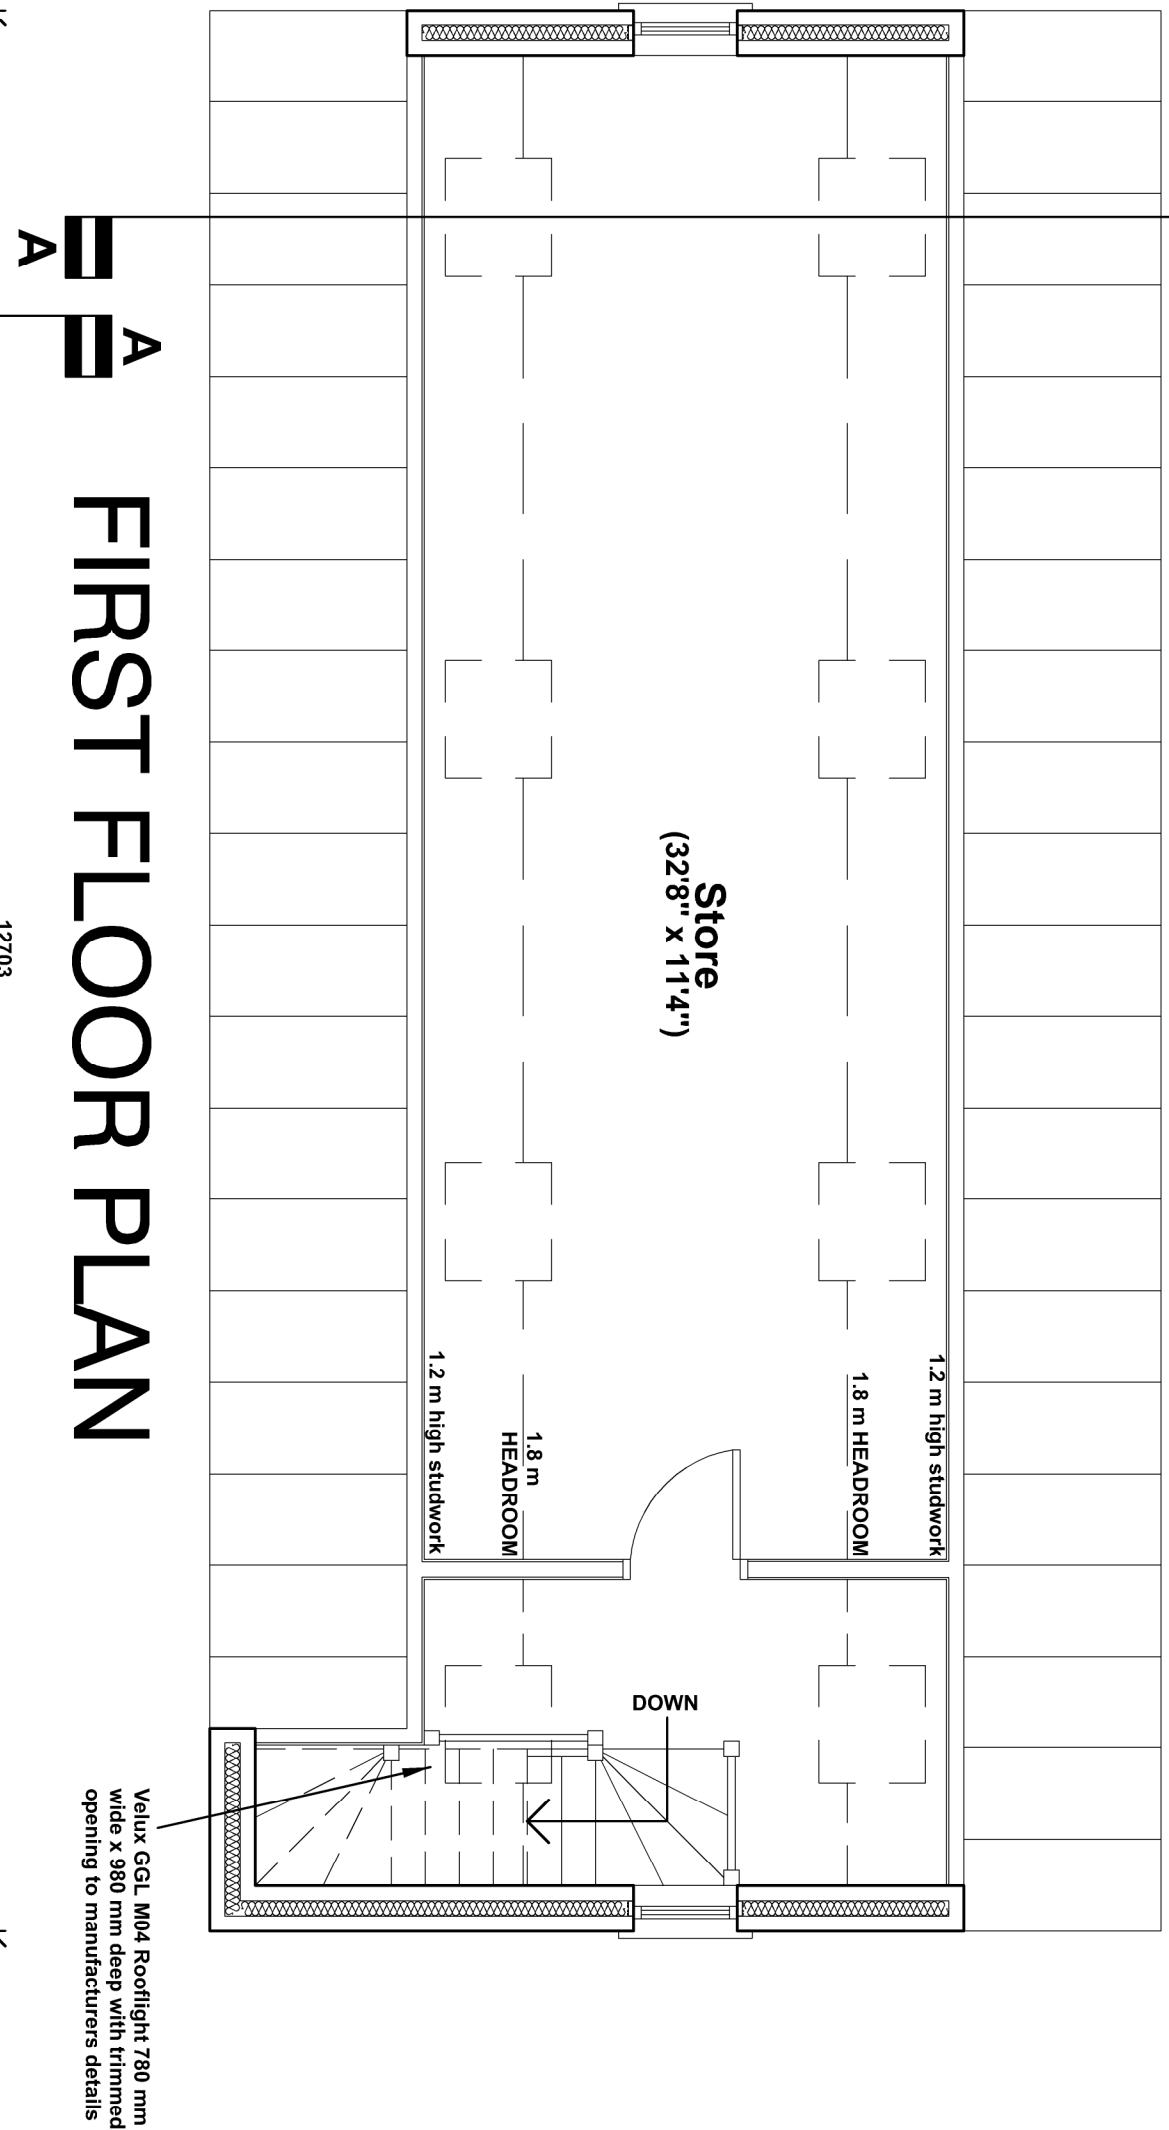


FIRST FLOOR PLAN

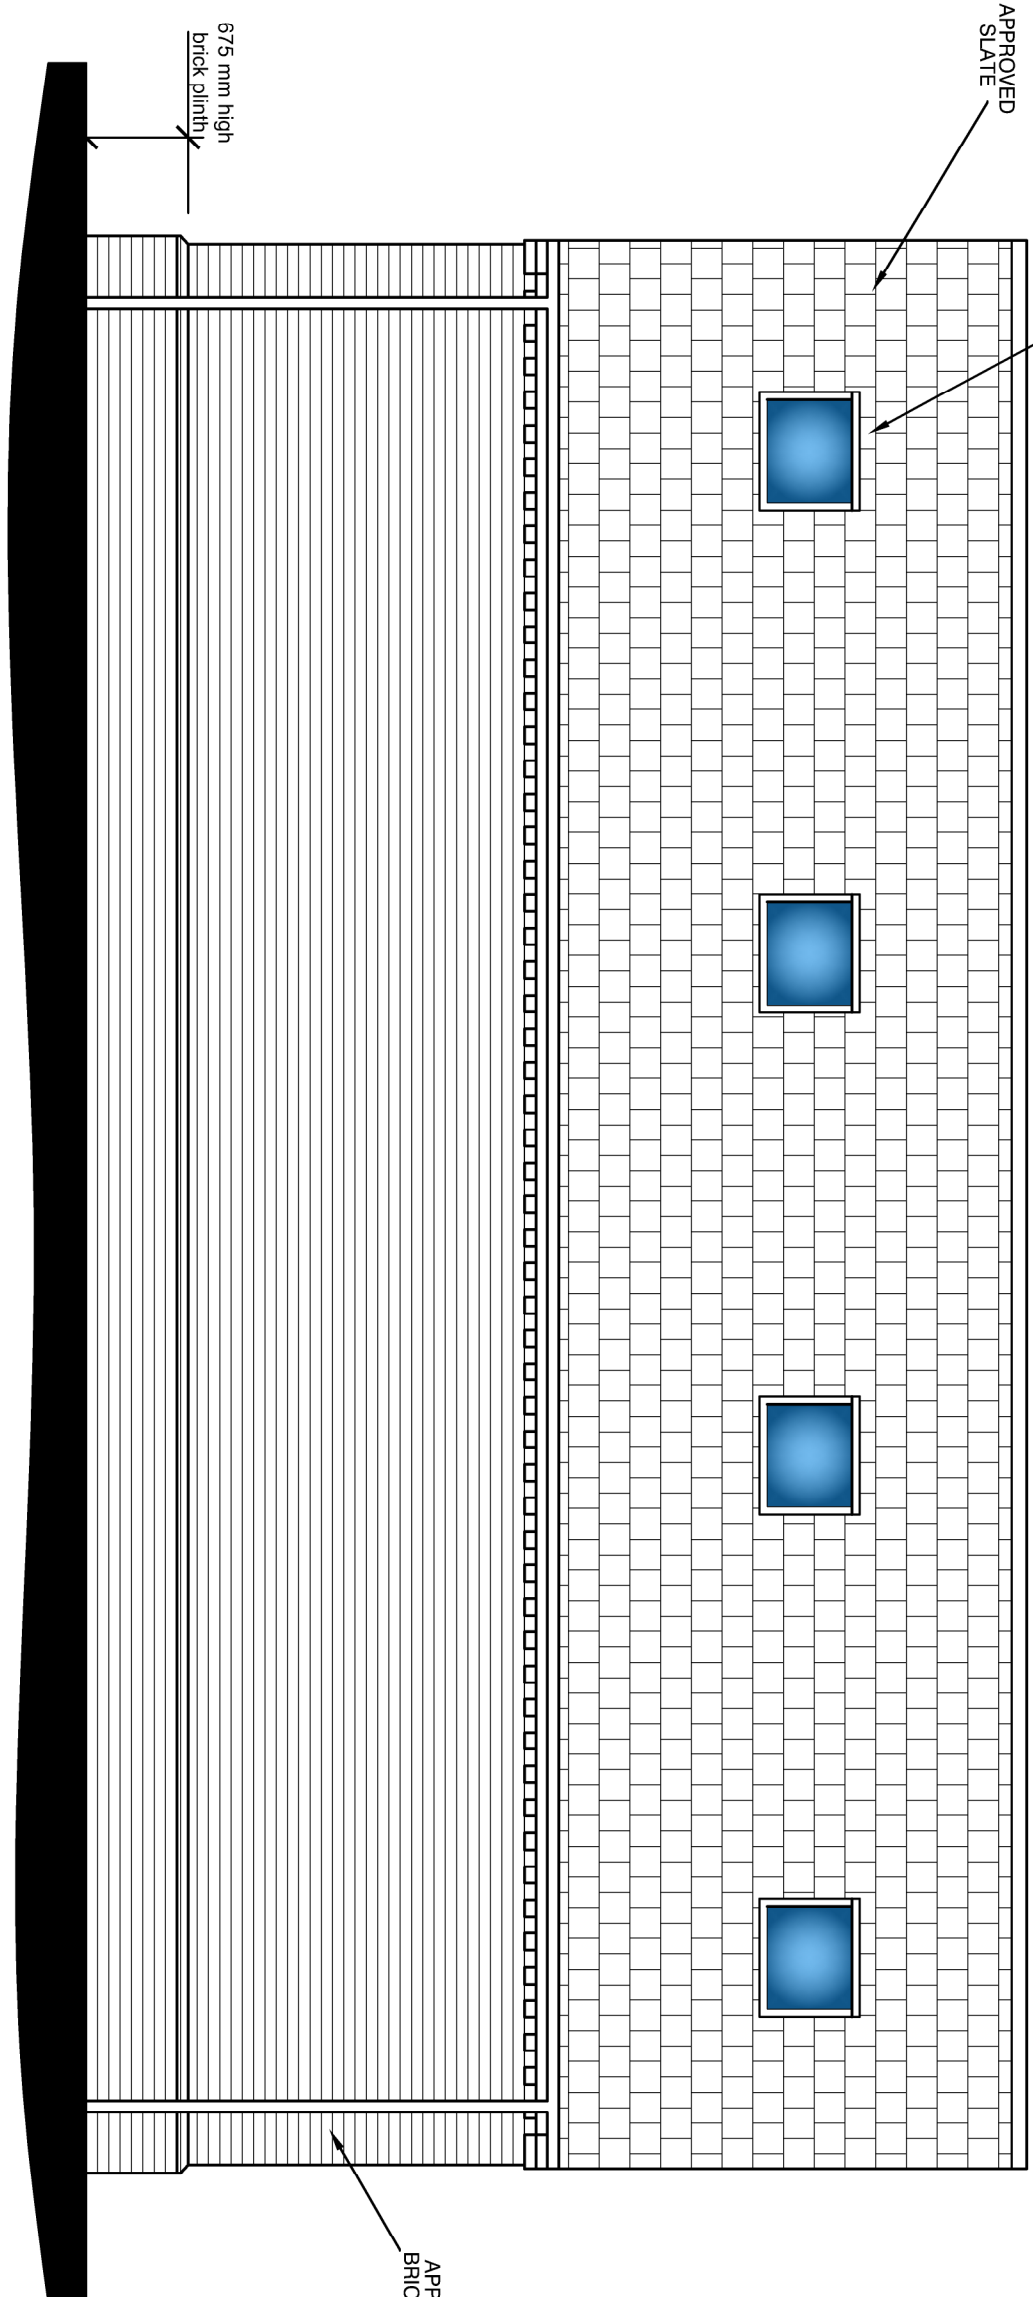


NORTH WEST ELEVATION

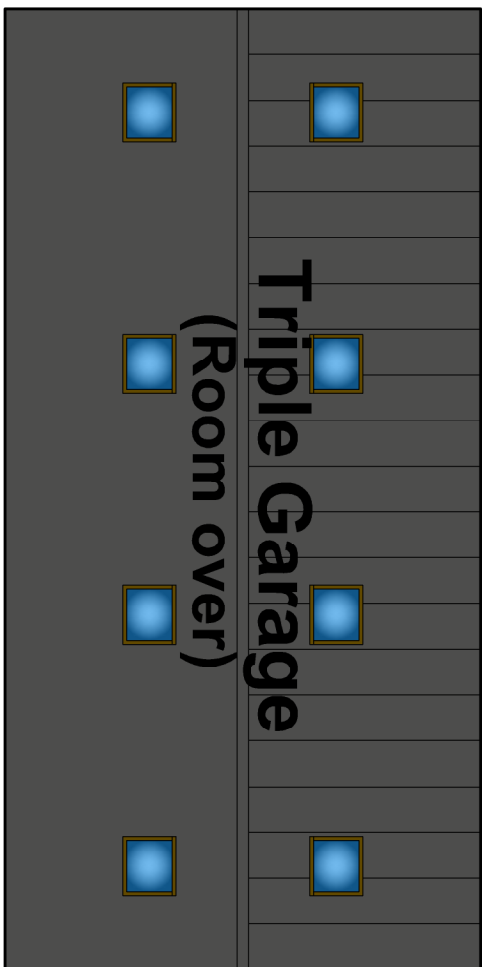


ROOF PLAN
(1:100)

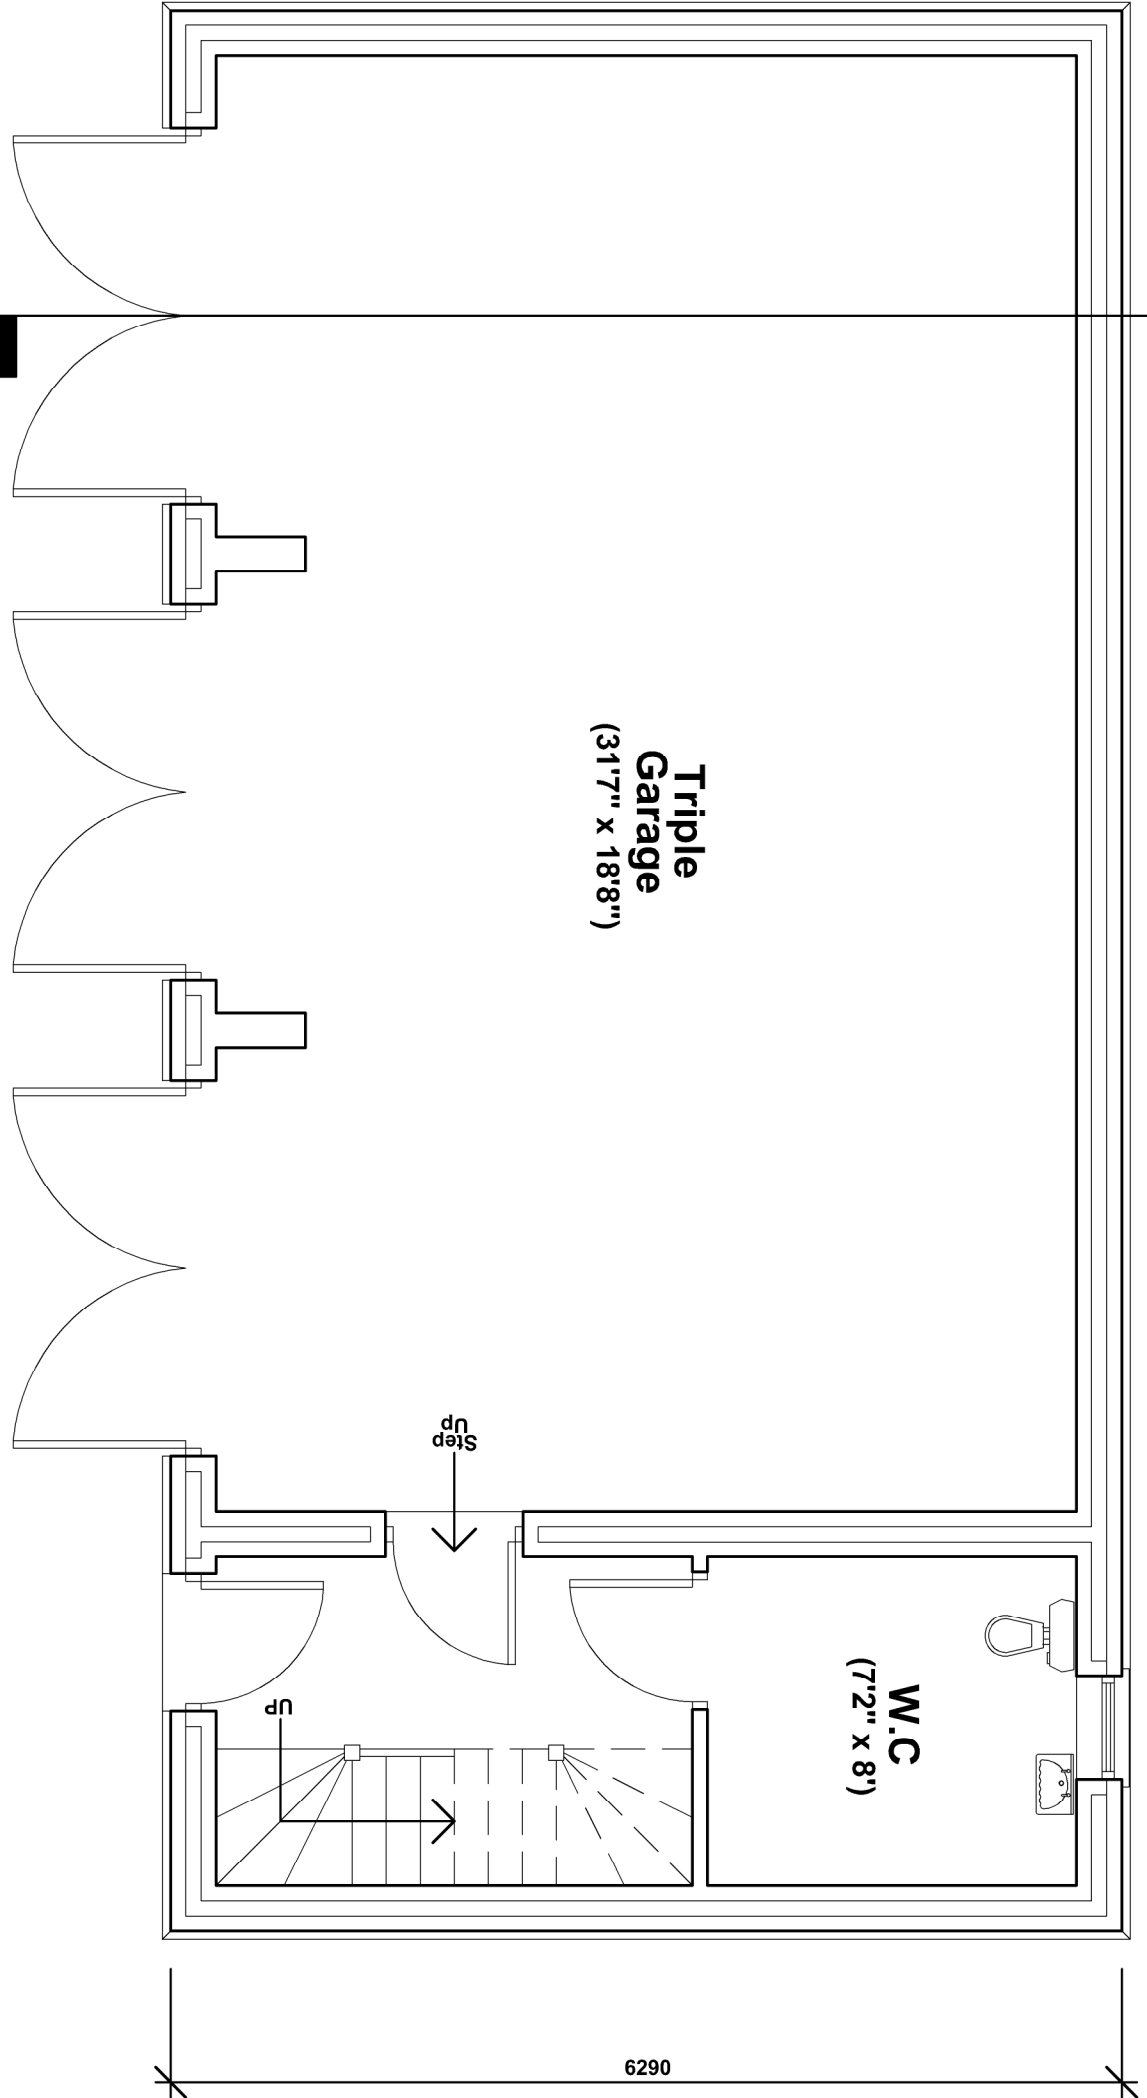

FLOOR PLAN

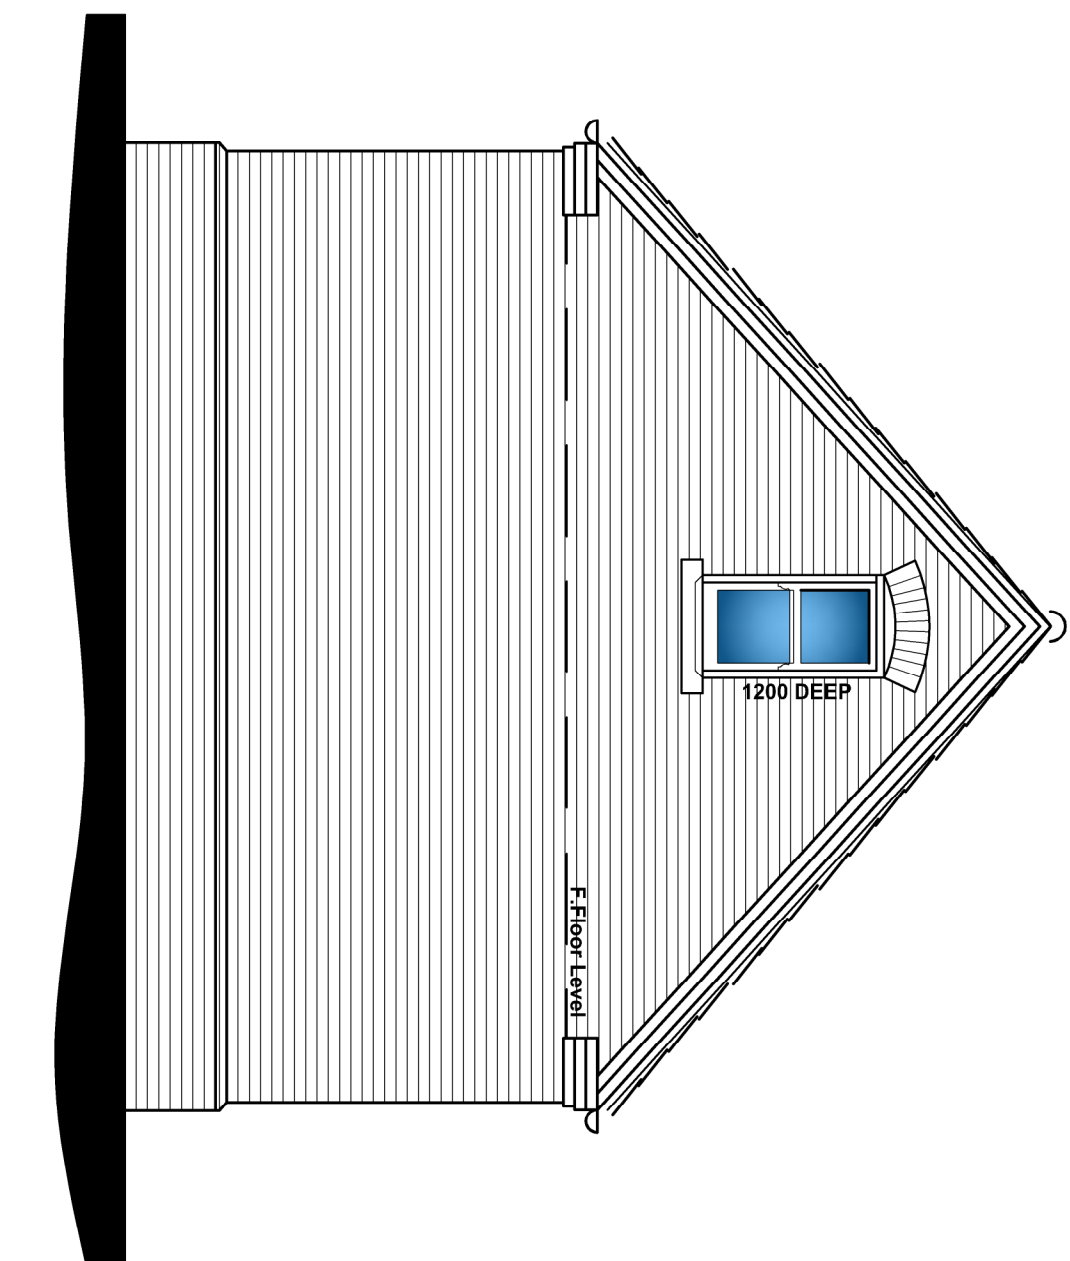

SOUTH WEST ELEVATION

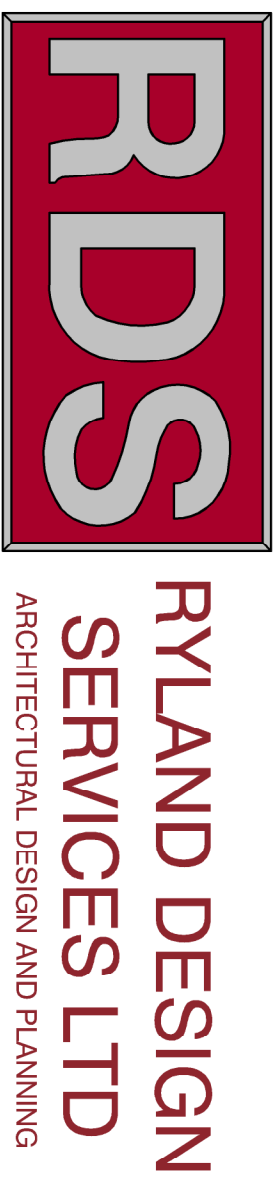

Located | Woodlands Business Centre, Lincoln Road, Welton, Lincoln, LN2 3PZ
Tel | 01673 860100 Fax | 01673 863344 Web | www.rylanddesign.co.uk
E-mail | info@rylanddesign.co.uk Twitter | Ryland_Design

Triple Garage Drawing

Date |

June 2017

Scale |

1:50 @ A1

Client |

Mr & Mrs Taylor

Project |

Replacement Dwelling, Woodhouse Farm House, Hurn Road, Holbeach Hurn

Drawing Number |

RDS 11227/09