



Replacement Dwelling | Woodhouse Farm House | Hurn Road | Holbeach Hurn

Proposed First Floor Plan & Elevation Drawing

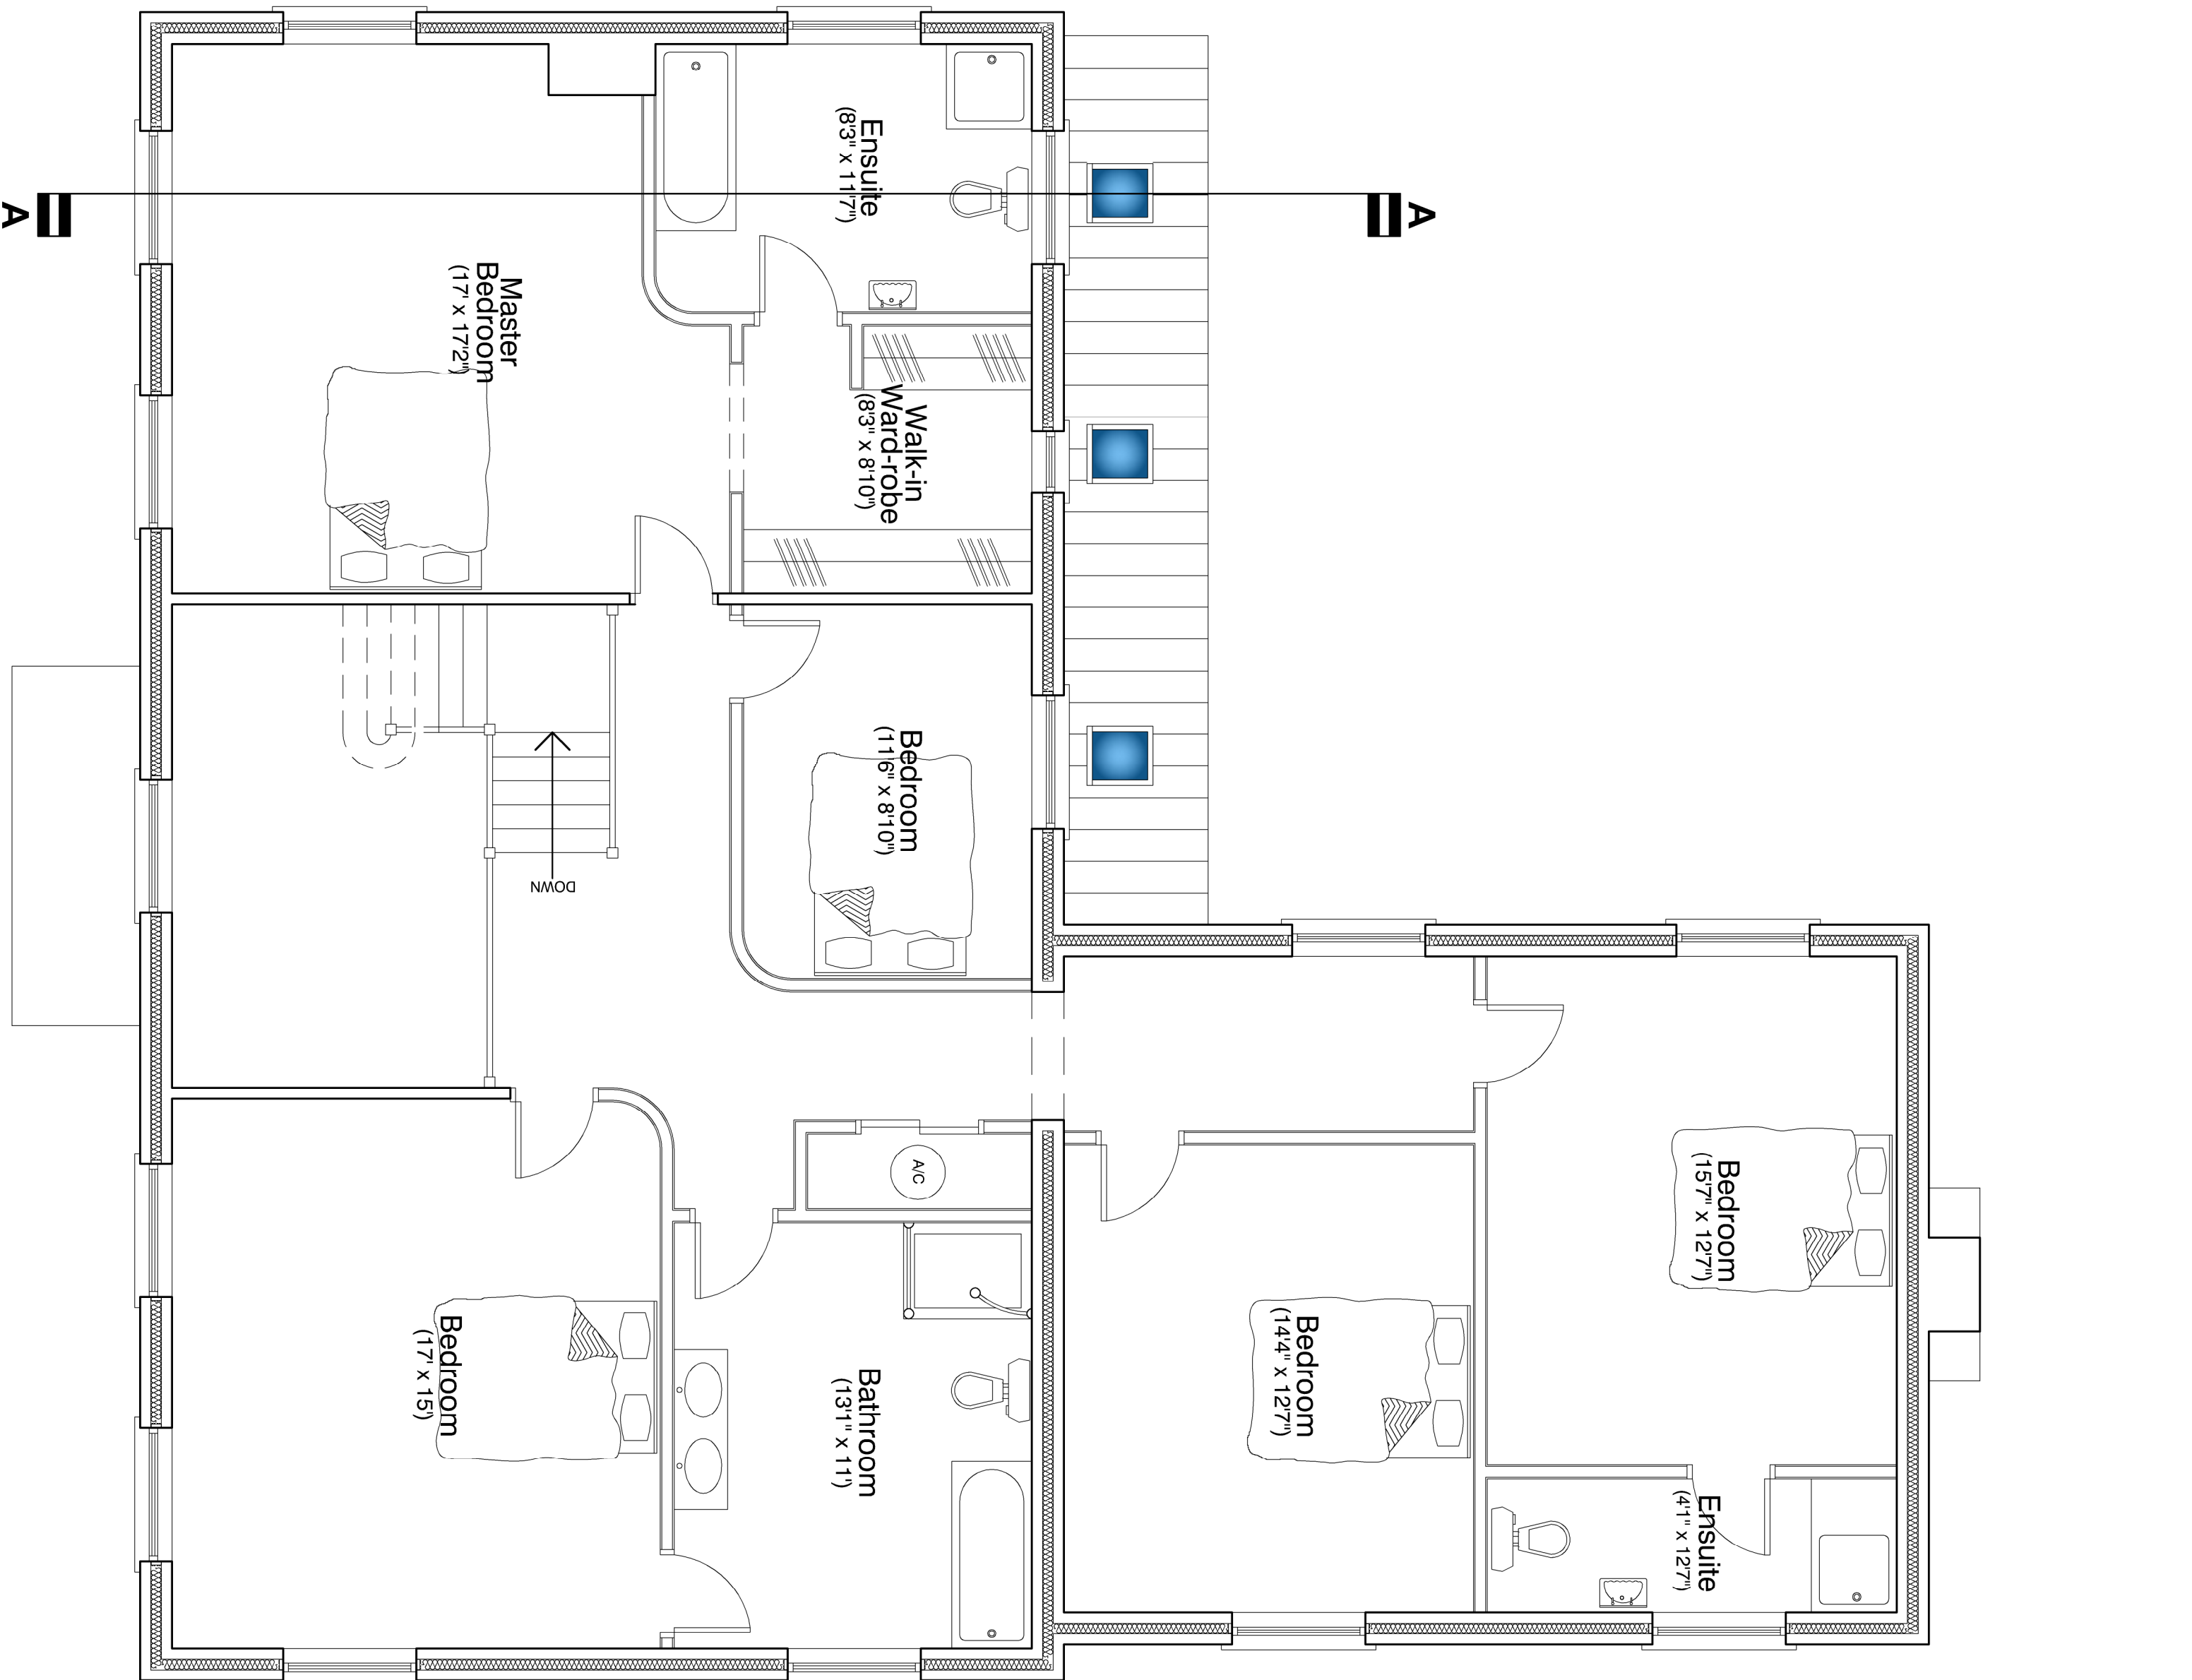

FIRST FLOOR PLAN

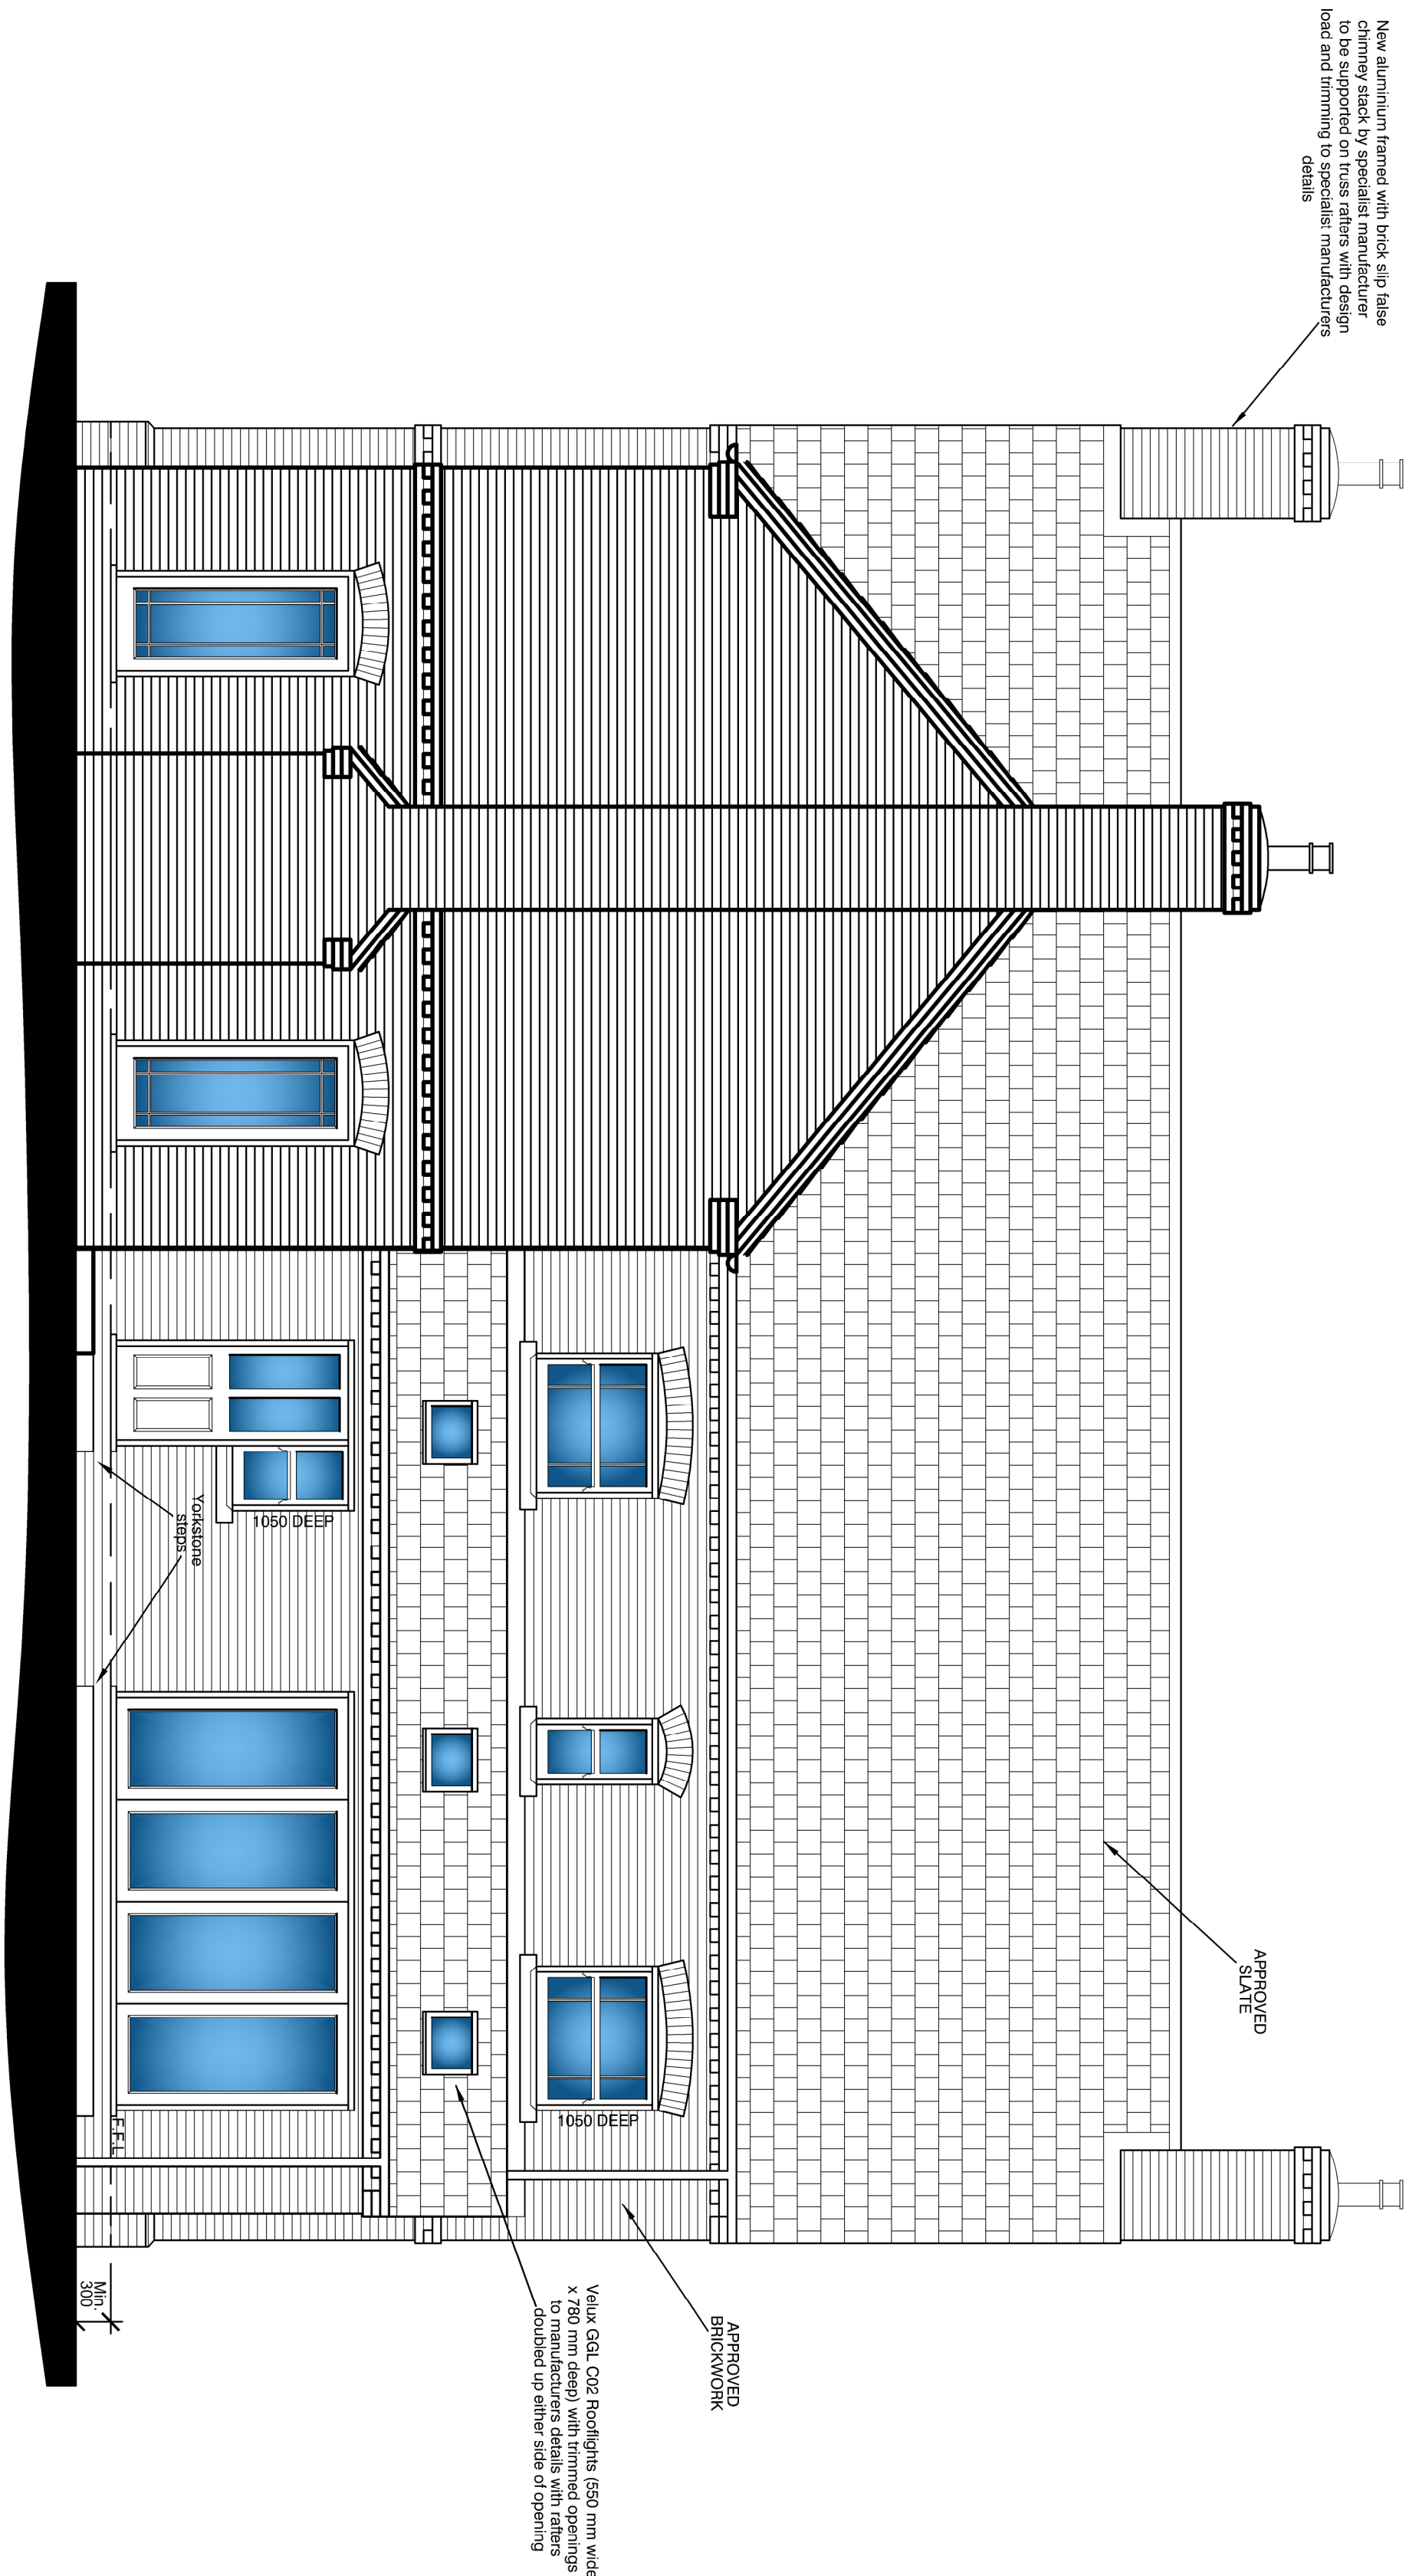

NORTH WEST ELEVATION

Excision: Ryland Design Ave
NOT Principal Designer
Unless Appointed Otherwise



This Drawing is the property of Ryland Design. Copyright is reserved by Ryland and the Drawing is issued on the condition that it is not to be used for any other project without the written consent of Ryland Design. Notes

1. All dimensions to be verified on site prior to any fabrication or site works being commenced.
2. All dimensions to be verified on site prior to any fabrication or site works being commenced.
3. Do not scale from this Drawing, use figured dimensions only.
4. All dimensions are given in millimetres unless stated otherwise.
5. The Drawing is to be read in conjunction with relevant Consultant's Specification and the agreed 'I' configuration with Drawing Notes.

Revision	Date	Amendment
Revision E	15/6/17	Amendment
Revision D	11/2/17	Amendment
Revision C	27/1/17	Amendment
Revision B	16/12/16	Amendment
Revision A	18/11/16	Amendment

RDS RYLAND DESIGN
ARCHITECTURAL DESIGN AND PLANNING

Located | Woodlands Business Centre, Lincoln Road, Welton, Lincoln, LN2 3PZ
Tel | 01673 860100 Fax | 01673 863344 Web | www.rylanddesign.co.uk
E-mail | info@rylanddesign.co.uk Twitter | Ryland_Design

Title | Proposed First Floor Plan & Elevation Drawing

Date | October 2016

Scale | 1:50 @ A1

Client | Mr & Mrs Taylor

Project | Replacement Dwelling, Woodhouse Farm House, Hurn Road, Holbeach Hurn

Drawing Number | RDS 11227/08 E