

Replacement Dwelling | Woodhouse Farm House | Hurn Road | Holbeach Hurn

Survey Elevations Drawing

Exclusion: Ryland Design Are
NOT Principal Designer
Unless Appointed Otherwise




This Drawing is the property of Ryland Design. Copyright is reserved by Ryland and the Drawing is issued on the condition that it is not to be used, in whole or in part, for any other project without the written consent of Ryland Design. Notes

1. All dimensions to be verified on site prior to any fabrication or site work being commenced.
2. Dimensions shown on this Drawing are approximate only, and are not to be used for construction purposes.
3. Do not scale from this Drawing, use agreed dimensions only.
4. Dimensions shown are approximate and are subject to change.
5. The Drawing is to be read in conjunction with relevant Consultant's Specification and agreed for construction with Drawing Notes.



SOUTH ELEVATION

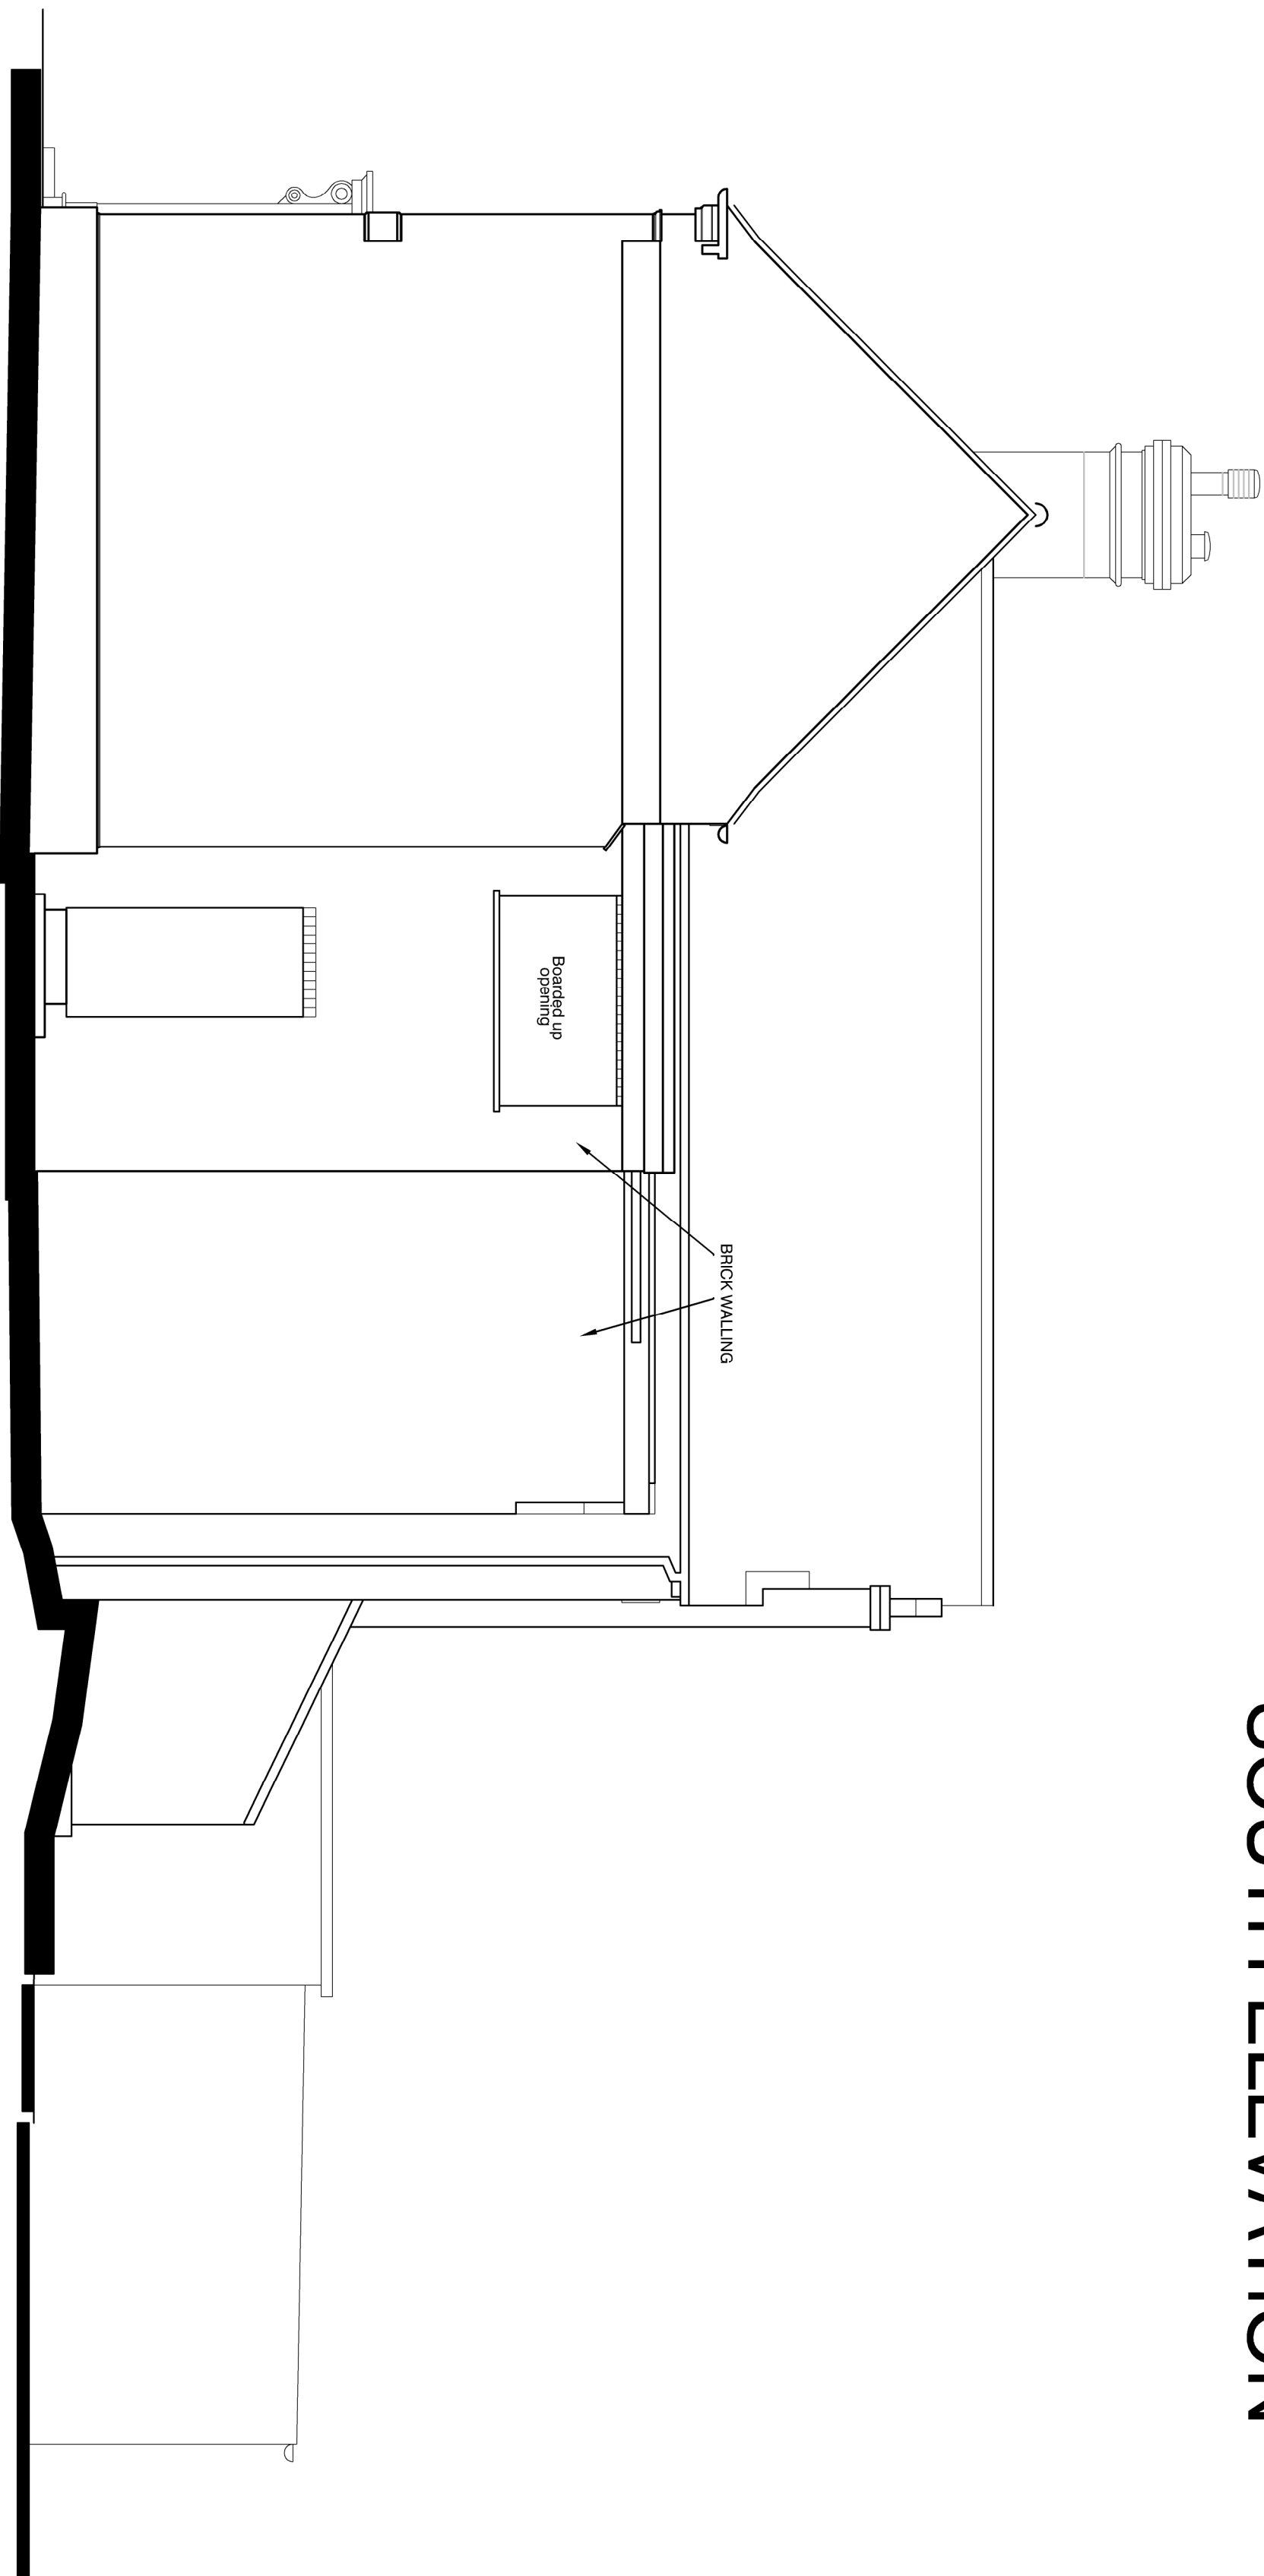

EAST ELEVATION

RDS RYLAND DESIGN
SERVICES LTD
ARCHITECTURAL DESIGN AND PLANNING

Located | Woodlands Business Centre, Lincoln Road, Welton, Lincoln, LN2 3PZ
Tel | 01673 860100 Fax | 01673 863344 Web | www.rylanddesign.co.uk

E-mail | info@rylanddesign.co.uk Twitter | [Ryland_Design](https://twitter.com/Ryland_Design)

Title |
Survey Elevations
Drawing

Date |
August 2016

Scale |
1:50 @ A1

Client |
Mr & Mrs Taylor

Project |
Replacement Dwelling, Woodhouse Farm
House, Hurn Road, Holbeach Hurn

Drawing Number |
RDS 11227/03