

Replacement Dwelling | Woodhouse Farm House | Hurn Road | Holbeach Hurn


Survey Elevations Drawing

Exclusion: Ryland Design Are
NOT Principal Designer
Unless Appointed Otherwise




This Drawing is the property of Ryland Design. Copyright is reserved by Ryland and the Drawing is issued on the condition that it is not to be reproduced, stored in a retrieval system, or transmitted in any form or by any means, electronic, mechanical, photocopying, recording, or by any information storage and retrieval system, without the prior written permission of Ryland Design. Notes

1. All dimensions to be verified on site prior to any fabrication or site works being commenced.
2. No dimensions are to be taken from the Drawing, unless Ryland Design is notified in writing.
3. Do not take scale from this Drawing, use Ryland Design's scale only.
4. Dimensions are to be taken from the centre of the wall or face of the wall, unless otherwise stated.
5. The Drawing is to be read in conjunction with relevant Consultant's Specification and the latest revision of the relevant Building Regulations.
6. The Drawing is to be read in conjunction with Drawing Nos.

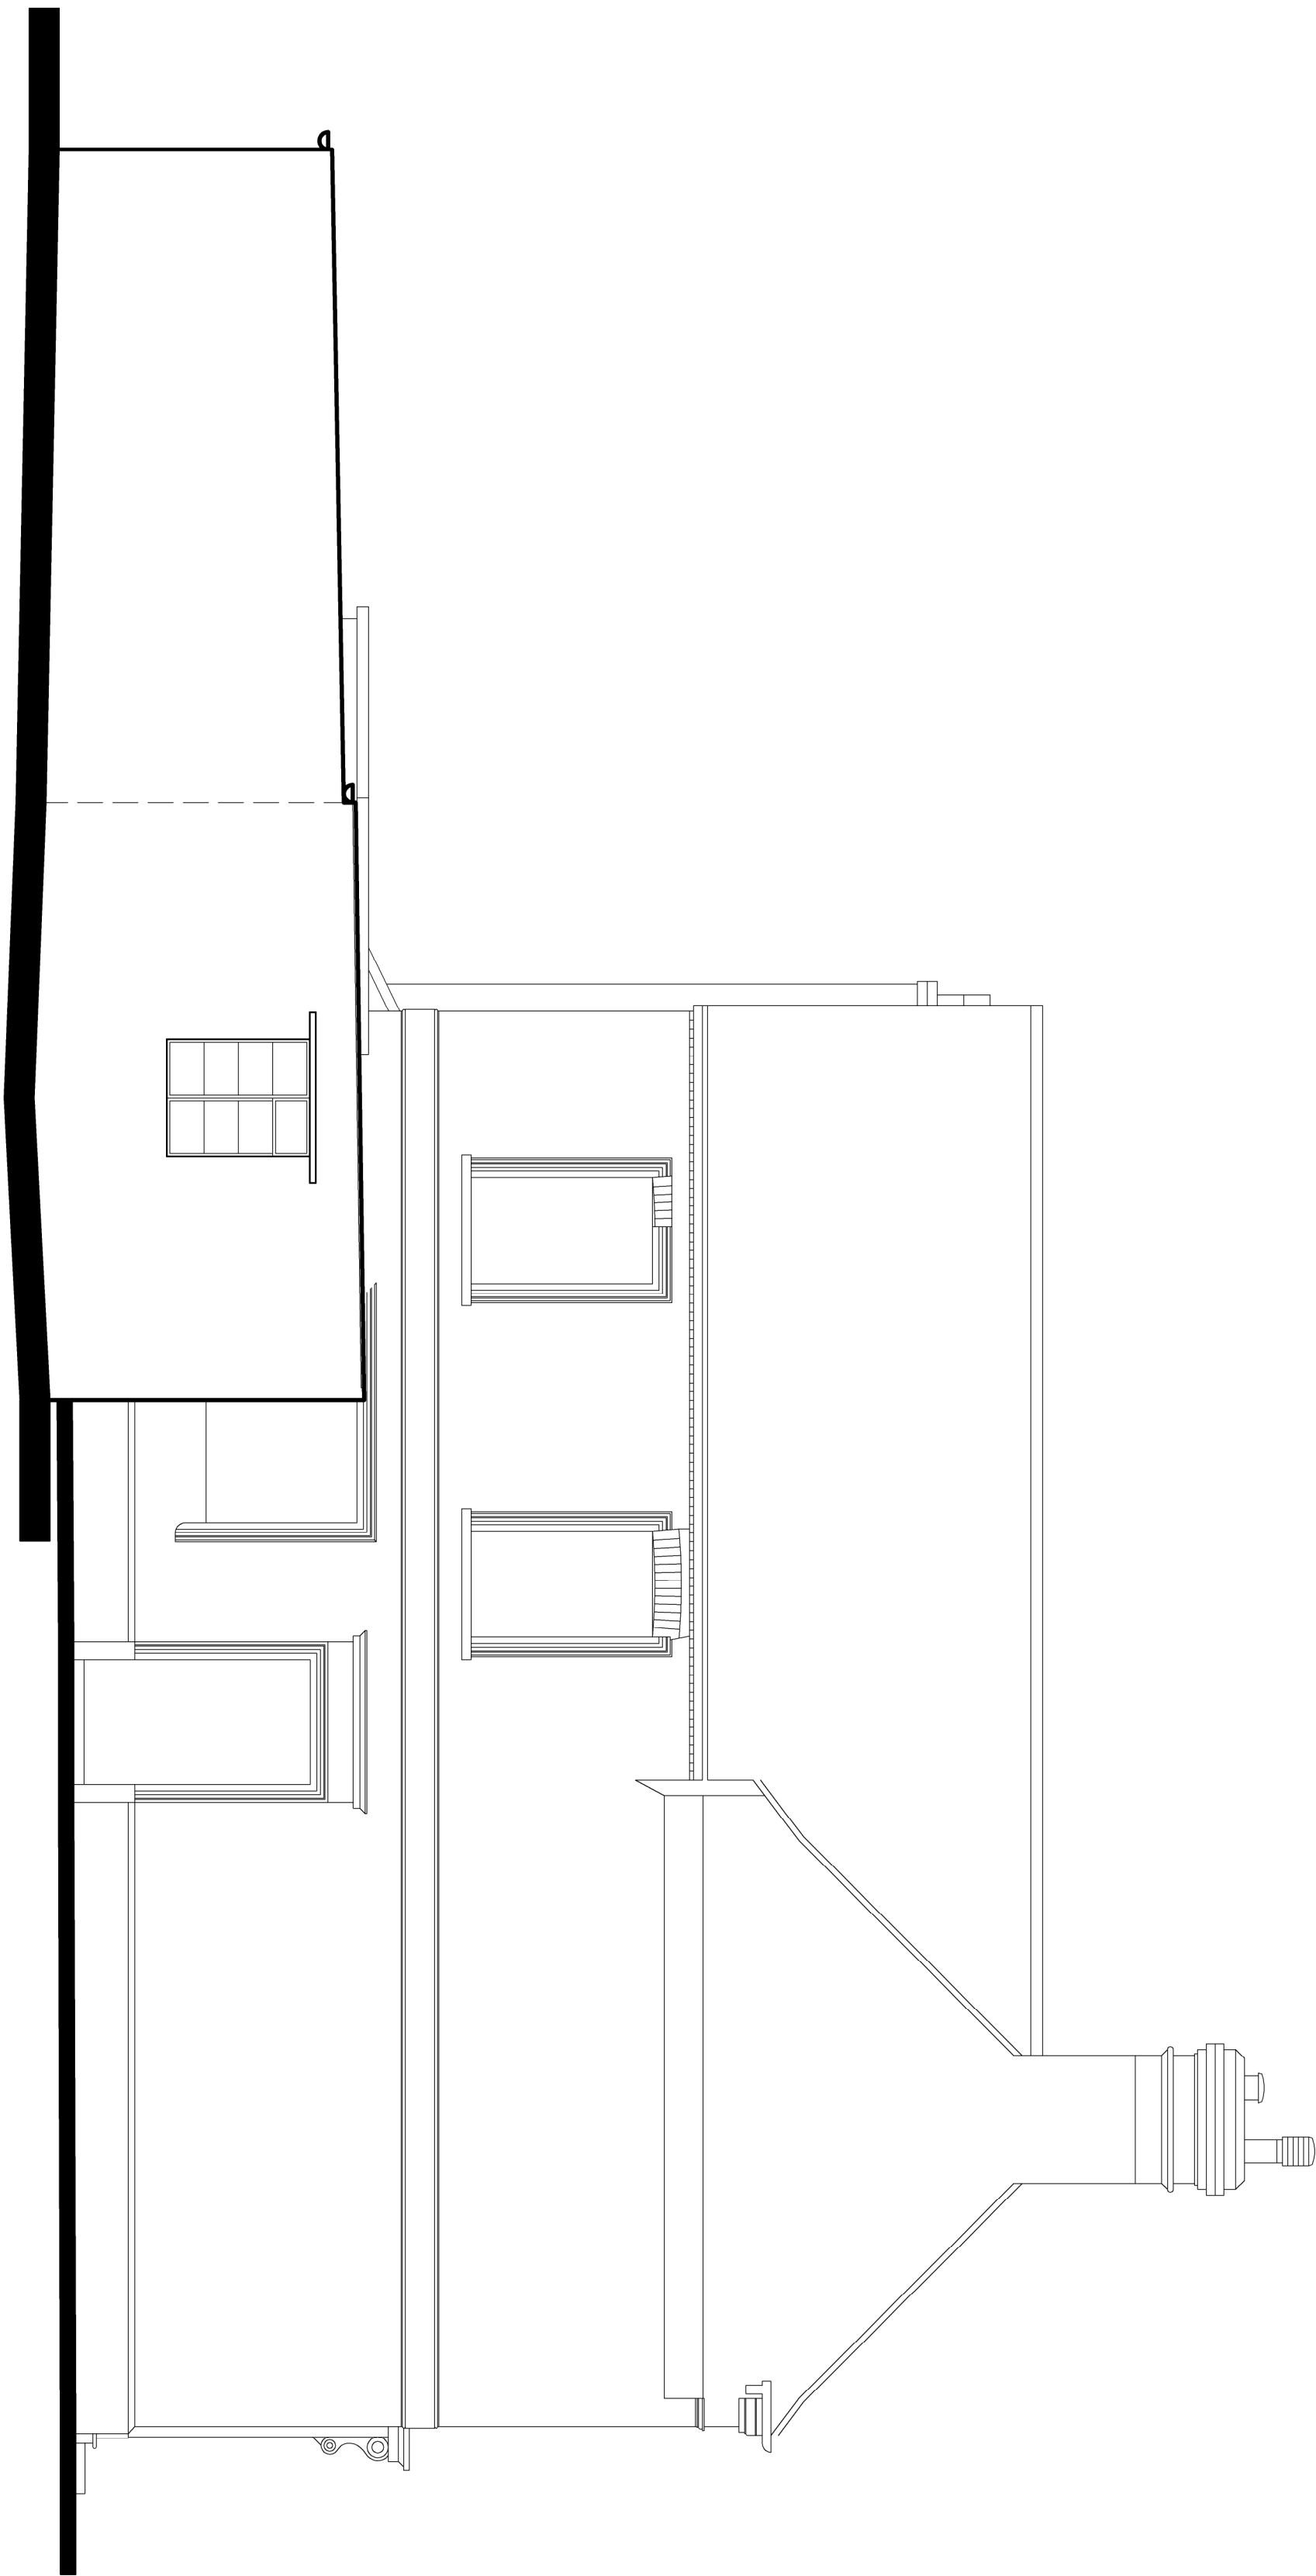

WEST ELEVATION

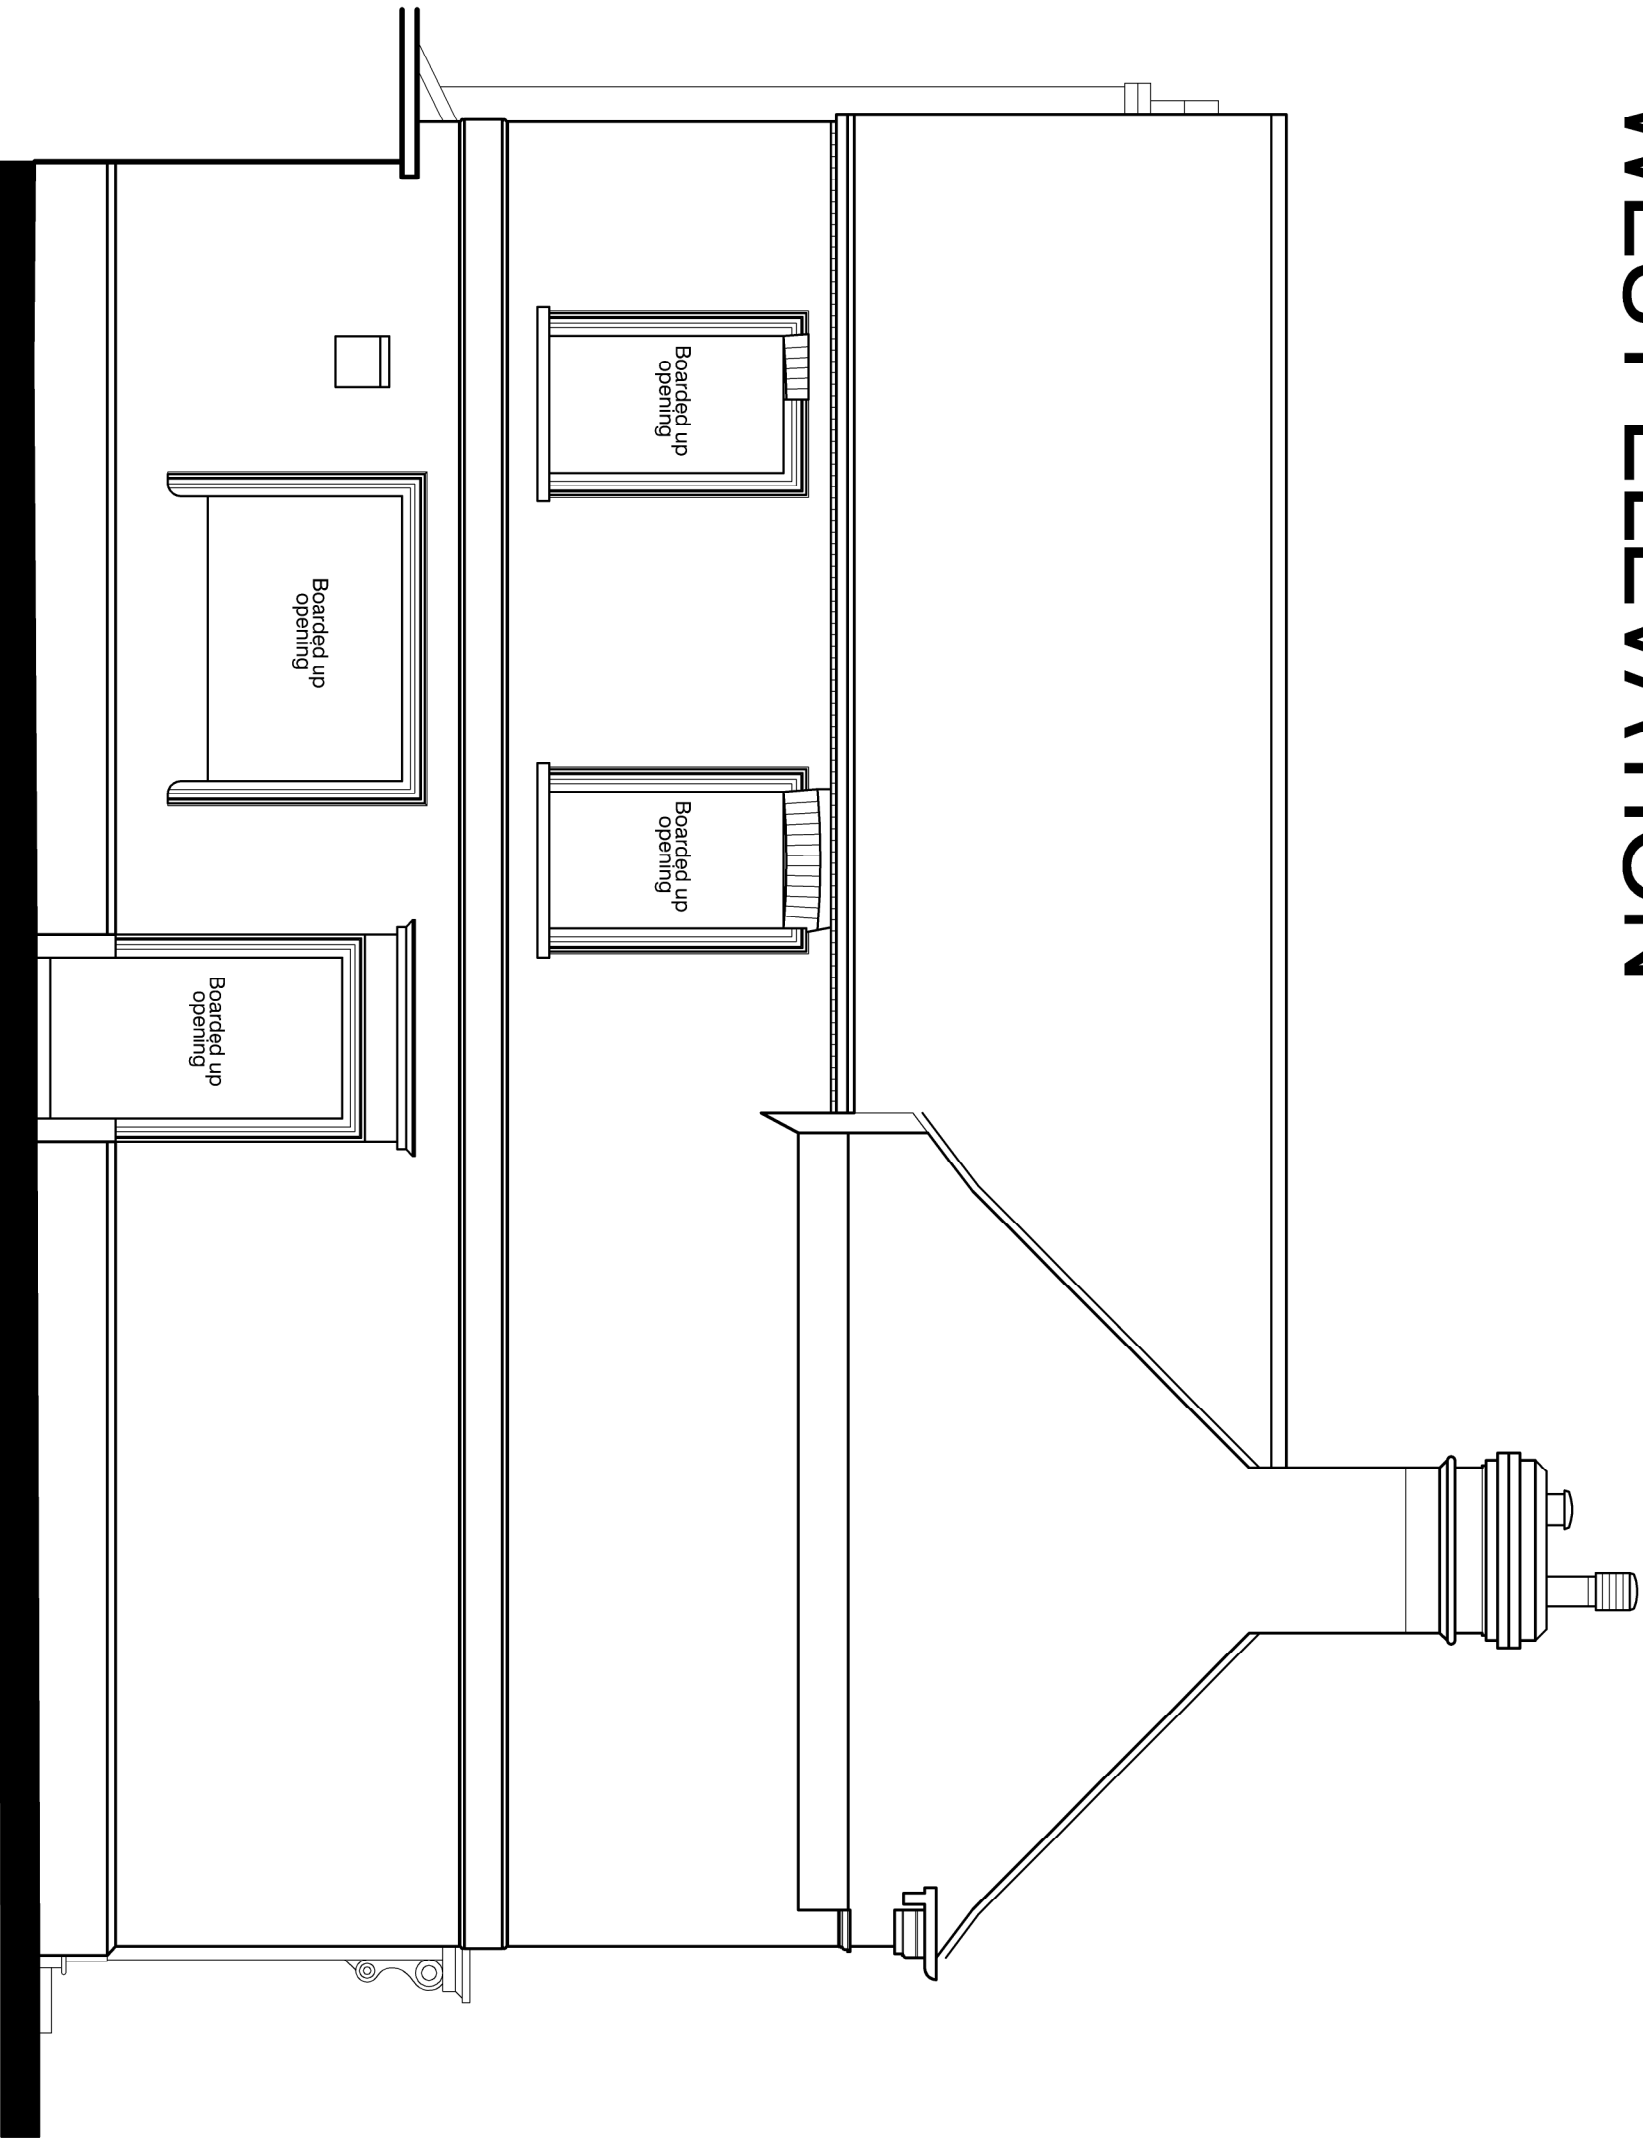

WEST ELEVATION

RDS
RYLAND DESIGN
SERVICES LTD
ARCHITECTURAL DESIGN AND PLANNING

Located | Woodlands Business Centre, Lincoln Road , Welton, Lincoln, LN2 3PZ

Tel | 01673 860100 Fax | 01673 863344 Web | www.rylanddesign.co.uk

E-mail | info@rylanddesign.co.uk Twitter | [Ryland_Design](https://twitter.com/Ryland_Design)

Title |
**Survey Elevations
Drawing**

Date |
August 2016

Scale |
1:50 @ A1

Client |
Mr & Mrs Taylor

Project |
**Replacement Dwelling, Woodhouse Farm
House, Hurn Road, Holbeach Hurn**

Drawing Number |
RDS 11227/04