

Replacement Dwelling | Woodhouse Farm House | Hurn Road | Holbeach Hurn


Survey Elevations Drawing

Exclusion: Ryland Design Are
NOT Principal Designer
Unless Appointed Otherwise



This Drawing is the property of Ryland Design. Copyright is reserved by Ryland and the Drawing is issued on the condition that it is not to be used, in whole or in part, for any other project without the written consent of Ryland Design. Notes

1. All dimensions to be verified on site prior to any fabrication or site work being commenced.
2. Dimensions shown on this Drawing are approximate only, and are not to be used for construction purposes.
3. Do not take scale from this Drawing, use figured dimensions only, and check all dimensions and quantities against the relevant specification.
4. The Drawing is to be read in conjunction with relevant Consultant's Specification and the latest edition of the relevant Building Regulations.
5. The Drawing is to be read in conjunction with Drawing Nos.

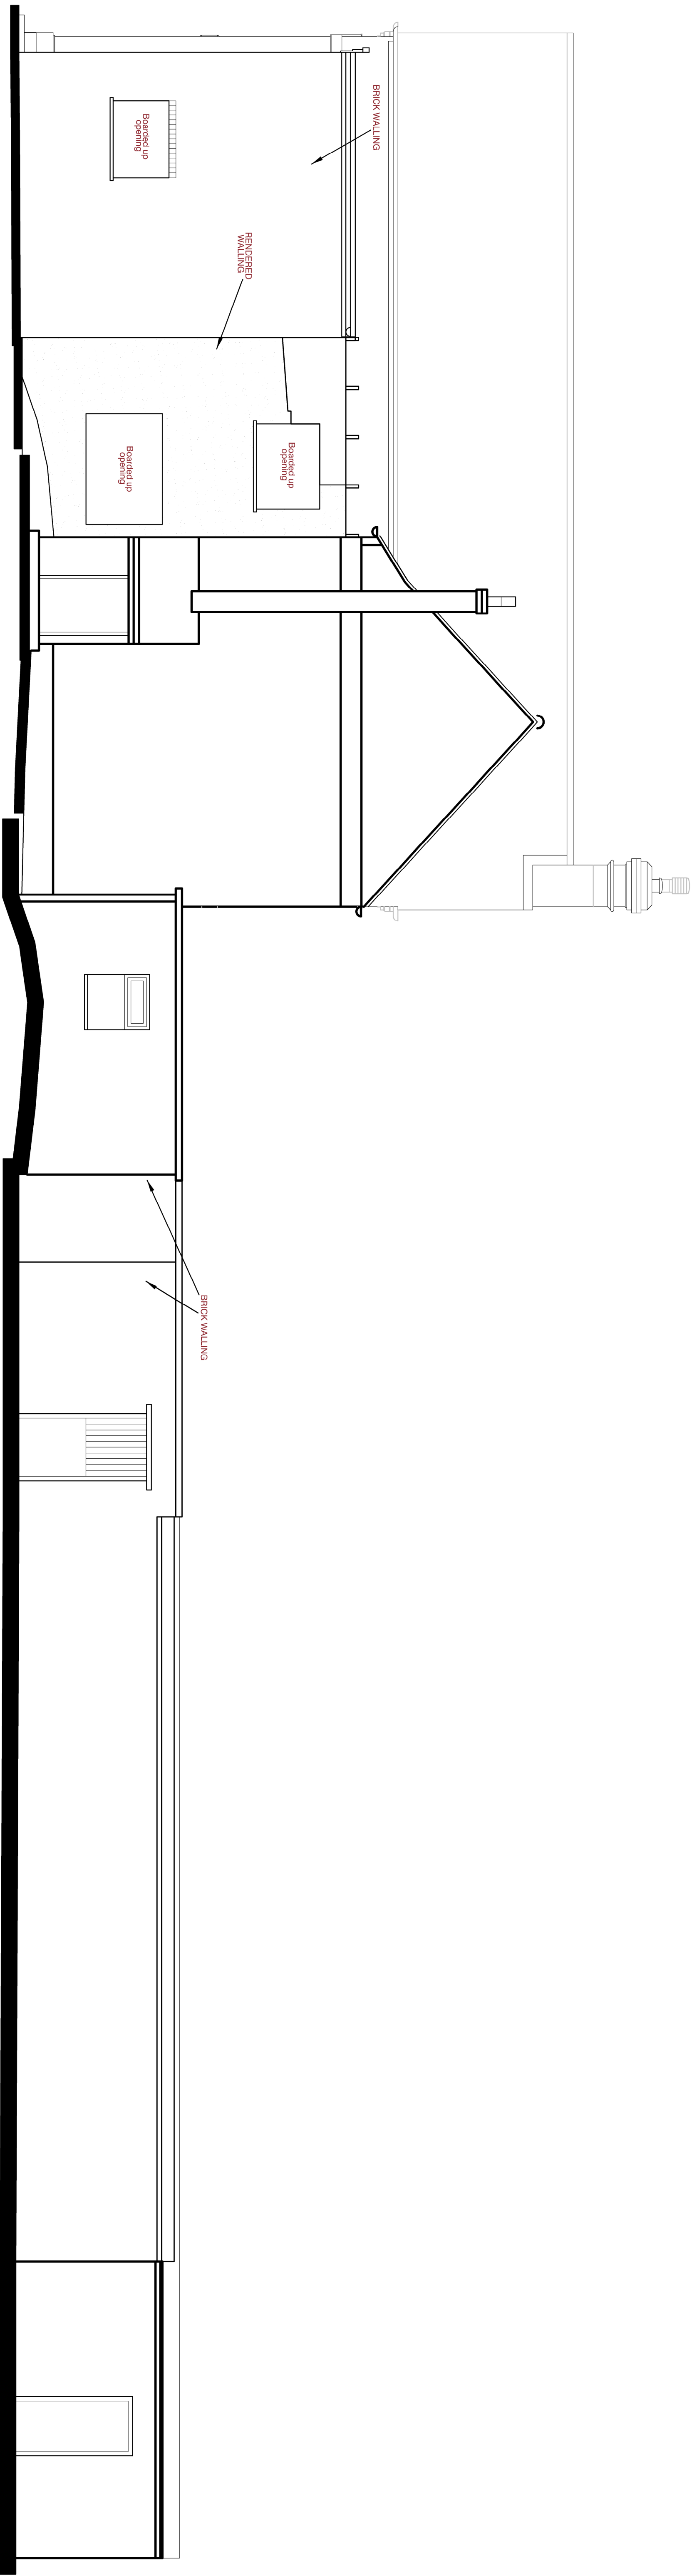

NORTH ELEVATION

RDS
RYLAND DESIGN
SERVICES LTD
ARCHITECTURAL DESIGN AND PLANNING

Located | Woodlands Business Centre, Lincoln Road, Welton, Lincoln, LN2 3PZ

Tel | 01673 860100 Fax | 01673 863344 Web | www.rylanddesign.co.uk

E-mail | info@rylanddesign.co.uk Twitter | [Ryland_Design](https://twitter.com/Ryland_Design)

Title |
Survey Elevations
Drawing

Date |
August 2016

Scale |
1:50 @ A1

Client |

Mr & Mrs Taylor

Project |

Replacement Dwelling, Woodhouse Farm
House, Hurn Road, Holbeach Hurn

Drawing Number |

RDS 11227/05