


Replacement Dwelling | Woodhouse Farm House | Hurn Road | Holbeach Hurn



Survey First Floor Plan Drawing

Exclusion: Ryland Design Are
NOT Principal Designer
Unless Appointed Otherwise

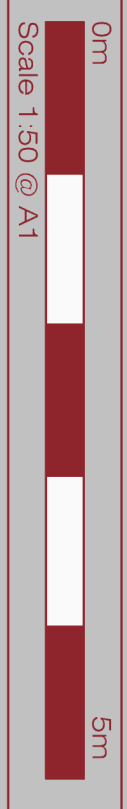


This Drawing is the property of Ryland Design. Copyright is reserved by Ryland and the Drawing is issued on the condition that it is not to be used for any other purpose without the written consent of Ryland Design. Notes

1. All dimensions to be verified on site prior to any fabrication or site works being commenced.
2. Do not use scale from this Drawing, use Ryland dimensions only.
3. Dimensions are given in millimetres and are rounded to the nearest millimetre.
4. The Drawing is to be read in conjunction with relevant Consultant's Specification and any other relevant documents.
5. The Drawing is to be read in conjunction with relevant Consultant's Specification and any other relevant documents.
6. The Drawing is to be read in conjunction with Drawing Nos.

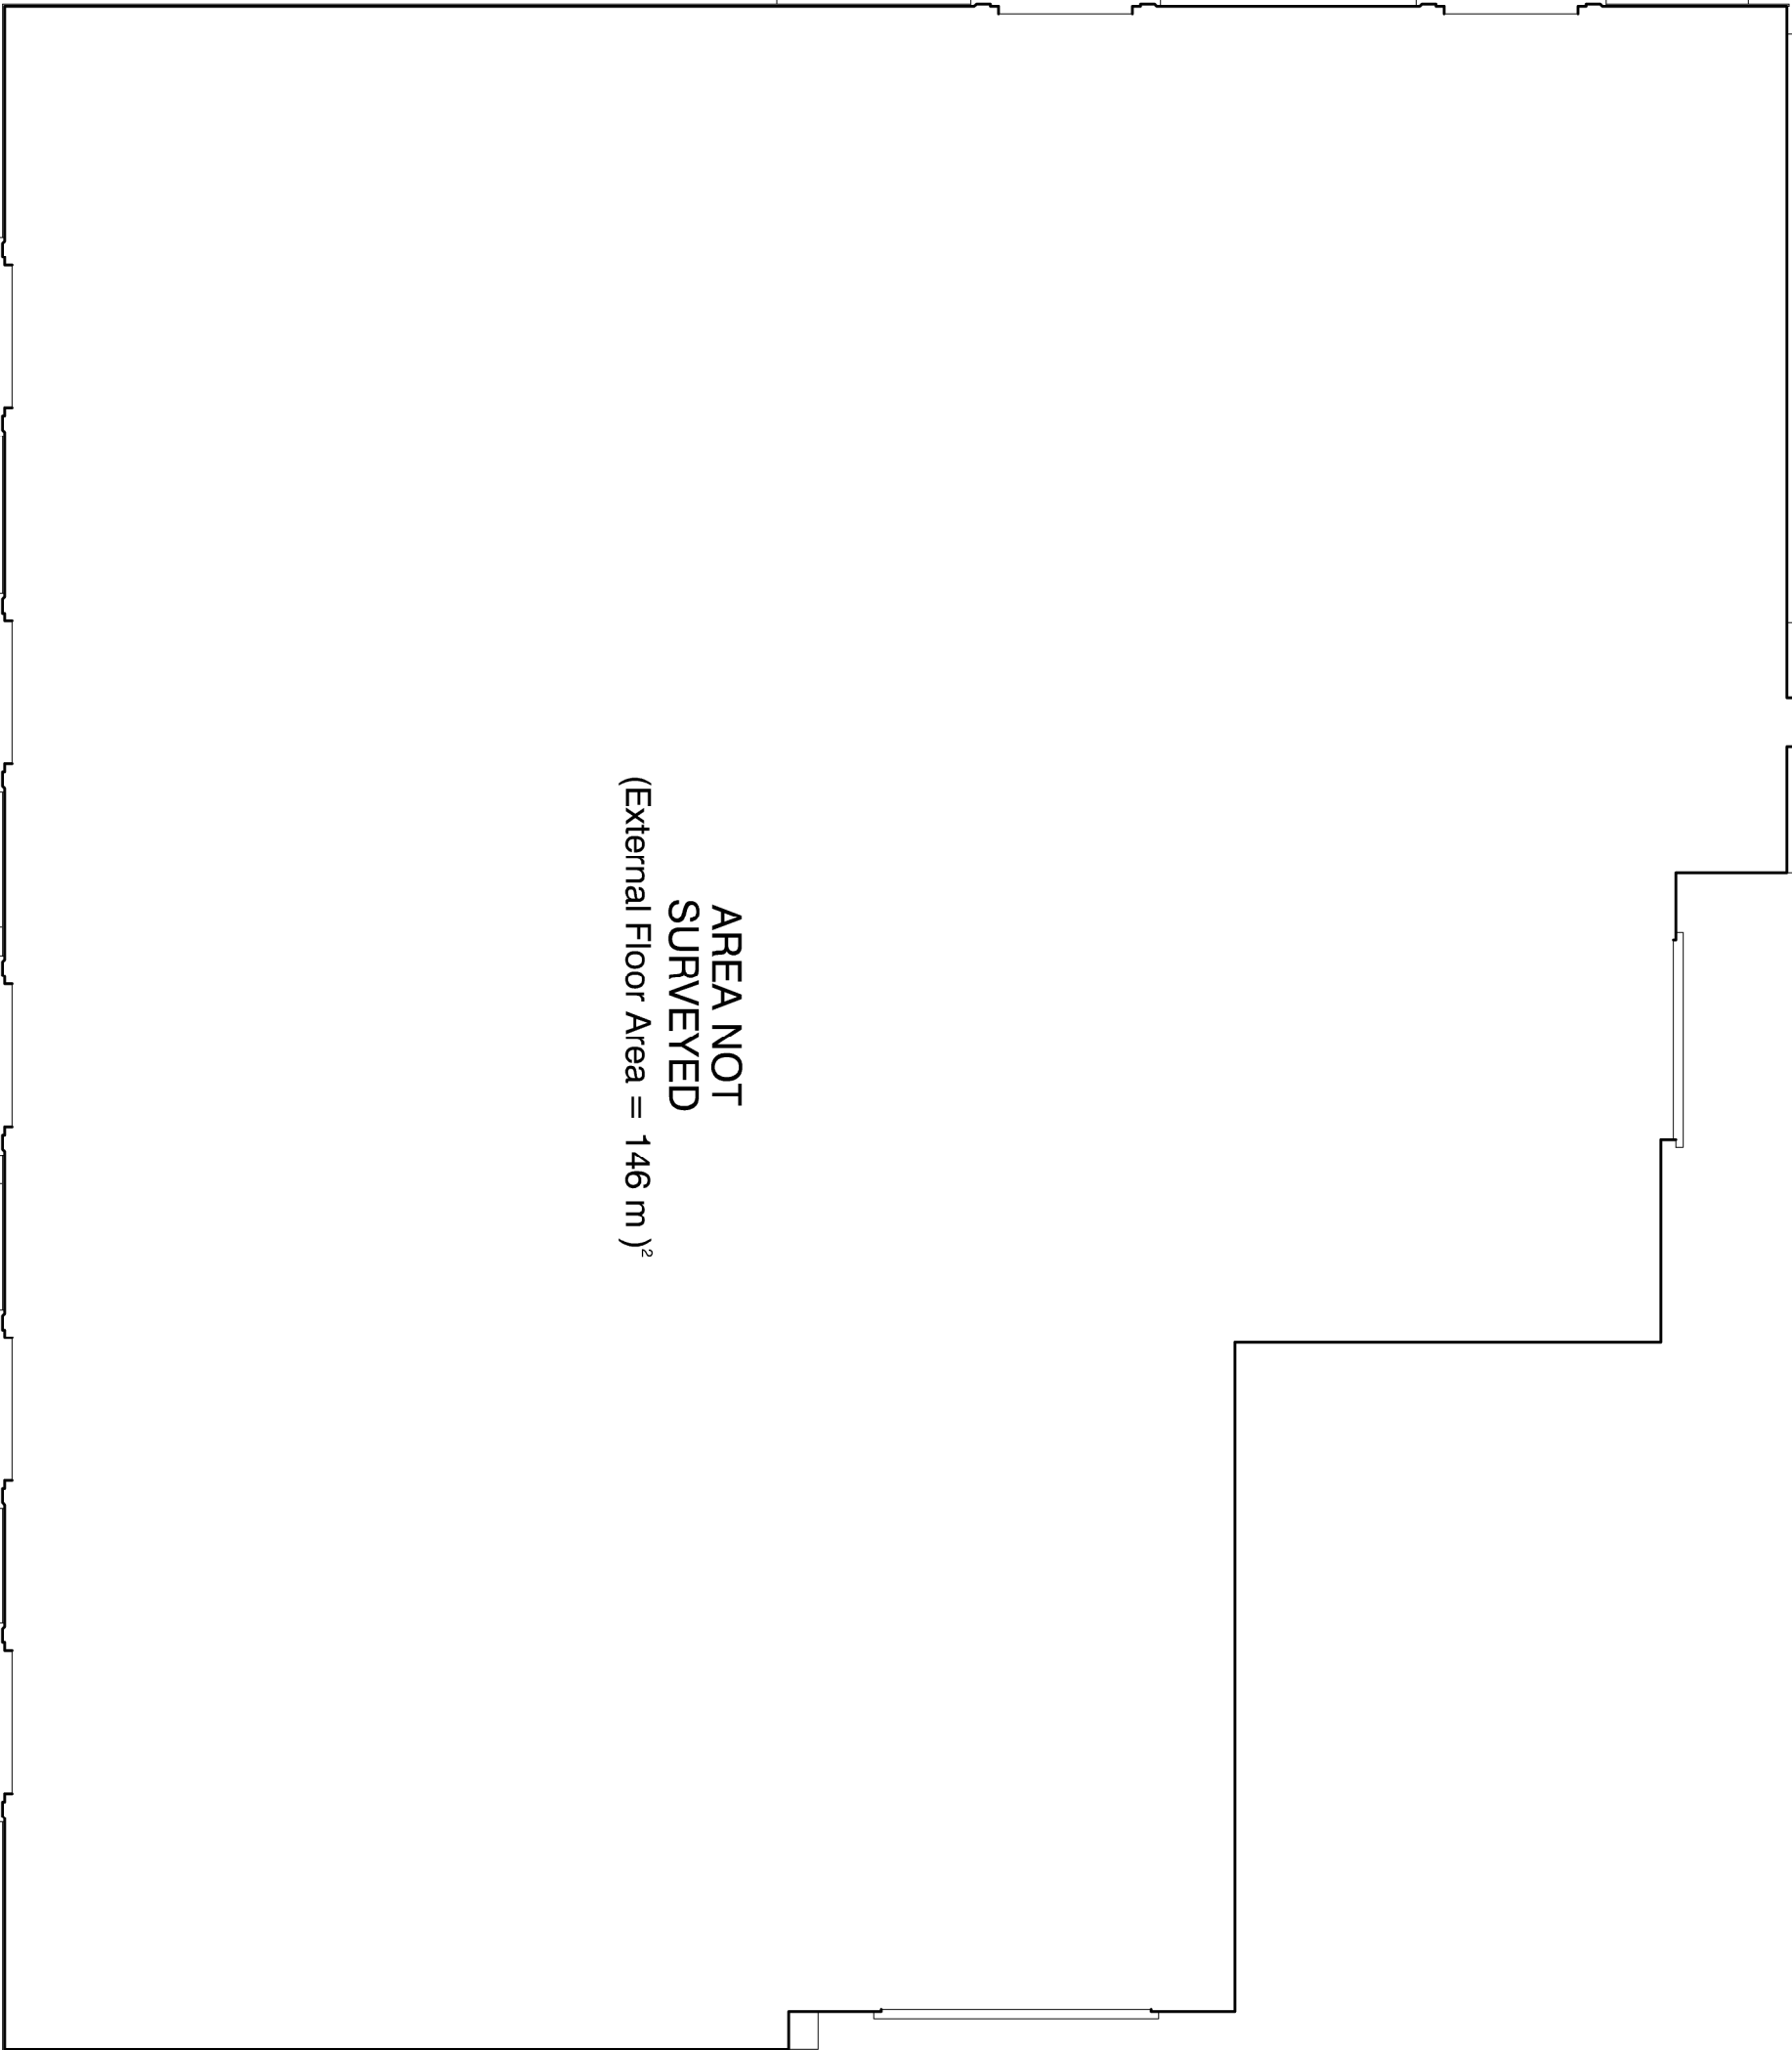 

FIRST FLOOR PLAN

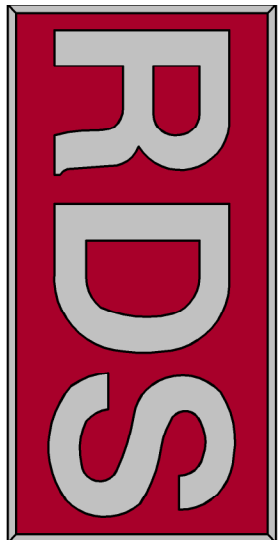

RYLAND DESIGN
SERVICES LTD

ARCHITECTURAL DESIGN AND PLANNING

Located | Woodlands Business Centre, Lincoln Road, Welton, Lincoln, LN2 3PZ

Tel | 01673 860100 Fax | 01673 863344 Web | www.rylanddesign.co.uk

E-mail | info@rylanddesign.co.uk Twitter | [Ryland_Design](https://twitter.com/Ryland_Design)

Title |
Survey First Floor Plan
Drawing

Date |
August 2016

Scale |
1:50 @ A1

Client |
Mr & Mrs Taylor

Project |
Replacement Dwelling, Woodhouse Farm
House, Hurn Road, Holbeach Hurn

Drawing Number |
RDS 11227/02