

Replacement Dwelling | Woodhouse Farm House | Hurn Road | Holbeach Hurn


Survey Ground Floor Plan Drawing

Exclusion: Ryland Design Are
NOT Principal Designer
Unless Appointed Otherwise




This Drawing is the property of Ryland Design. Copyright is reserved by them and the Drawing is issued on the condition that it is not to be used in whole or in part without the written consent of Ryland Design. Notes

1. All dimensions to be verified on site prior to any fabrication or site works being commenced.
2. Dimensions are given in millimetres unless otherwise stated.
3. Do not take scale from this Drawing, use figured dimensions only.
4. Dimensions are given in millimetres unless otherwise stated.
5. The Drawing is to be read in conjunction with relevant Consultant's Specification and/or Specification.
6. The Drawing is to be read in conjunction with Drawing Notes.

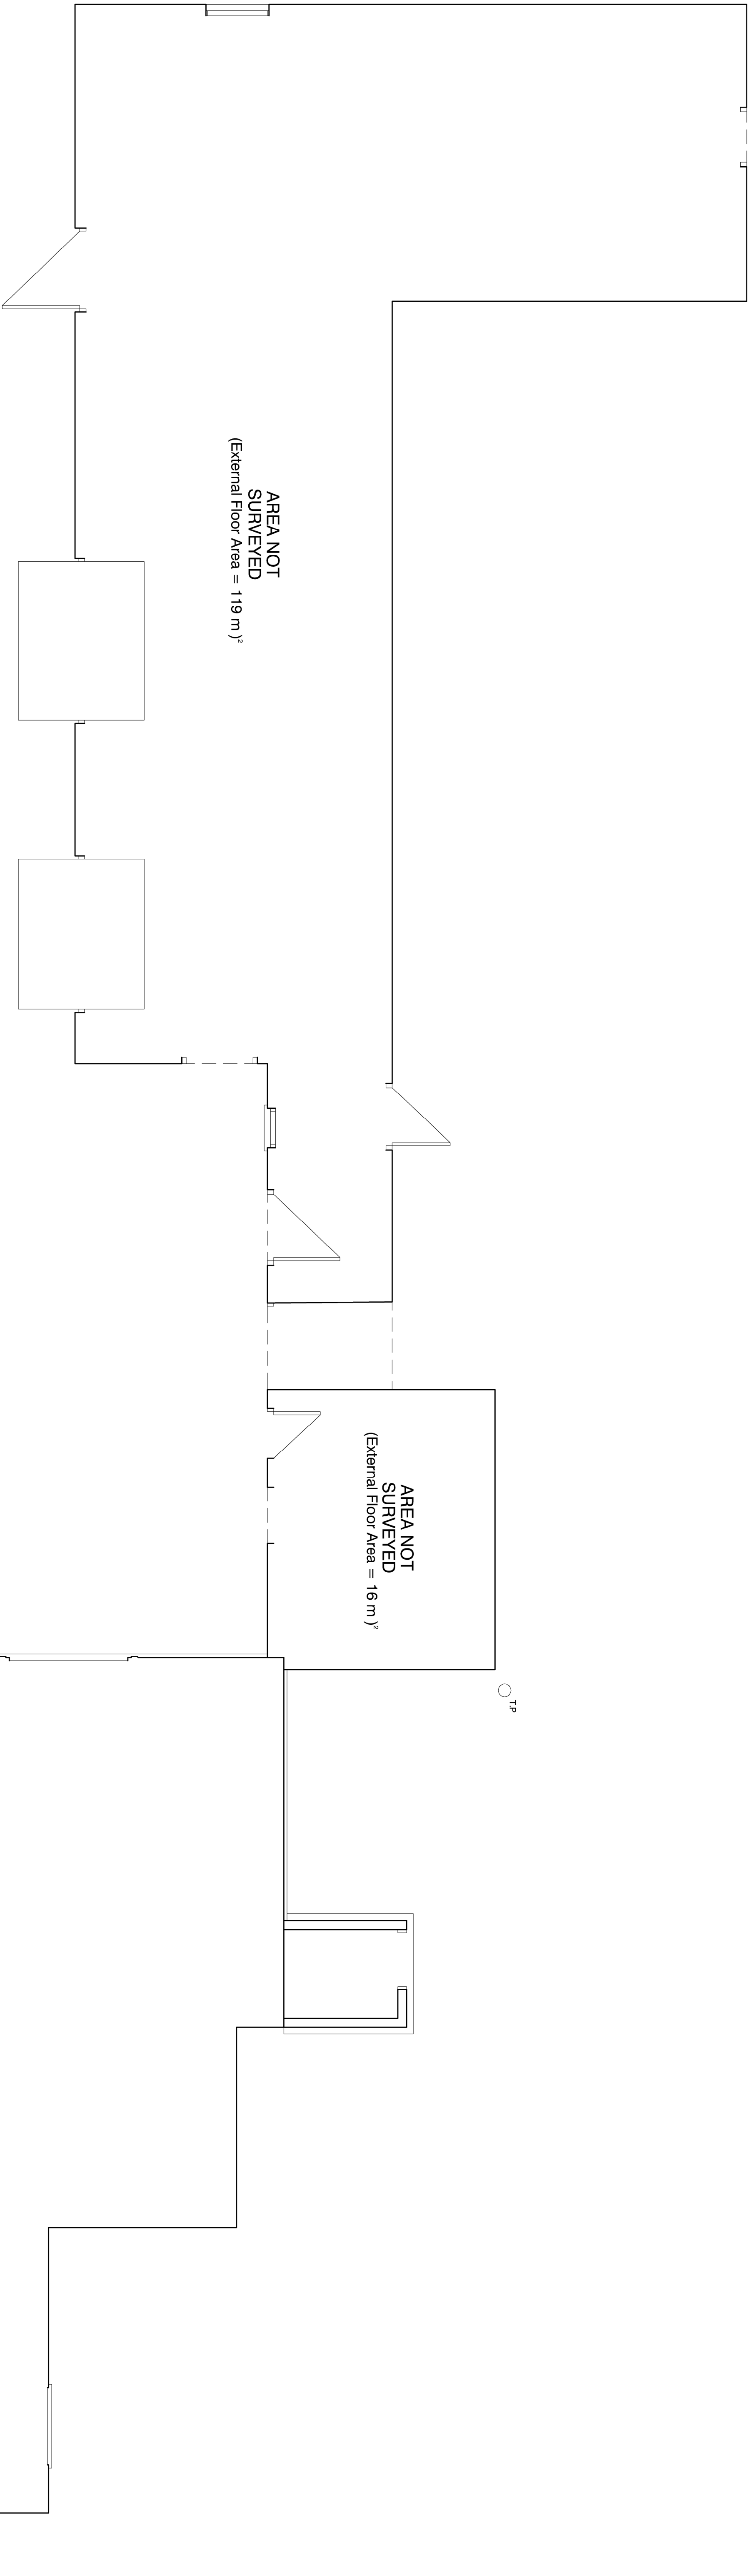

GROUND FLOOR PLAN

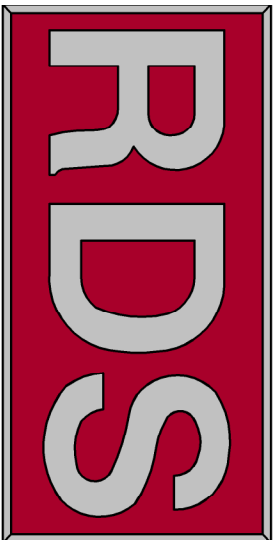

**RYLAND DESIGN
SERVICES LTD**
ARCHITECTURAL DESIGN AND PLANNING

Located | Woodlands Business Centre, Lincoln Road, Welton, Lincoln, LN2 3PZ

Tel | 01673 860100 Fax | 01673 863344 Web | www.rylanddesign.co.uk

E-mail | info@rylanddesign.co.uk Twitter | [Ryland_Design](https://twitter.com/Ryland_Design)

Title |
**Survey Ground Floor Plan
Drawing**

Date |
August 2016

Scale |
1:50 @ A1

Client |
Mr & Mrs Taylor

Project |
**Replacement Dwelling, Woodhouse Farm
House, Hurn Road, Holbeach Hurn**

Drawing Number |
RDS 11227/01