

FOUR ACRE PADDOCKS

Dyke

Boundry Fence

DUCK & GOOSE BREEDING ENCLOSURE

POND

OUTBUILDING

GREEN HOUSE

CAR PORT

HOUSE

ORCHARD & HORSE & SHEET Paddock

SHED



DRIVE

Dyke

DOG DRIVE


Cancelled

SUPERSEDED

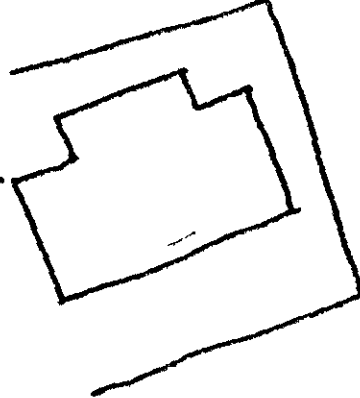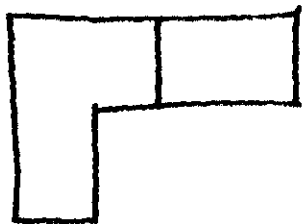


SHDC
Planning & Development
- 9 MAY 2003
Ref: CS92/03


FOUR ACRE PADDOCKS

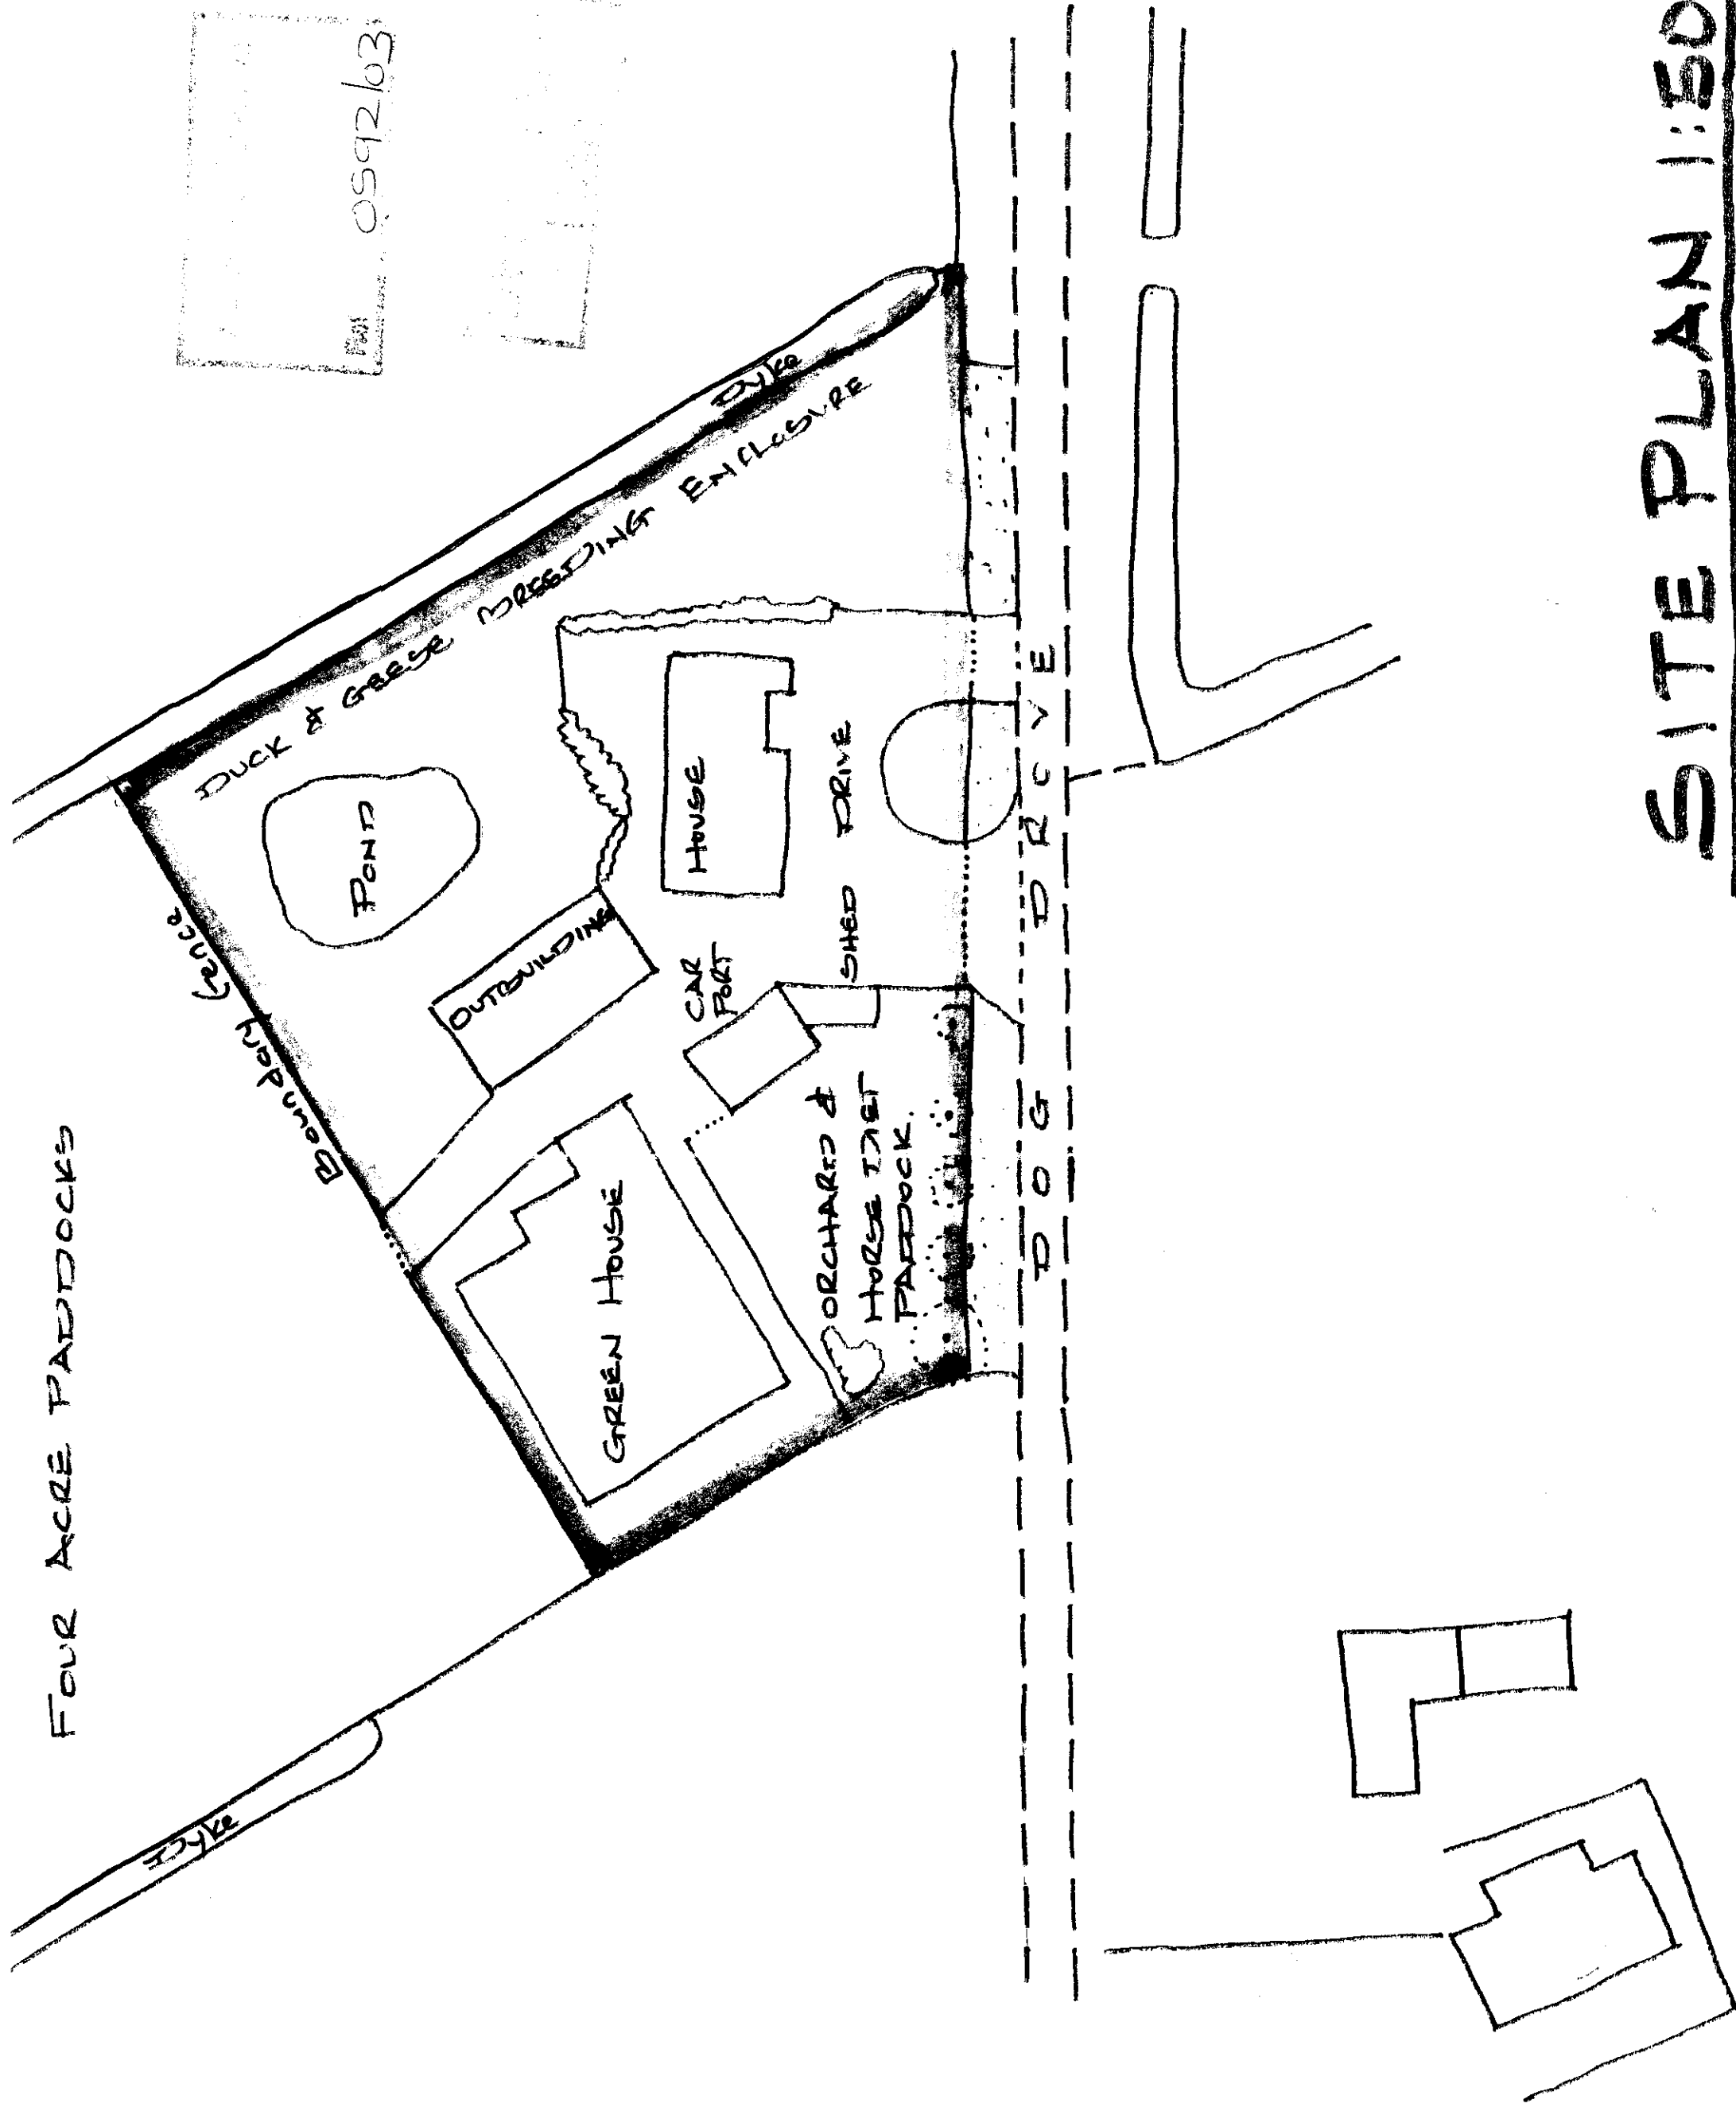


SITE PLAN 1:600

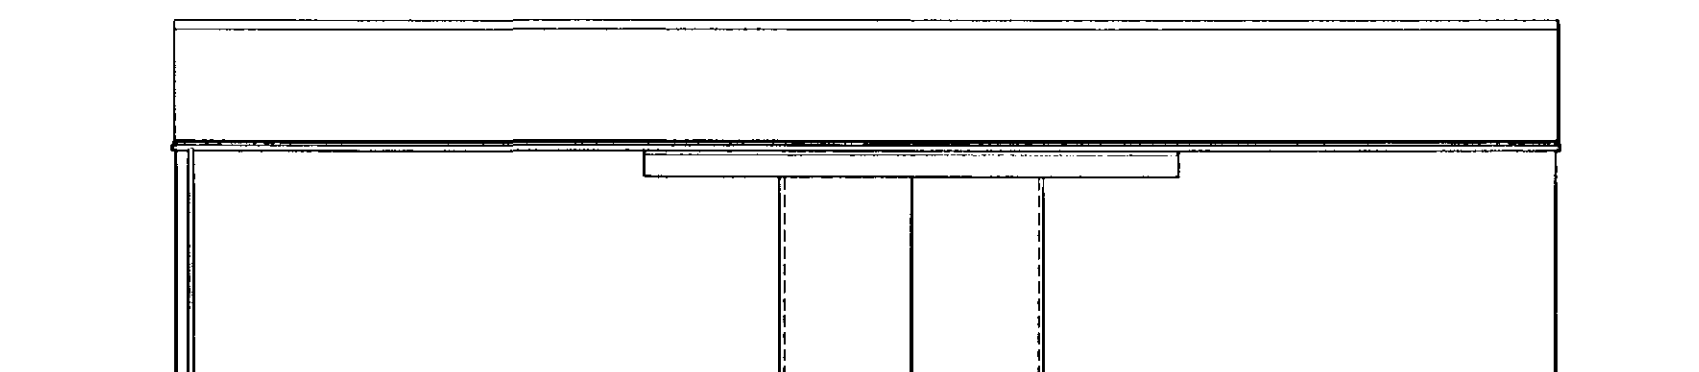


SOUTH ELEVATION

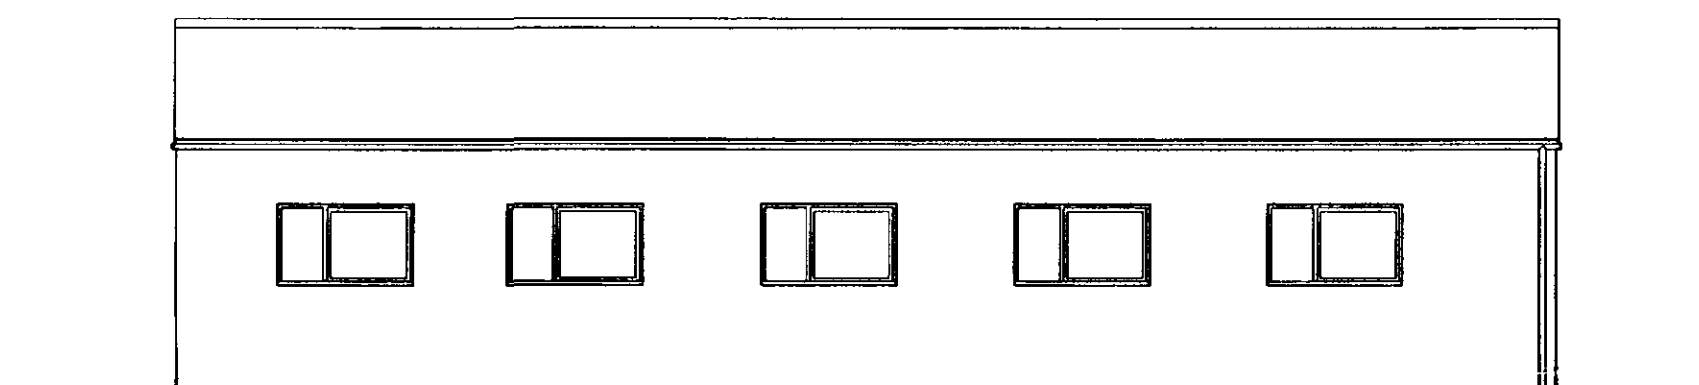


NORTH ELEVATION

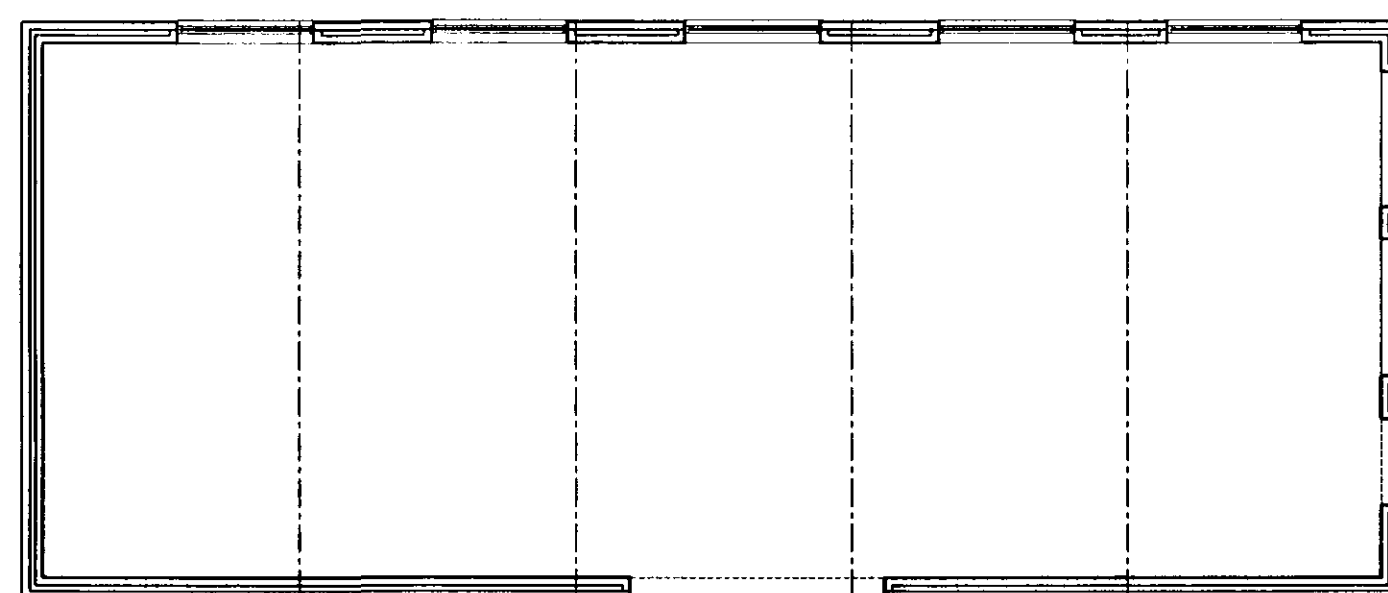


EXISTING FLOOR PLAN

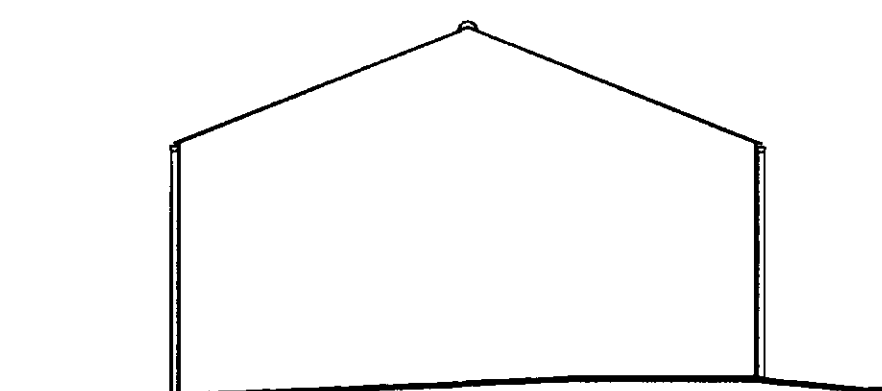

WEST ELEVATION

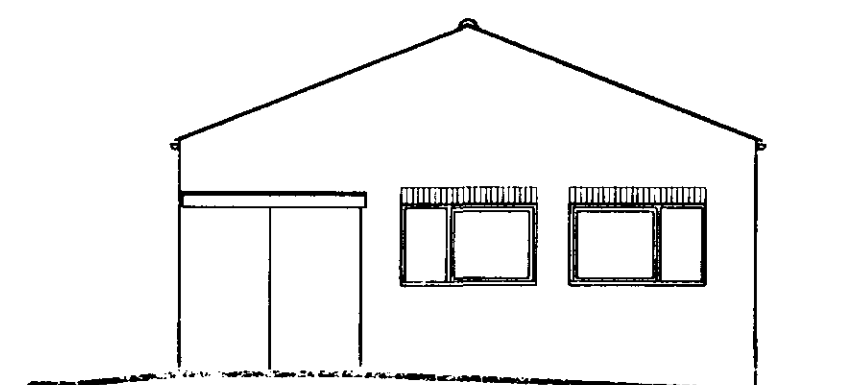

EAST ELEVATION

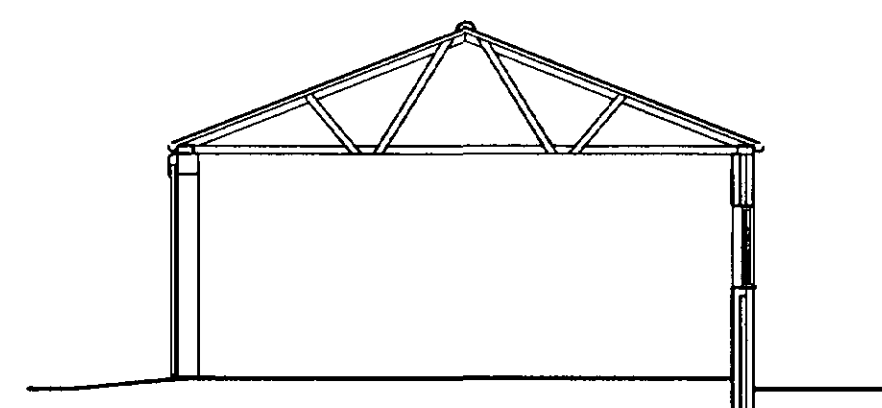

CROSS SECTION

DETERMINED
PLAN

SHDC
Planning & Development
- 8 MAY 2003
Ref: 0592/03

NOTES

LIMITATIONS

This drawing is limited in the amount of information contained and does not purport to contain a full specification of the works. The drawing must not be used as a contract document alone.

DIMENSIONS

Do not scale from this drawing. All dimensions are to be checked on site by the builder who shall take responsibility for measurements for construction and ordering purposes from commencement of site works. Whilst every effort is made to ensure accuracy in dimensions, measurements should be carefully checked to ensure compatibility with existing structures and features.

STANDARDS

All materials to be new unless otherwise stated and all components and materials etc to be used, fitted and installed in strict accordance with manufacturer's instructions and relevant Code of Practice. Materials shall conform to the appropriate British Standard Specification or BBA Certificate or European Code equivalent. Preservative treatment to BS 5268 : Part A is to be carried out to all timber prior to delivery to site.

HEALTH AND SAFETY

The Employer/Client shall ensure that the selected contractor is conversant with and adopts all measures necessary to achieve compliance with Health and Safety legislation for Building Sites and Work Places. The Employer/Client is advised that should the works need to comply with the Construction Design and Management Regulations, an independent Planning Supervisor will be required.

SCOPE OF THE WORKS

The works comprise all that is shown on the drawings and details. Any work that may not be specifically shown, but may reasonably be inferred as necessary to carry out the works will be deemed to be included.

Revisions

Richard J Diggle

Building Design Consultant

194 Broad Gate
Weston Hills
Spalding
Lincs
PE12 6DQ

Telephone/Fax: 01406 380952

Mobile: 07771 621502

E-mail: Richard@richardjdiggle.freemove.co.uk

Client

MR M STOCK

Project

CONVERSION OF EXISTING
OUTBUILDING TO FAMILY ANNEX

ELMHURST
DOG DROVE
HOLBEACH DROVE

Drawing

SURVEY DRAWING

EXISTING
FLOOR PLAN
SECTION
ELEVATIONS

Scale

1:100

Date


May 2003

Drawing Number


374-01




SOUTH ELEVATION

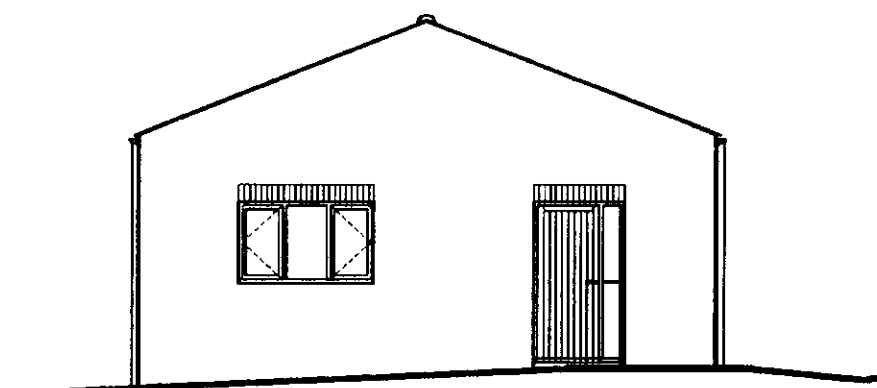


WEST ELEVATION

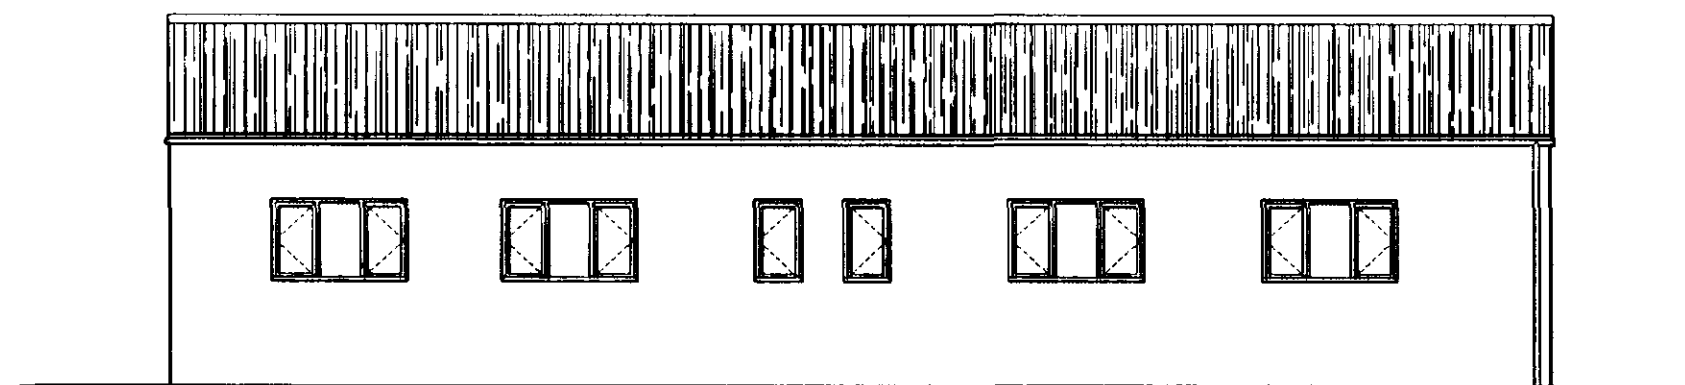


NORTH ELEVATION

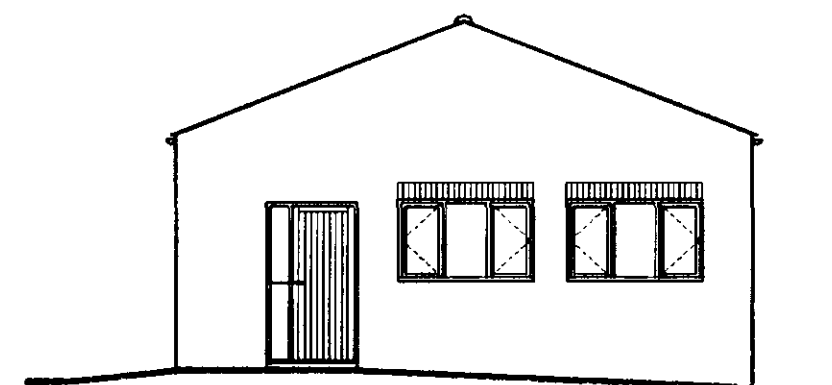

EAST ELEVATION

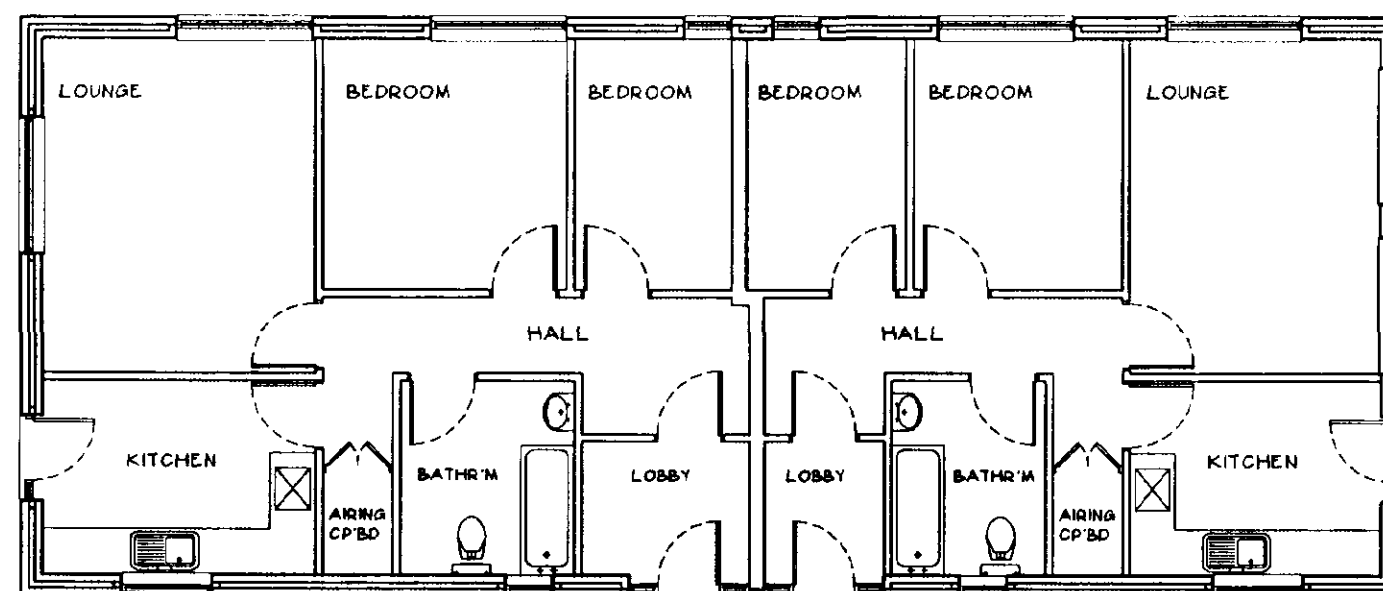

PROPOSED FLOOR PLAN

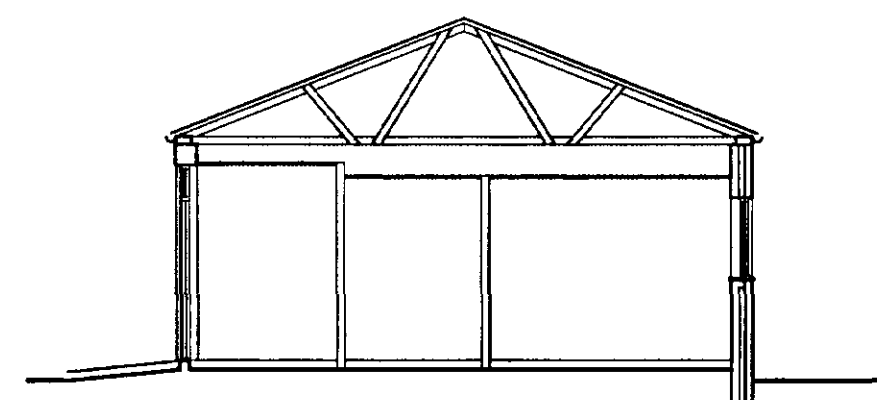

CROSS SECTION

DETERMINED
PLAN

Ref C 592/03
- 9 MAY 2003
Planning & Development
SHDC

NOTES

LIMITATIONS

This drawing is limited in the amount of information contained and does not purport to contain a full specification of the works. The drawing must not be used as a contract document alone.

DIMENSIONS

Do not scale from this drawing. All dimensions are to be checked on site by the builder who shall take responsibility for measurements for construction and ordering purposes from commencement of site works. Whilst every effort is made to ensure accuracy in dimensions, measurements should be carefully checked to ensure compatibility with existing structures and features.

STANDARDS

All materials to be new unless otherwise stated and all components and materials etc to be used, fitted and installed in strict accordance with manufacturer's instructions and relevant Code of Practice. Materials shall conform to the appropriate British Standard Specification or BBA Certificate or European Code equivalent. Preservative treatment to BS 5268 : Part A is to be carried out to all timber prior to delivery to site.

HEALTH AND SAFETY

The Employer/Client shall ensure that the selected contractor is conversant with and adopts all measures necessary to achieve compliance with Health and Safety legislation for Building Sites and Work Places. The Employer/Client is advised that should the works need to comply with the Construction Design and Management Regulations, an independent Planning Supervisor will be required.

SCOPE OF THE WORKS

The works comprise all that is shown on the drawings and details. Any work that may not be specifically shown, but may reasonably be inferred as necessary to carry out the works will be deemed to be included.

Revisions

Richard J Diggle

Building Design Consultant

194 Broad Gate
Weston Hills
Spalding
Lincs
PE12 6DQ

Telephone/Fax: 01406 380952
Mobile: 07771 621902
E-mail: Richard@richardjdiggle.freemove.co.uk

Client

MR M STOCK

Project

CONVERSION OF EXISTING
OUTBUILDING TO FAMILY ANNEX

ELMHURST
DOG DROVE
HOLBEACH DROVE

Drawing

SCHEME DRAWING

PROPOSED
FLOOR PLAN
SECTION
ELEVATIONS

Scale

1:100

Date

May 2003

Drawing Number

374-02