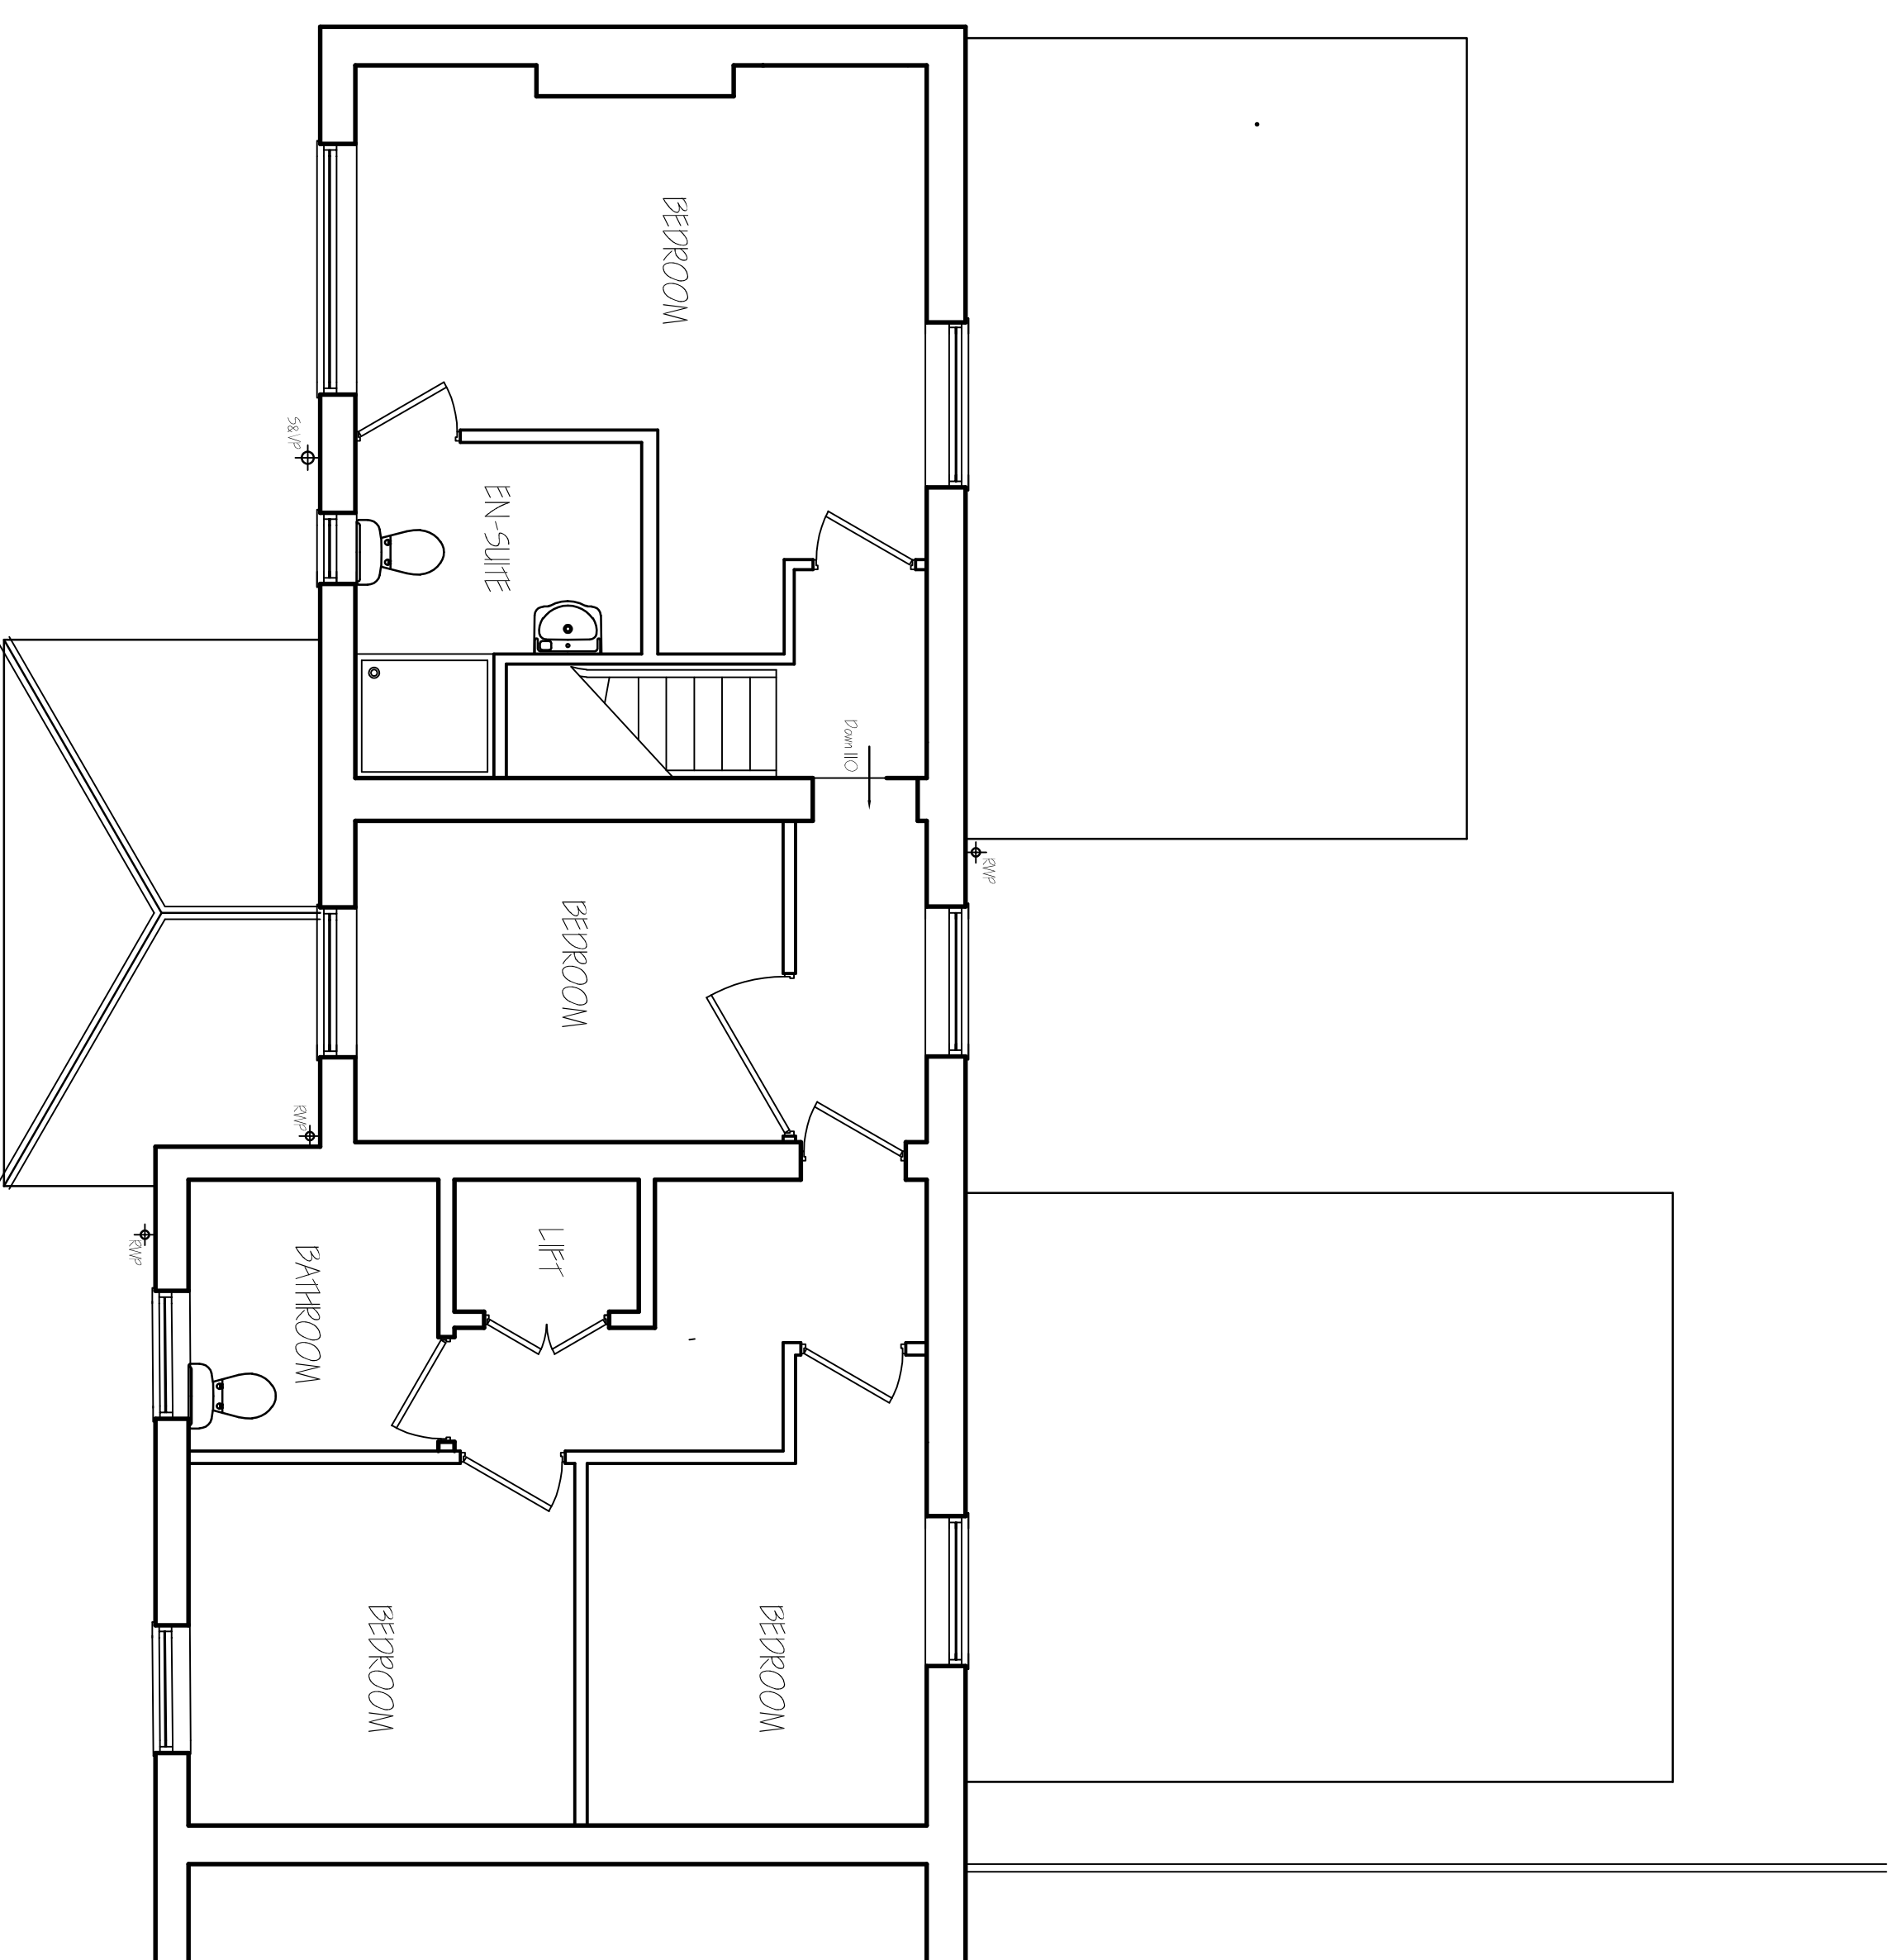
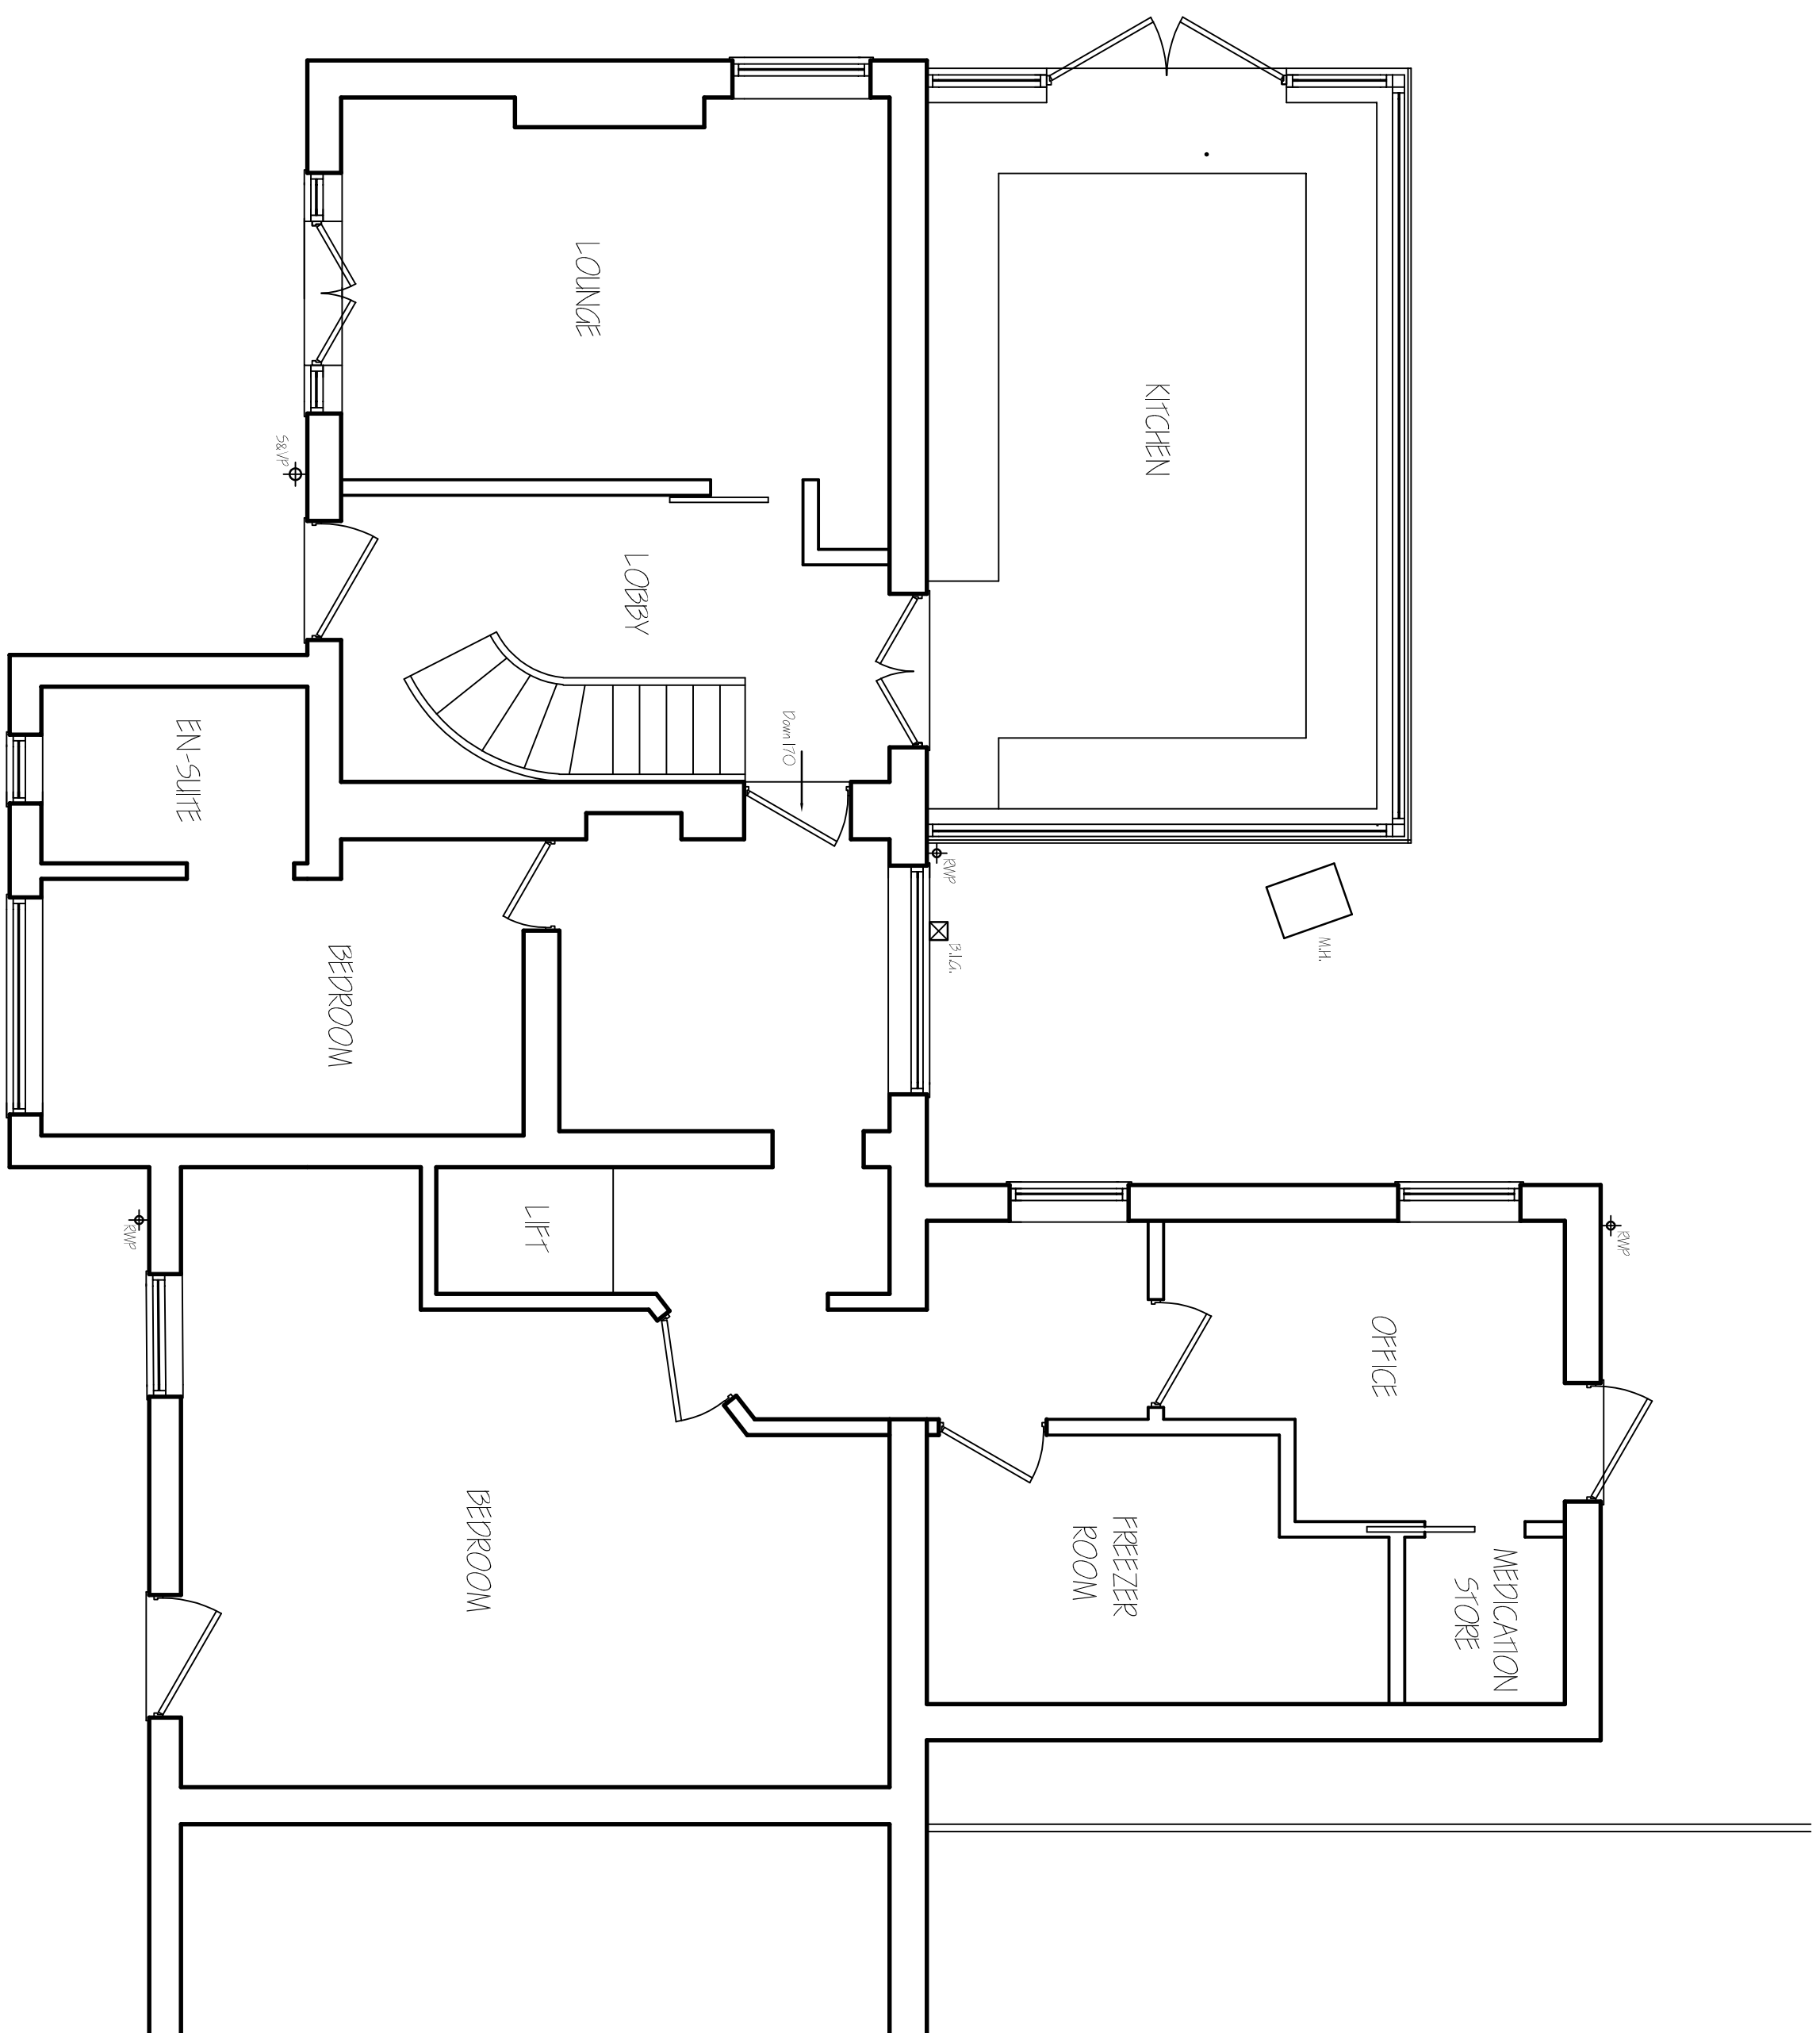
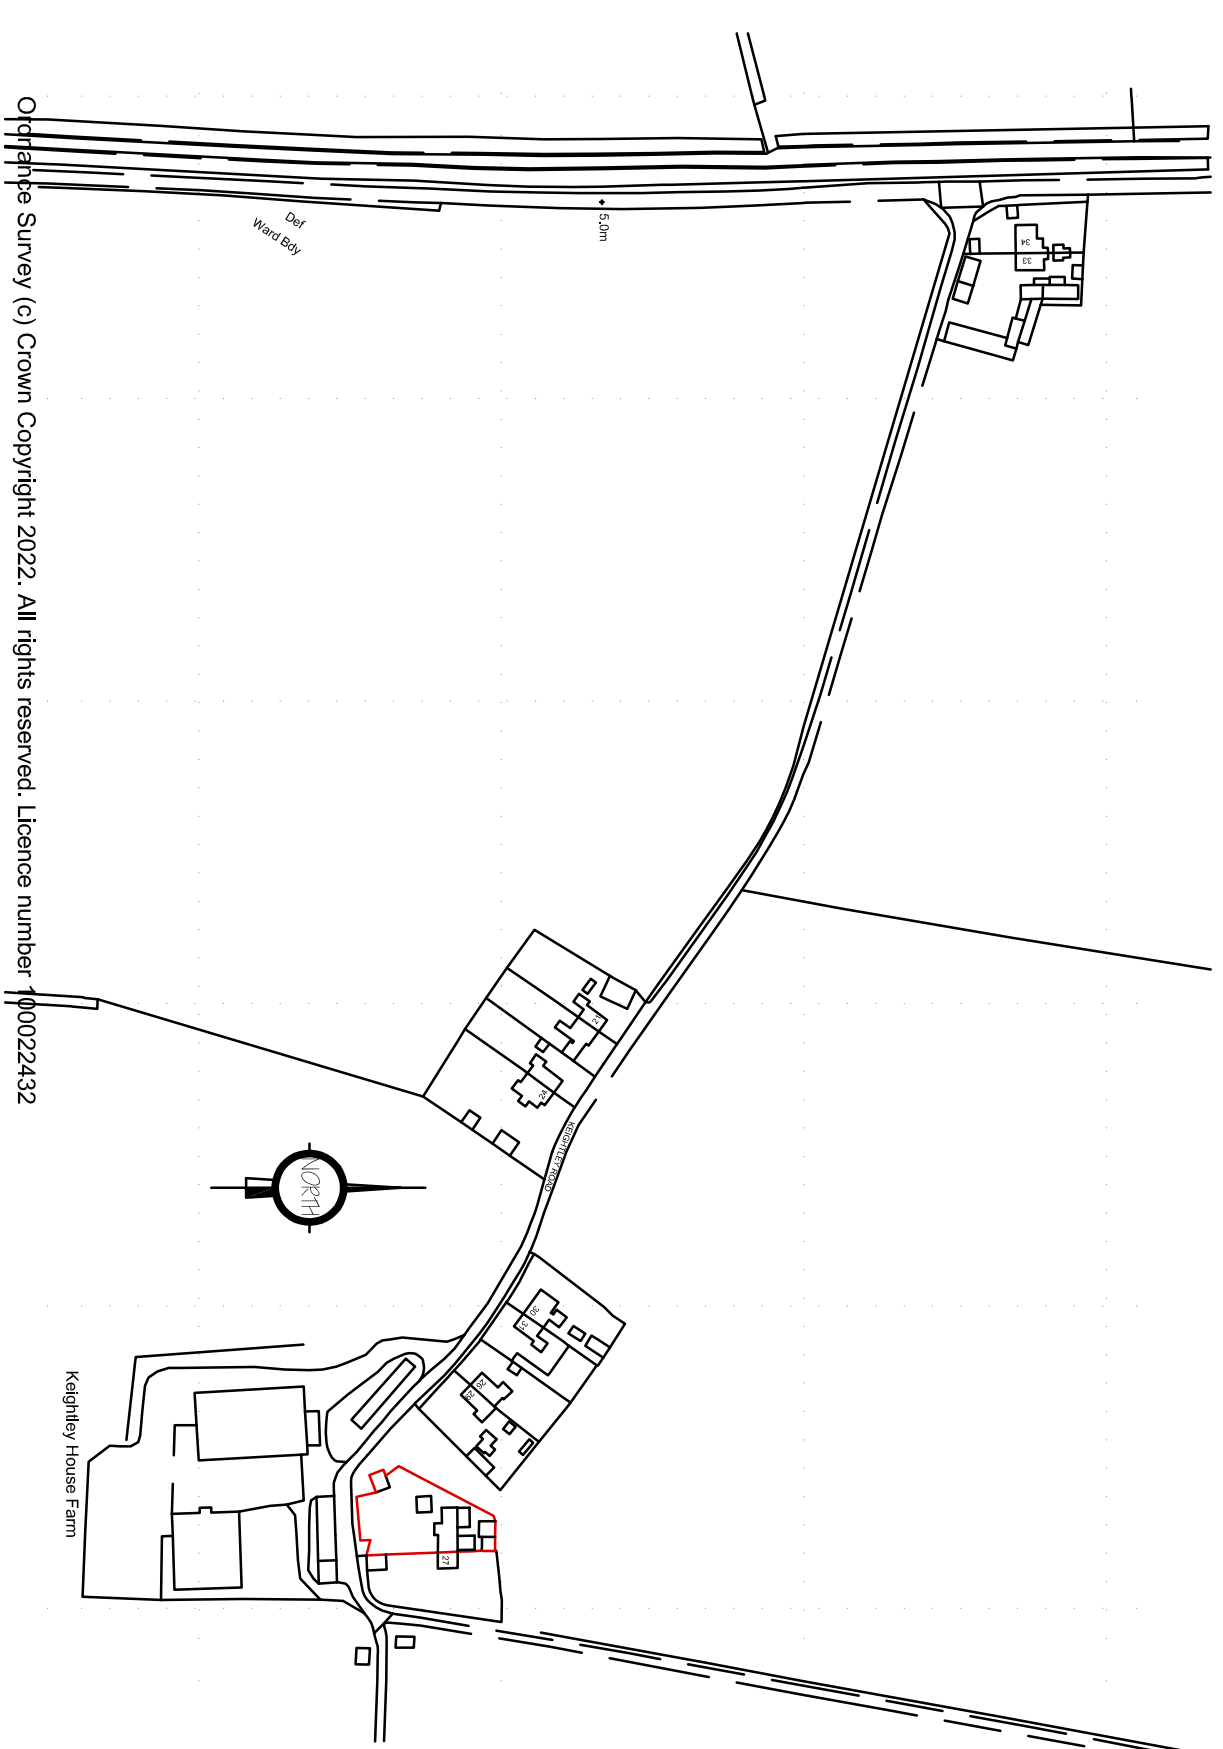
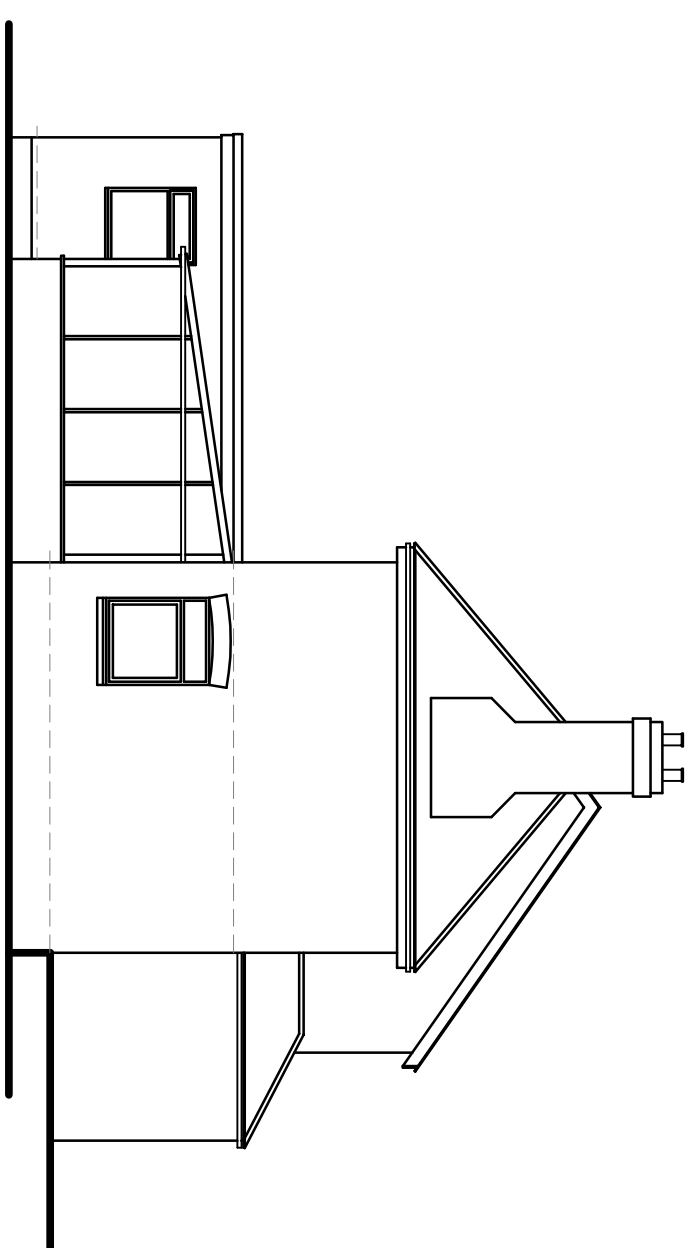
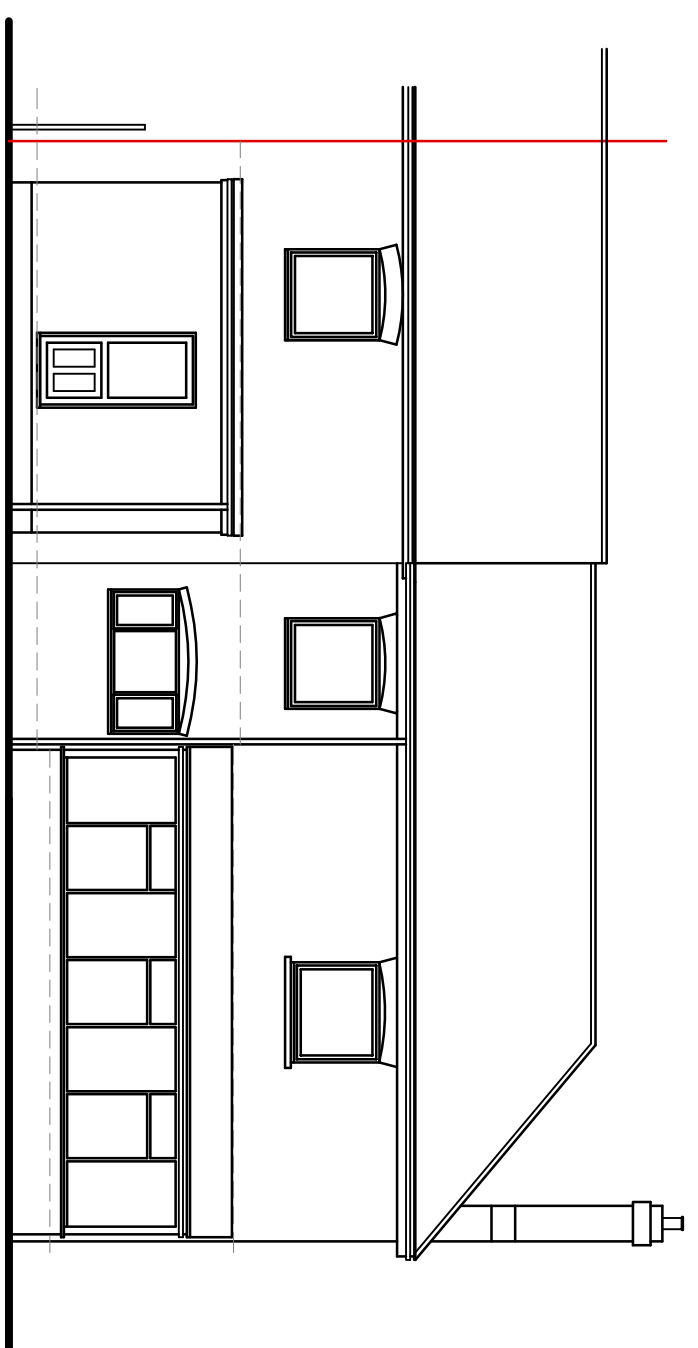
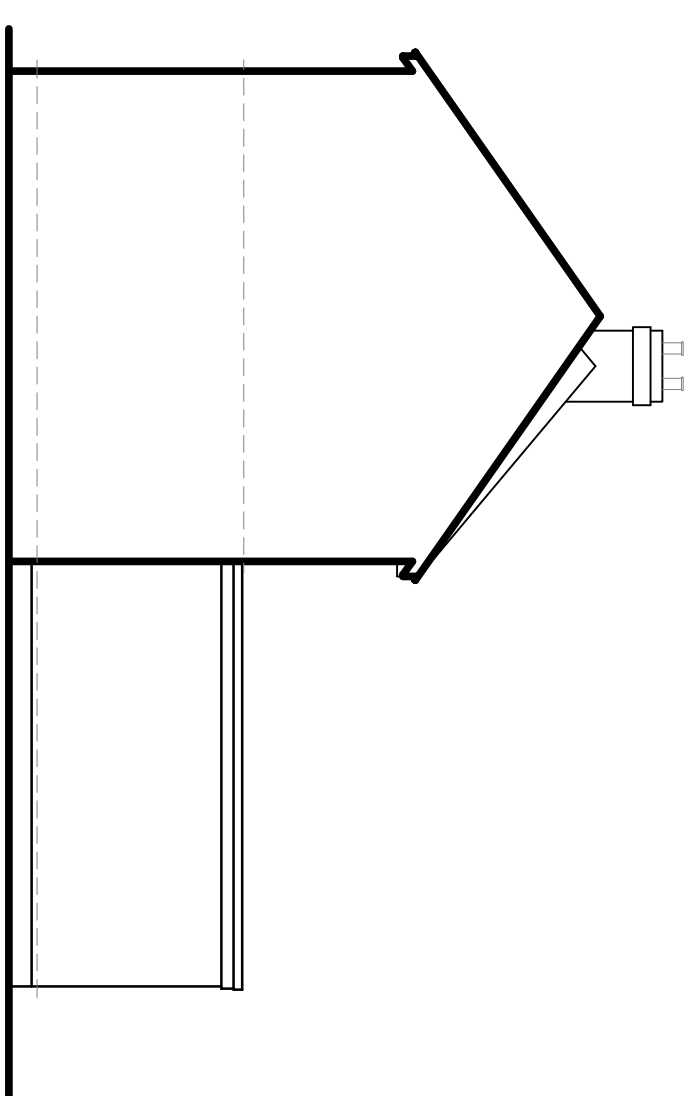


[illegible]

G. F. MERCHANT LTD.
1, LENG AMICE FMO
ARCHITECTURAL, STRUCTURAL
AND LAND DRAINAGE
CONSULTANTS

4 Wrights Mews
12A Park Road, Holbeach,
Spalding, Lincs. PE12 7EE
Tel: 01406 490800
Fax: 01406 425744
E-Mail: gr.merchant@btconnect.com

ALTERATIONS & EXTENSIONS
28 KEIGHTLEY ROAD
HOLBEACH
LINGS, PE12 8BE

Client
MRS T HILLER

Drawing
FLOOR PLANS - EXISTING
ELEVATIONS - EXISTING
LOCATION PLAN

Job Ref.	Drawing No.
4021-22	01
Date	Drawn
JUNE 2022	SLB

1:50 & 1:100 (Unless Otherwise Stated)

[illegible]