
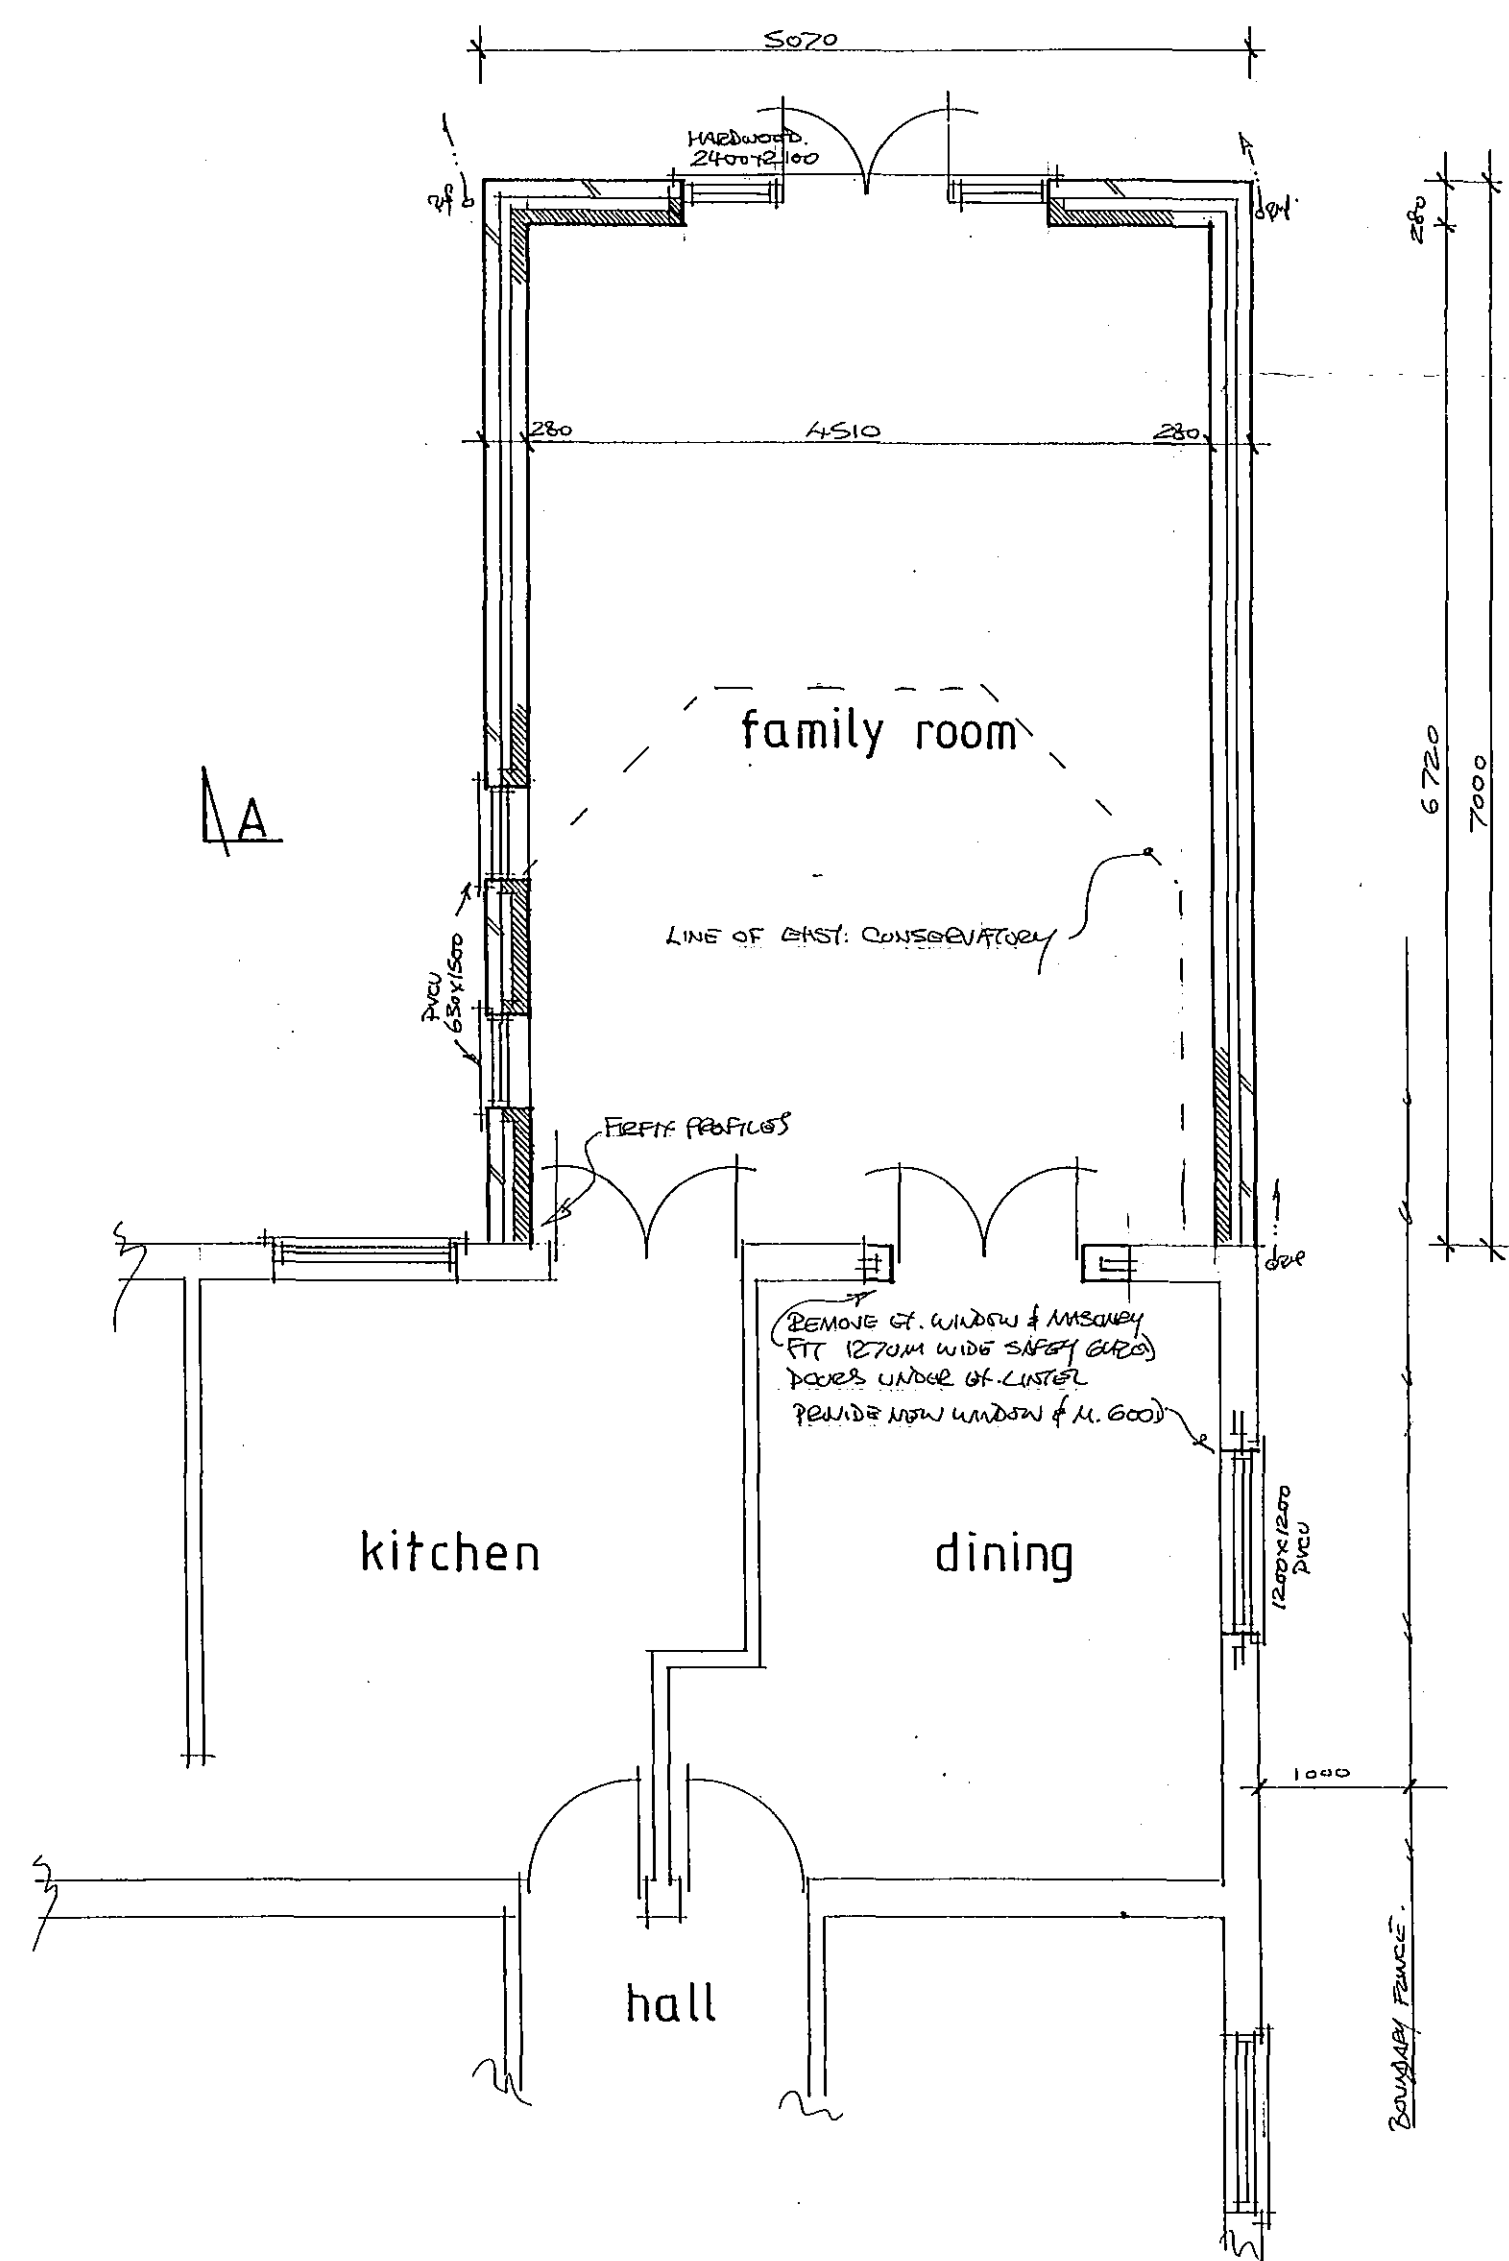



To be read in conjunction with structural calculations
and construction notes.

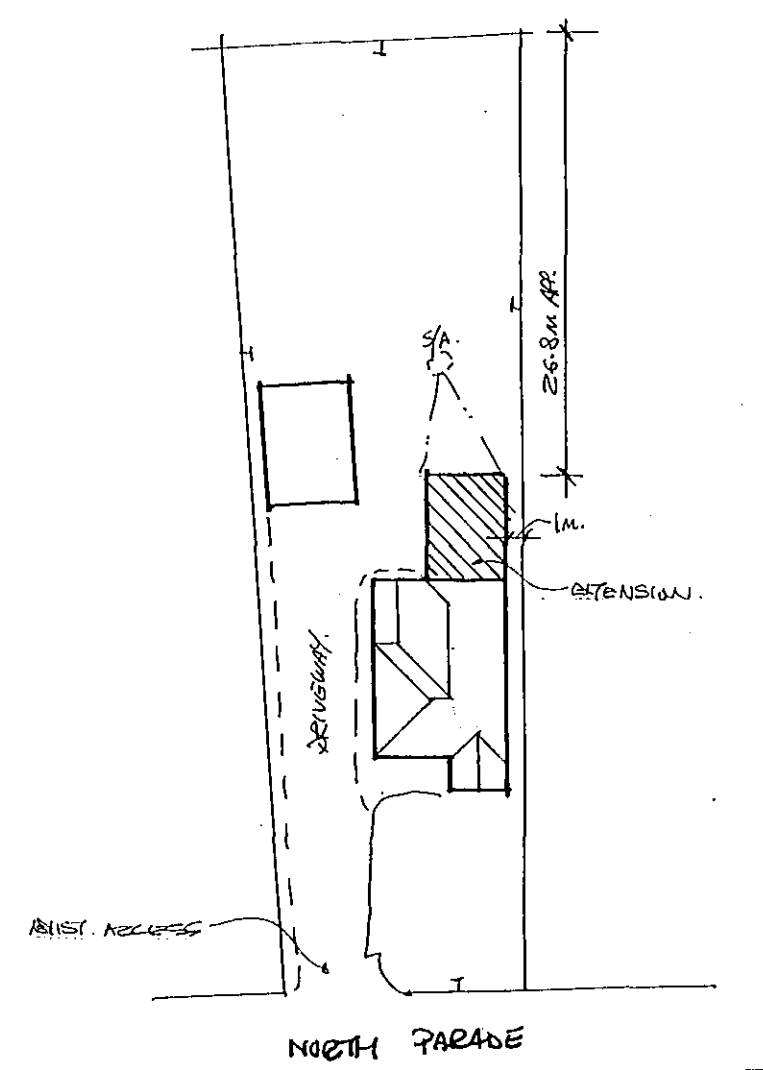


1:500 SITE PLAN

PROVIDE TO GO UNDER WINDOW 30' AP.


BATTLES 47X100@24" @ 4000CS.
CEILING JOISTS 47X112 @ 24" @ 4000CS.
PURLIN @ 24" @ 20' @ 147 CS.
WALLS 47X75 @ 16
FLOORING @ 1600 CS (SANDY 5" BATTED)
SEE STRUCTURE CALCULATIONS.

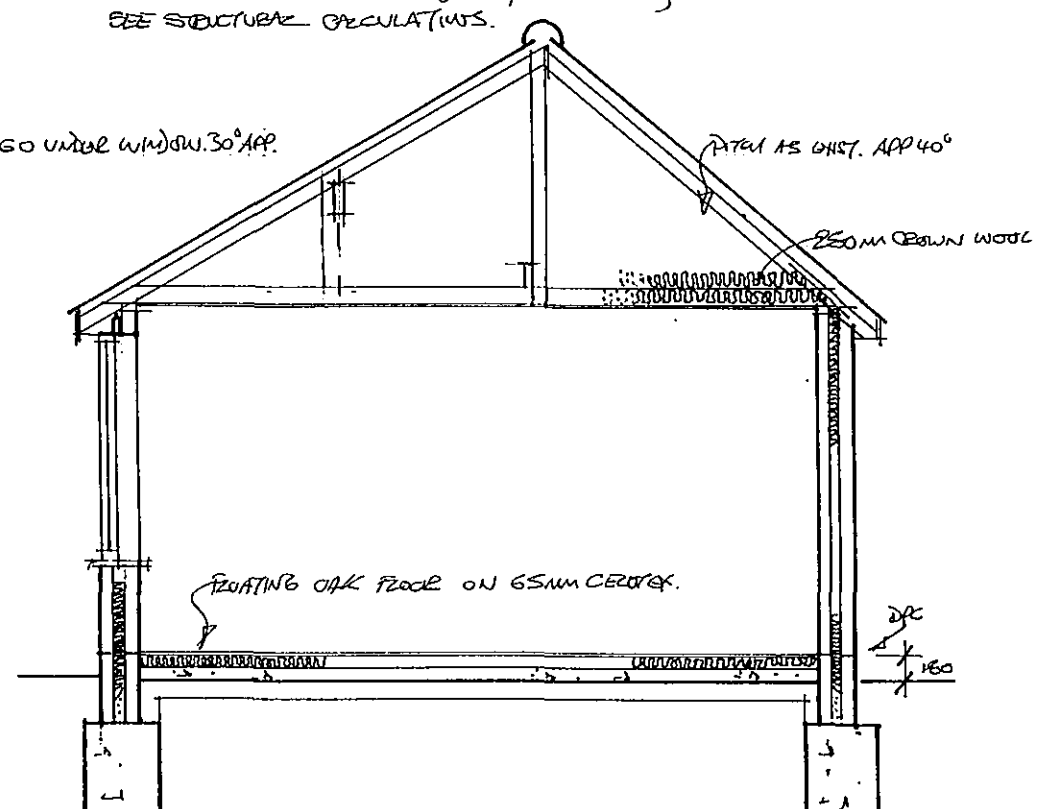

SECTION AA

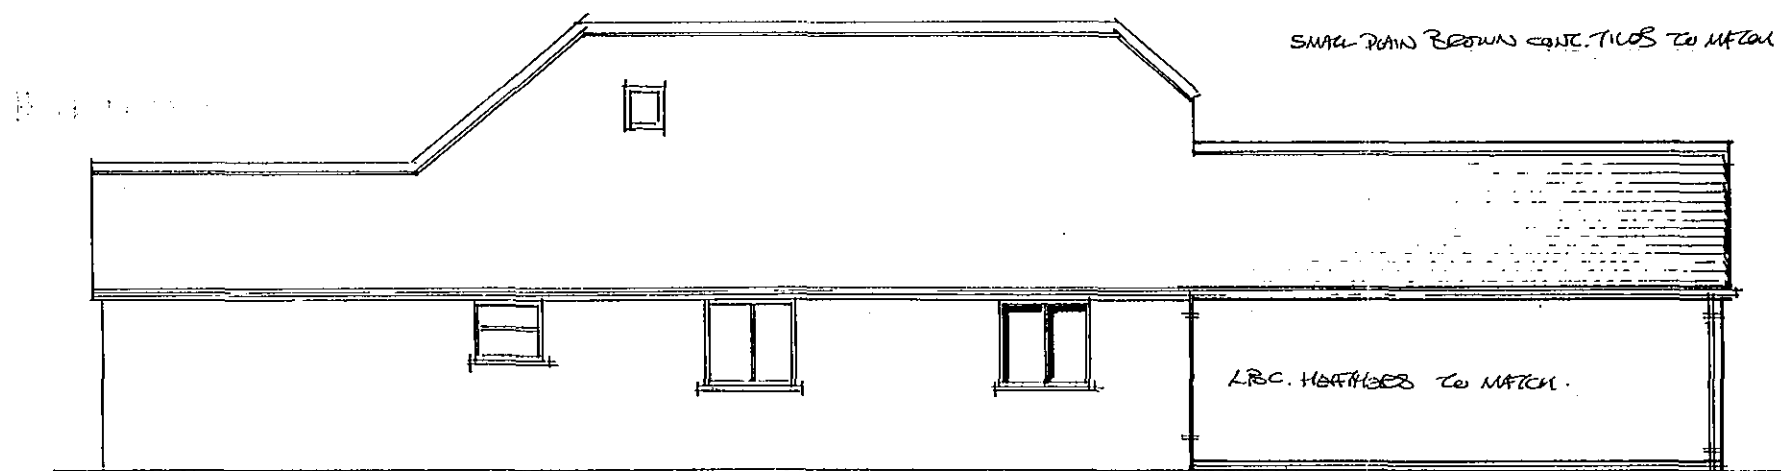


SIDE ELEVATION

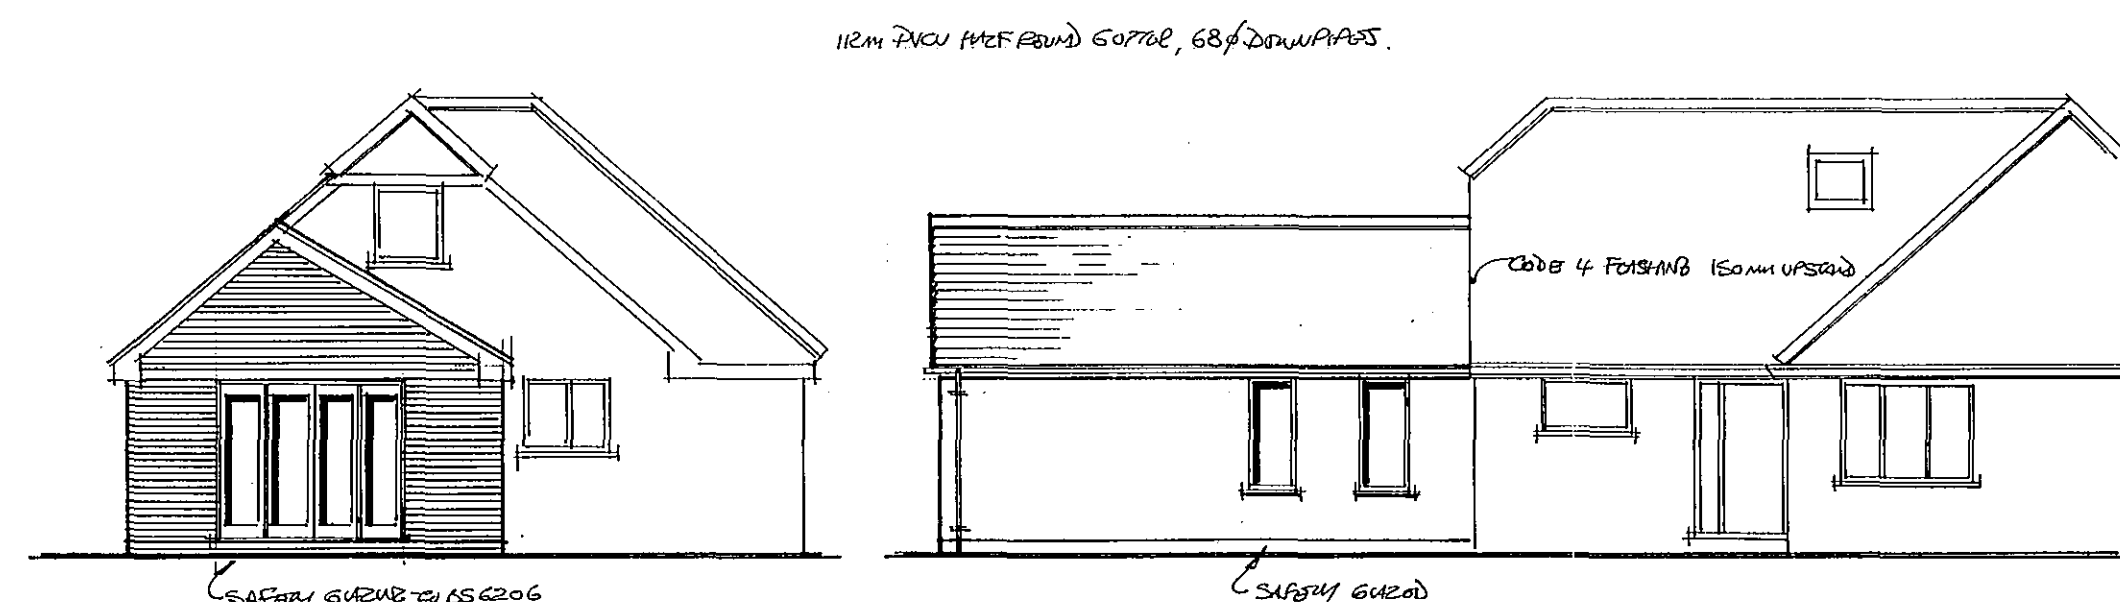



REAR

PROPOSED ELEVATIONS

SIDE

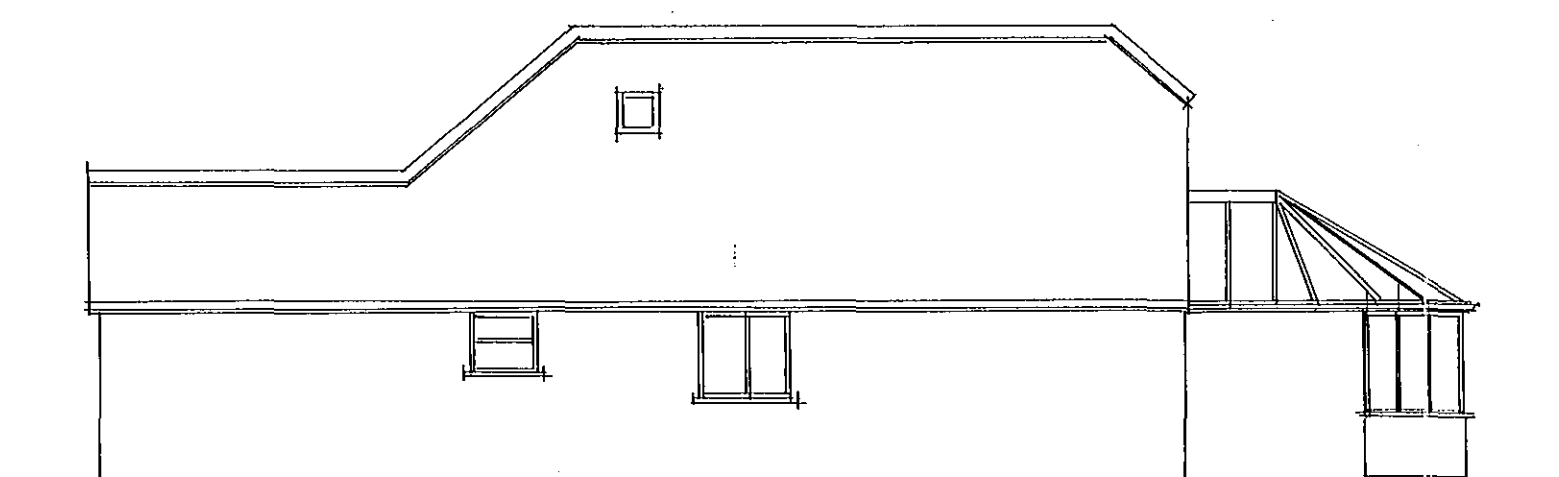

EXISTING ELEVATIONS

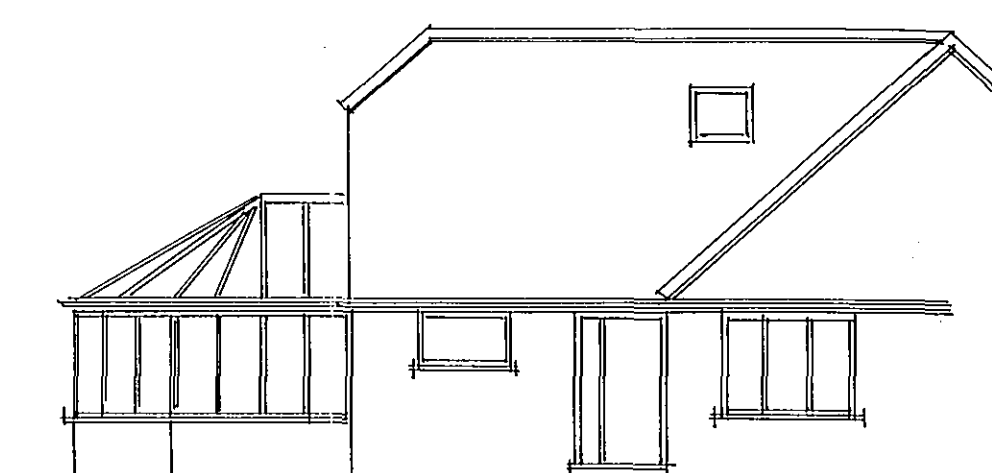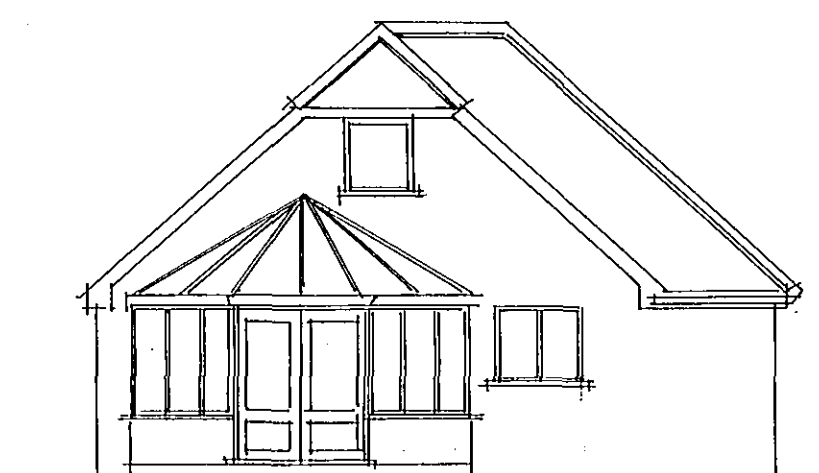

DETERMINED PLAN

NOTES:
All dimensions must be checked on site and not scaled from this drawing.

A	Date	Revisions

© Copyright

Robert Barwell
Architectural Design
P.O. Box 67
Bourne Lines
PE10 9XY
Tel No: 01778 425166

Client
MR. & MRS. K. STOREY.

Job Title
PROPOSED REAR EXTENSION AT
33, NORTH PARADE.
HOLBACH.

Drawing Title

PROPOSED PLANS, SECTION &
ELEVATIONS.
EXISTING ELEVATIONS.

Scale
1:50, 1:100

Date
APRIL 2005.

Drawn by
B. J. J.

Drg. No.
05/0491

Rev.