
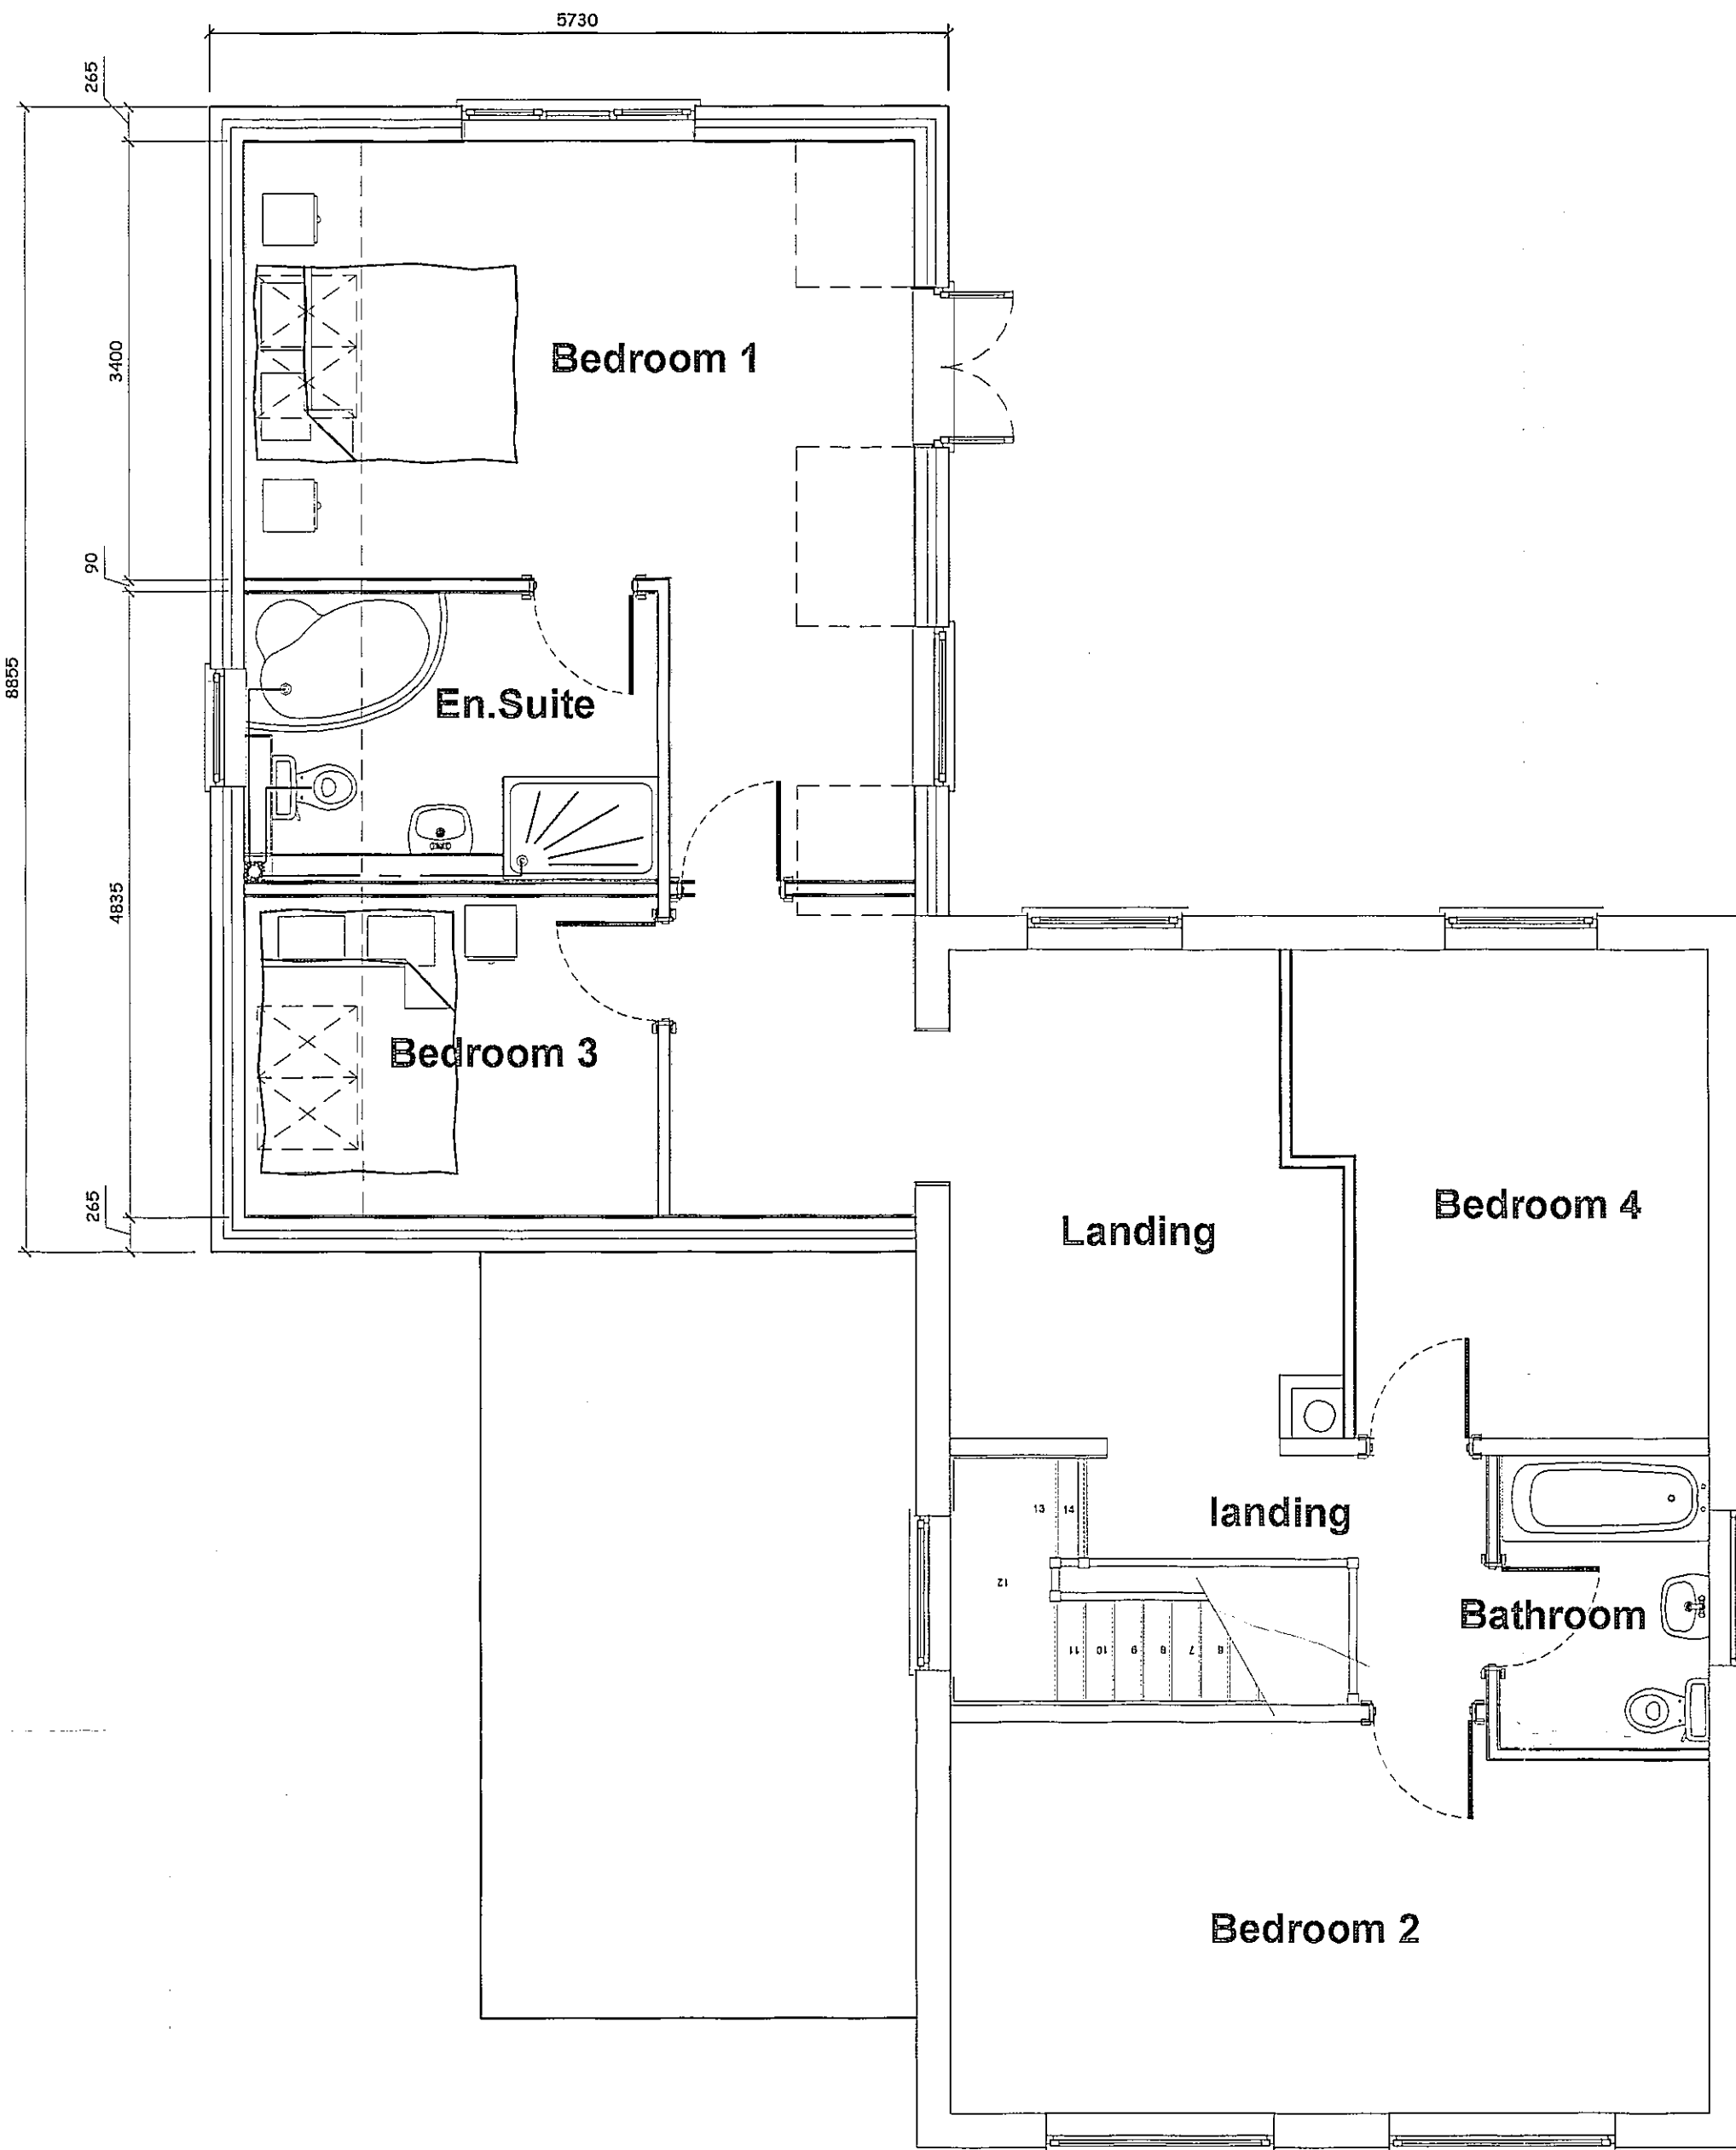


Contractor to check all Dimensions on site prior to ordering materials / commencing work. Do Not Scale from this Drawing - If in doubt then please ask

PLEASE NOTE:  
Data areas of the structure being covered, unexposed or otherwise inaccessible the notes / specifications of existing materials are subject to confirmation of site when it is feasible to expose the relevant areas of construction.

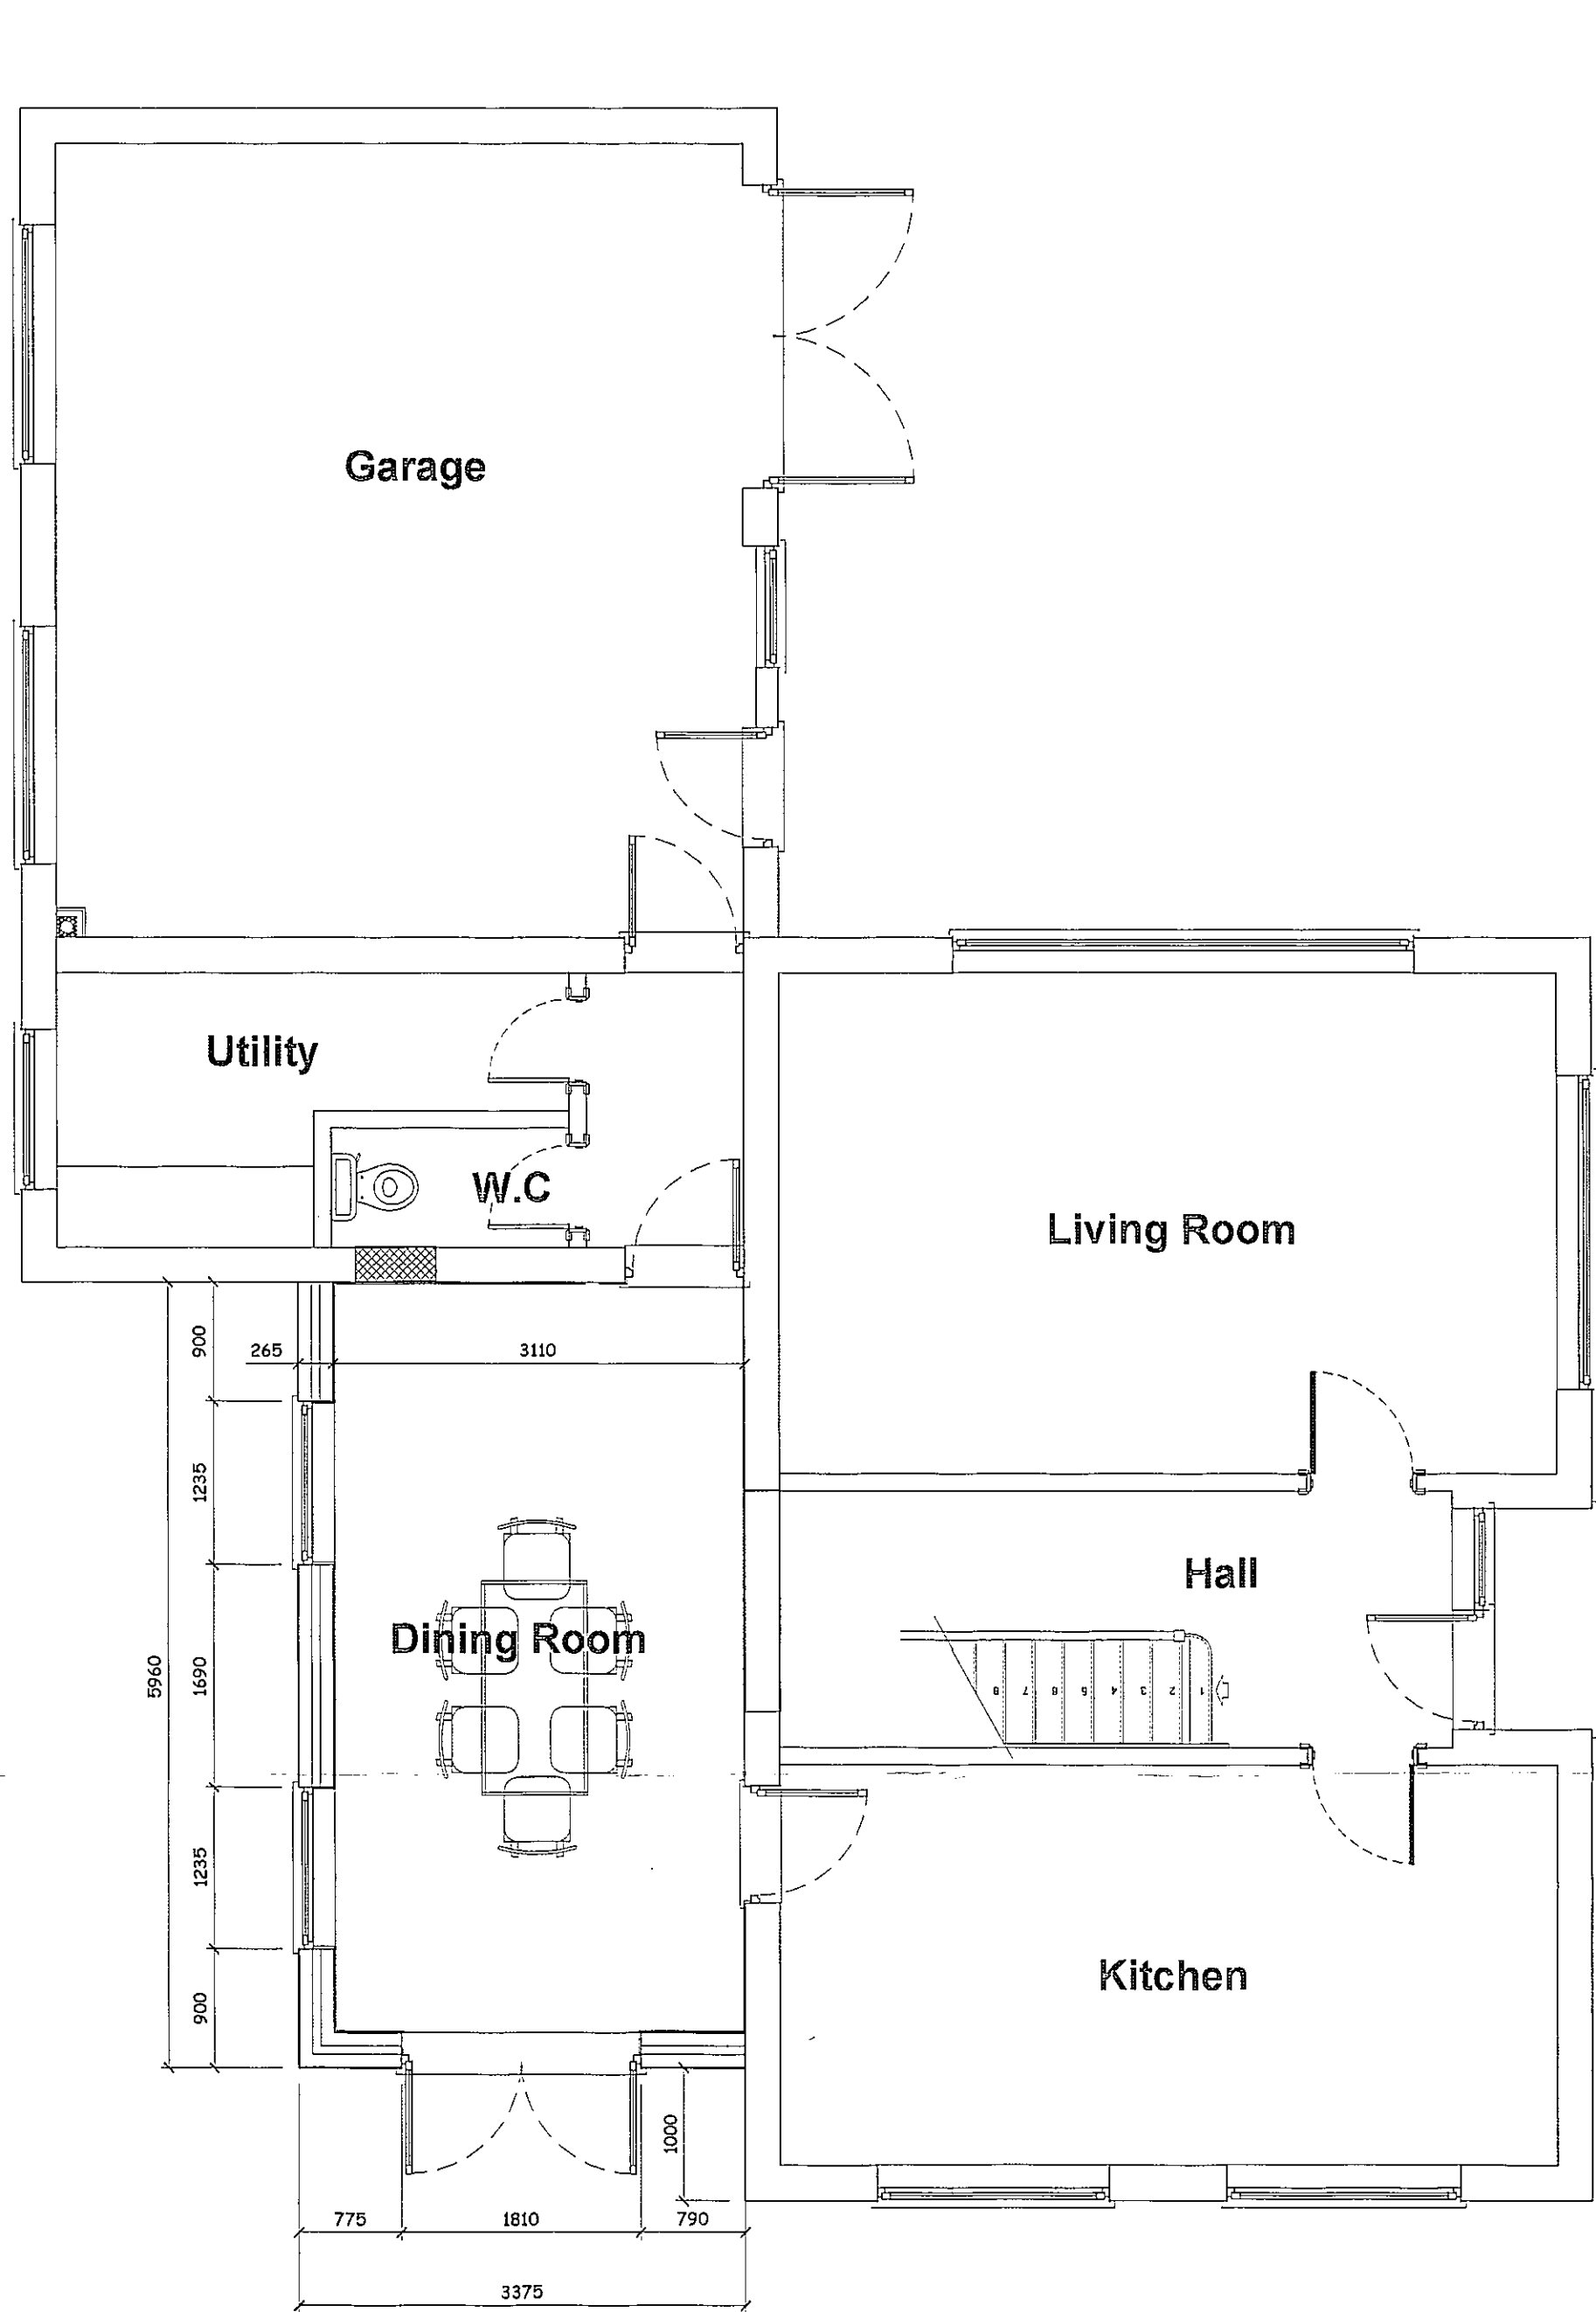

DRAWINGS ISSUED FOR PLANNING PERMISSION ONLY - NOT TO BE USED FOR CONSTRUCTION

SHDC  
Planning & Development  
03 MAY 2006  
Ref: 0602/06

rev "C" - 20.04.06 - Amended to gain Planning Permission.

rev "B" - 25.02.06 - Amended to gain Planning Permission.

rev "A" - 19.10.05 - Amended to suit the Clients Comments

GENERAL CONDITIONS  
Contractors are responsible for checking all dimensions on site when work commences and before ordering any materials. Any discrepancies should be brought to the attention of the Client for remedial action before commencing further.

All details shown are based on typical site conditions for that area, any abnormal conditions should be brought to the attention of the Client and Local Authority.

The notes shown are mainly to cover the requirements of Building Regulations and should not be treated as full specification.

No allowance has been made for any Structural Calculations, a "SAP" calculation, Soil Investigation or Flood Risk Assessment. If deemed necessary then these will be a chargeable extra. All steel beam sizes shown on drawing are all subject to confirmation from Structural Engineer.

All materials not specified to be of a standard suitable for the work proposed and be fit for purpose. All work to be in accordance with good building practice and all necessary BS codes for Workmanship on Building Sites.


Client: Mr R Storey  
"Fairview"  
Roman Bank  
Holbeach Bank  
PE12 8BX

Site: Proposed First Floor  
Extension above existing  
Garage & Conservatory

remway design Ltd  
c/o South Lincs Plant Hire  
Enterprise Way  
Pinchbeck  
Spalding  
PE11 3YR  
Tel / Fax: 01775 768 921  
Mobile: 07815 112 058  
e-mail: jason@remwaydesign.co.uk

Date: sep05 Scale: As Noted

Drawing No: rem 1091 - 02 "C"

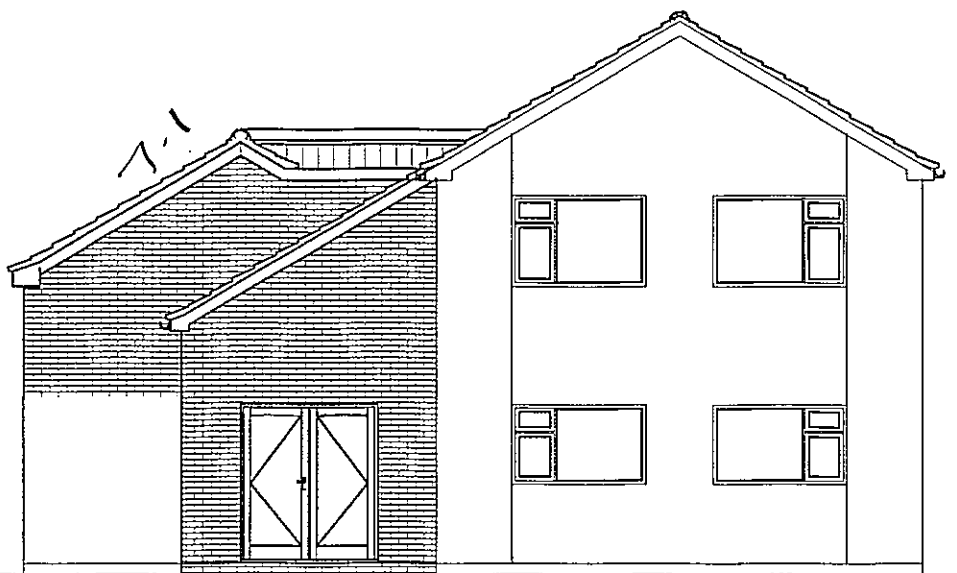


Proposed Front Elevation  
Scale 1:100



Proposed Side Elevation  
Scale 1:100



Proposed Rear Elevation  
Scale 1:100

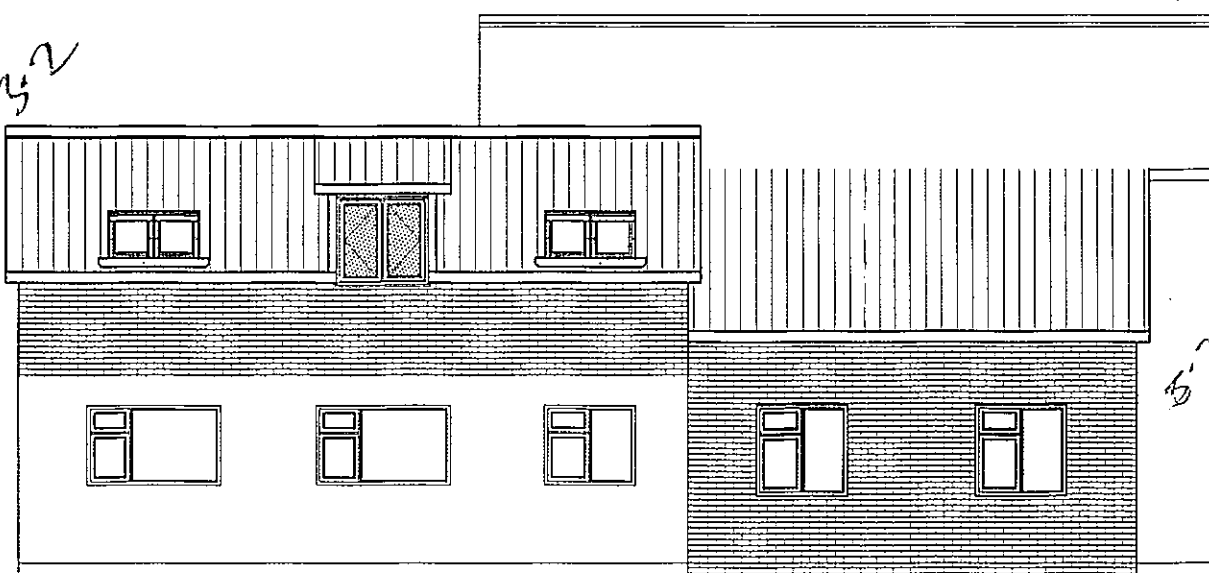

Proposed Side Elevation  
Scale 1:100