


This drawing is copyright Mewes & Davis. ©

Contractors must check all dimensions on site. Only figured dimensions are to be worked from. Discrepancies must be reported immediately to the Architect before proceeding.


In the event of conflict between this drawing and subcontractor's working drawings for relevant building components then the subcontractor's drawing shall take precedence.

This drawing to be read in conjunction with all current related Tesco design standards. The contractor shall ensure all design standards direct from Tesco properly address and ensure that the requirements are coordinated and incorporated in the works, whether or not expressly included in the scope of this drawing.


dwg file:

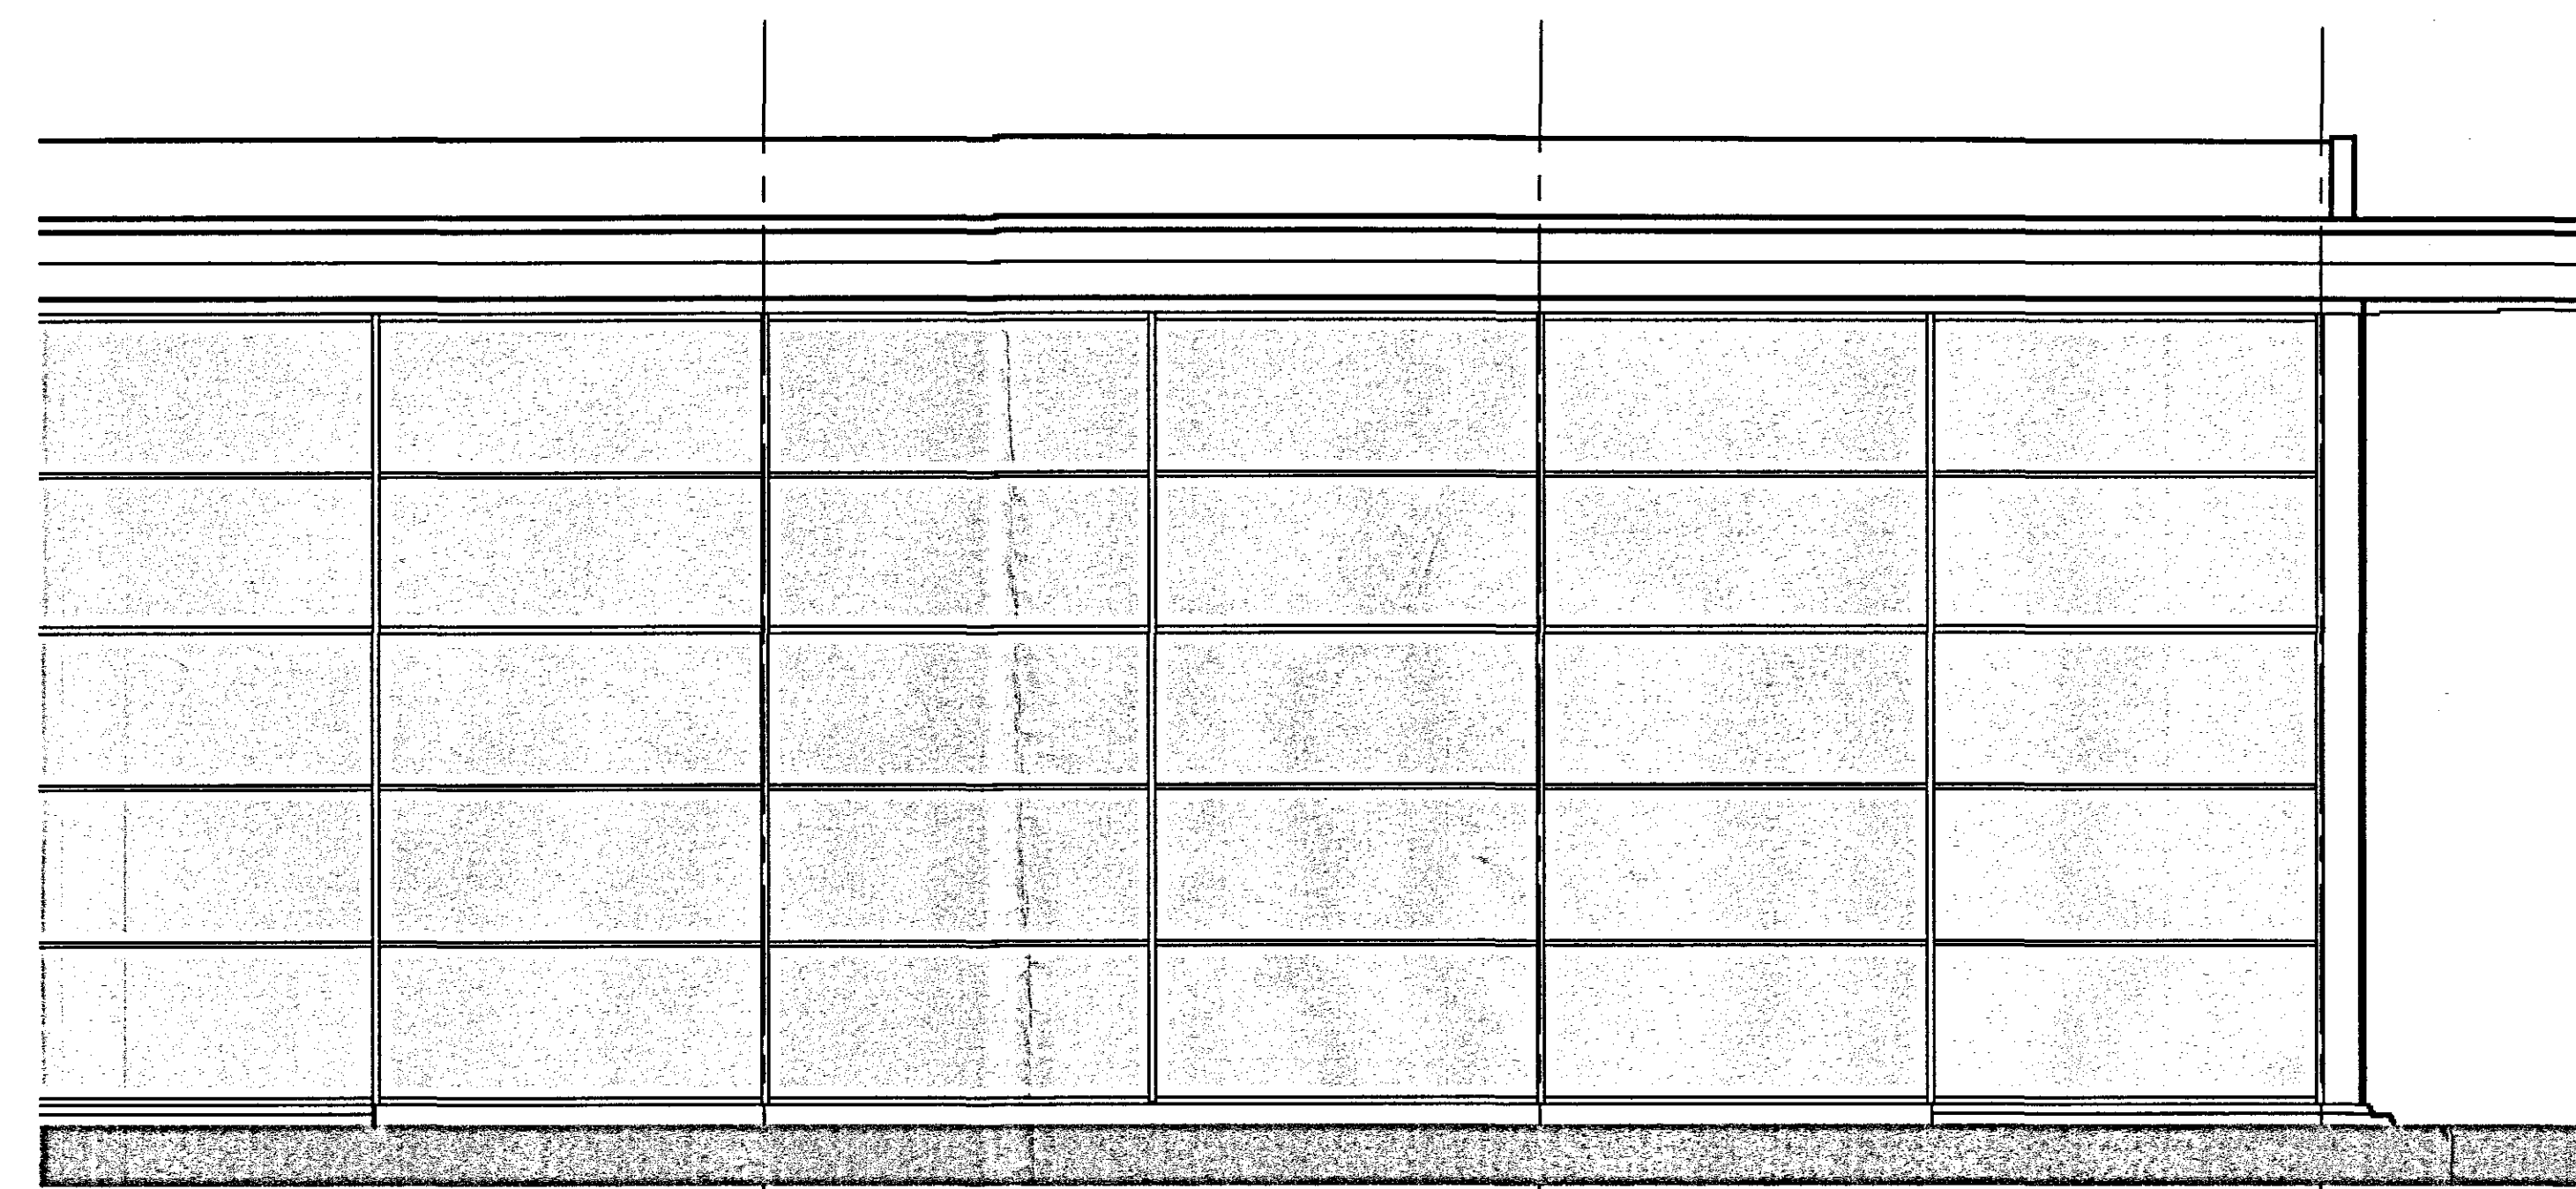


FRONT ELEVATION

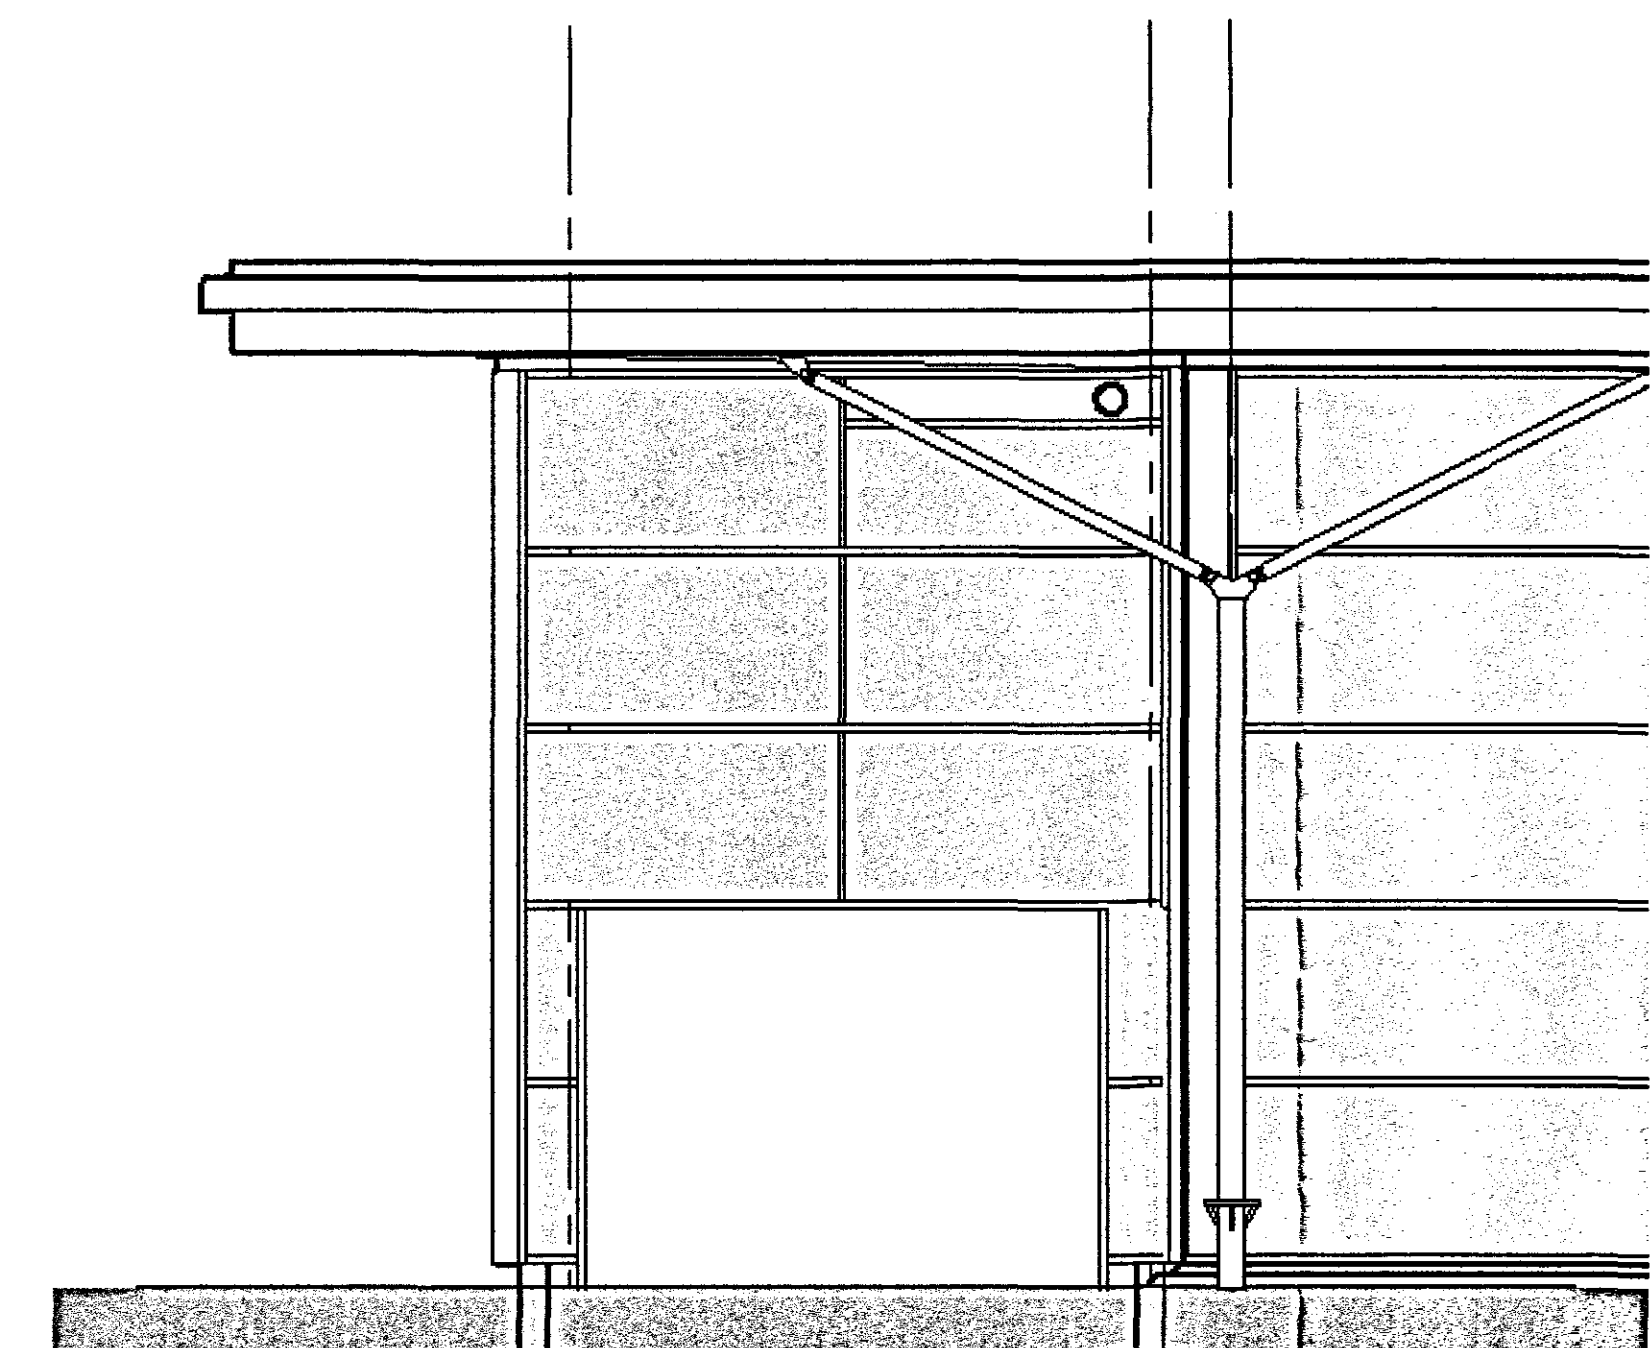


SIDE ELEVATION

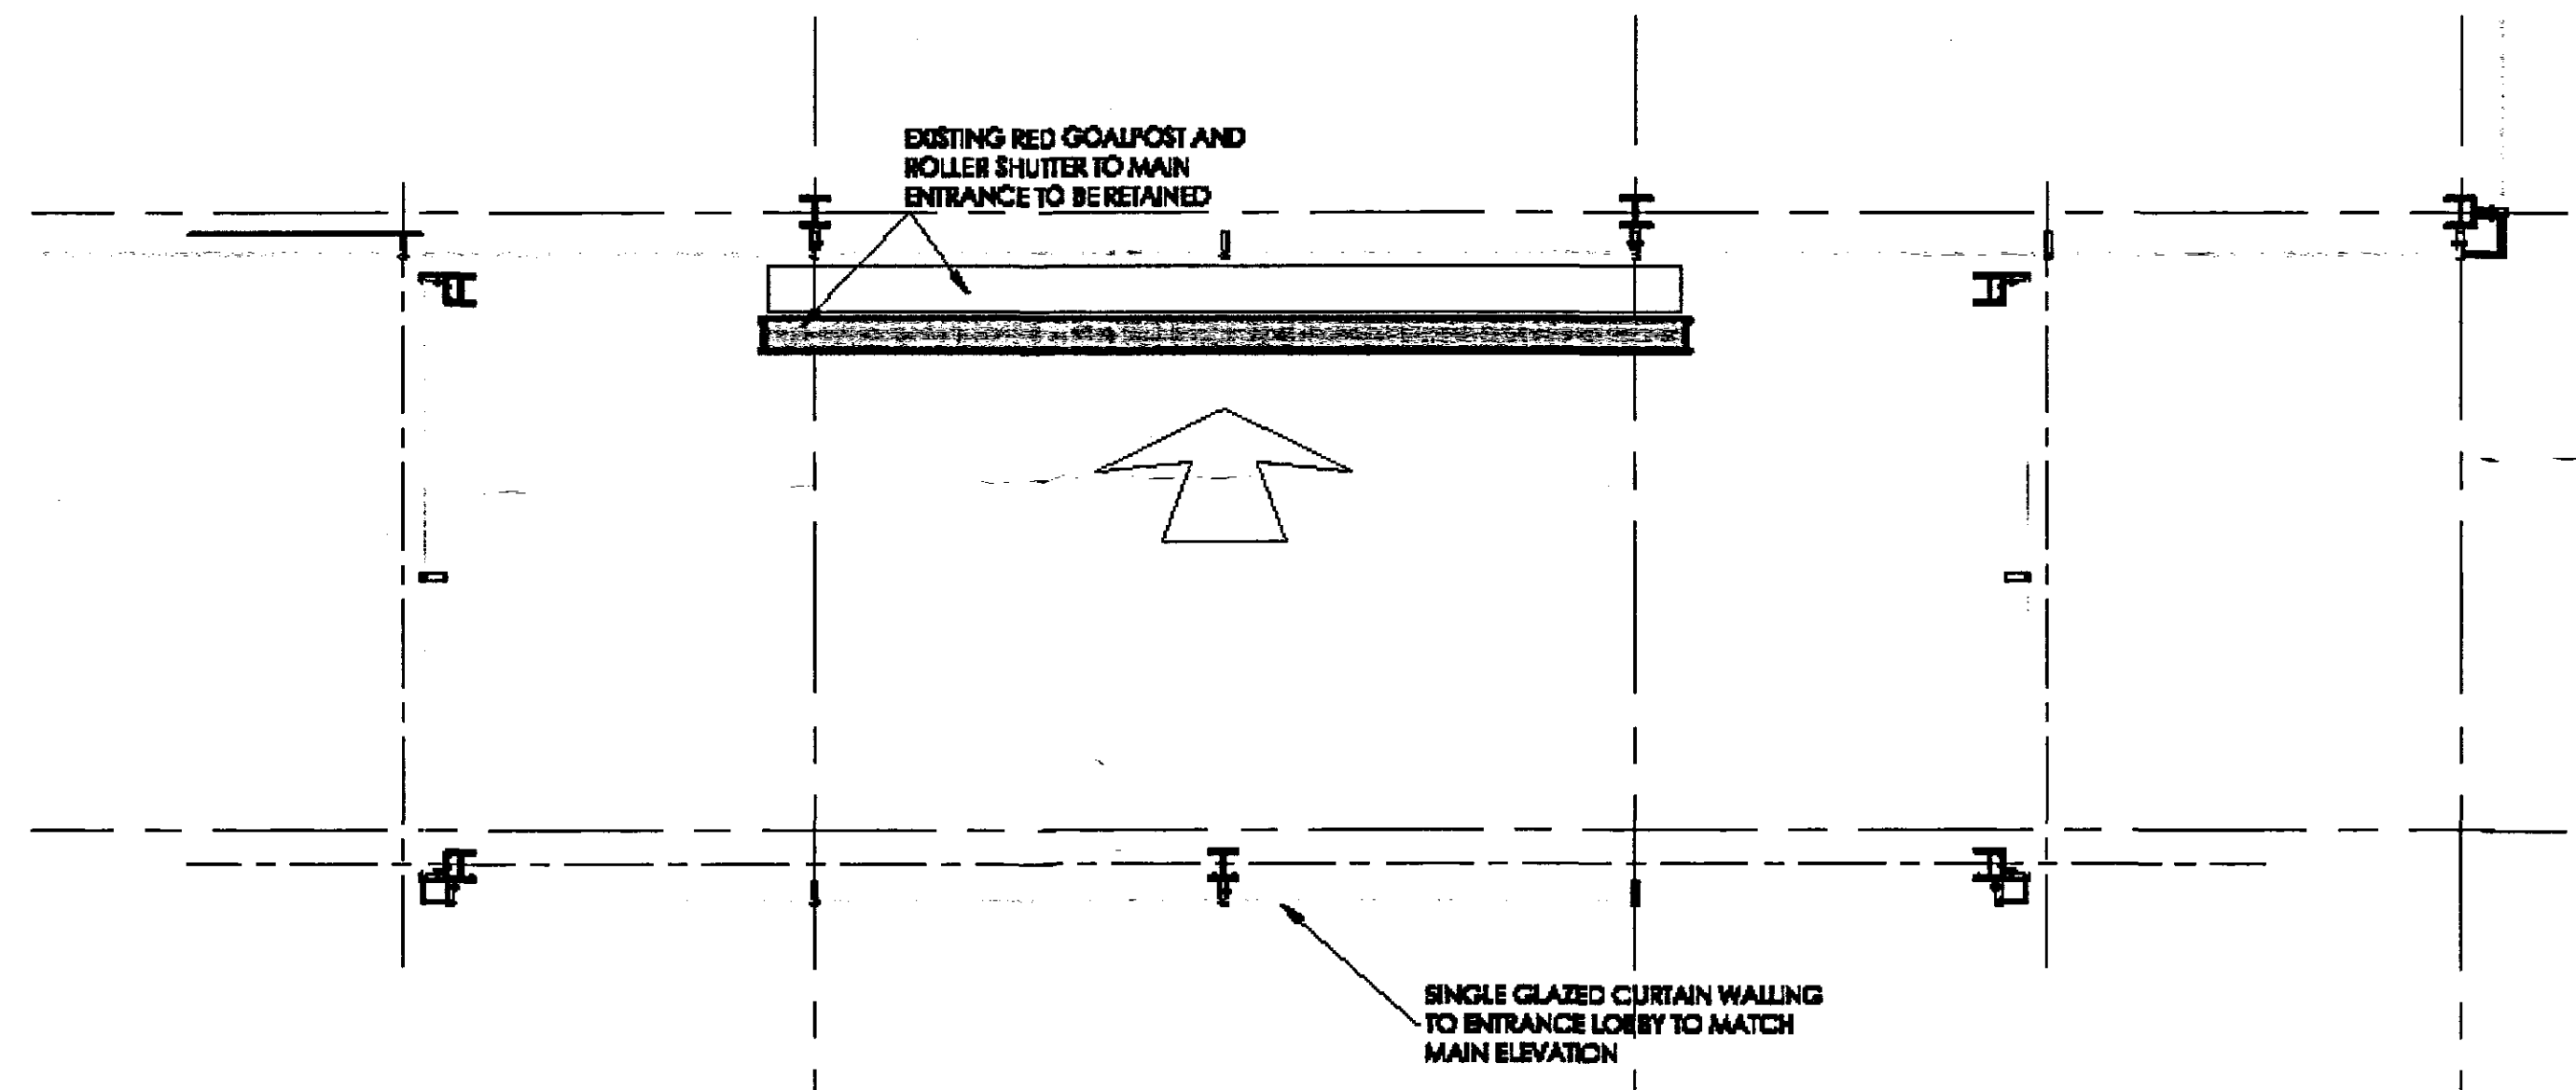


HIGH LEVEL PLAN

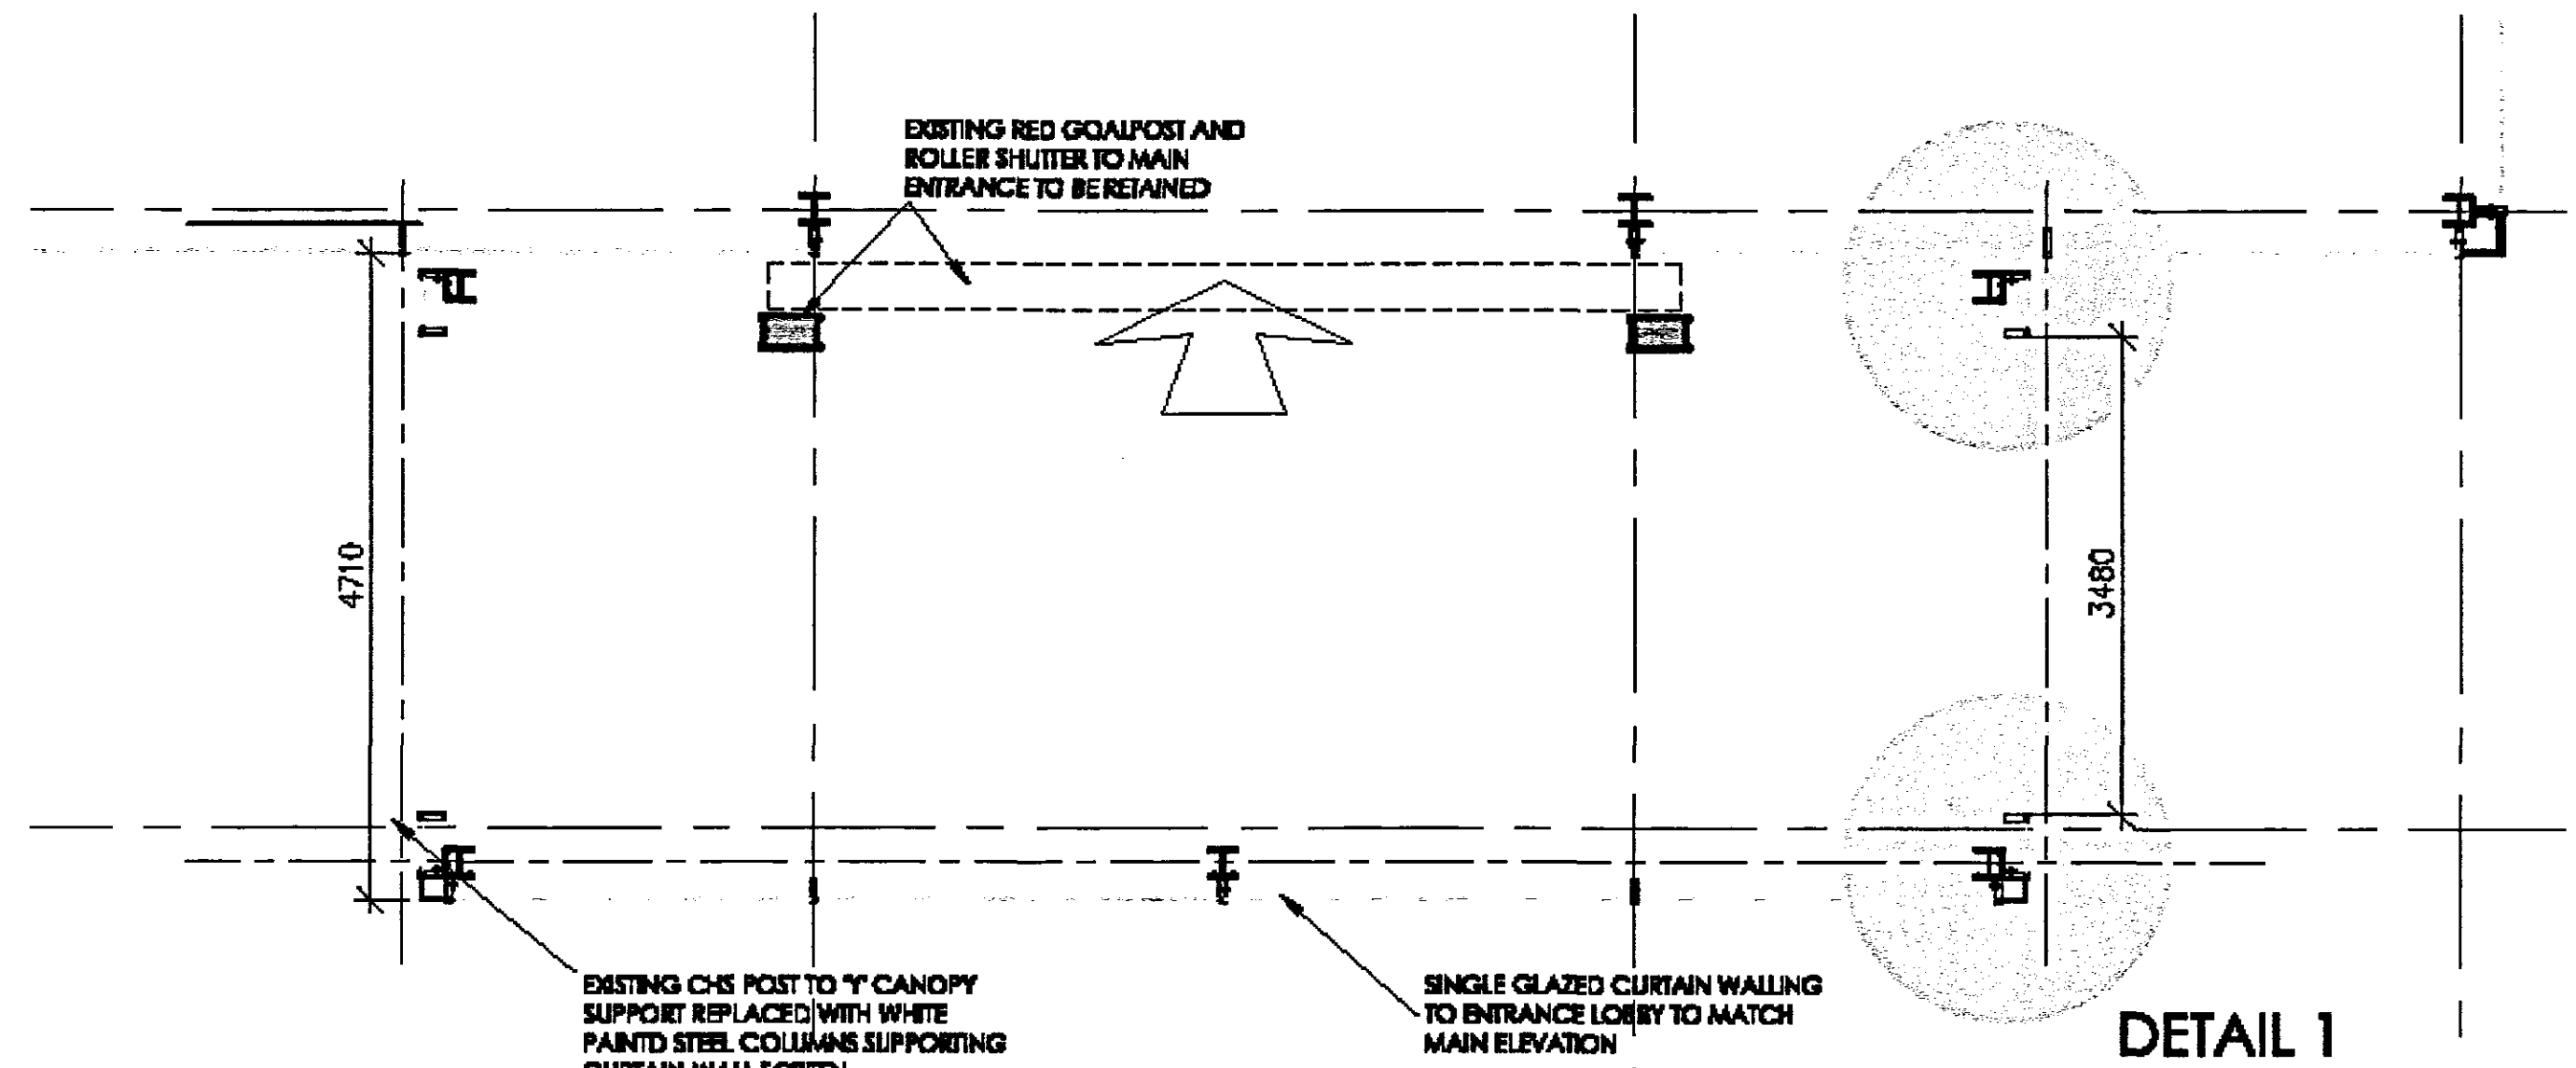

ENTRANCE LEVEL PLAN

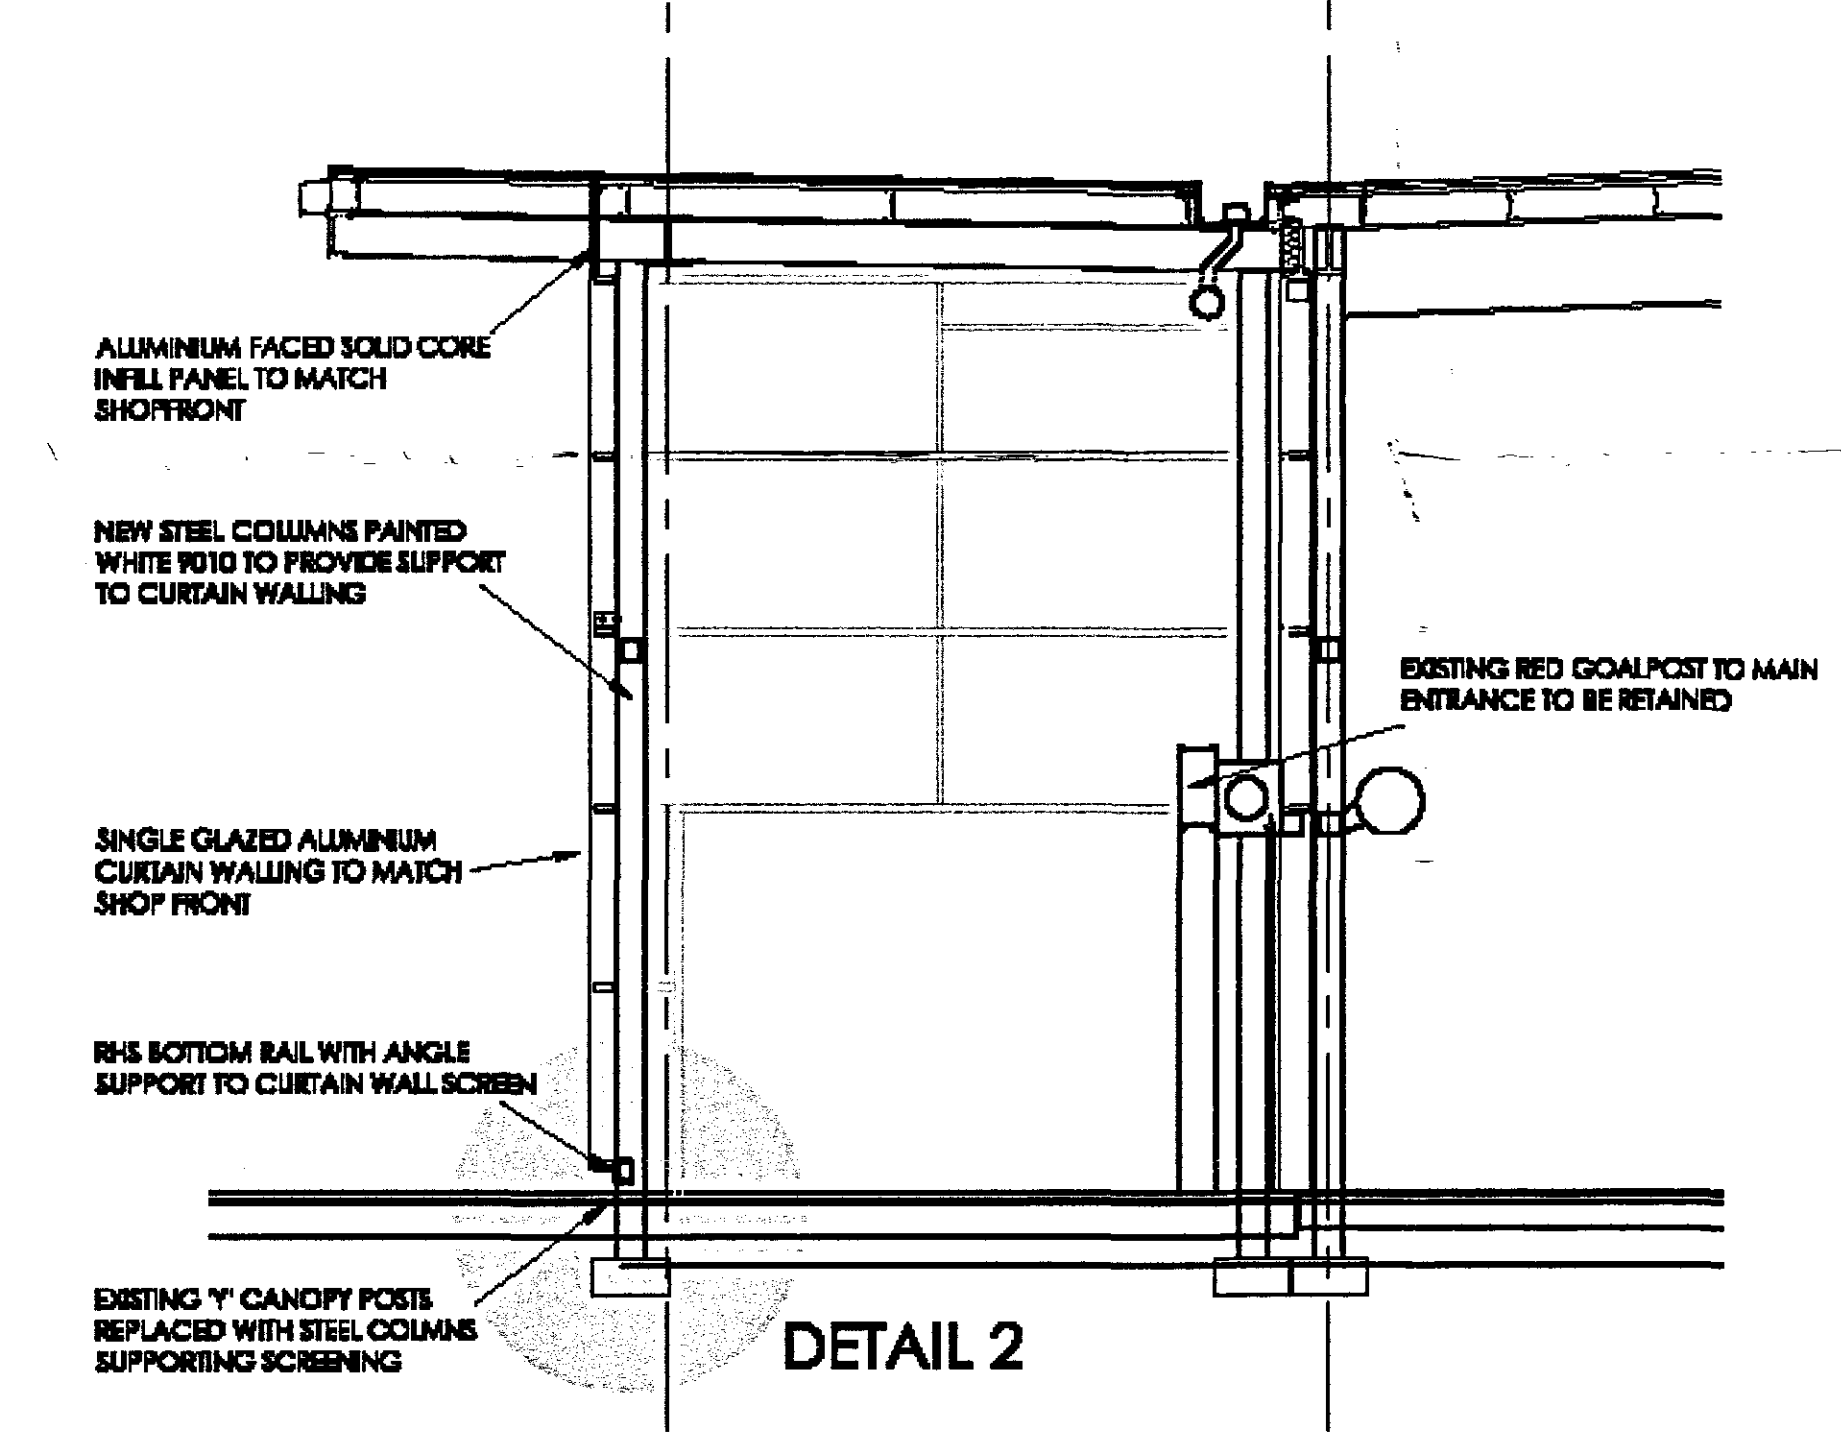

SECTION

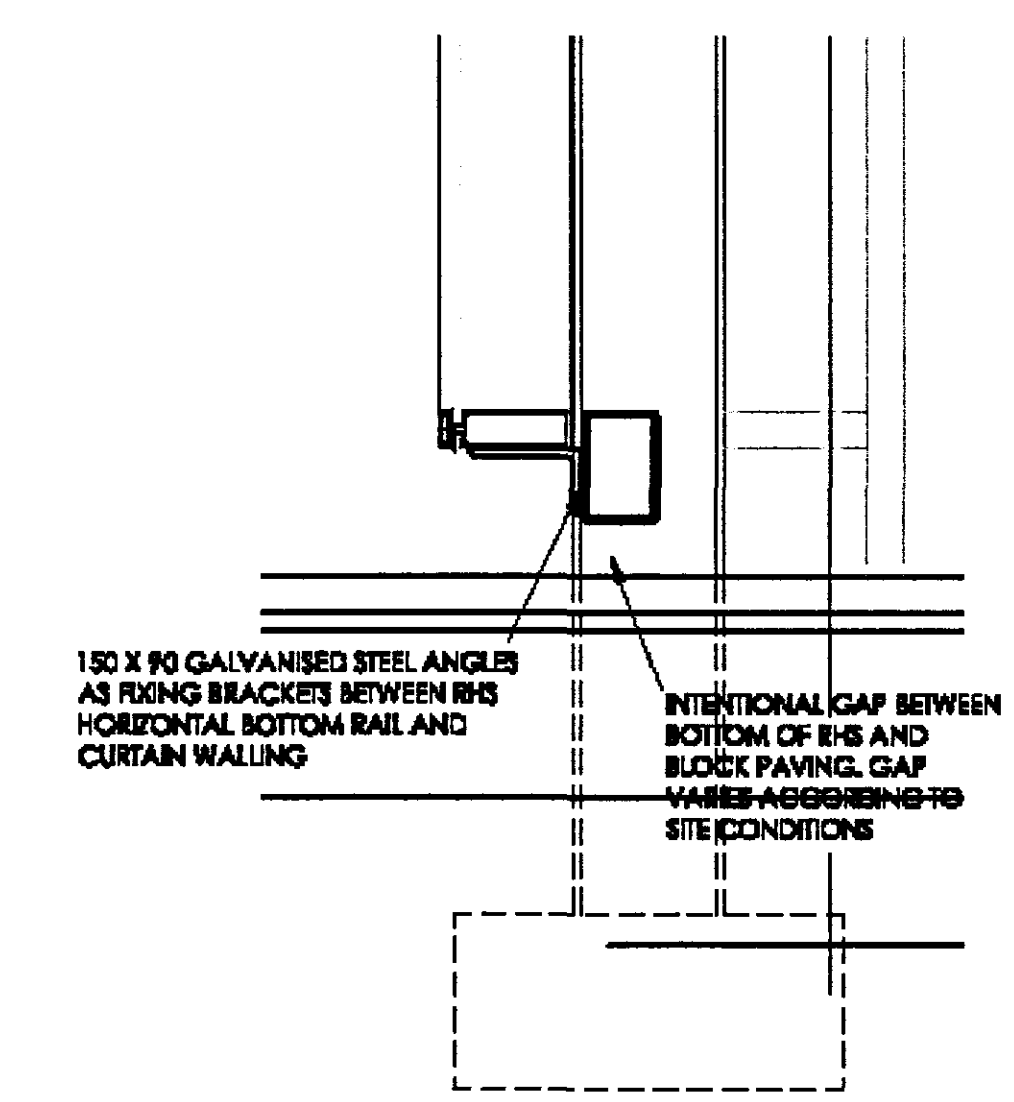

DETAIL 3
1:10

DETERMINE PLAN

SHDC
Planning & Development
19 MAY 2008
Ref: 0603/08

A 12.02.06 MPC DETAILS 1, 2 & 3 ADDED

TESCO

MEWES & DAVIS
ARCHITECTS

Devford Business Park, Devford, Plymouth PL6 9JZ. Tel: +44 (0) 1752 750000
Fax: +44 (0) 1752 762208 email: mdc@mewes-davis.com

project title
**TESCO STORES
ENTRANCE LOBBIES**

drawing title
**ENTRANCE LOBBY
E**


scale
A1 - 1:50 A3 - 1:100

date
0706

drawn by
MPC

checked

drawing number
1535.05 A

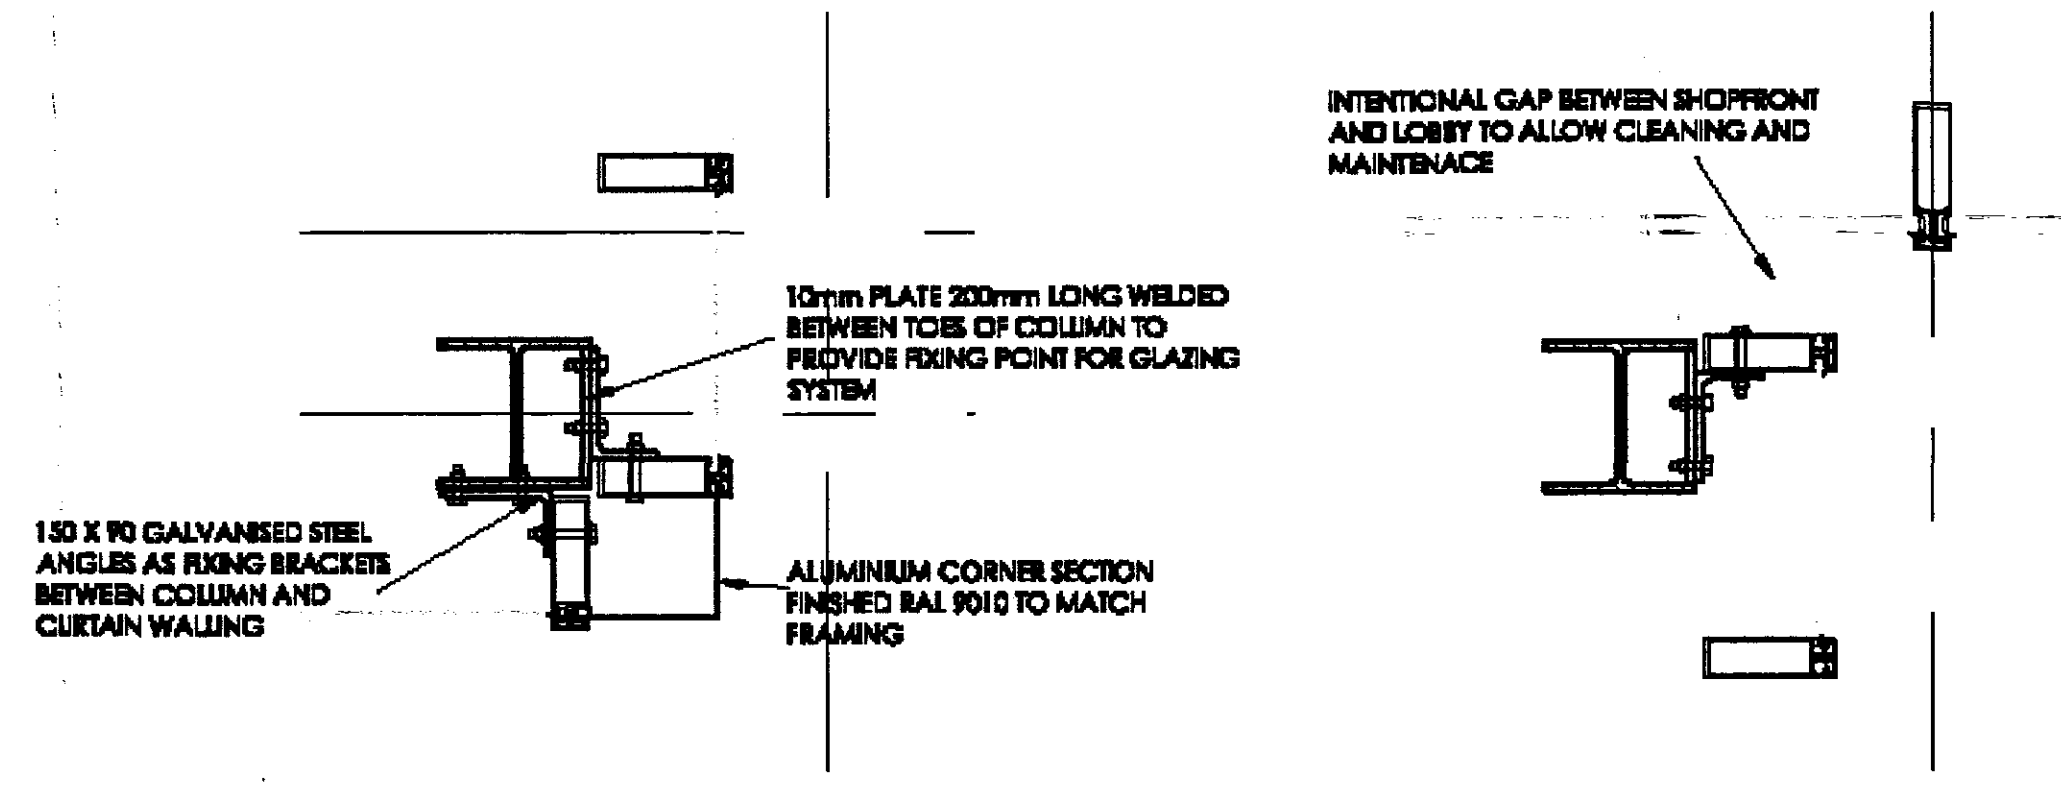

DETAIL 1
1:10

DETAIL 2
1:10