


Contractors must check all dimensions on site. Only figured dimensions are to be worked from. Discrepancies must be reported immediately to the Architect before proceeding.


In the event of conflict between this drawing and subcontractor's working drawings for relevant building components then the subcontractor's drawing shall take precedence.

This drawing to be read in conjunction with all current related Tesco design standards. The contractor shall source all design standards direct from Tesco property website and ensure that the requirements are coordinated and incorporated in the work, whether or not expressly included in the scope of this drawing.

day file :

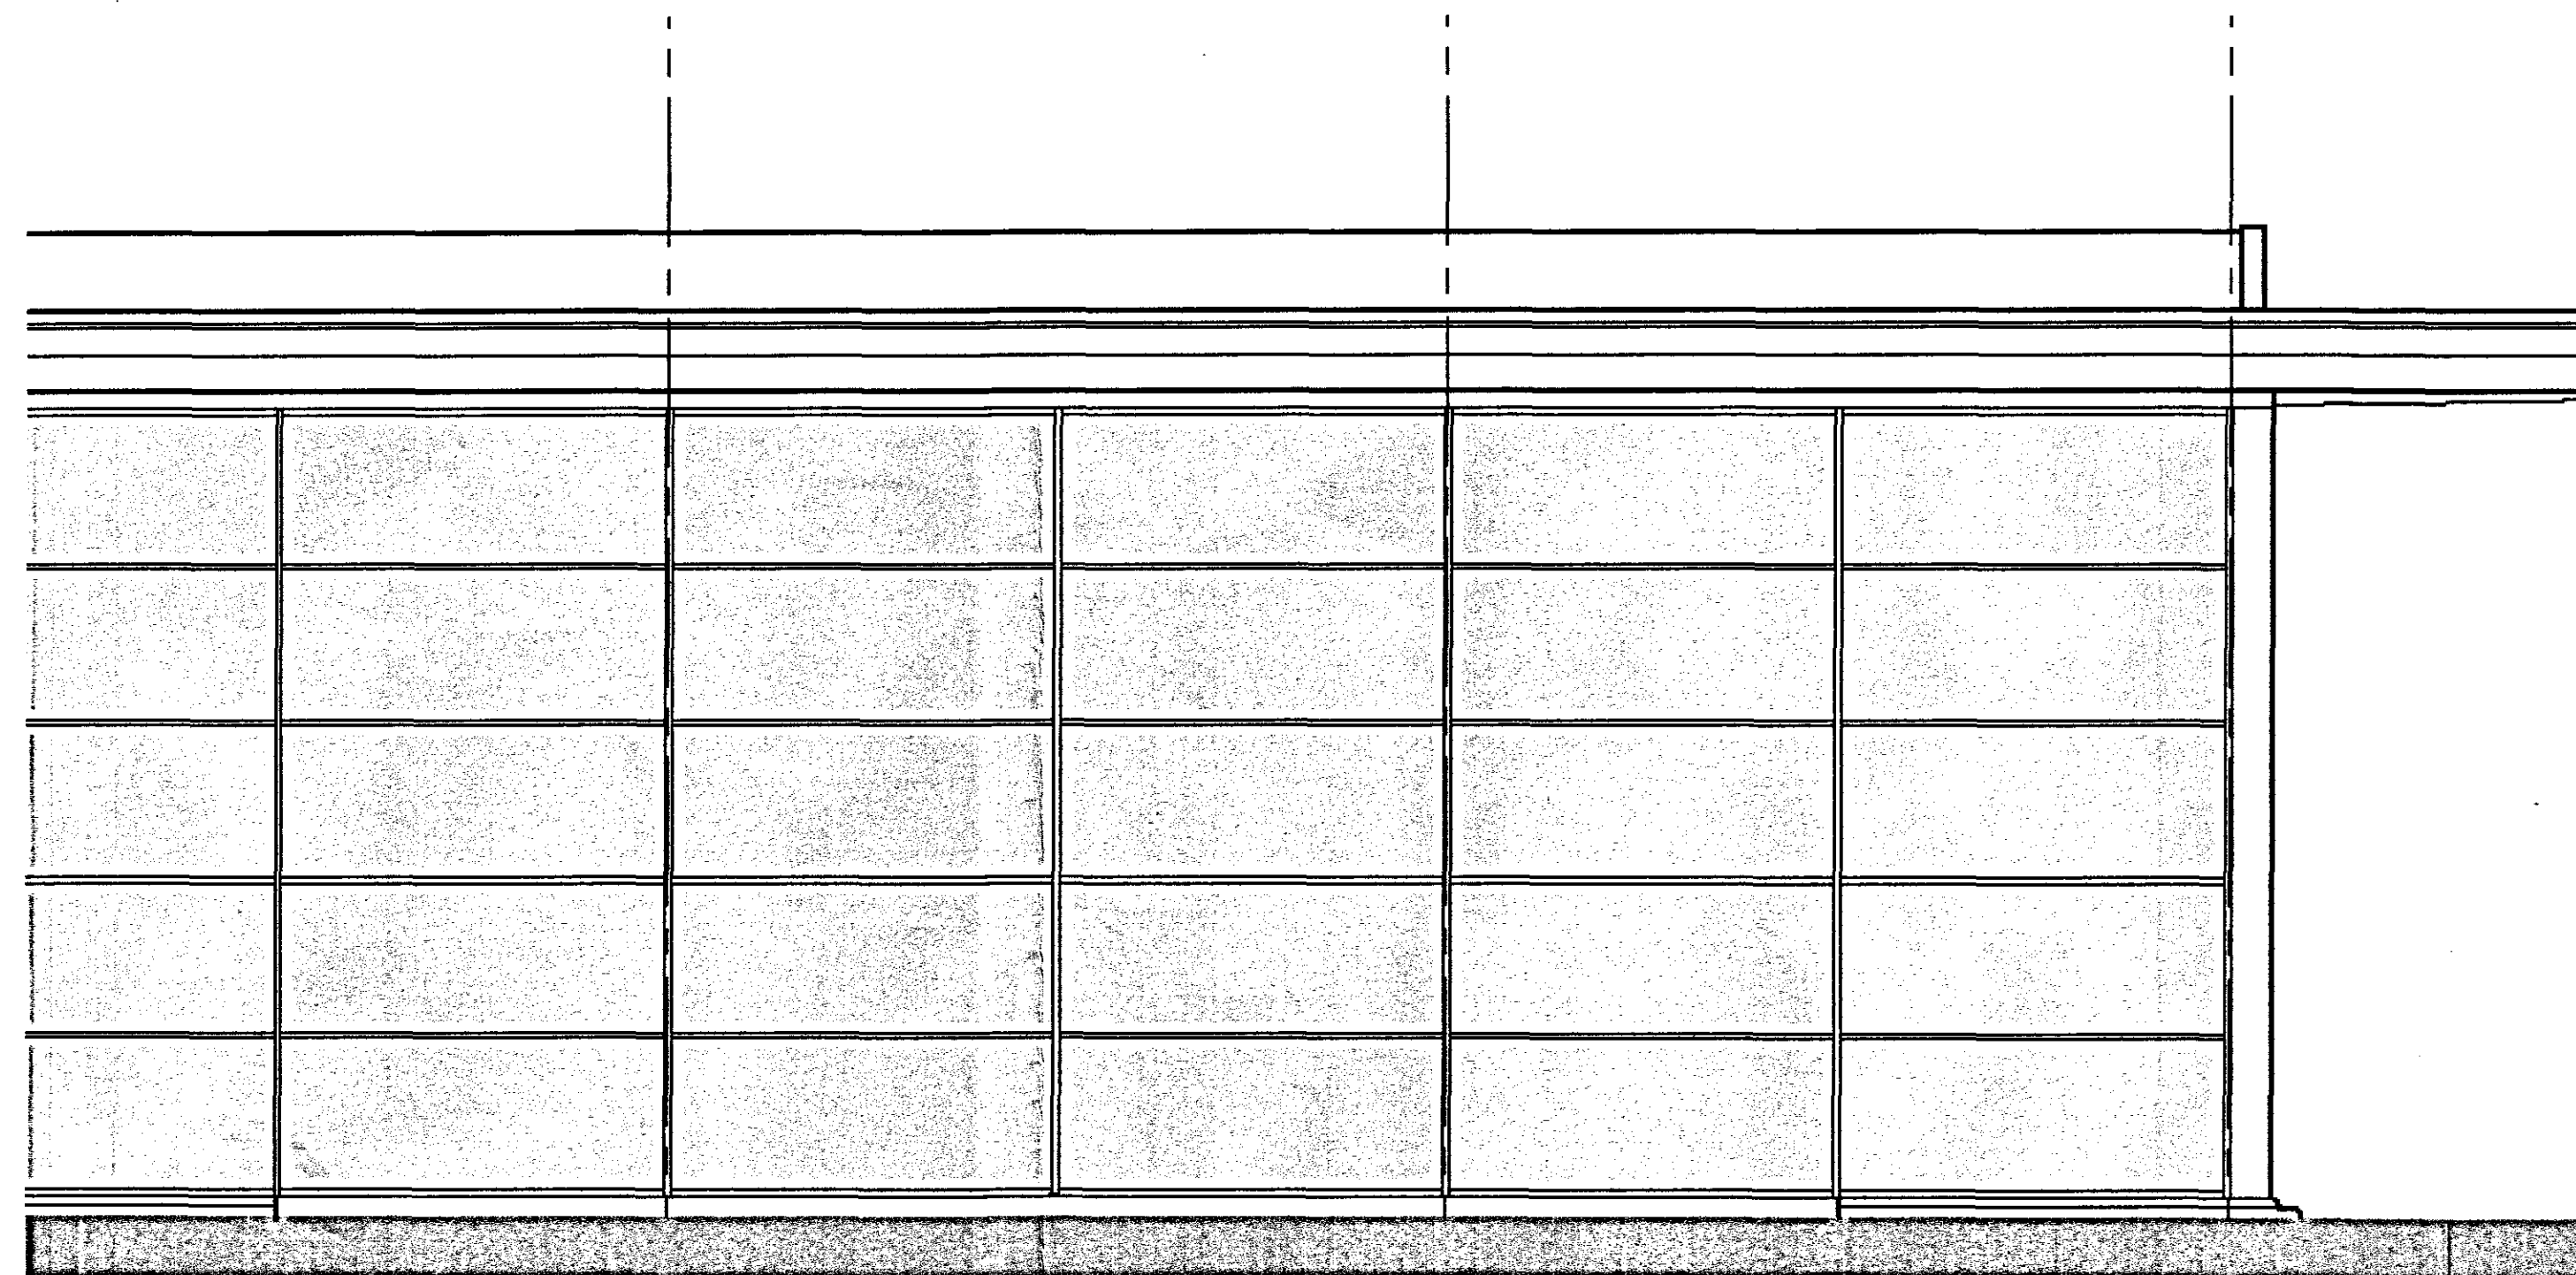


FRONT ELEVATION

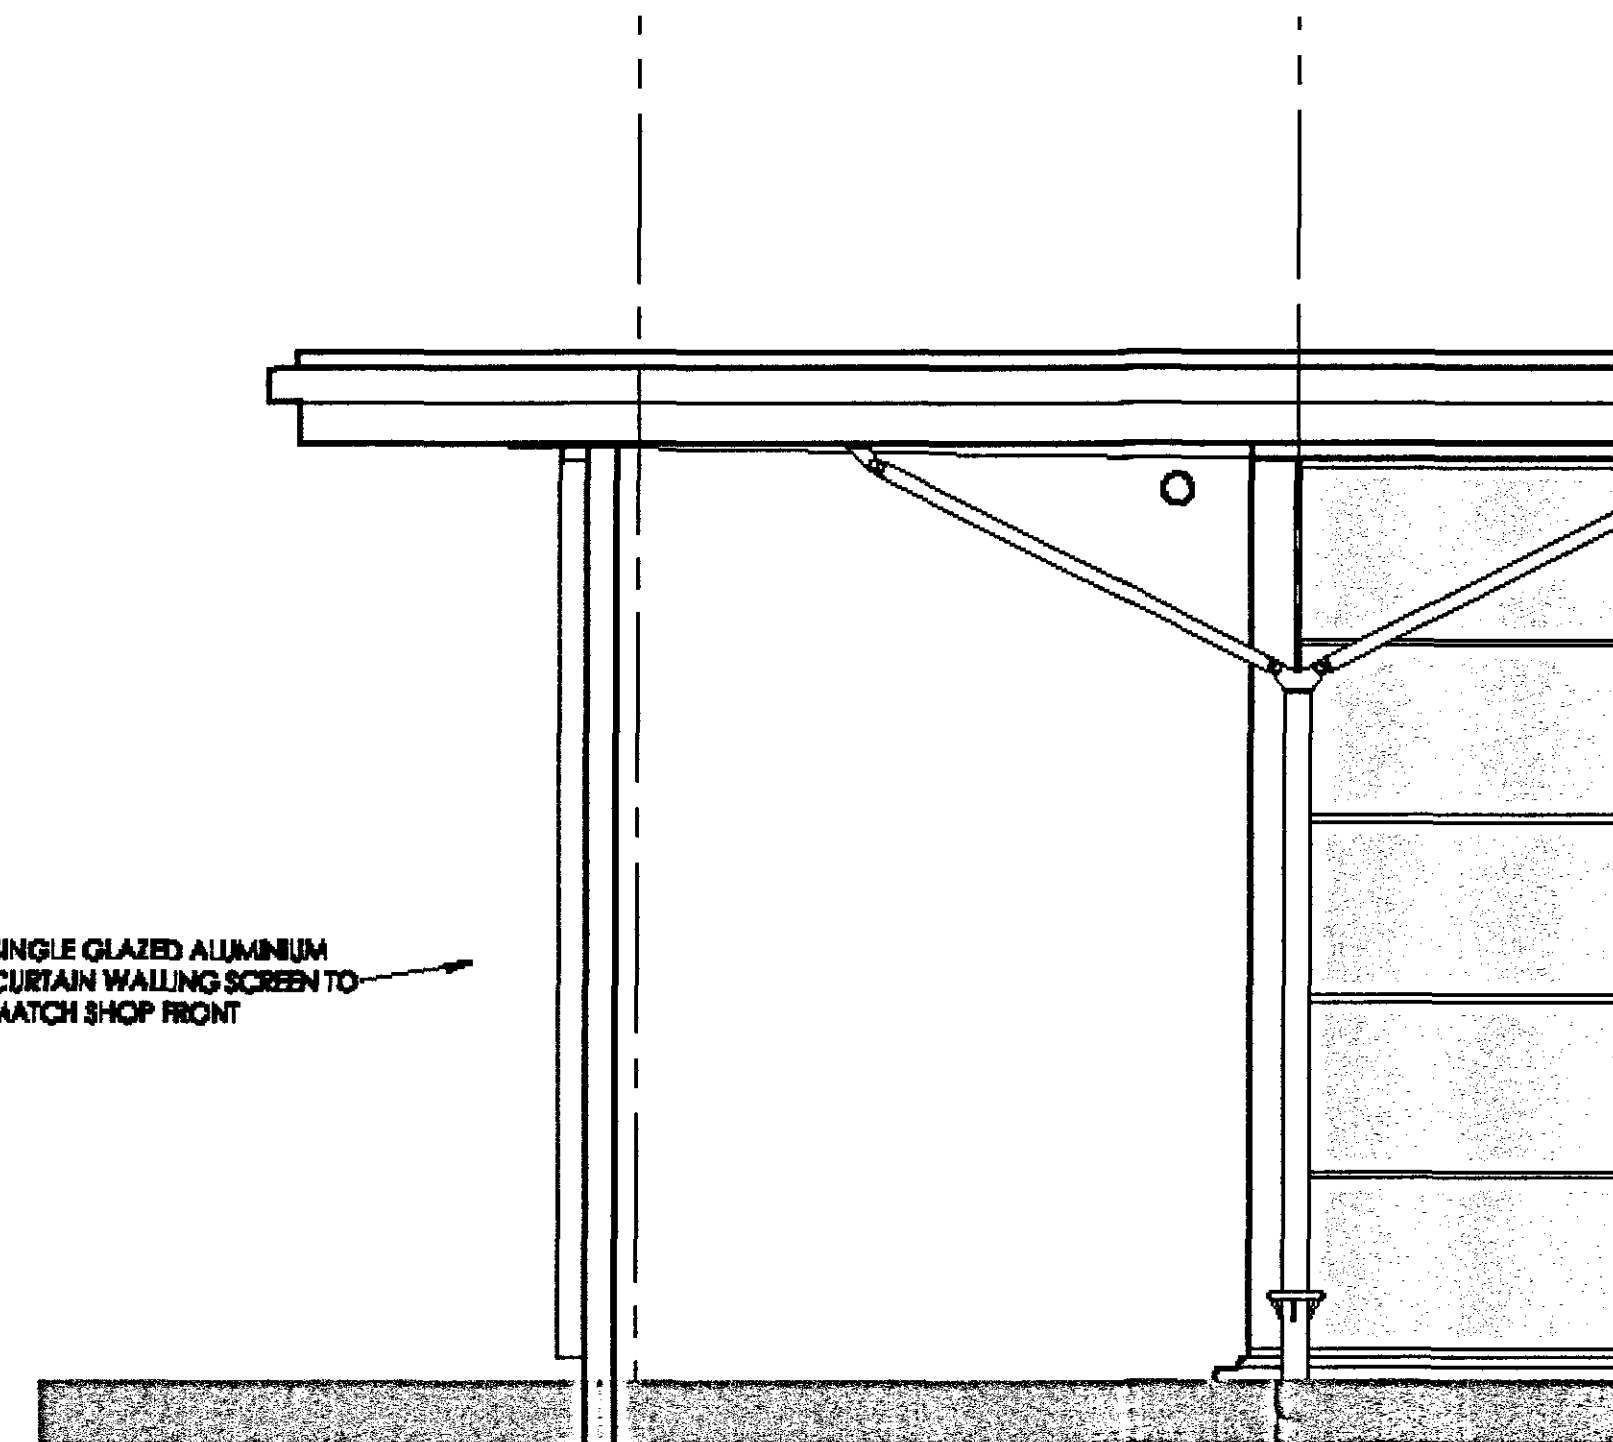

SIDE ELEVATION

SINGLE GLAZED ALUMINIUM CURTAIN WALLING SCREEN TO MATCH SHOP FRONT

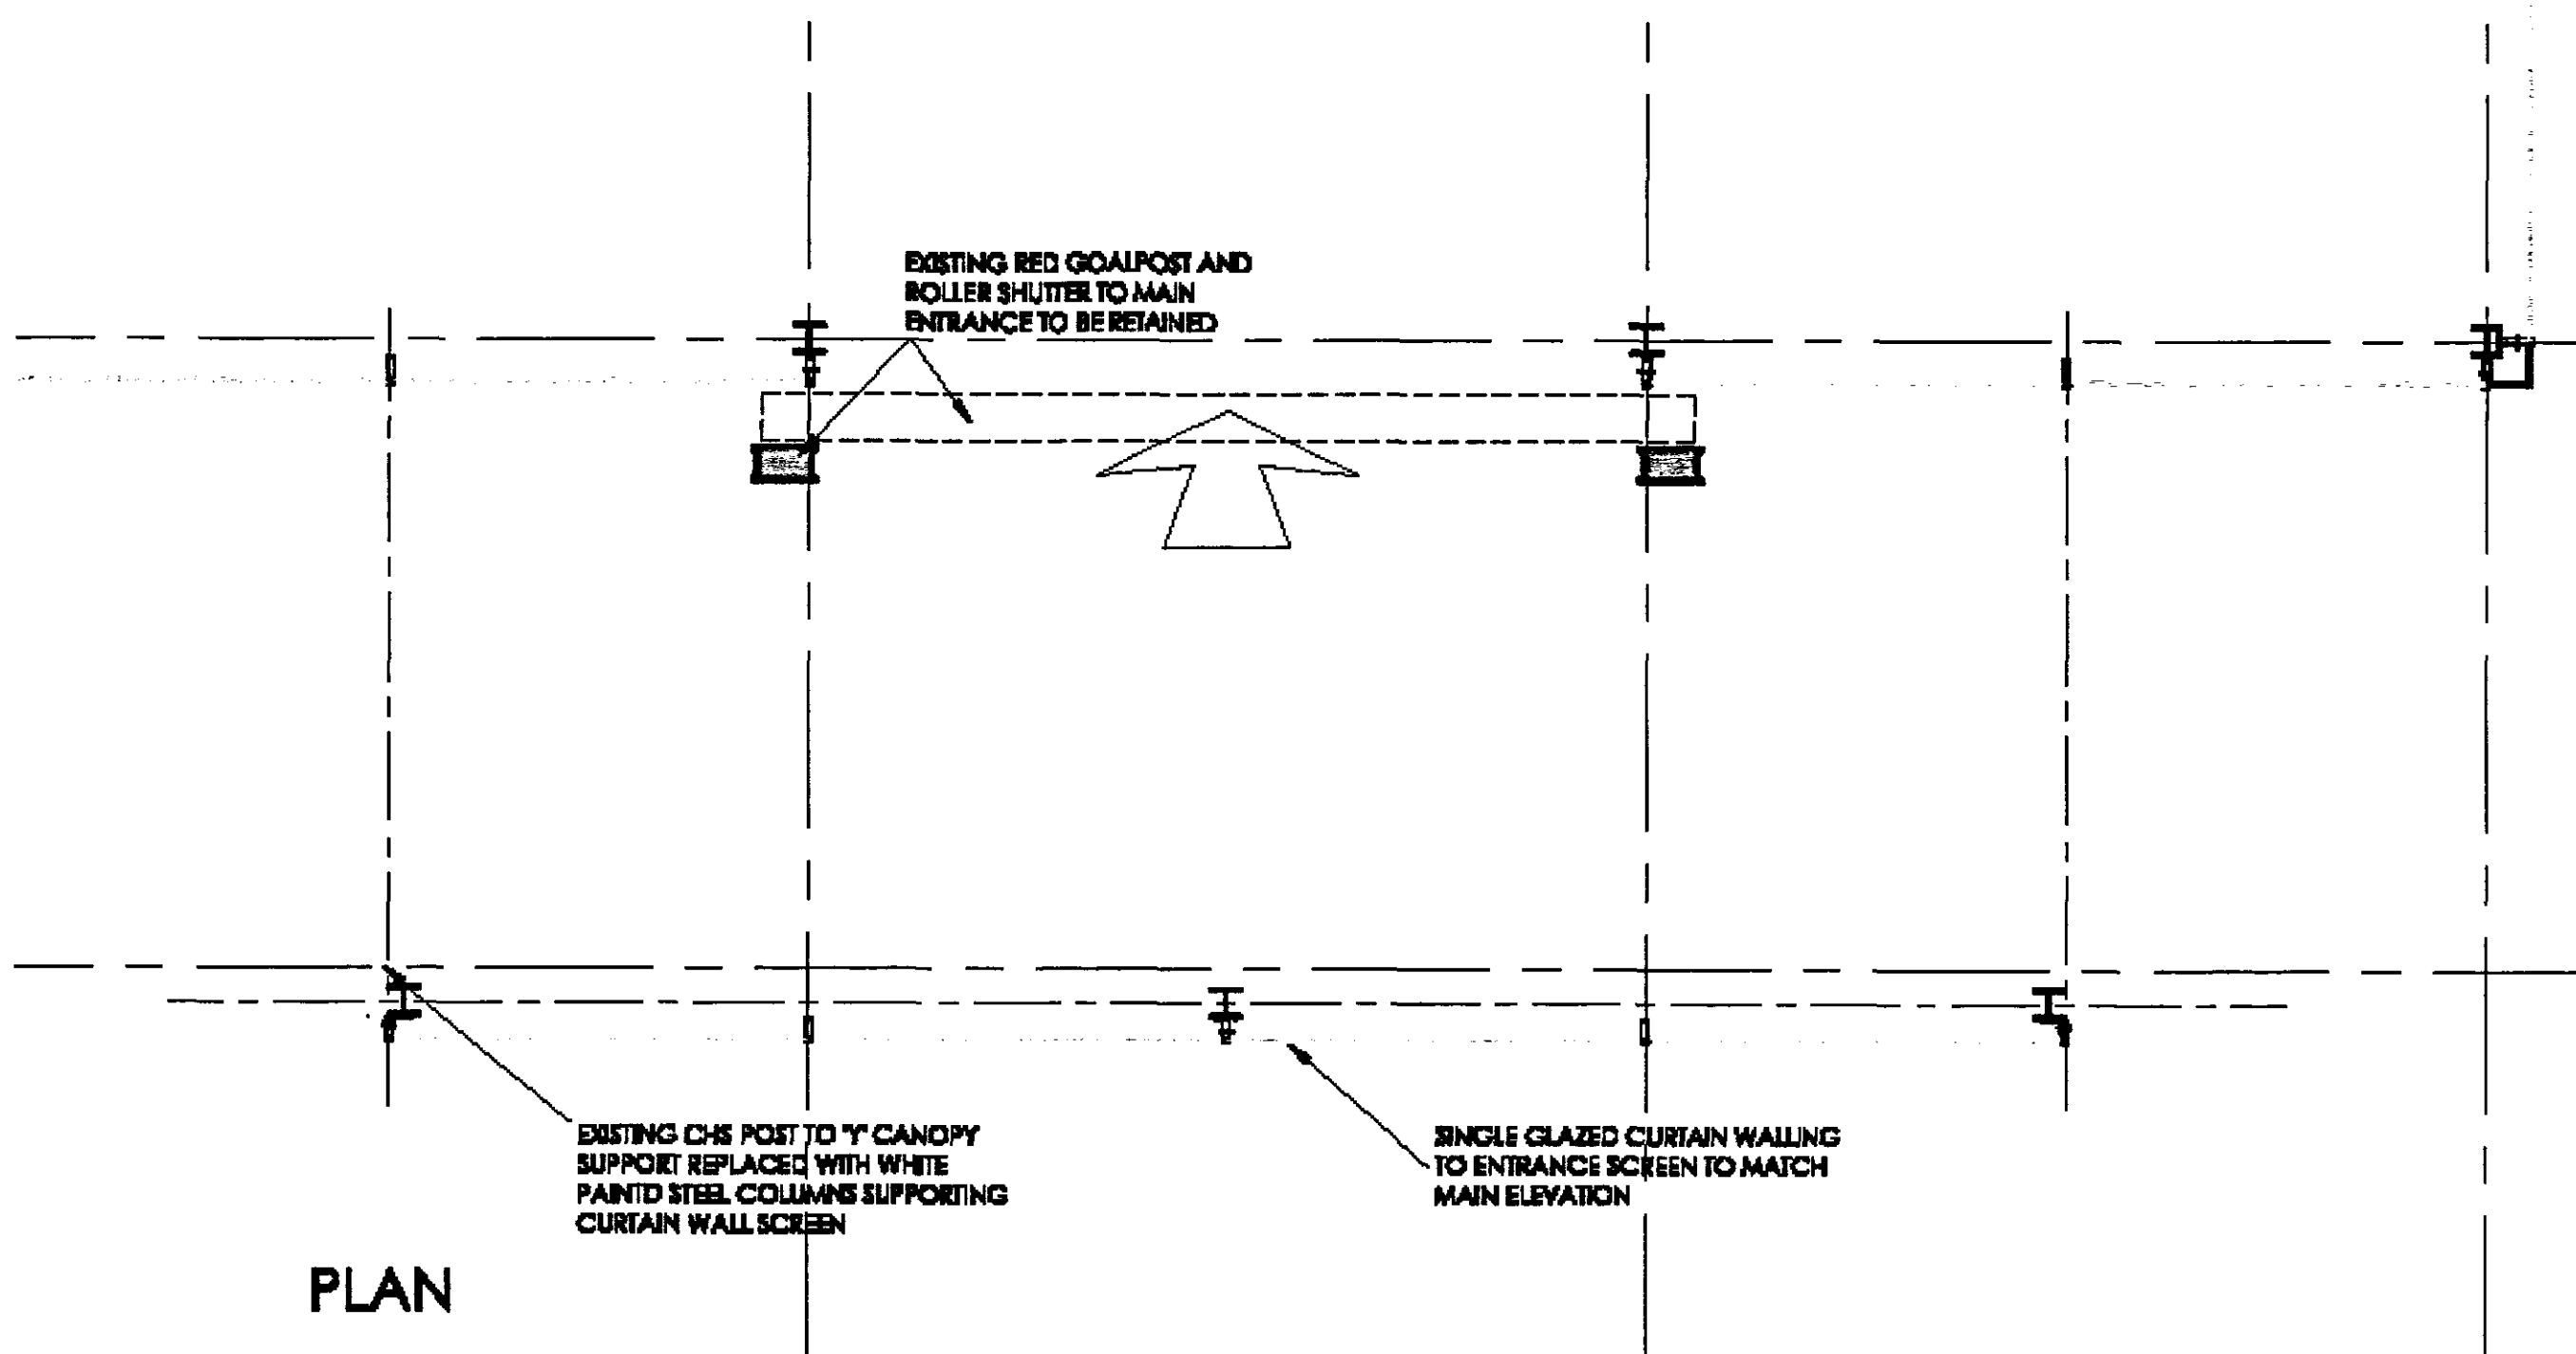


PLAN

EXISTING RED GOALPOST AND ROLLER SHUTTER TO MAIN ENTRANCE TO BE RETAINED

EXISTING CHS POST TO 1" CANOPY SUPPORT REPLACED WITH WHITE PAINTED STEEL COLUMNS SUPPORTING CURTAIN WALL SCREEN

SINGLE GLAZED CURTAIN WALLING TO ENTRANCE SCREEN TO MATCH MAIN ELEVATION

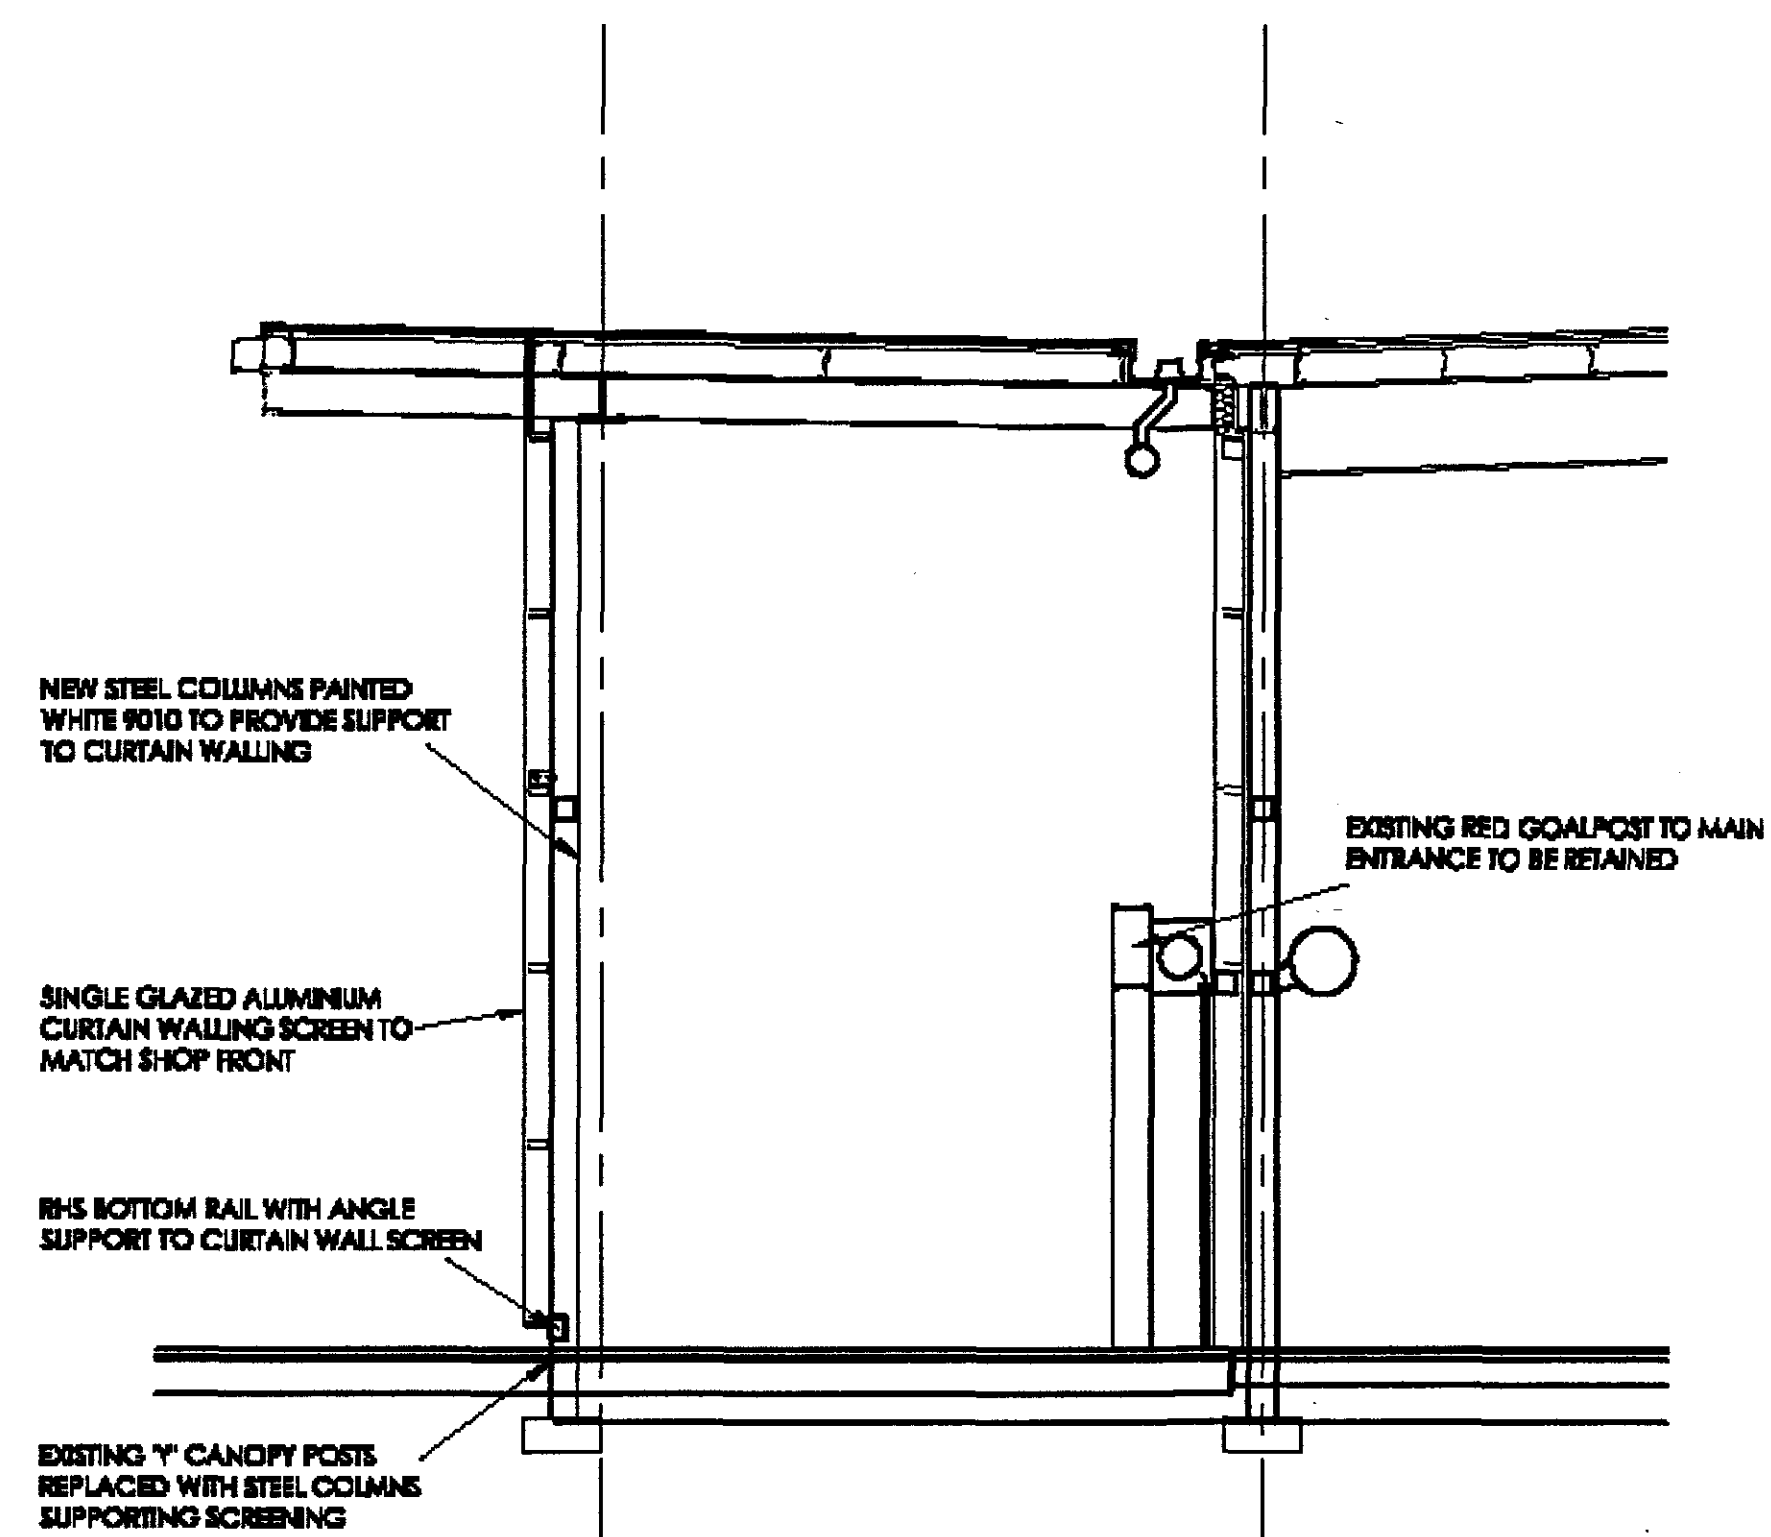

SECTION

NEW STEEL COLUMNS PAINTED WHITE 9010 TO PROVIDE SUPPORT TO CURTAIN WALLING

SINGLE GLAZED ALUMINIUM CURTAIN WALLING SCREEN TO MATCH SHOP FRONT

RHS BOTTOM RAIL WITH ANGLE SUPPORT TO CURTAIN WALL SCREEN

EXISTING 1" CANOPY POSTS REPLACED WITH STEEL COLUMNS SUPPORTING SCREENING

EXISTING RED GOALPOST TO MAIN ENTRANCE TO BE RETAINED



TESCO

MEWES & DAVIS
ARCHITECTS

Derford Business Park, Derford, Plymouth PL6 8JZ. Tel: +44 (0) 1752 758600
Fax: +44 (0) 1752 758225 email: mdc@mewes-davis.com

project title
TESCO STORES
ENTRANCE LOBBIES

drawing title
ENTRANCE LOBBY
D

scale
A1 - 1:50 A3 - 1:100

date 0706	drawn by MPC	checked
---------------------	------------------------	---------

drawing number
1535.04

FINAL DIMENSIONS SUBJECT TO
DOOR MANUFACTURERS DETAILS