
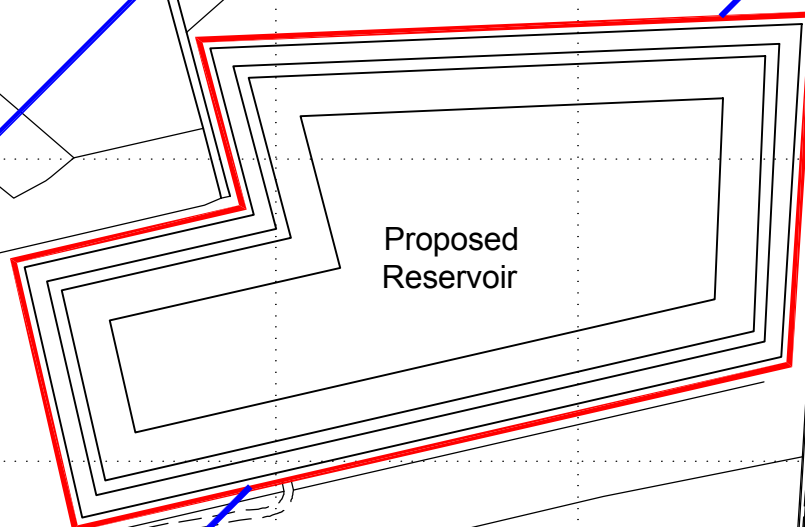


Reproduced from the Ordnance Survey Map with the
Permission of The Controller of HM Stationery Office,
Crown Copyright Reserved. Licence No. AL 100030540

 

Drawing No. FP/006/125

Site Plan

Drawn S.A.K.

Scale 1 : 2500

Date 17-06-16

TITLE

Hartley Farm
Holbeach St Mathews
Spalding, Lincolnshire, PE12 8EW

RURAL PARTNERS LIMITED
FINE · PLANS

Parkhouse Farm, Harbottle
Morpeth, Northumberland, NE65 7BD
Tel: 01669 650250 Mobile: 07836 675966
www.ruralpartners.co.uk