

SK


00/5190

NOT TO SCALE
PLAN

DETERMINED
PLAN

THIS DRAWING IS PRIVATE AND CONFIDENTIAL AND IS SUBJECT TO THE CONDITION THAT IT IS NOT TO BE USED FOR ANY PURPOSE WITHOUT THE PERMISSION OF THE ARCHITECT

COPYRIGHT

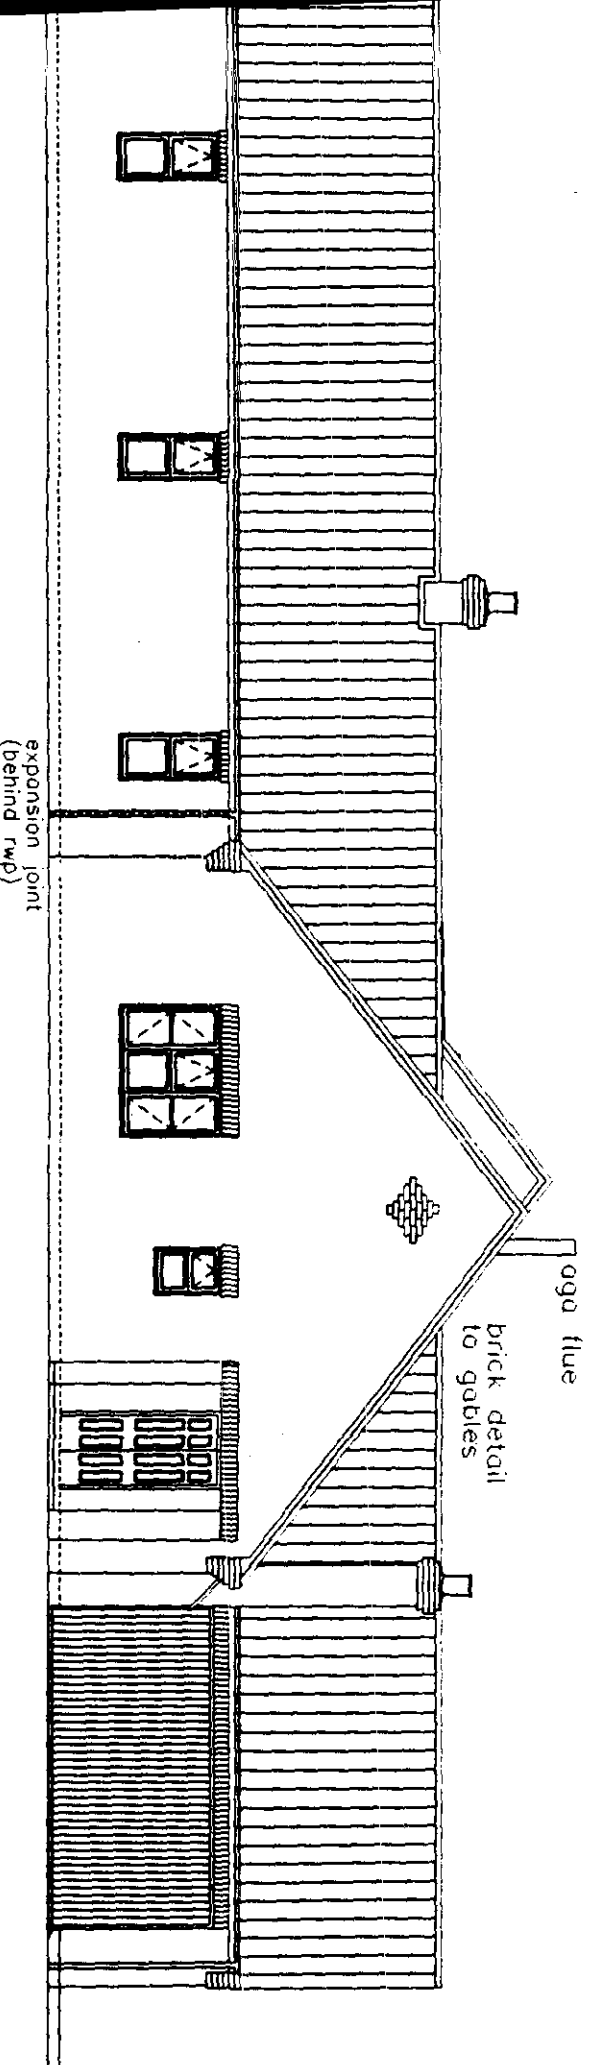

ION

EAST ELEVATION

Principle Entrance
(accessible threshold)

NORTH ELEVATION

plain tile creasing

ridge line

DETERMINED
PLAN

APPROVED PLAN

pol.


66/5/100


2000

safety glaze


svs

DETERMINED
PLAN

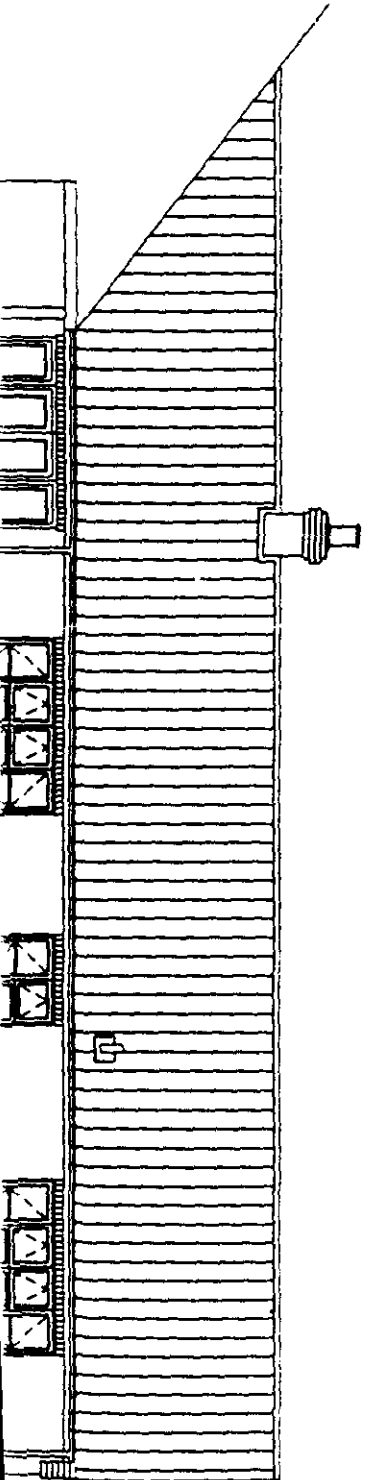


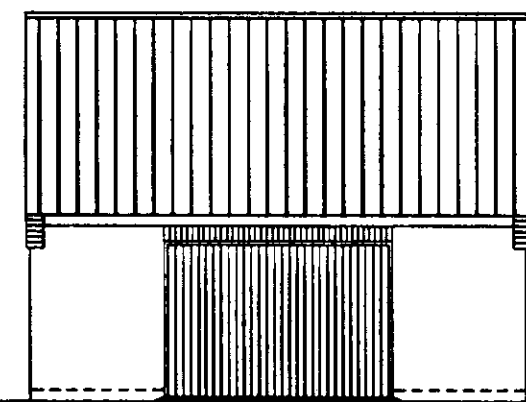


WEST ELEVATION

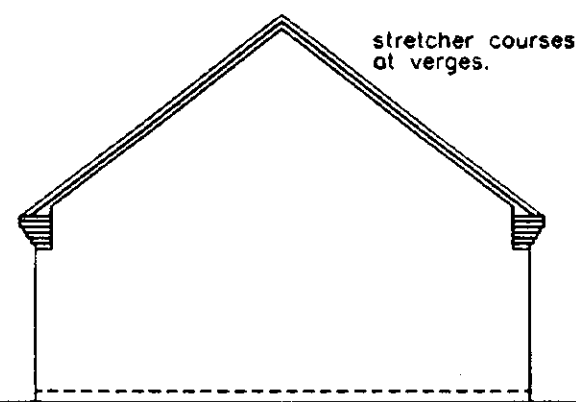


SOUTH ELEVATION

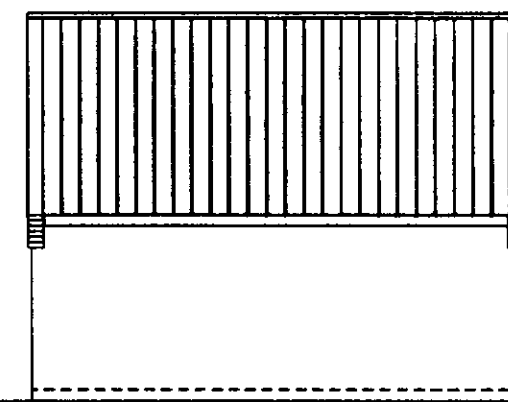

EAST ELEVATION

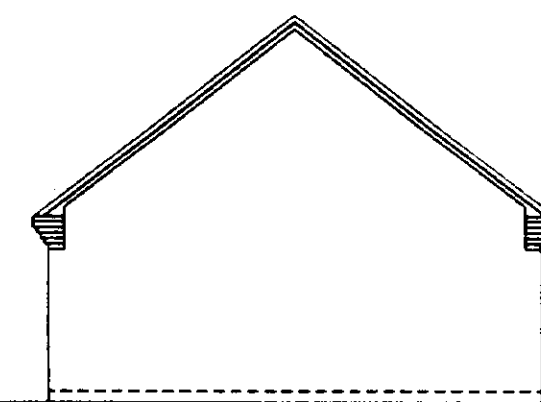

NORTH ELEVATION

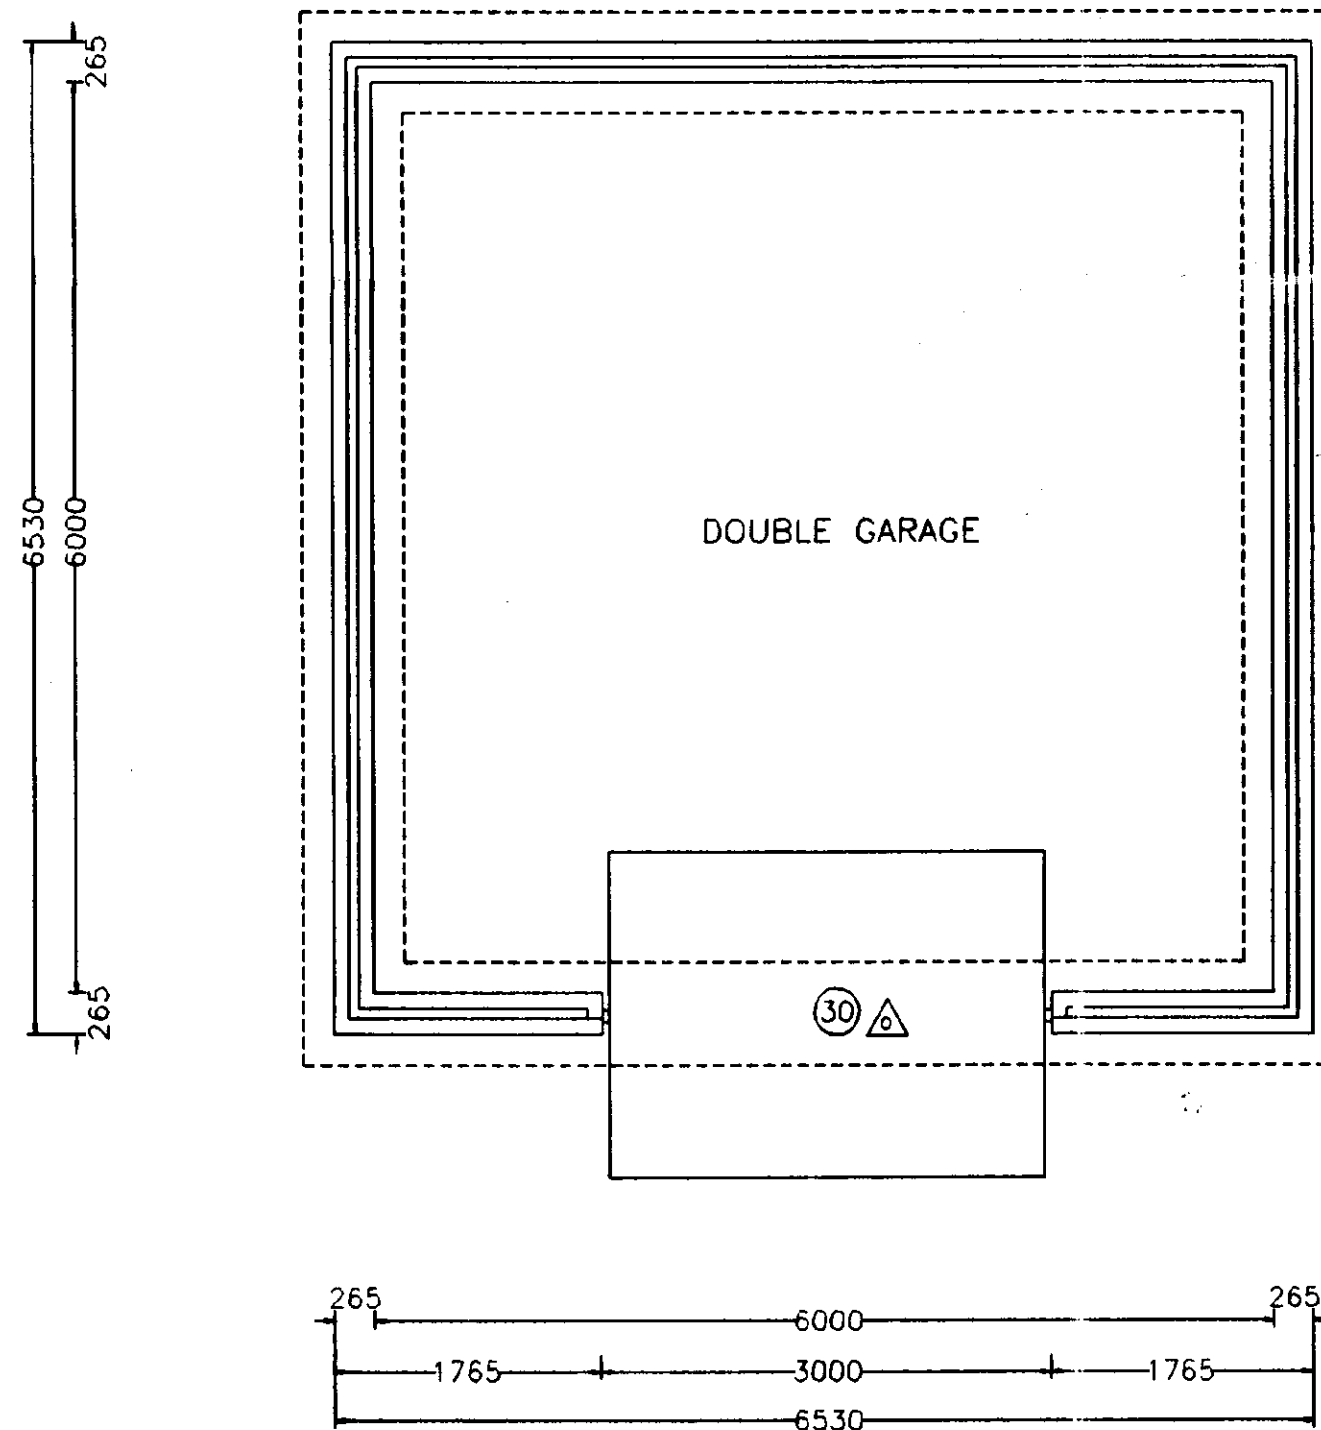


FLOOR PLAN

DETERMINED PLAN


SOUTH HOLLAND DC
HOUSING
15 MAY 2000
Ref: 06/5100

ISSUE	DESCRIPTION	APPR'd	DATE
PODDINGTONS Architectural Design Consultants 44 Double Street, Spalding, Lincs. PE11 2AA Tel. (01775) 781856 & 788298 Fax. (01775) 710218			
Project			
PROPOSED DWELLING.			
CHURCH WALK, HOLBEACH, Lincs.			
Client			
Mr. & Mrs. E. Lyndon.			
Drawn	Scale	Date	Checked
M.D.	1:50	25.04.00	
DWG. No.			ISSUE
2939 - 004			

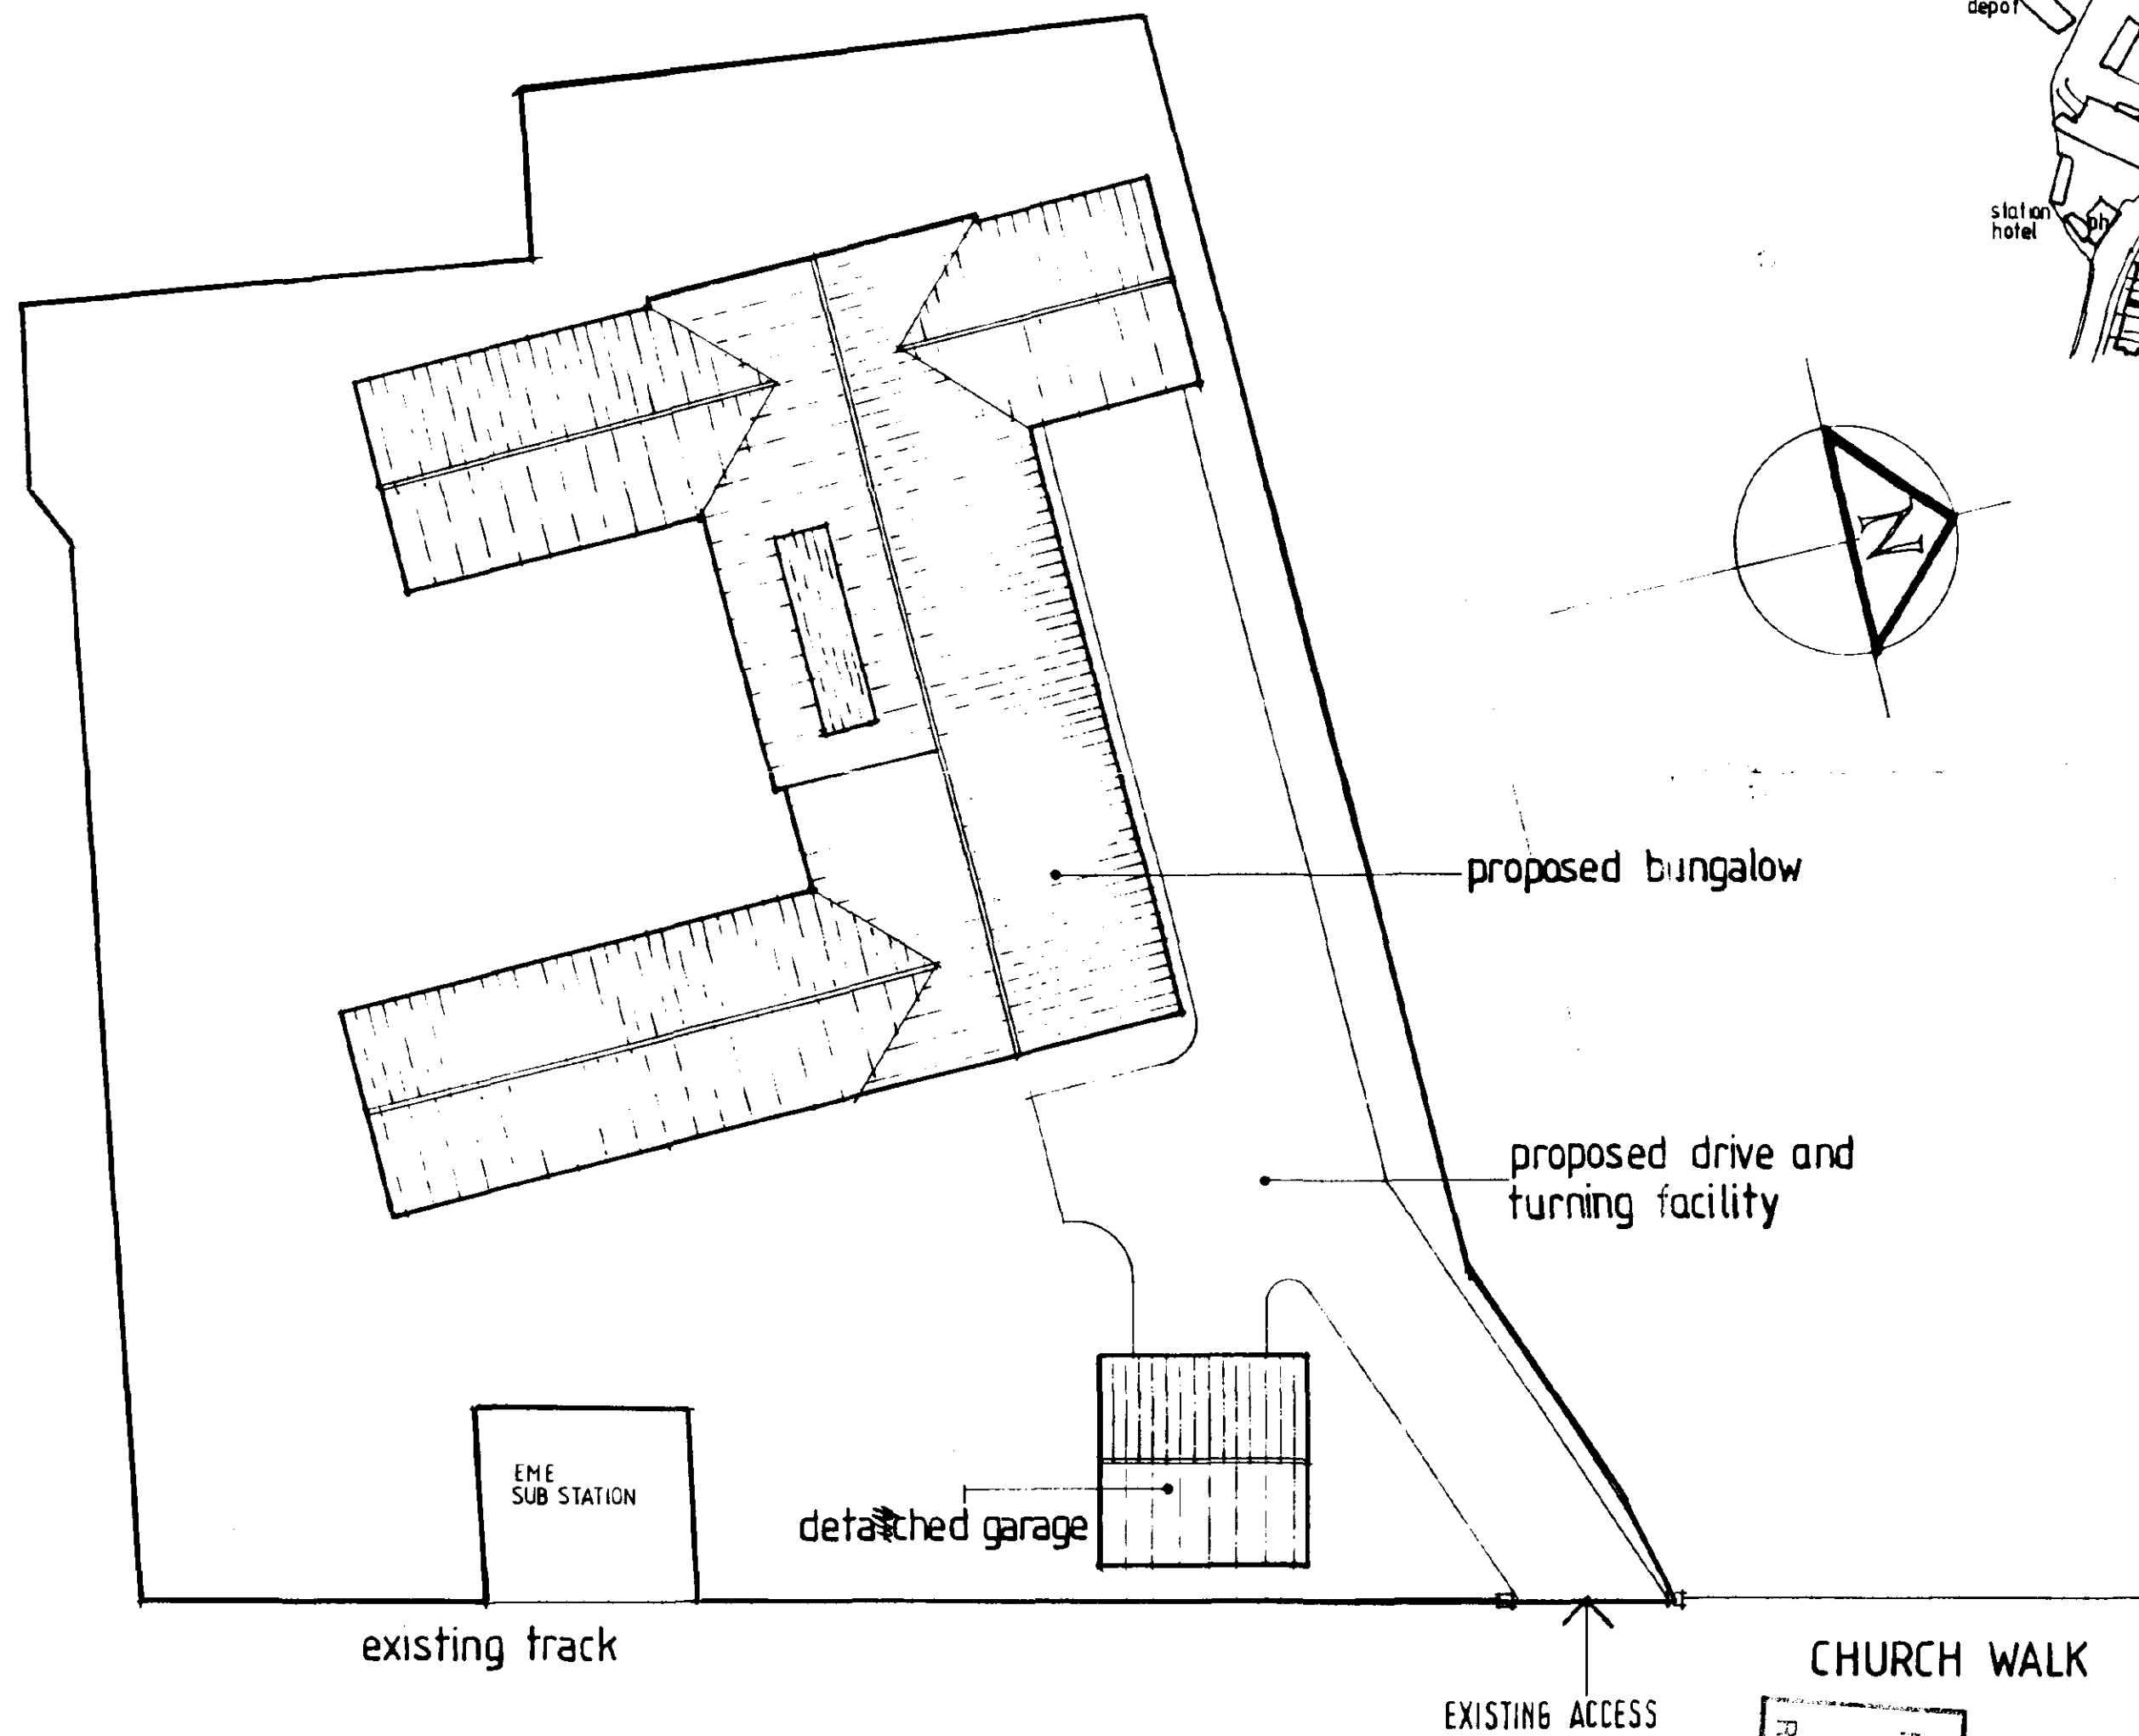

Site Layout

1:200

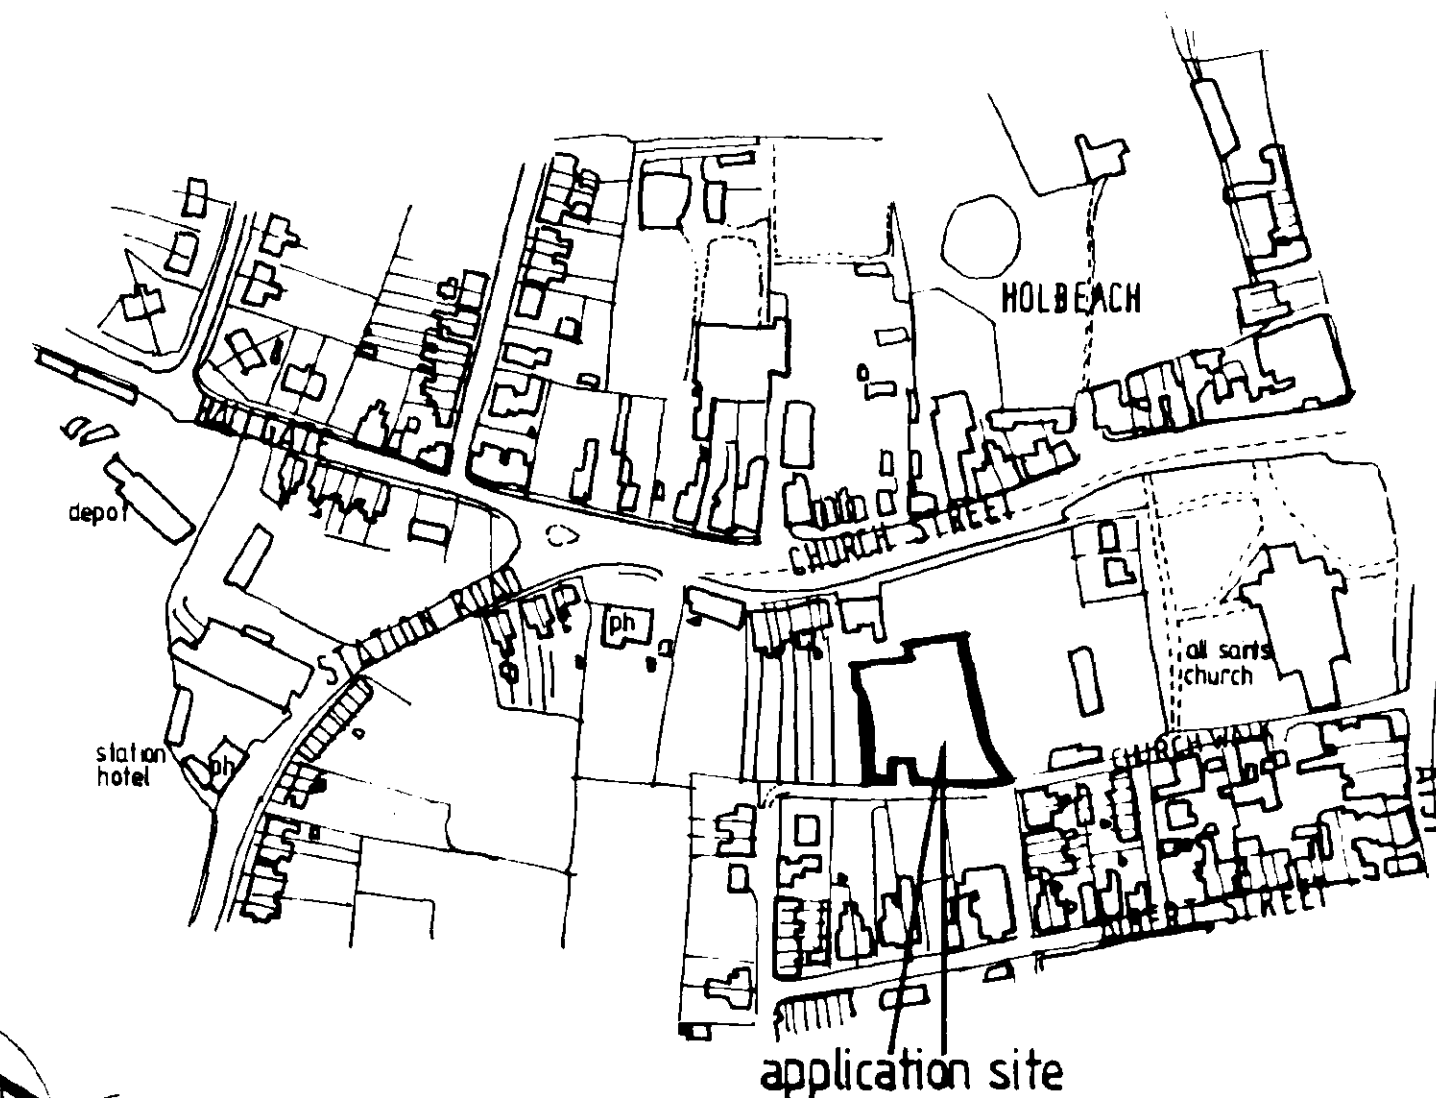

Location Plan

1:2500

PODDINGTONS

Architectural Design Consultants

44 Double Street, Spalding, Lincs. PE11 2AA
Tel. (01775) 761856 & 768296 Fax. (01775) 710218

Project

PROPOSED DWELLING.

Client

CHURCH WALK, HOLBEACH, Lincs.

Scale

Mr. & Mrs. E. Lyndon.

1:200

1:2500

Date

April 2000

Drawing No.

2830 - 005

Rev.


Drawn

M. D.

Checked

**DETERMINED
PLAN**

Ref: 0615/00
SOUTH COAST DO
HOUSE
10 MAY 2000





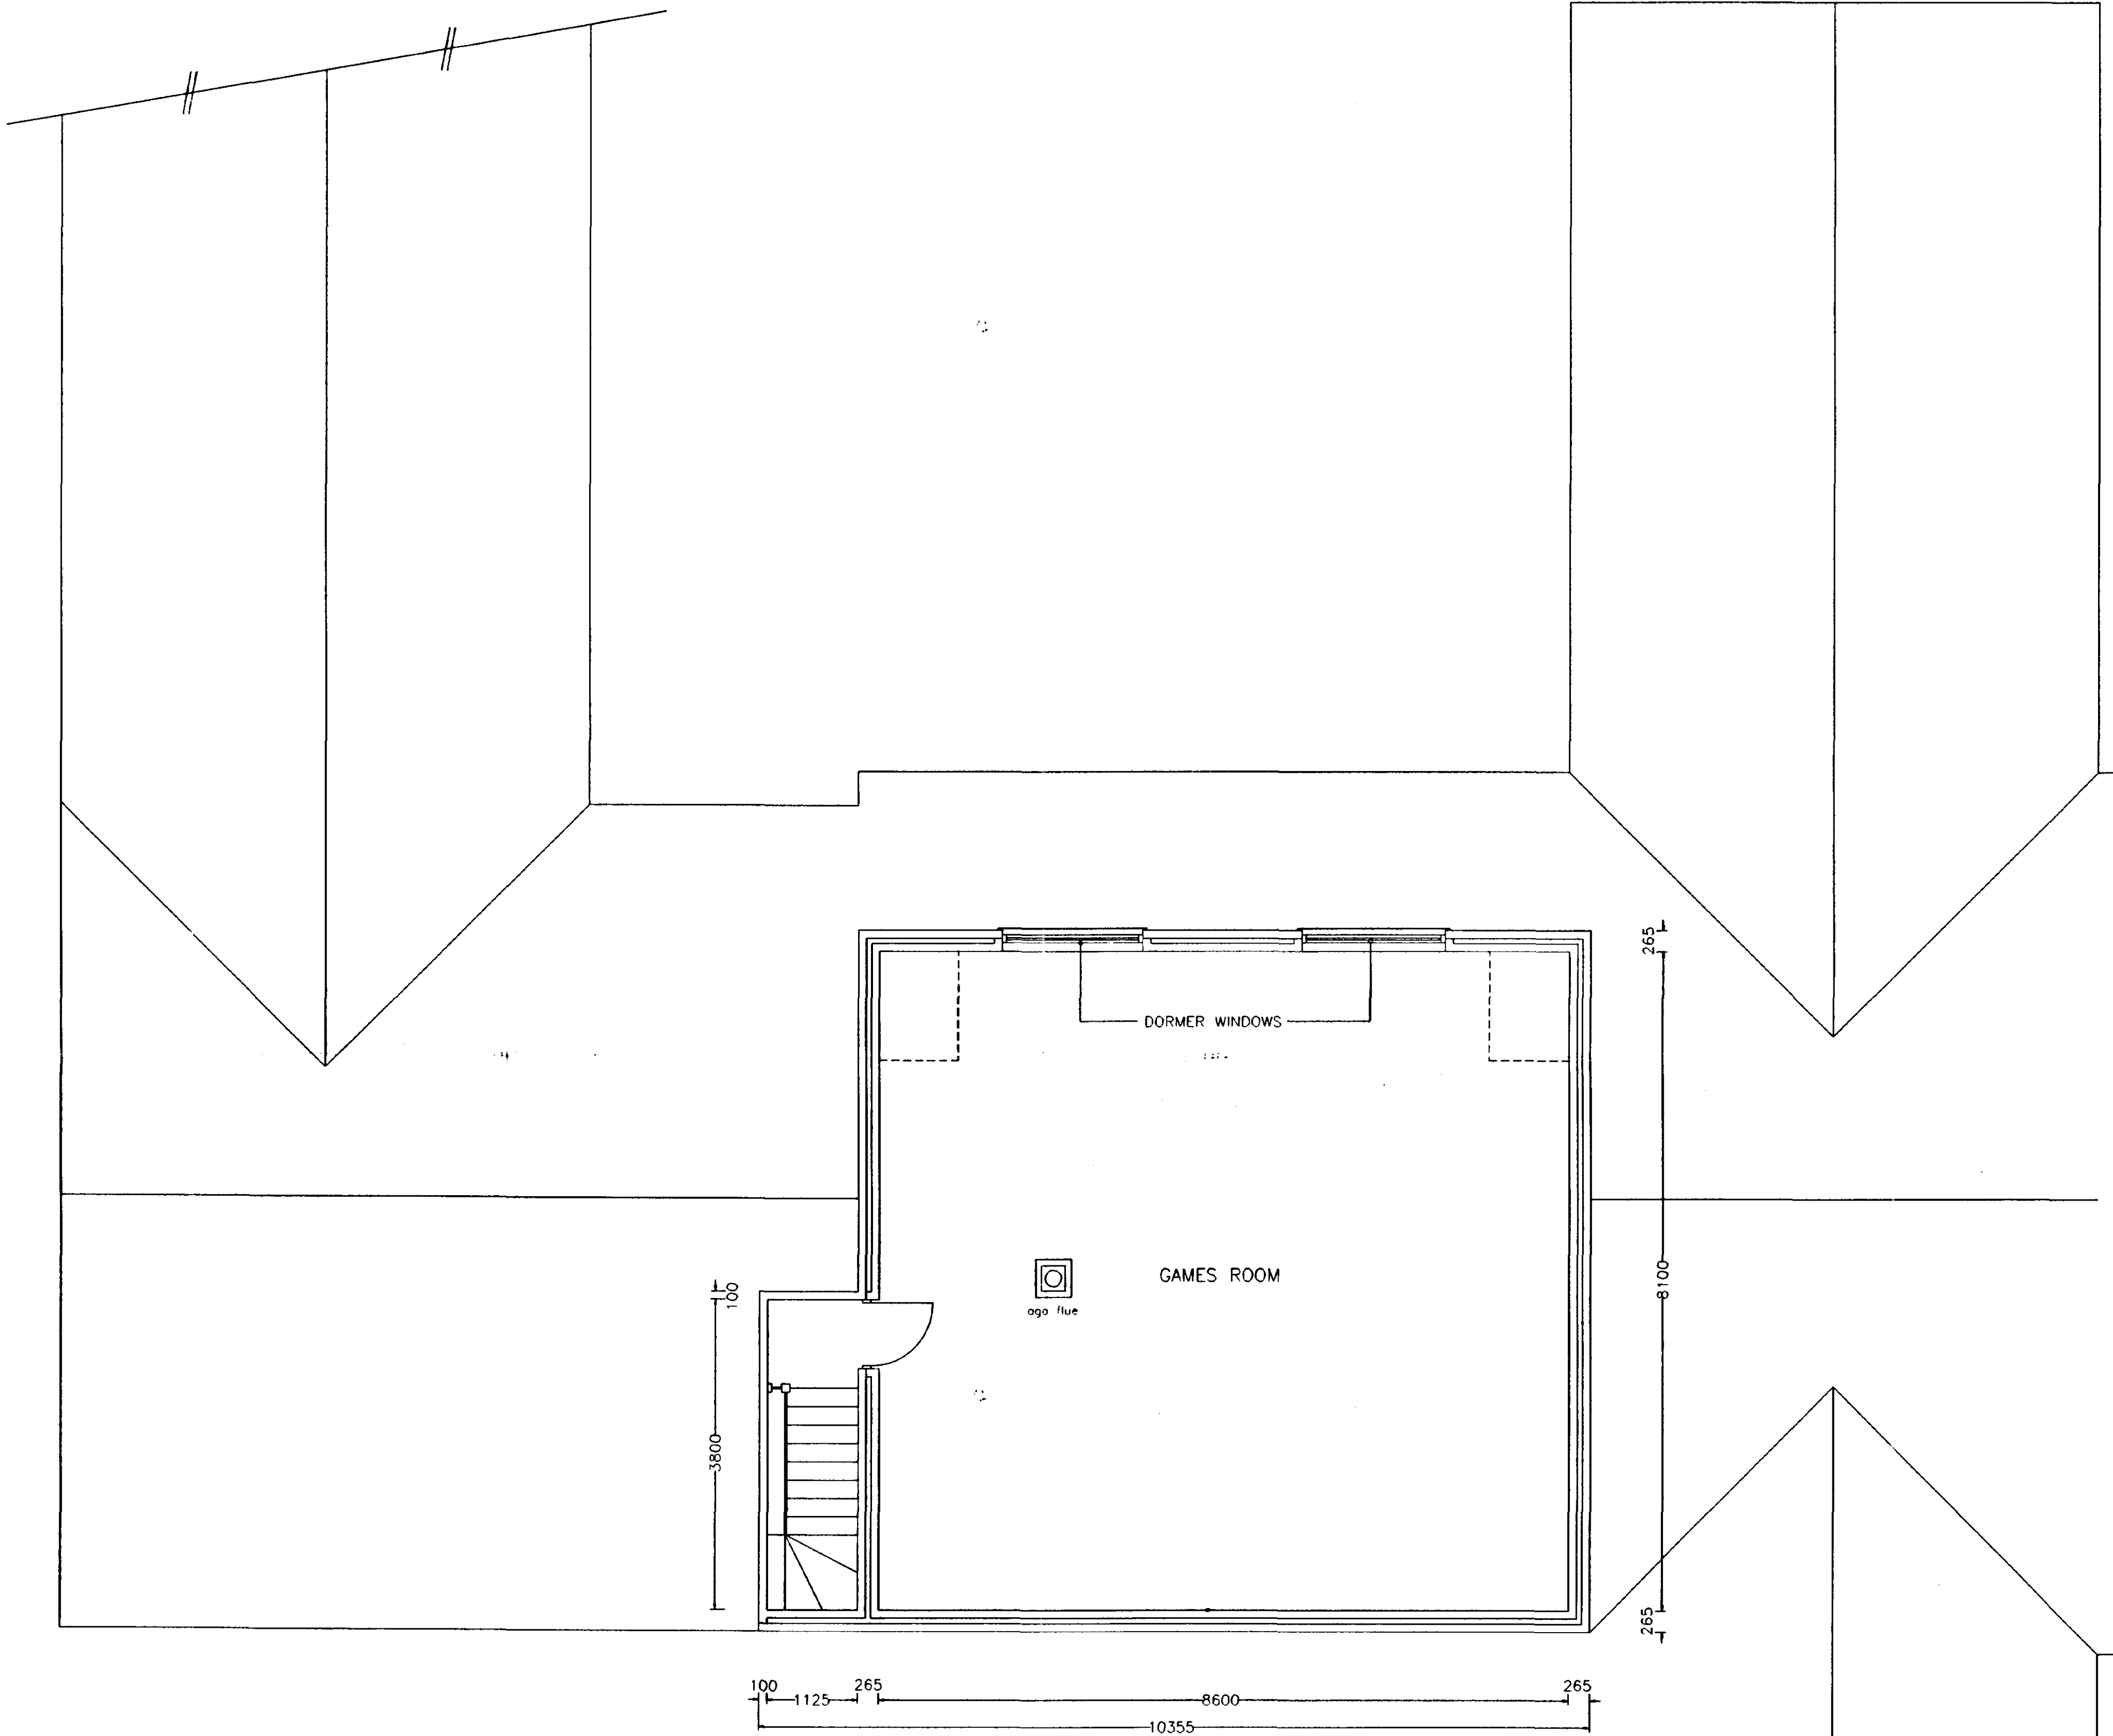


FIRST FLOOR

DETERMINED
PLAN

SOUTH HOLLAND DC
HOUSING
15 MAY 2000
Ref: 001500

ISSUE	DESCRIPTION	APPR'd	DATE
PODDINGTONS Architectural Design Consultants 44 Double Street, Spalding, Lincs. PE11 2AA Tel. (01775) 761856 & 768296 Fax. (01775) 710218			
Project: PROPOSED DWELLING. CHURCH WALK, HOLBEACH, LINGS.			
Client: Mr. & Mrs. E. Lyndon.			
Drawn: M.D.	Scale: 1:50	Date: 25.04.00	Checked: Approved:
DWG. No. 2939 - 002			ISSUE.

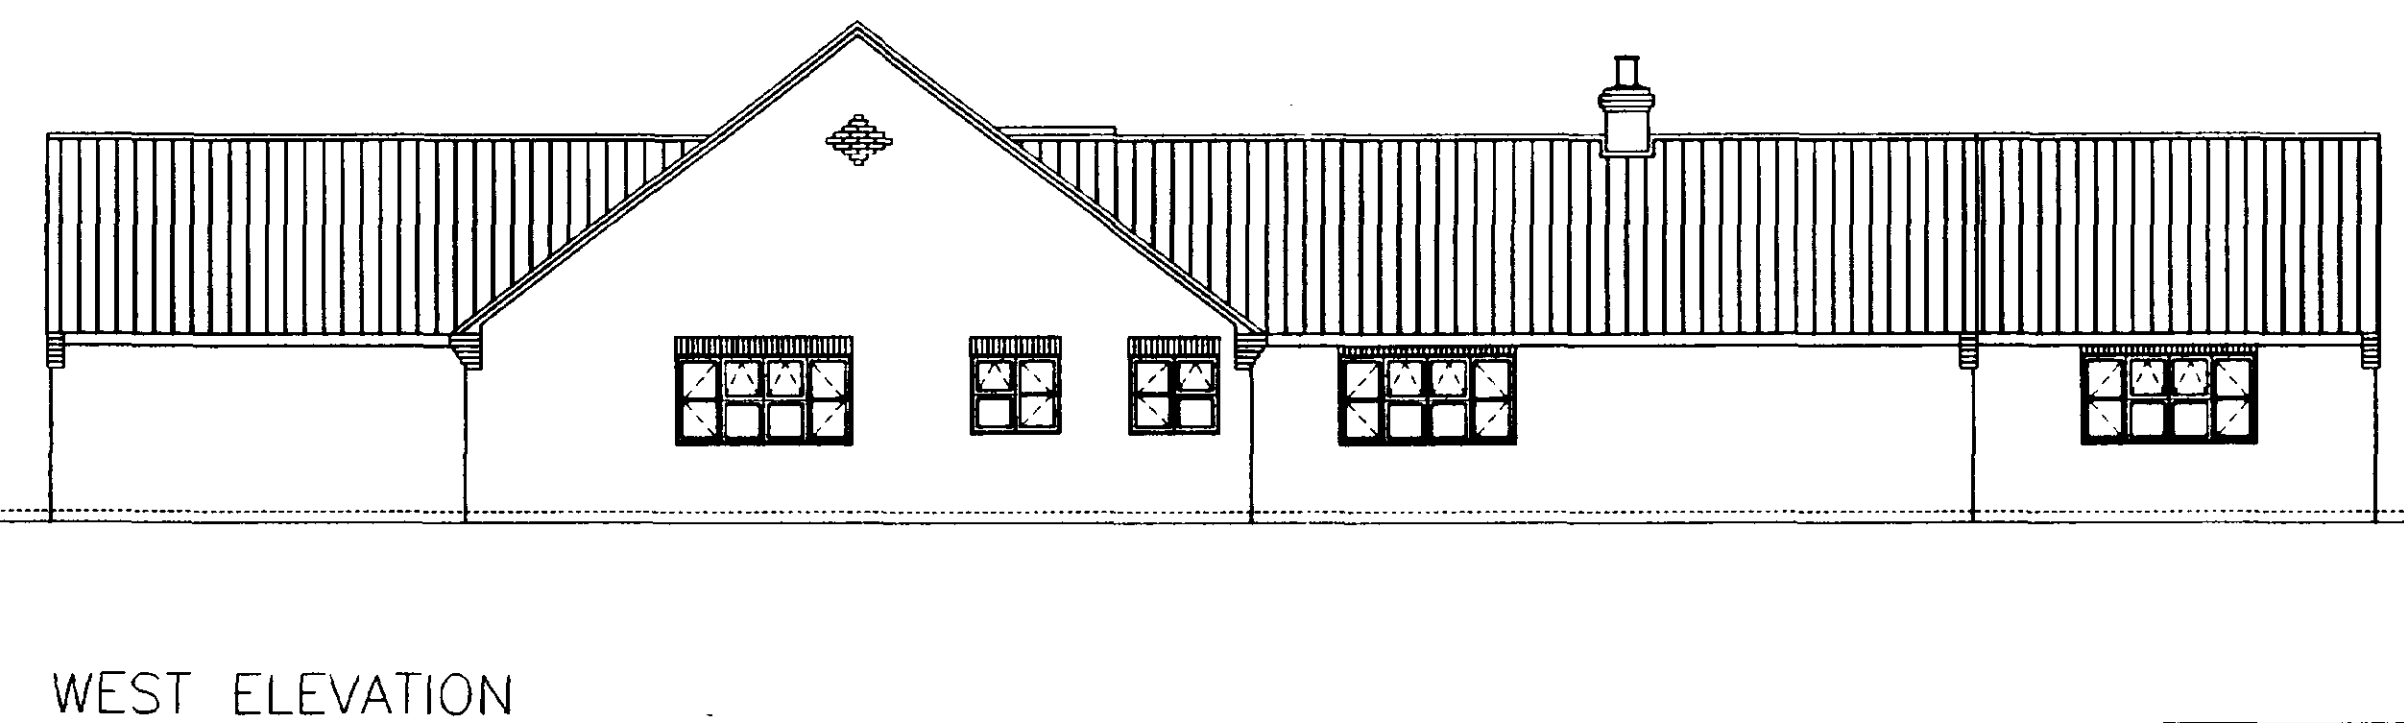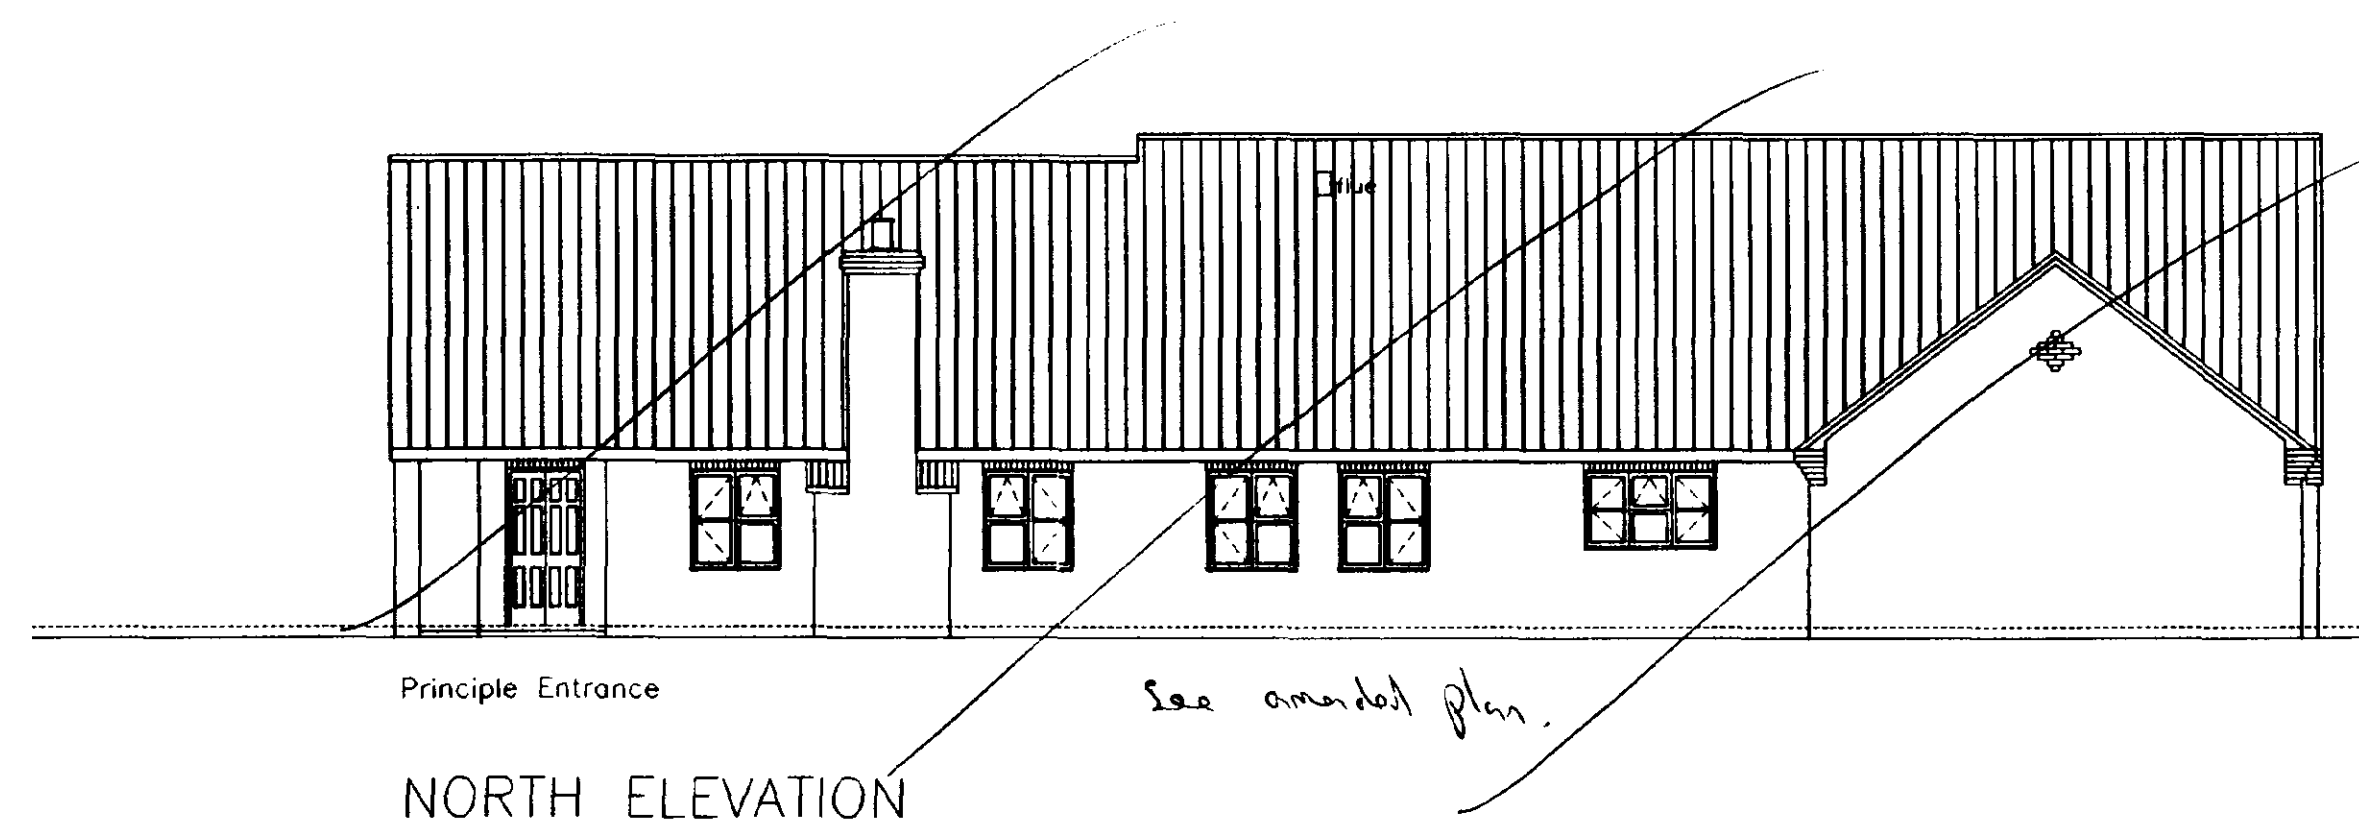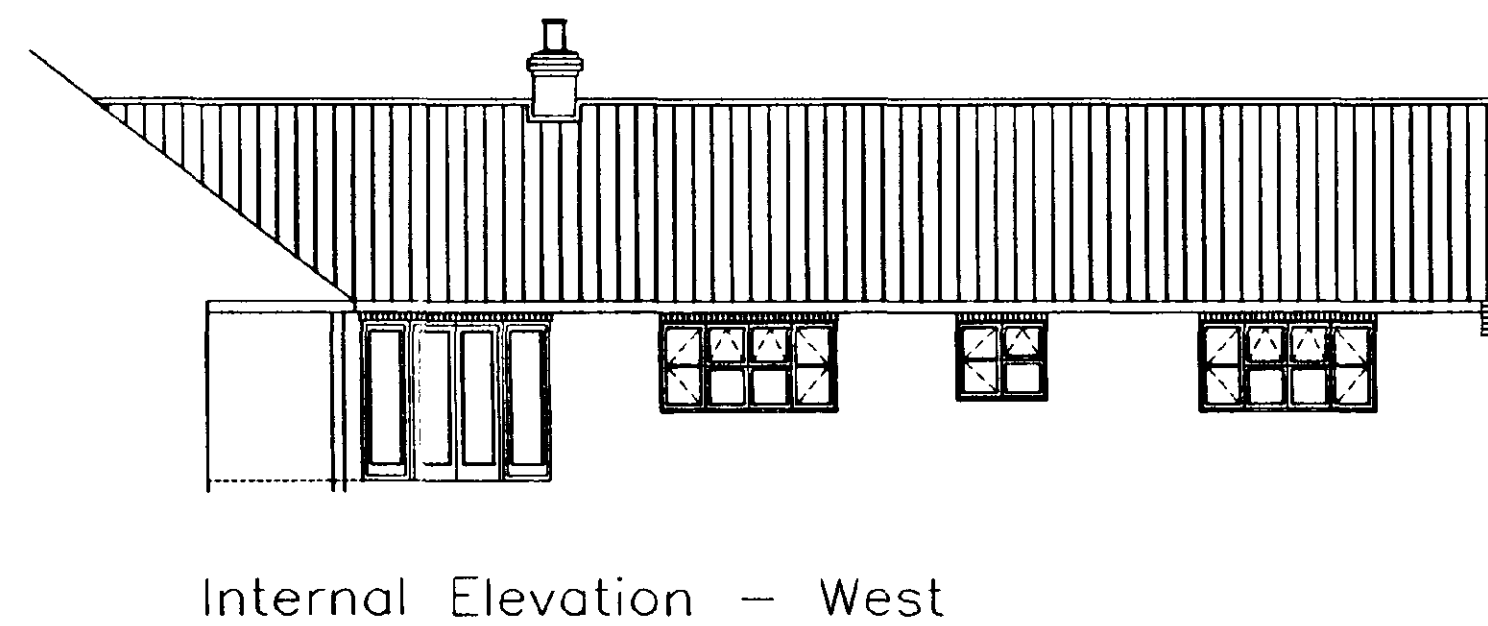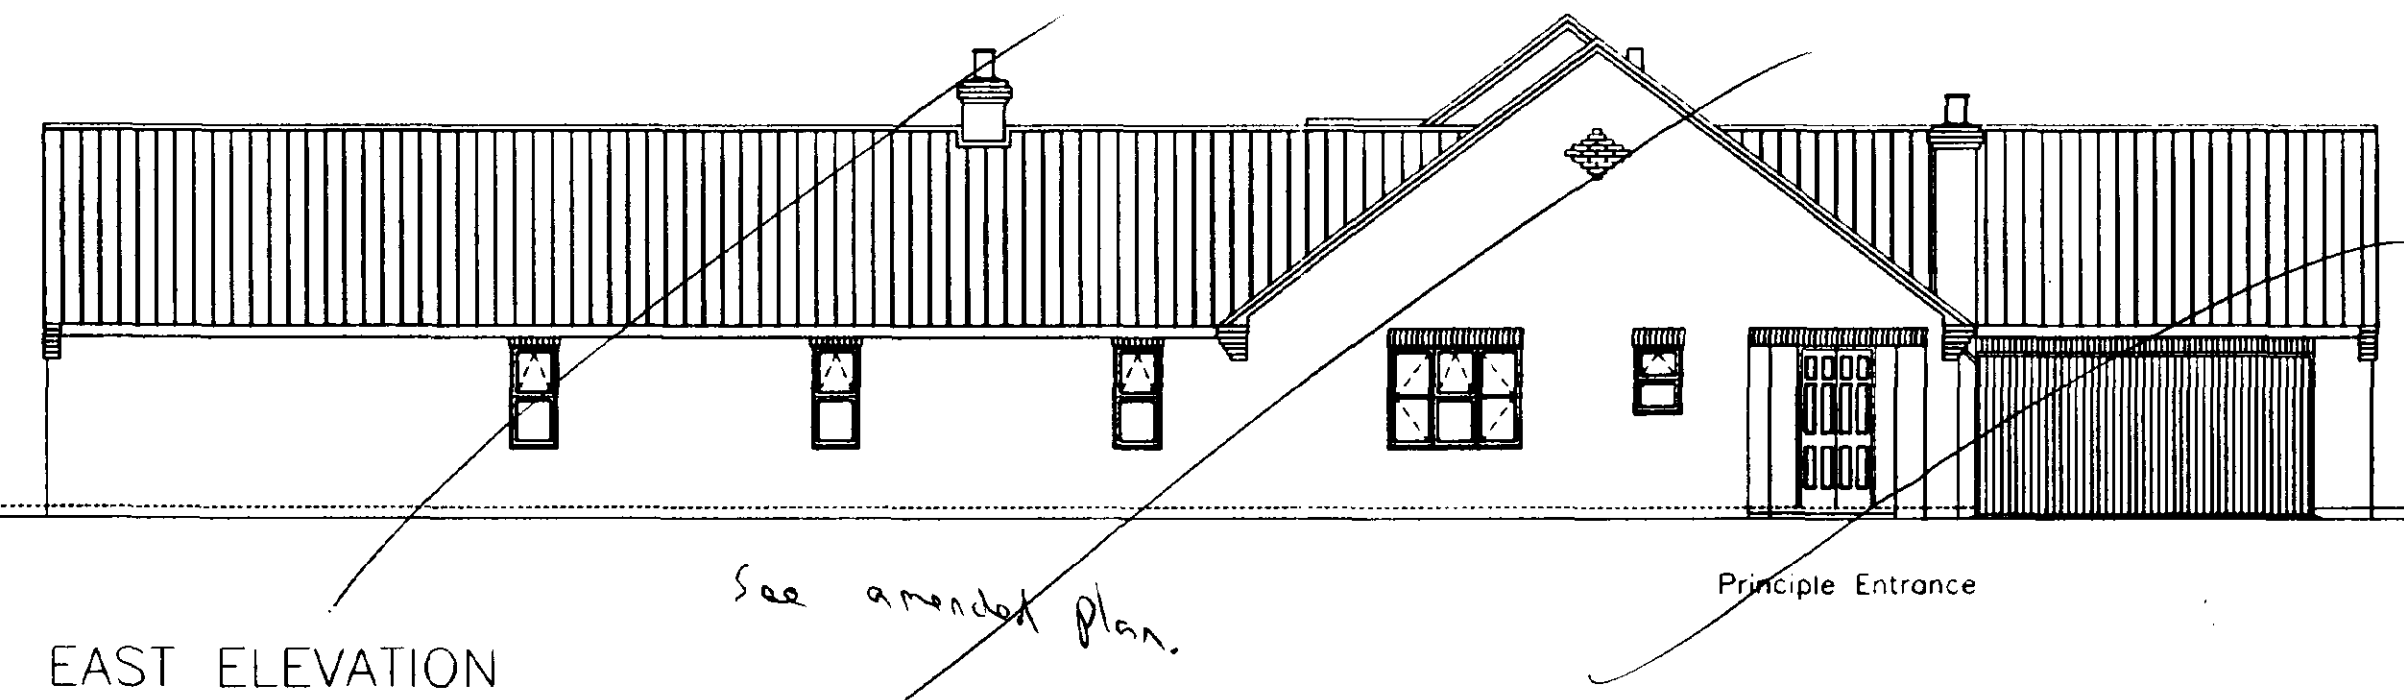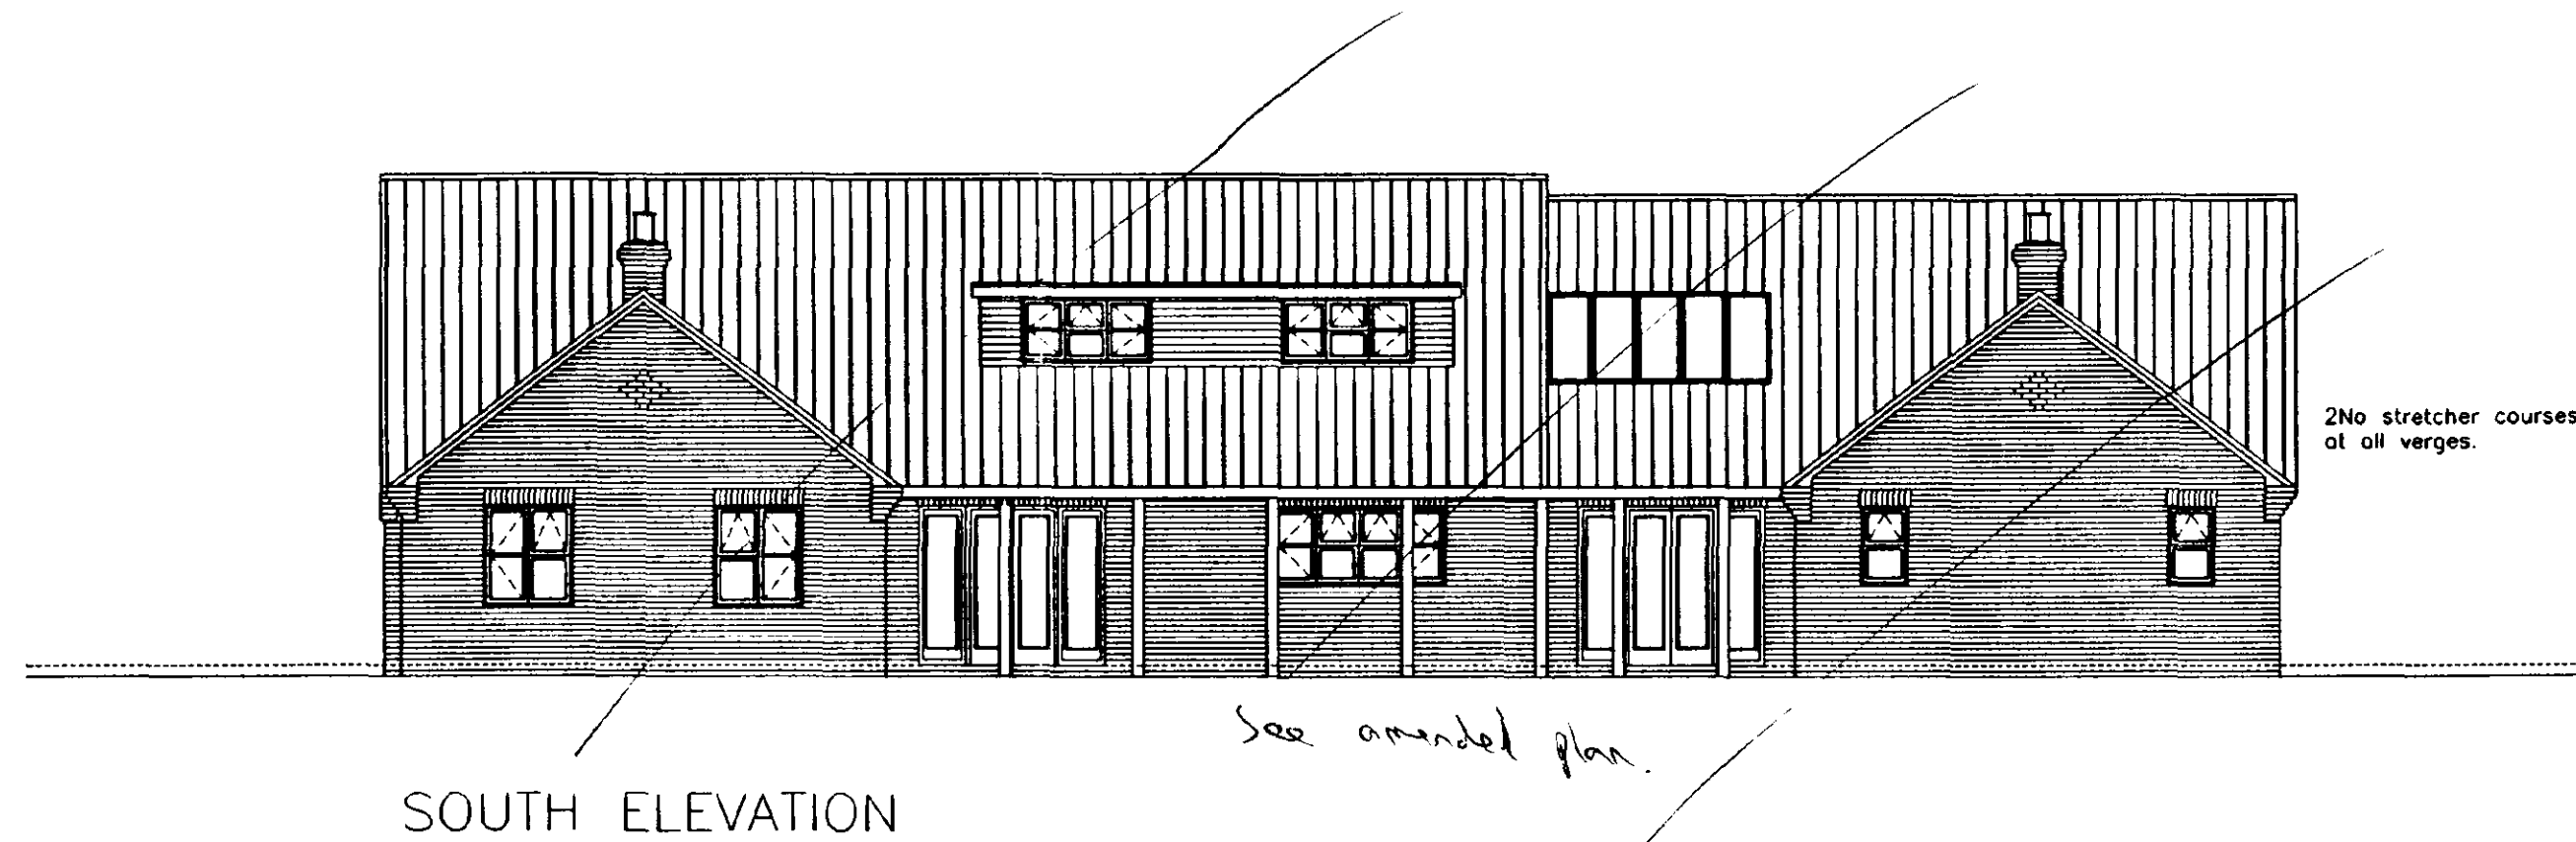

DETERMINED
PLAN


SOUTH HOLLAND DC
HOUSING
15 MAY 2000
Ref: 0615100

ISSUE	DESCRIPTION	APPR'd	DATE
PODDINGTONS Architectural Design Consultants 44 Double Street, Spalding, Lincs. PE11 2AA Tel. (01775) 761856 & 768296 Fax. (01775) 710218			
Project: PROPOSED DWELLING. CHURCH WALK, HOLBEACH, Lincs.			
Client: Mr. & Mrs. E. Lyndon.			
Drawn: M.D.	Scale: 1:100	Date: 25.04.00	Checked: Approved:
DWG. No. 2339 - 003		ISSUE:	

ALL DIMENSIONS IN mm DO NOT SCALE : IF IN DOUBT ASK

COPYRIGHT

THIS DRAWING IS PRIVATE AND CONFIDENTIAL AND IS SUPPLIED ON THE EXPRESS CONDITION THAT IT IS NOT TO BE USED FOR ANY PURPOSE OR COPIED OR COMMUNICATED TO ANY THIRD PARTY WITHOUT THE PERMISSION OF POCORATION.

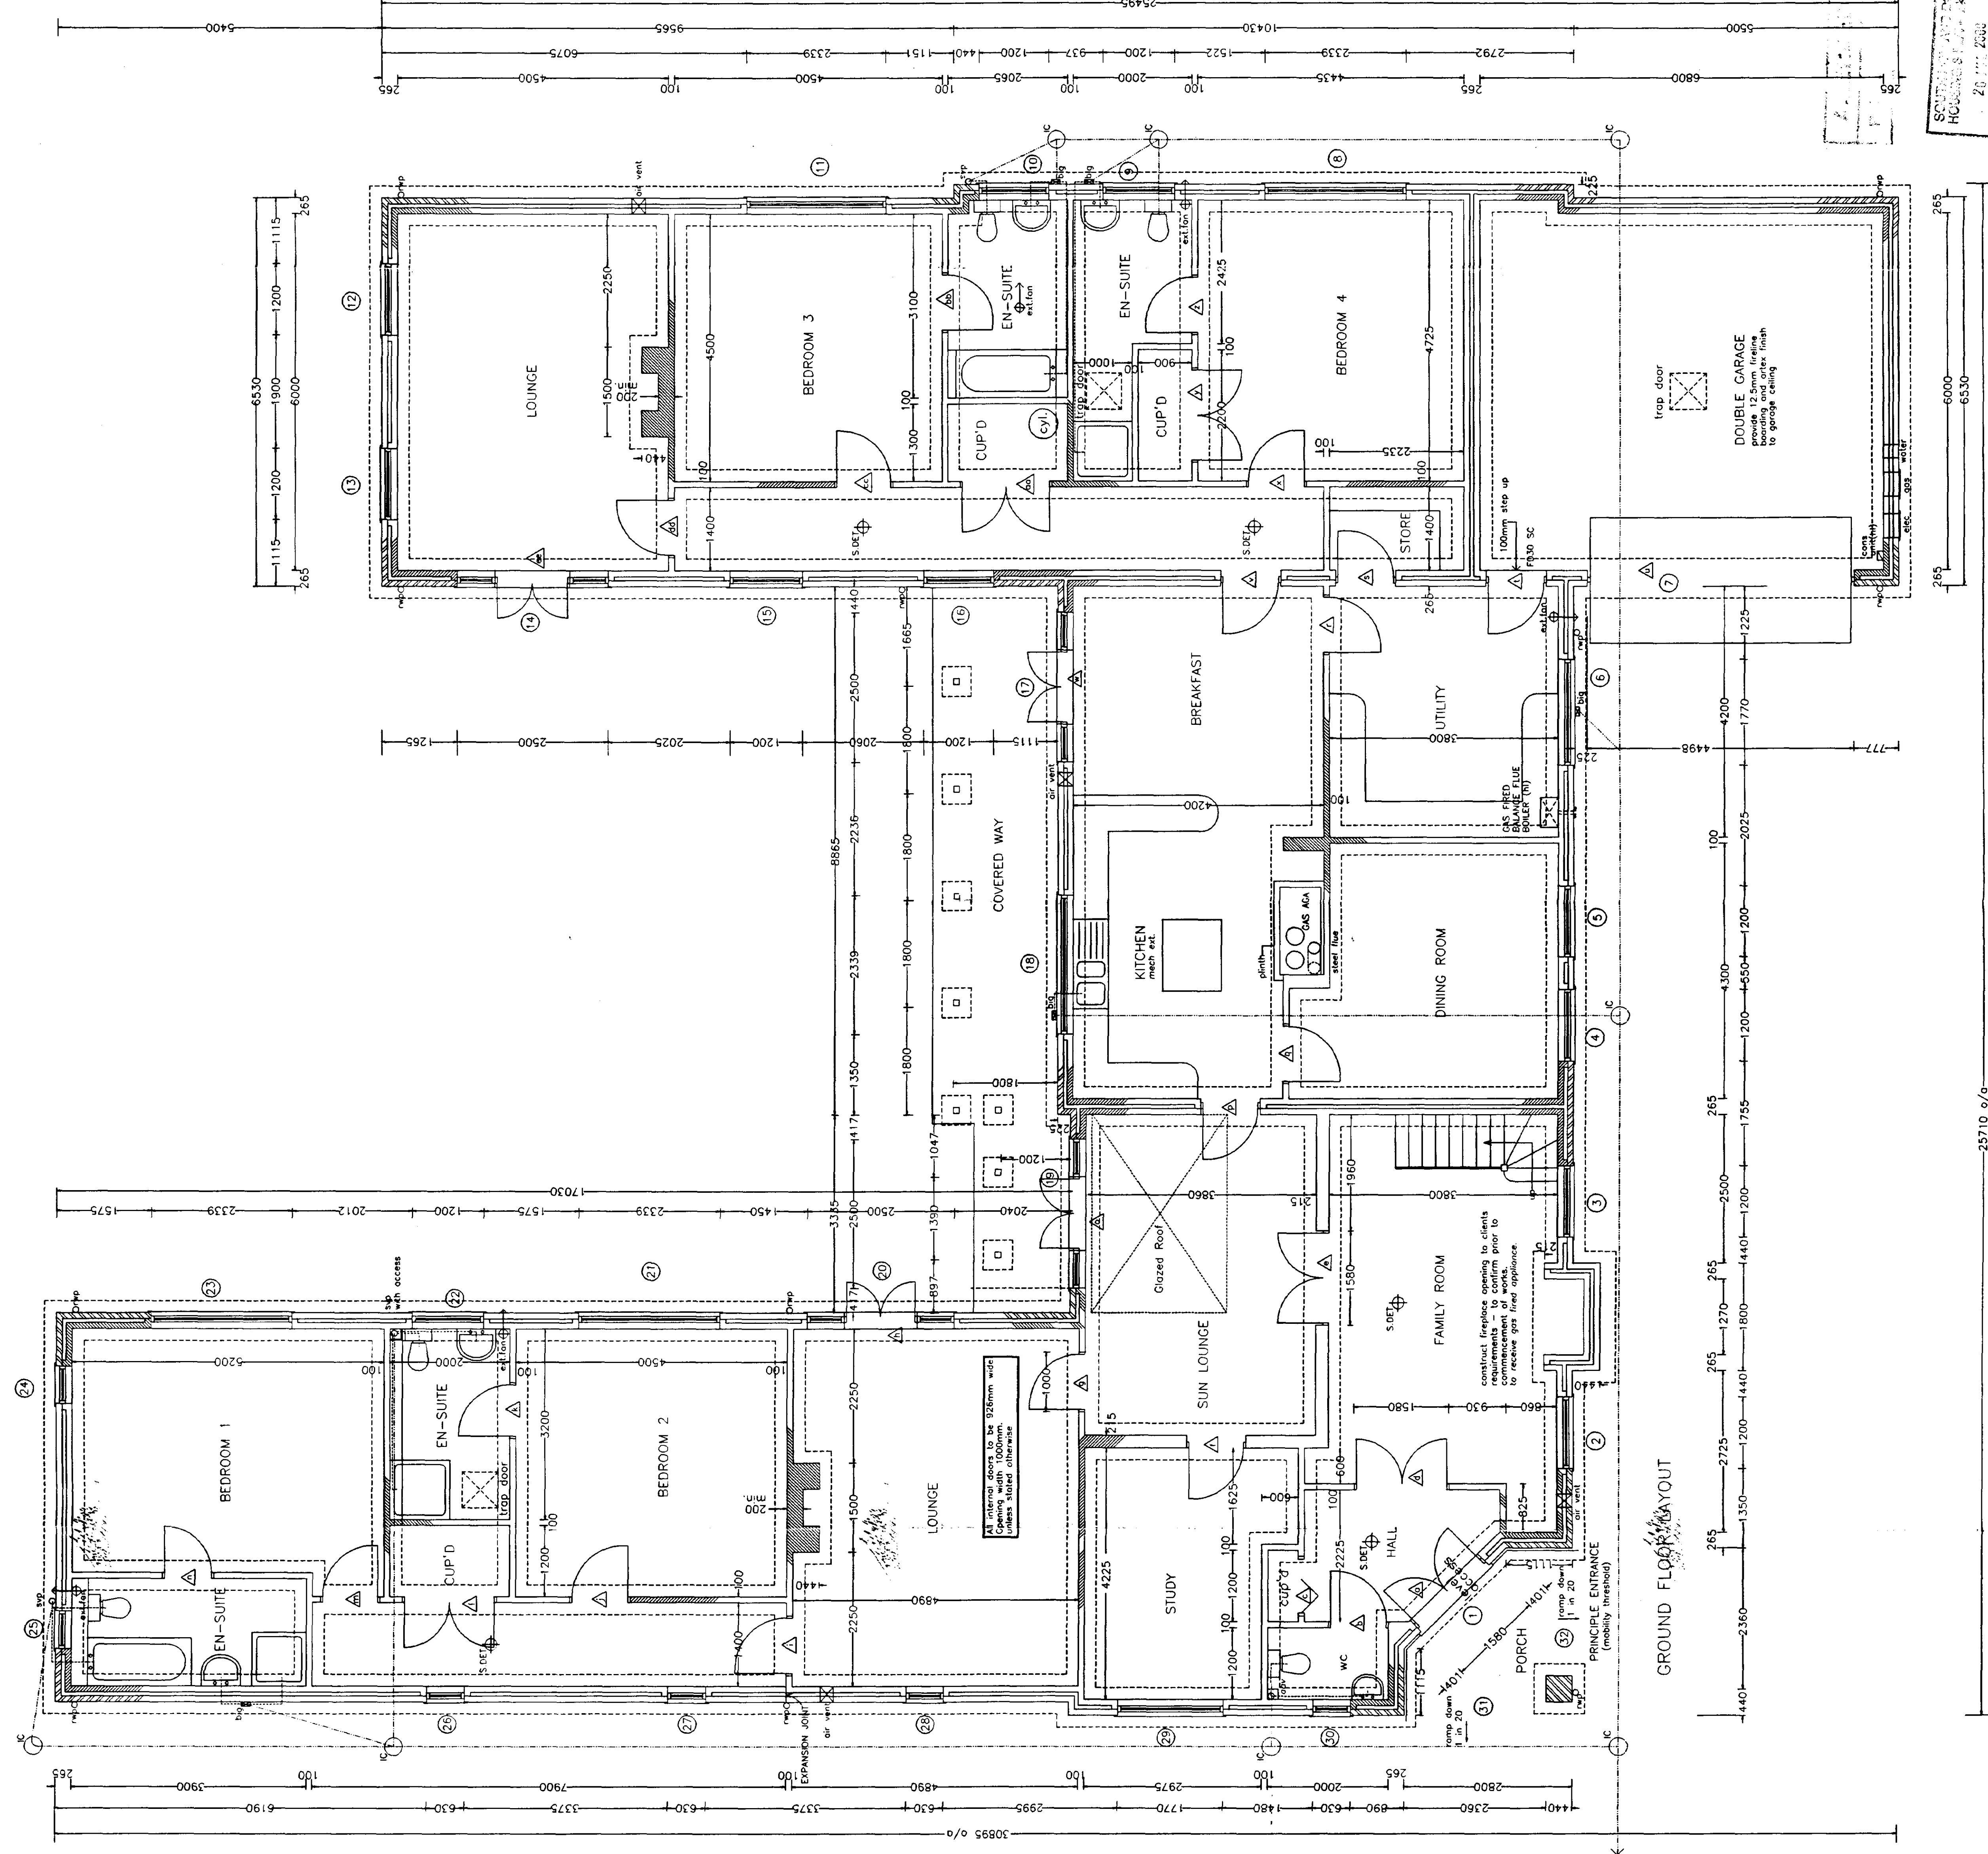

DETERMINED
DIARY

B	step in work of evaluation	10.7.0
A	updated for building reg's	11.5.0

PODDINGTONS
Architectural Design Consultants

44 Double Street, Spalding, Linco. PE11 2AA
Tel. (01775) 781858 & 788298 Fax. (01775) 710218

Project.	Proposed Dwelling.	Ground Floor Plan.
1.	1.	1.
2.	2.	2.
3.	3.	3.
100.	100.	100.

Client: Church Walk, Holbeach, Lincs.

Verona	Santa Fe	Portland	Monrovia
--------	----------	----------	----------

OWC. No.	M.D.	1:50	23.05.00	ISSUE.
----------	------	------	----------	--------

2939 - 001 B