





FRONT ELEVATION




SIDE ELEVATION

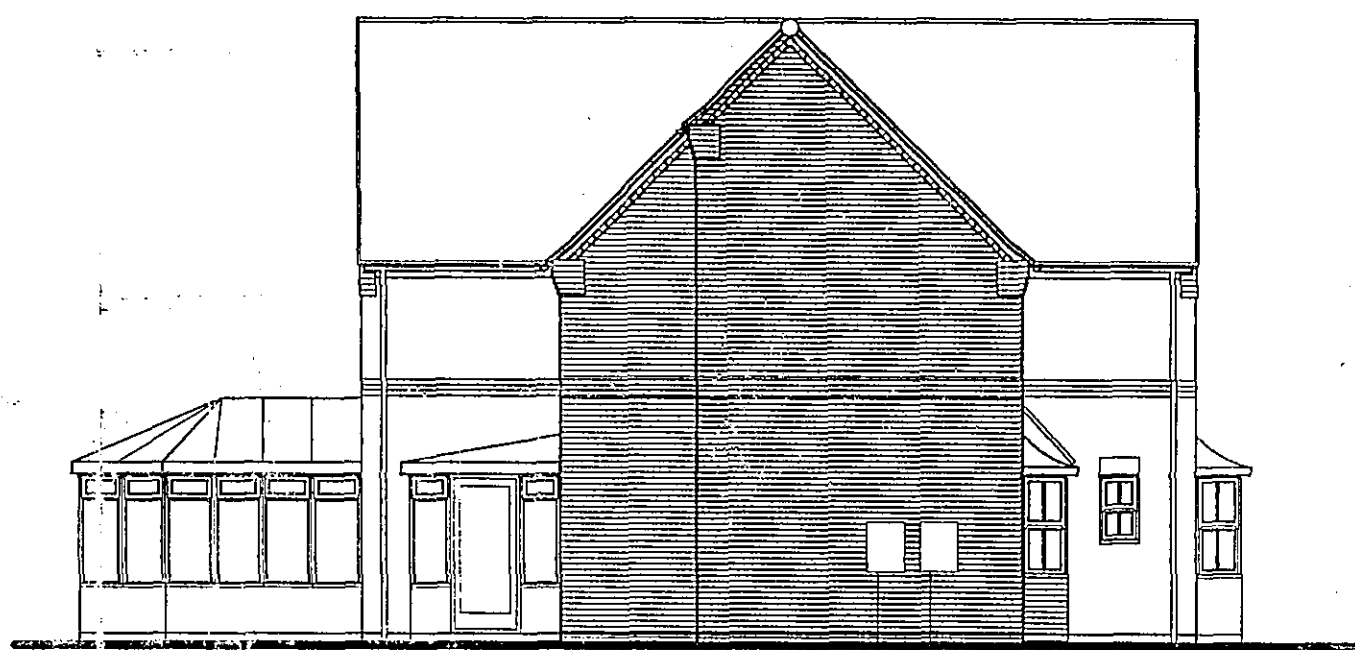


REAR ELEVATION

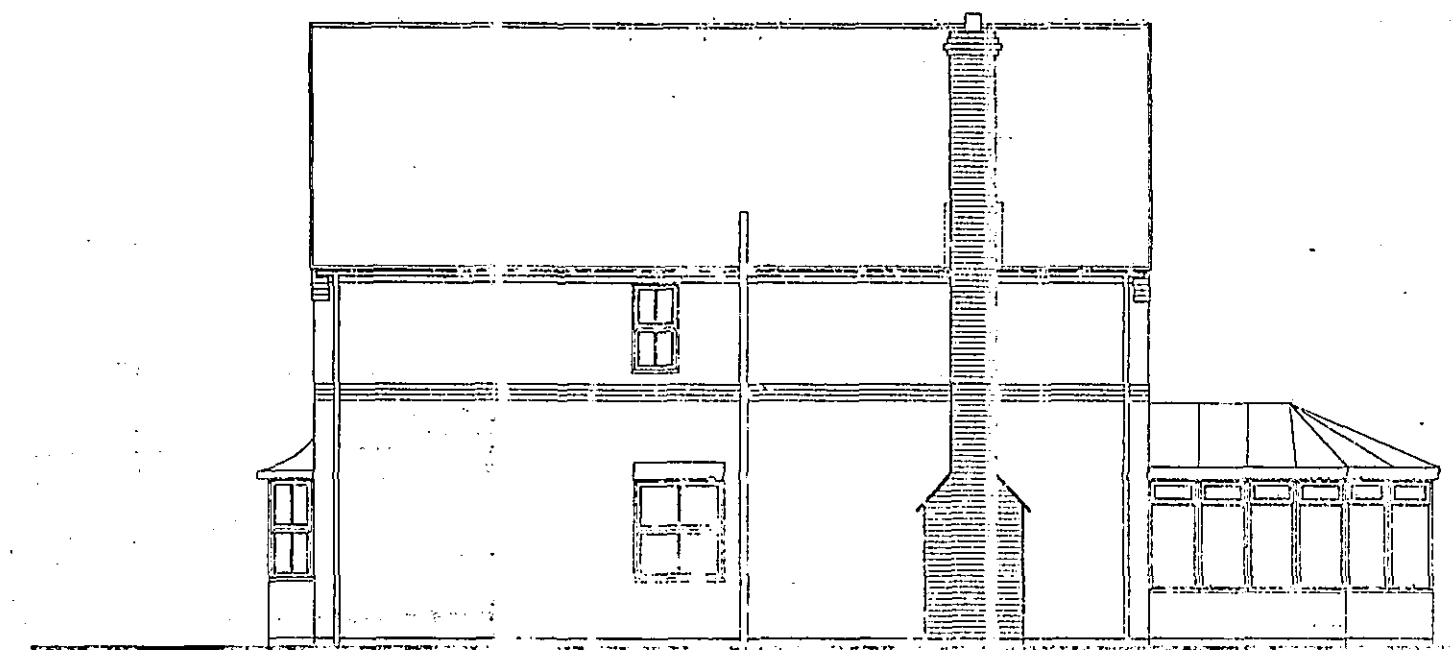

SIDE ELEVATION

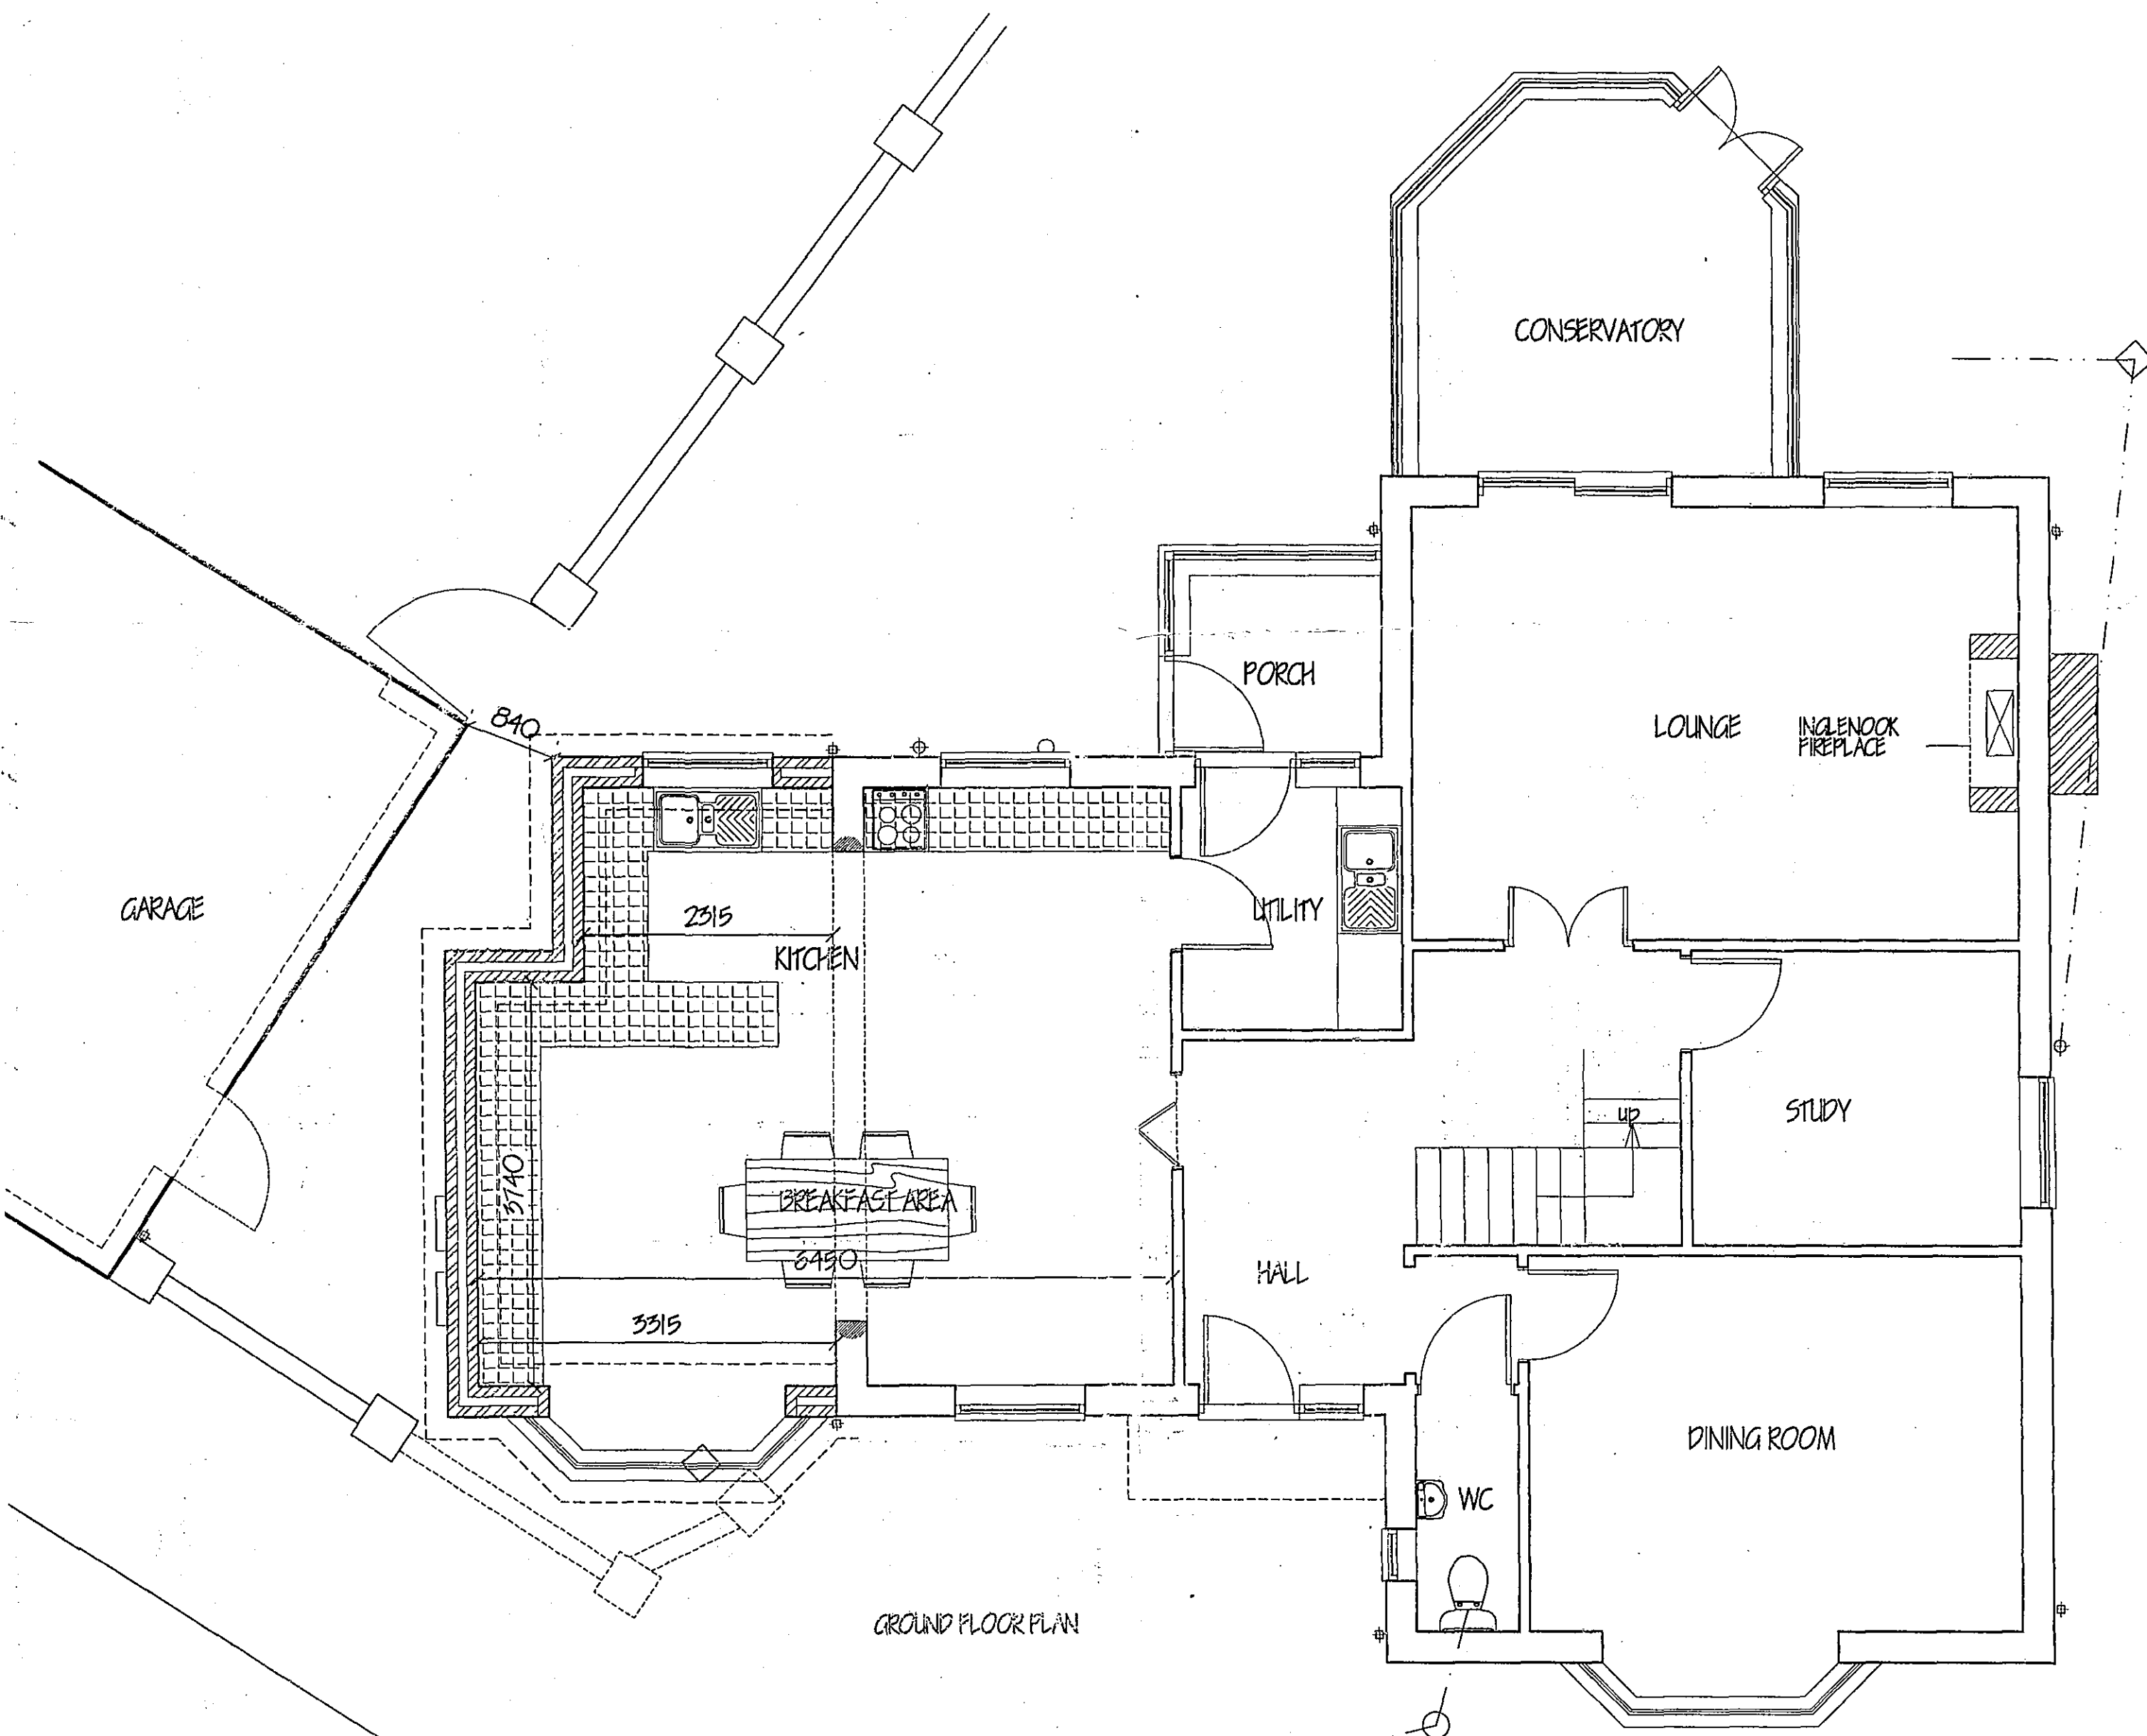

GROUND FLOOR PLAN

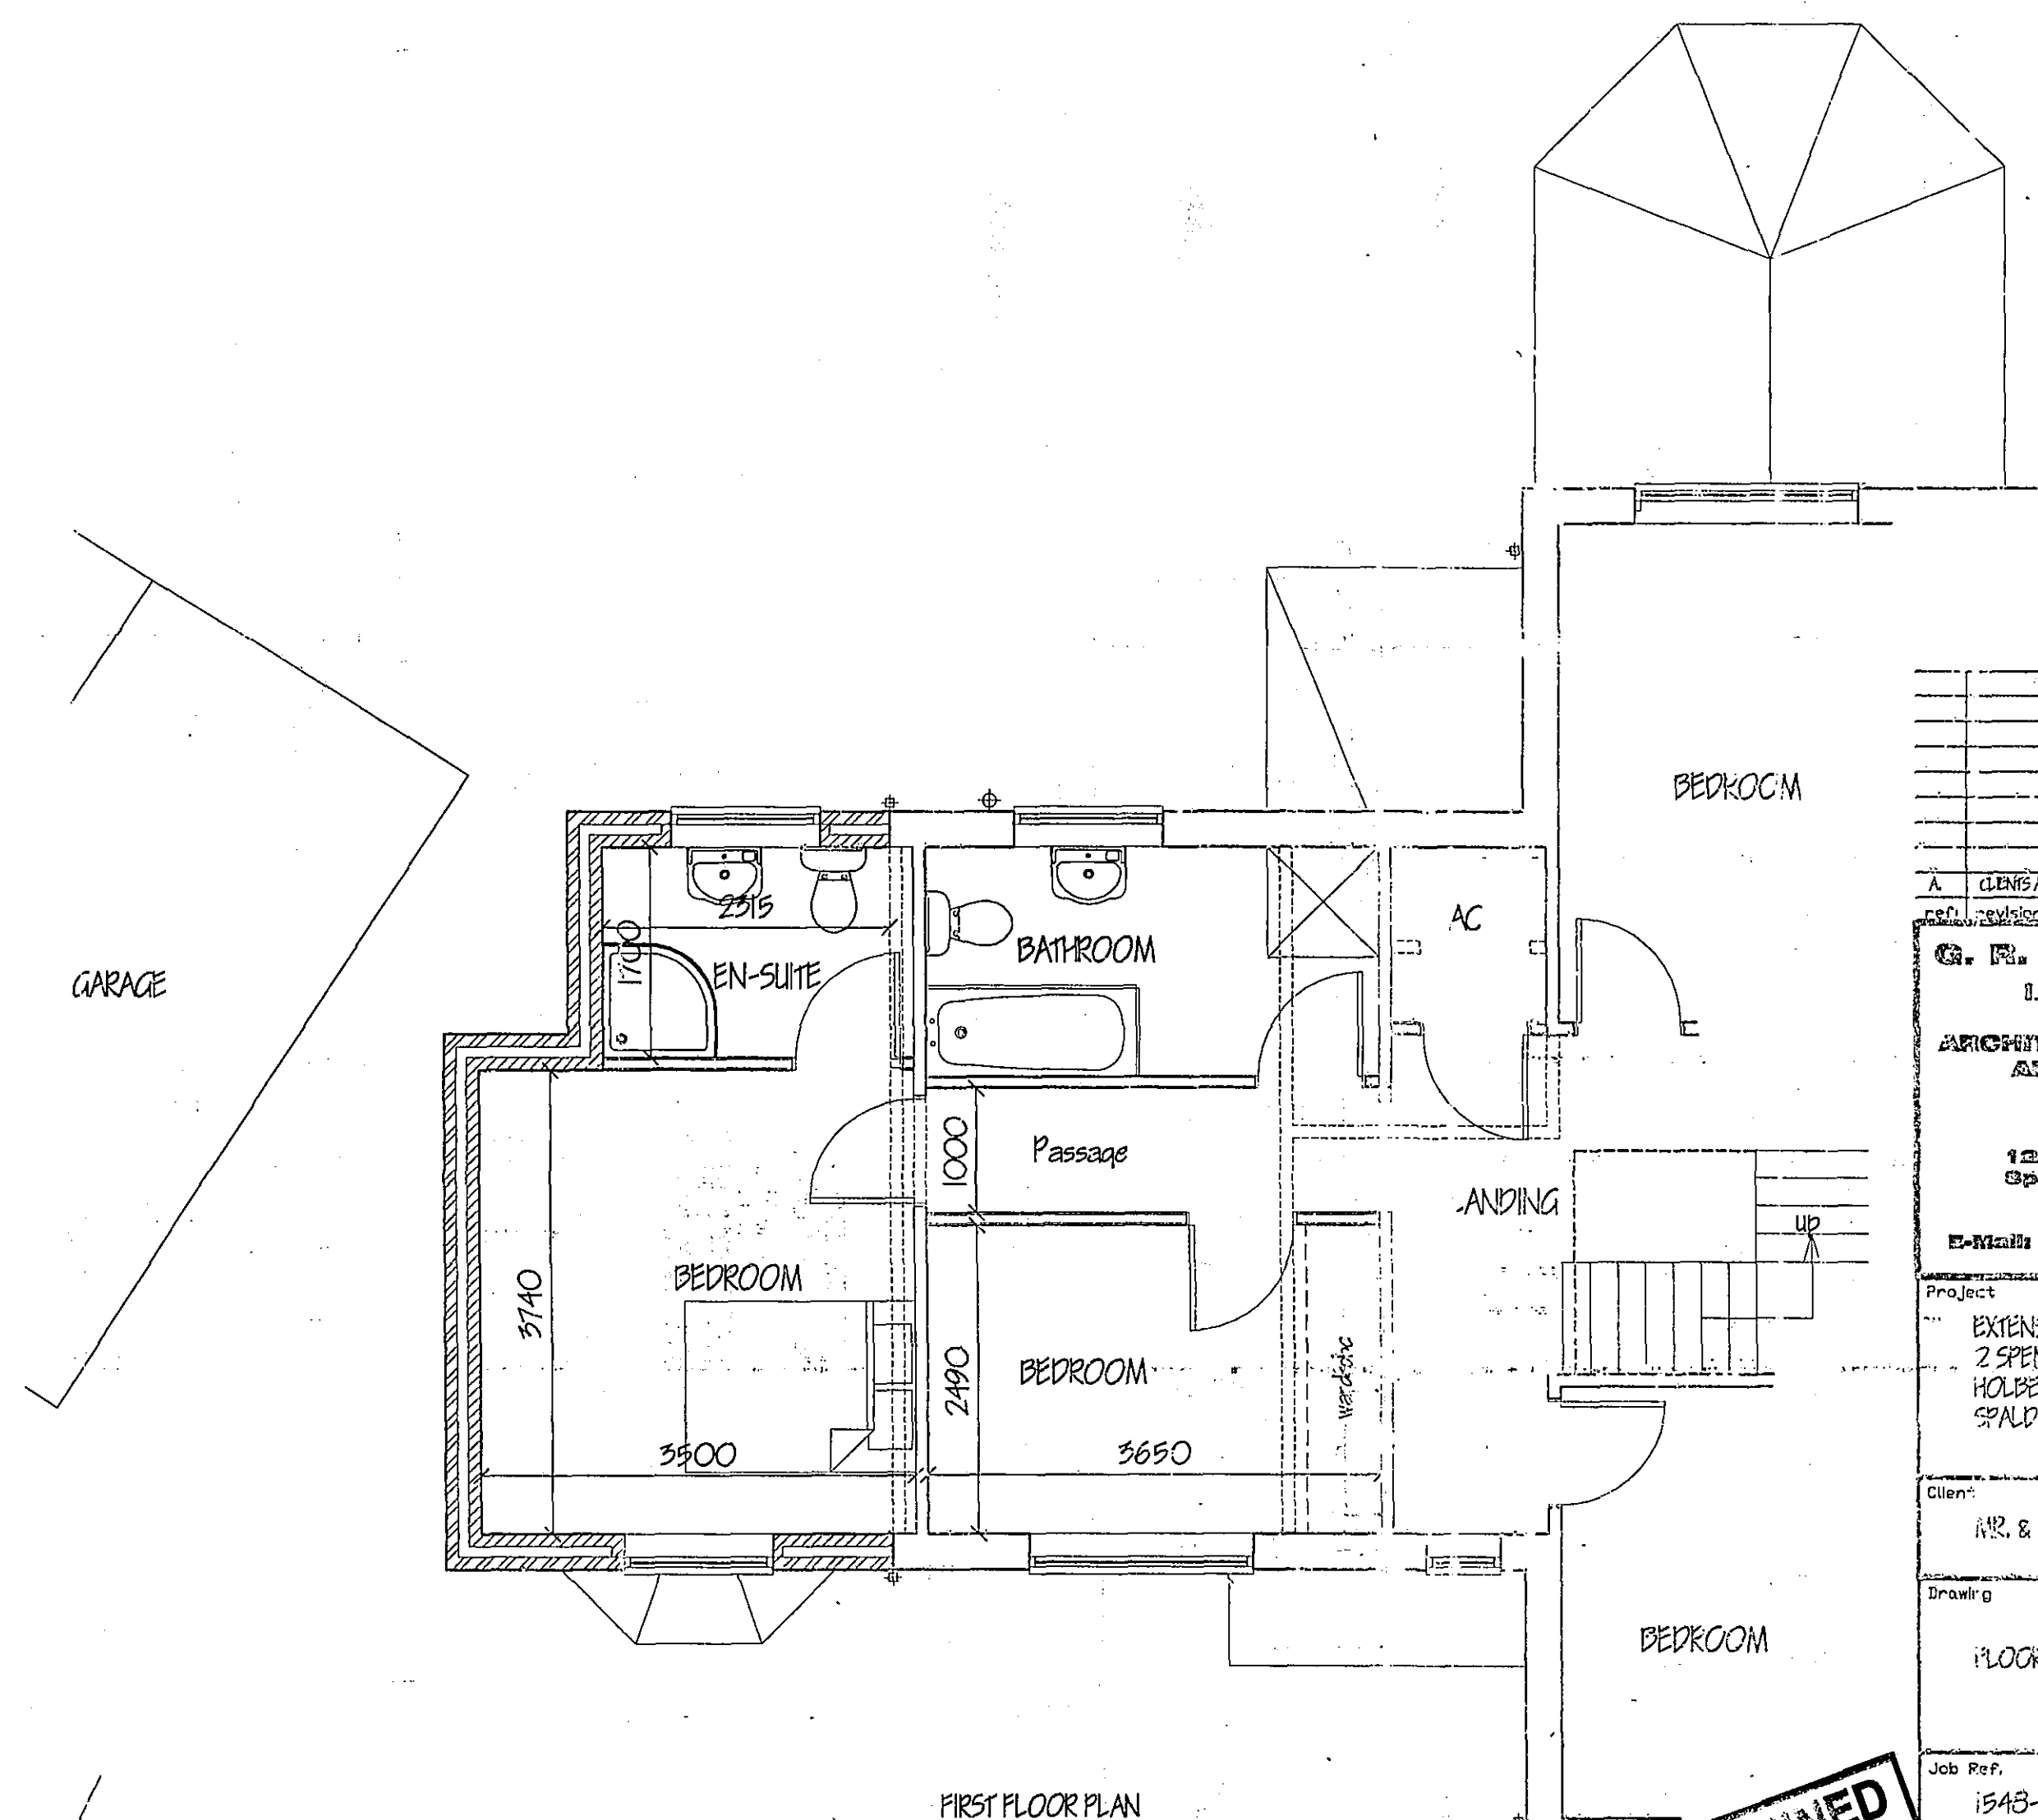

FIRST FLOOR PLAN

DETERMINED PLAN

SHDC
Planning & Development
11 MAY 2007
Ref: 0615/07

A. CLIENTS AGREEMENTS		APP. '07.
G. R. MERCHANT LTD. LTD. AMGE FMO ARCHITECTURAL, STRUCTURAL AND LAND DRAINAGE CONSULTANTS 4 Wrights House 12A Park Road, Holbeach, Spalding, Lincs. PE12 7JZ Tel 01406 400000 Fax 01406 400744 E-mail g.r.merchant@btconnect.com		
Project EXTENSIONS & ALTERATIONS, 2 SPENCER GARDENS, HOLBEACH, SPALDING, Lincs. PE12 7RO.		
Client MR. & MRS. D. DILLON.		
Drawing FLOOR PLANS & ELEVATIONS - PROPOSED.		
Job Ref. 1543-07.	Drawing No. 02A.	
Date MARCH '07.	Drawn GRM.	
Scale: 1/50, 1/100.		
DO NOT SCALE FROM THIS DRAWING This drawing is copyright and may not be altered, traced, photographed or used for any other purpose other than that for which it is issued. The Designer/Consultant is not responsible for any errors or omissions and is not liable for any consequences arising from the use of this drawing. 