


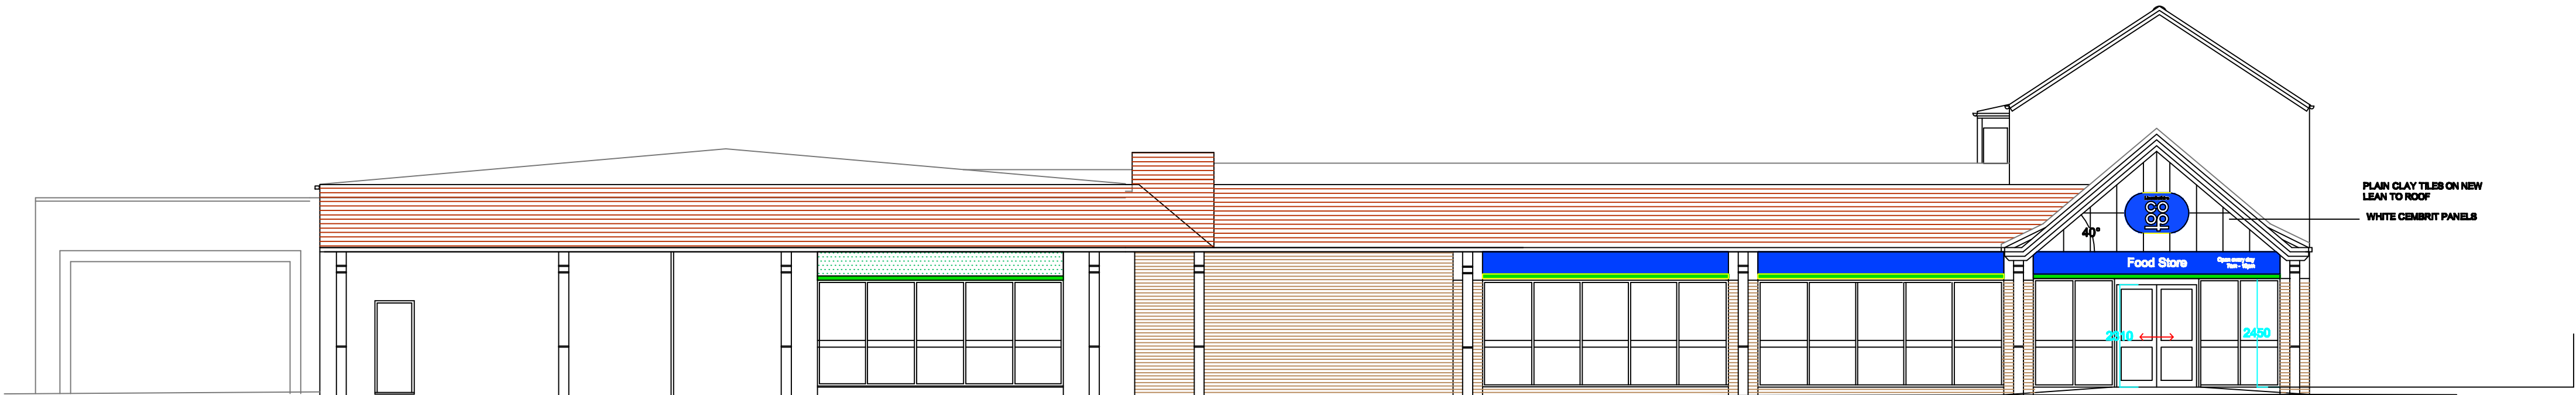


DATUM : 2.00m A.O.D.

SOUTH ELEVATION




DATUM : 2.00m A.O.D.

WEST ELEVATION

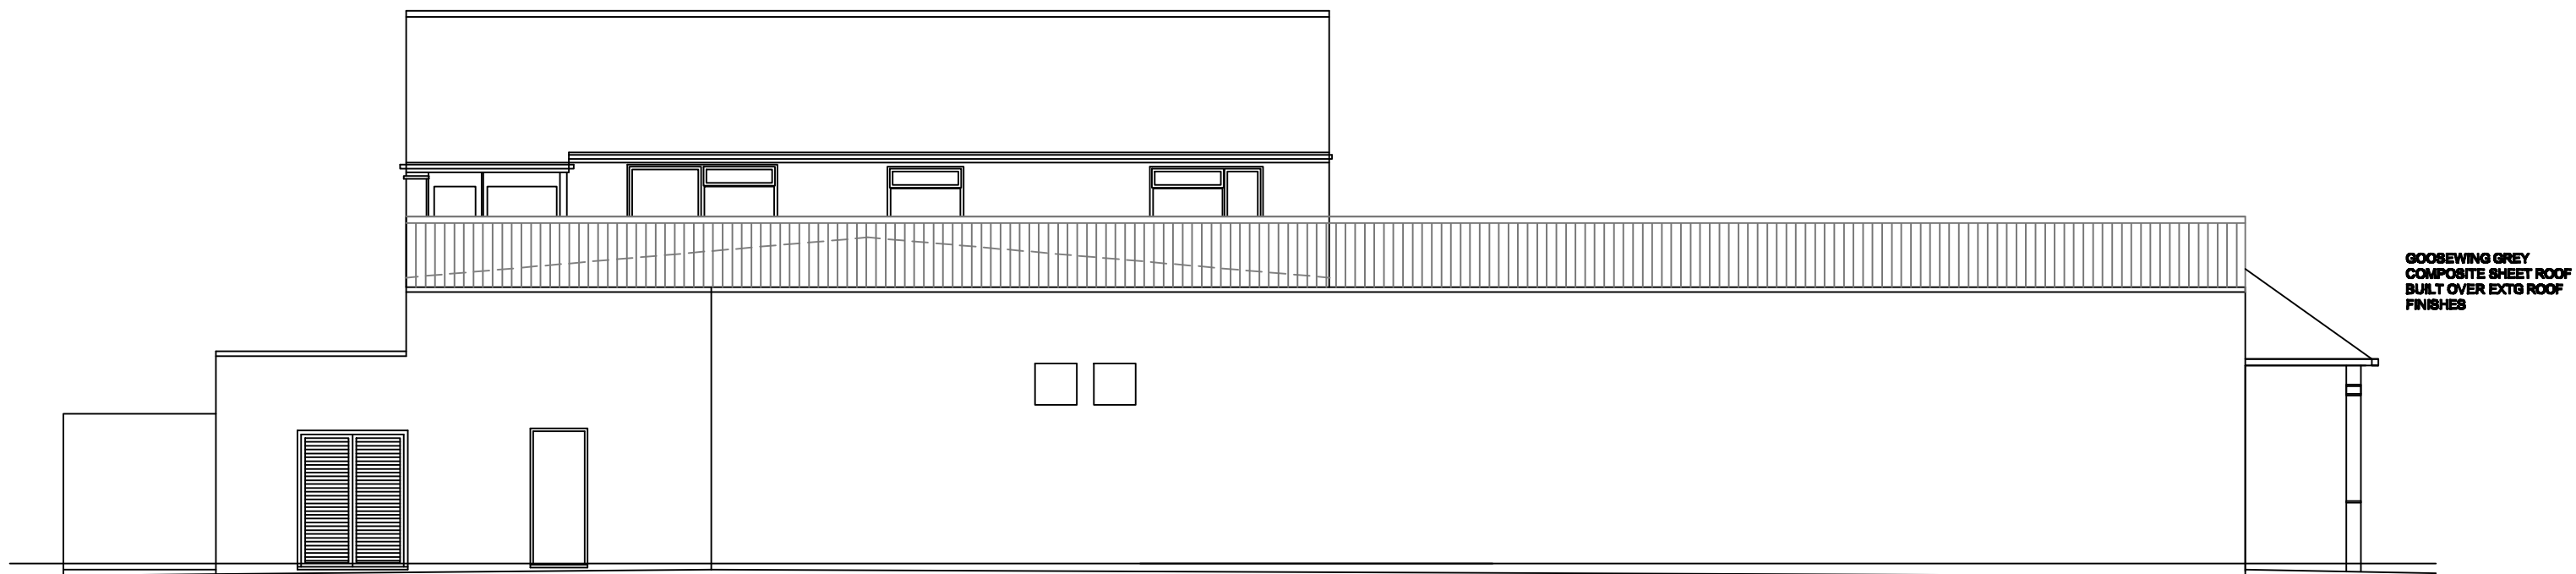


DATUM : 2.00m A.O.D.

NORTH ELEVATION

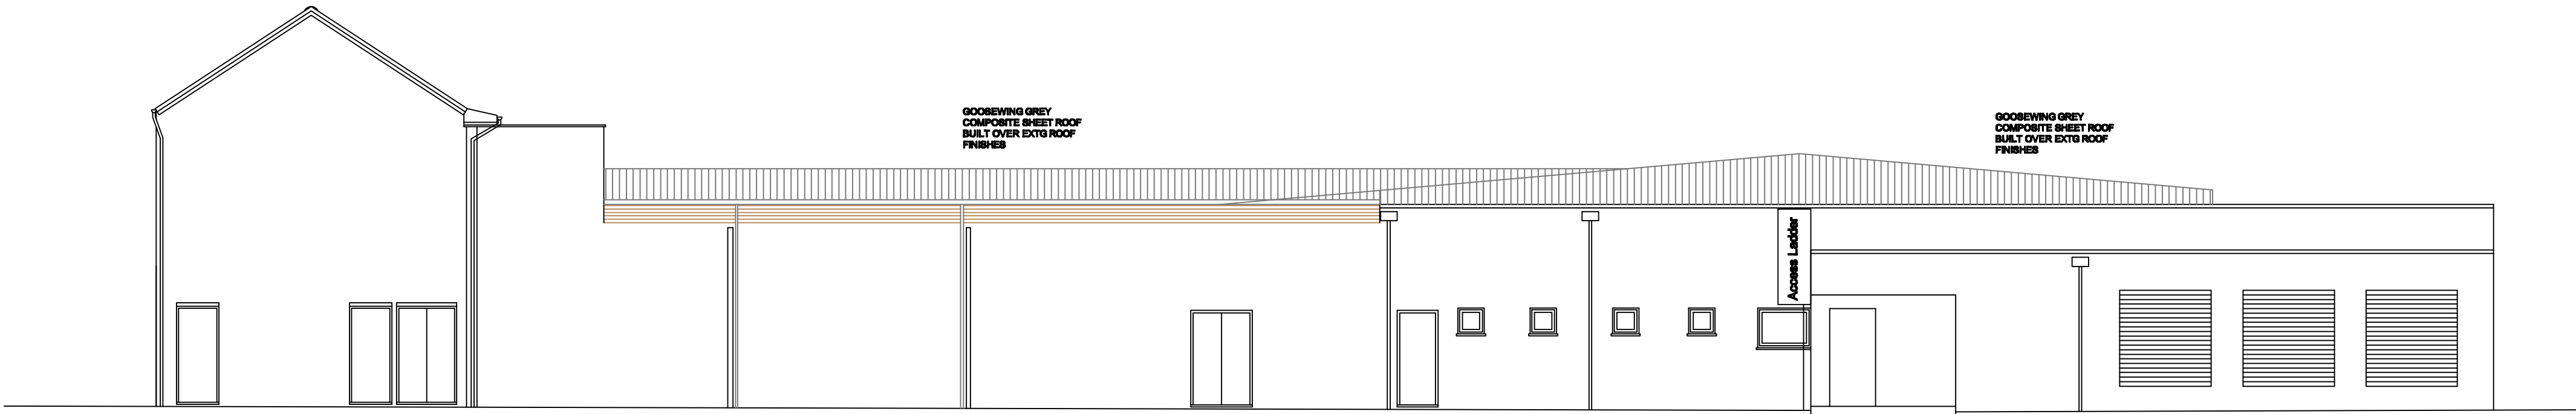

DATUM : 2.00m A.O.D.

EAST ELEVATION

 

CLIENT + LINCOLNSHIRE CO-OP
PROJECT + HOLBEACH
DRAWING + PROPOSED ELEVATIONS
JOB NUMBER + 10-25 DRAWING NUMBER + 1025-12
SCALE + 1:100@A1 REVISION +
DEREK MORRIS ARCHITECTS LIMITED
THE STUDIO + MALT KILN ROAD + FENTON + LINCOLN + LN1 2EW
Telephone + 01427 718910 Email + info@derekmorris.co.uk