
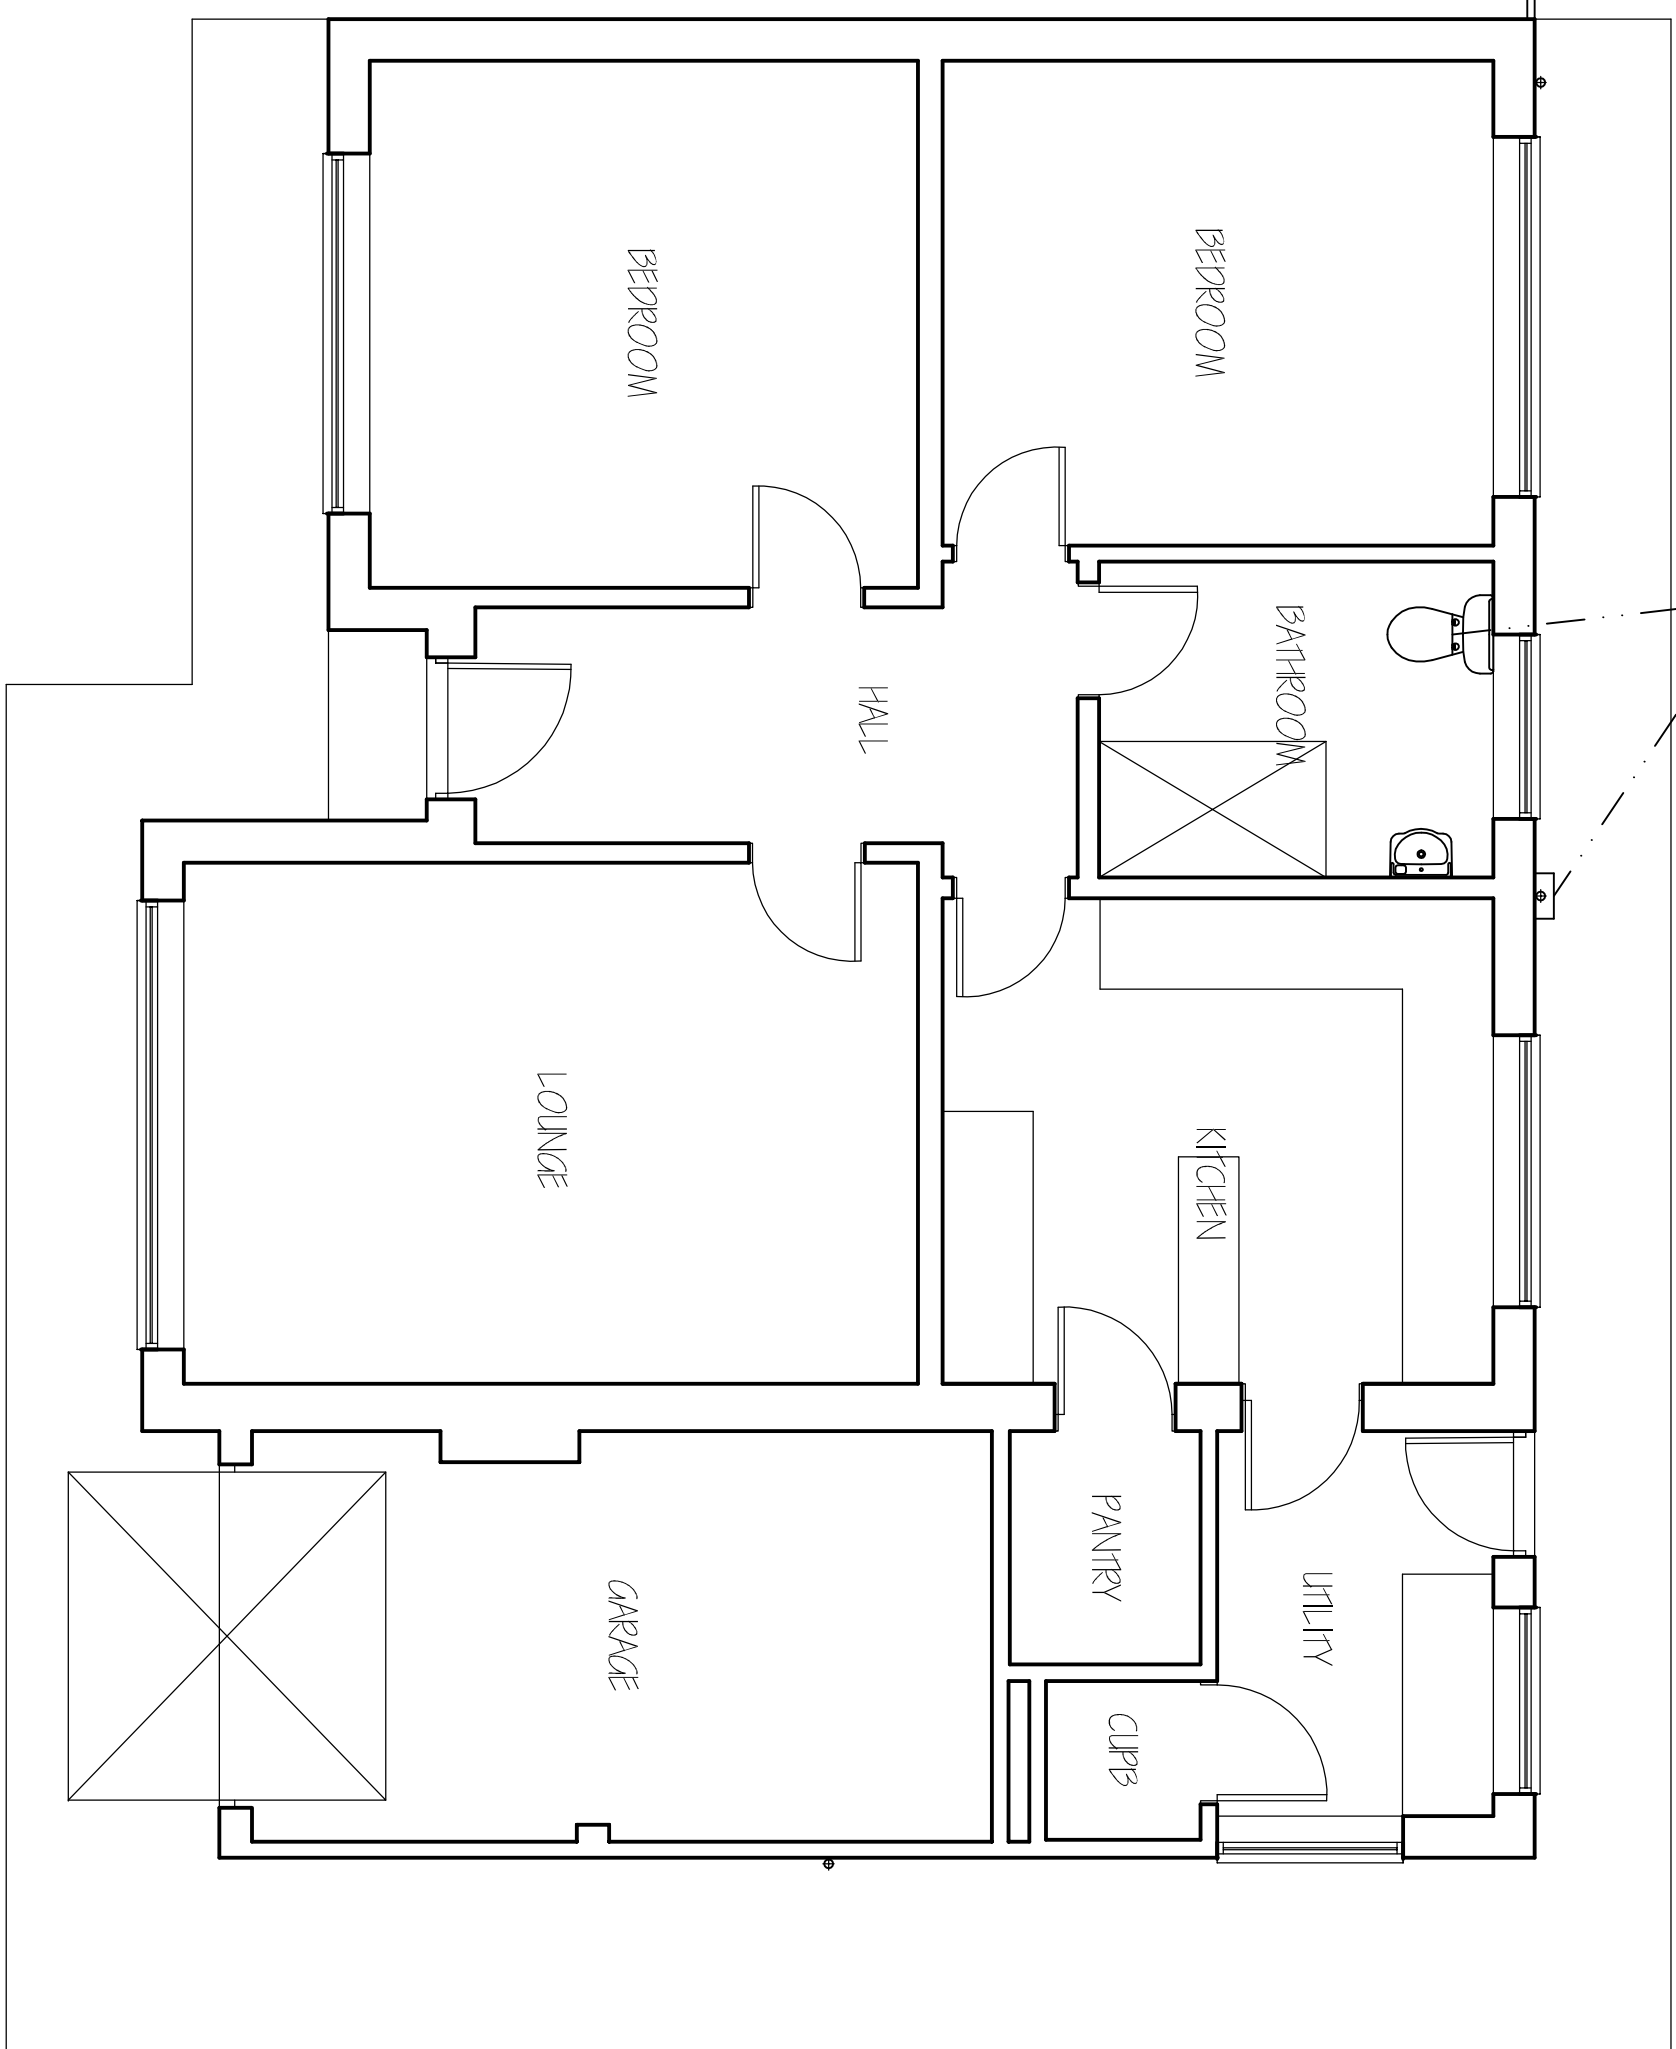
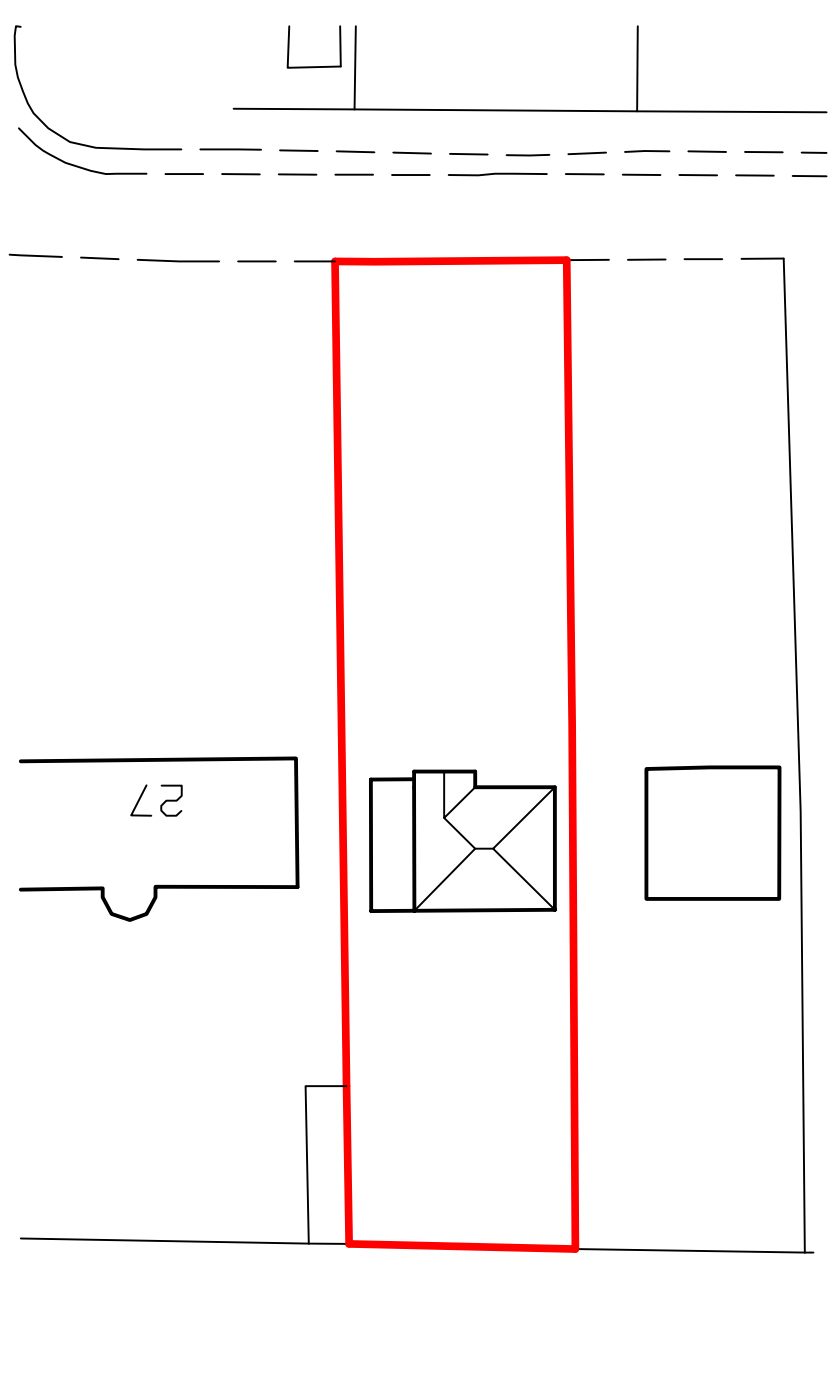
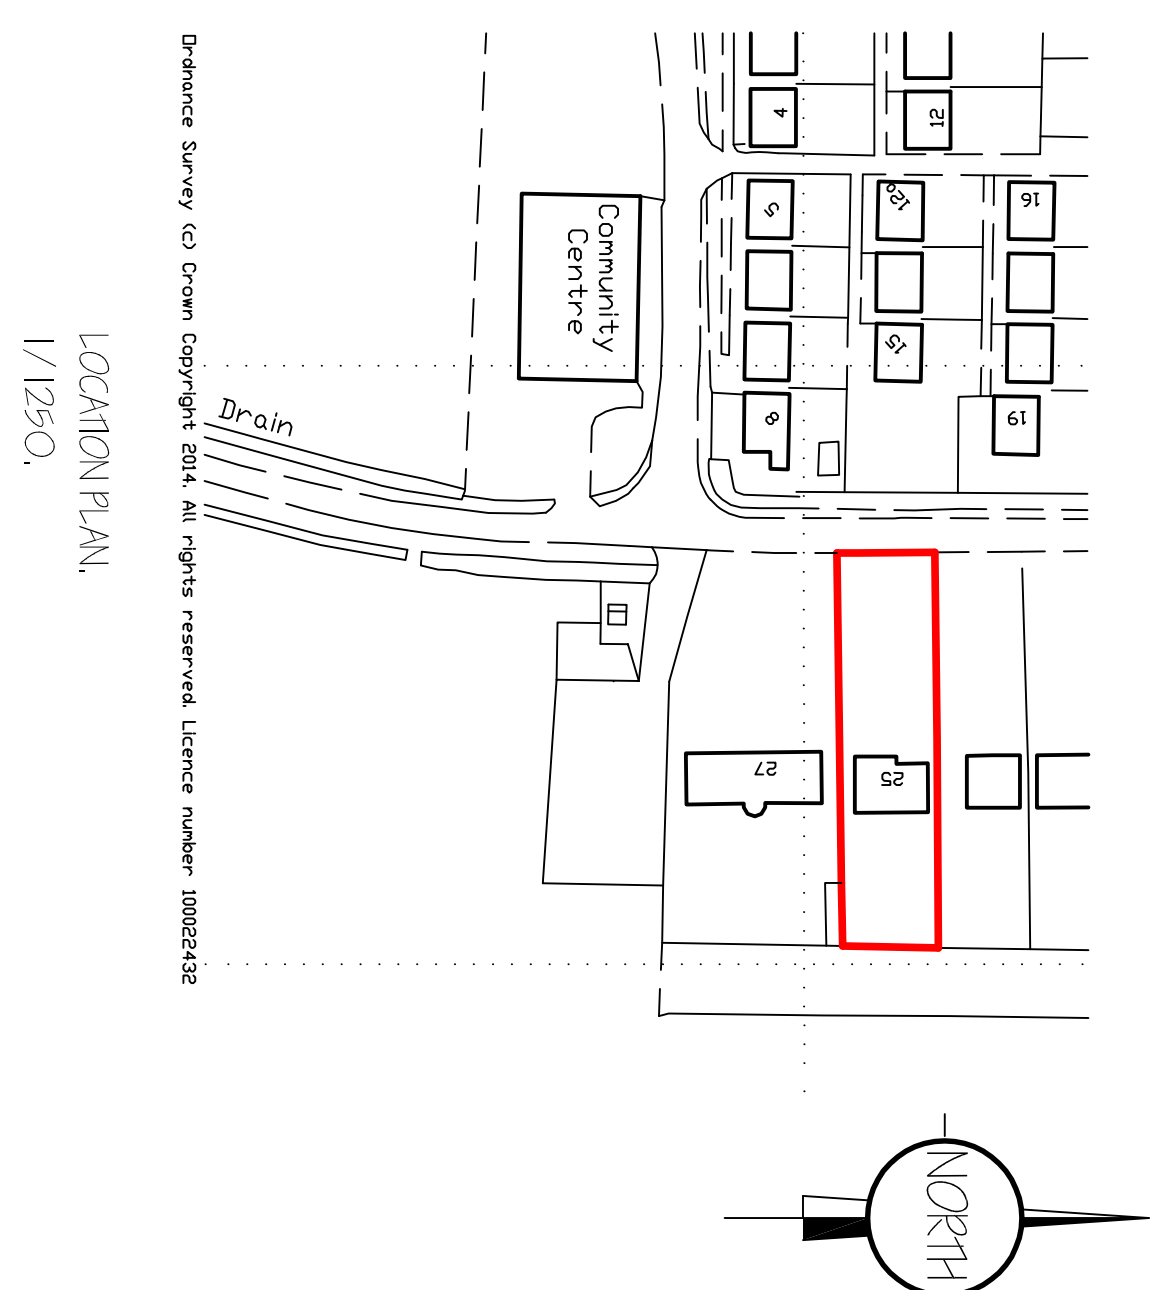
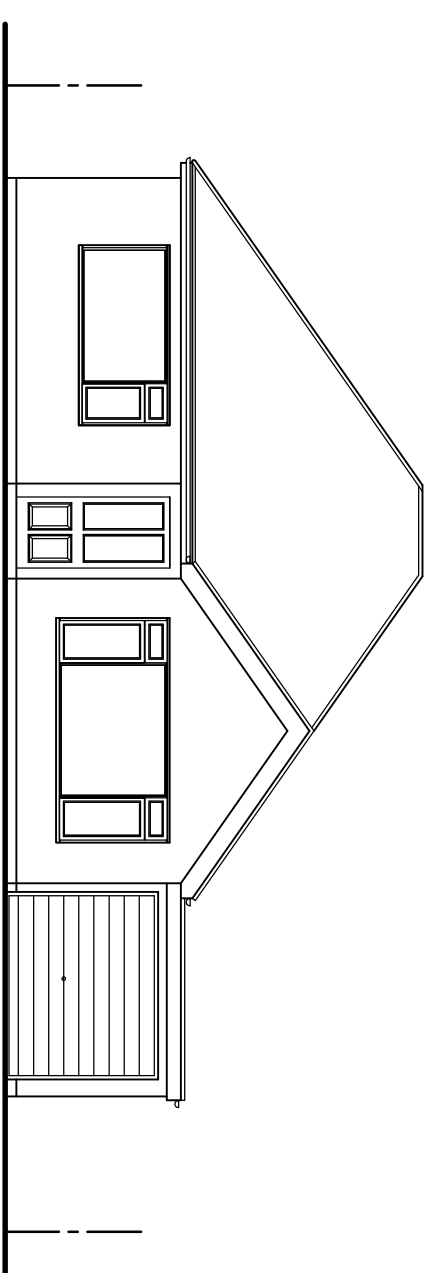
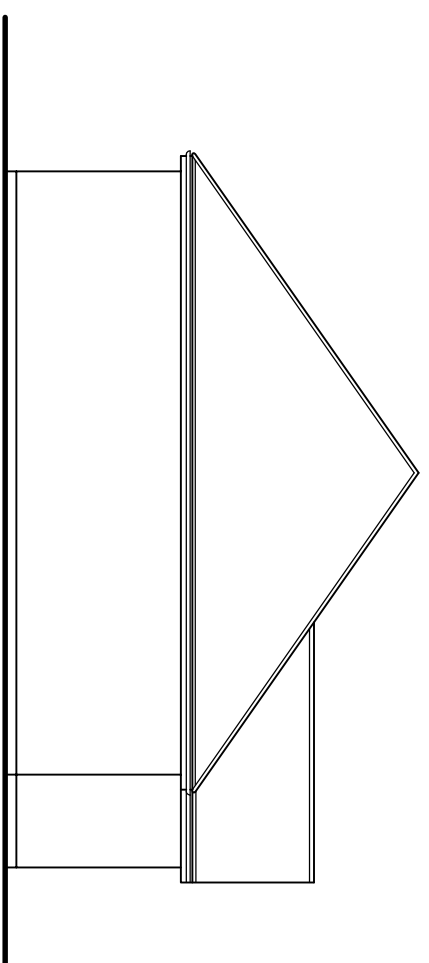
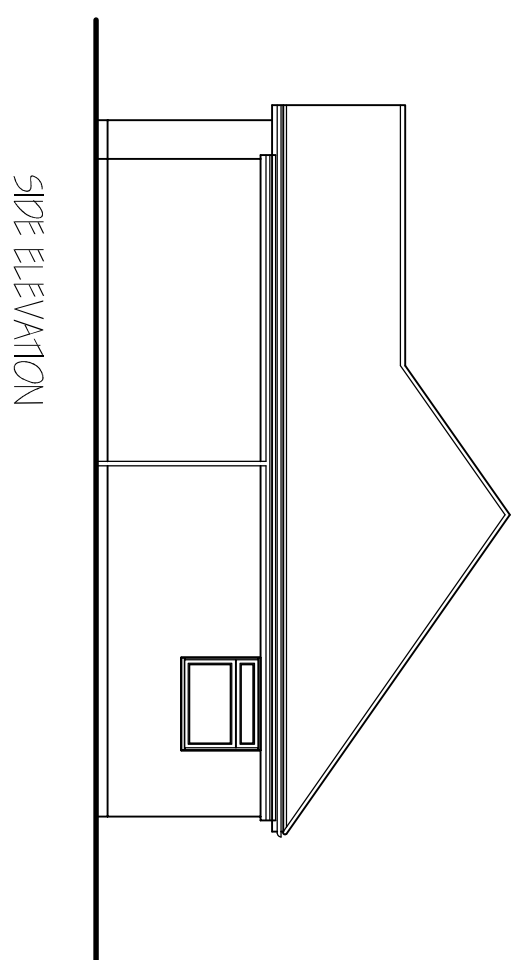


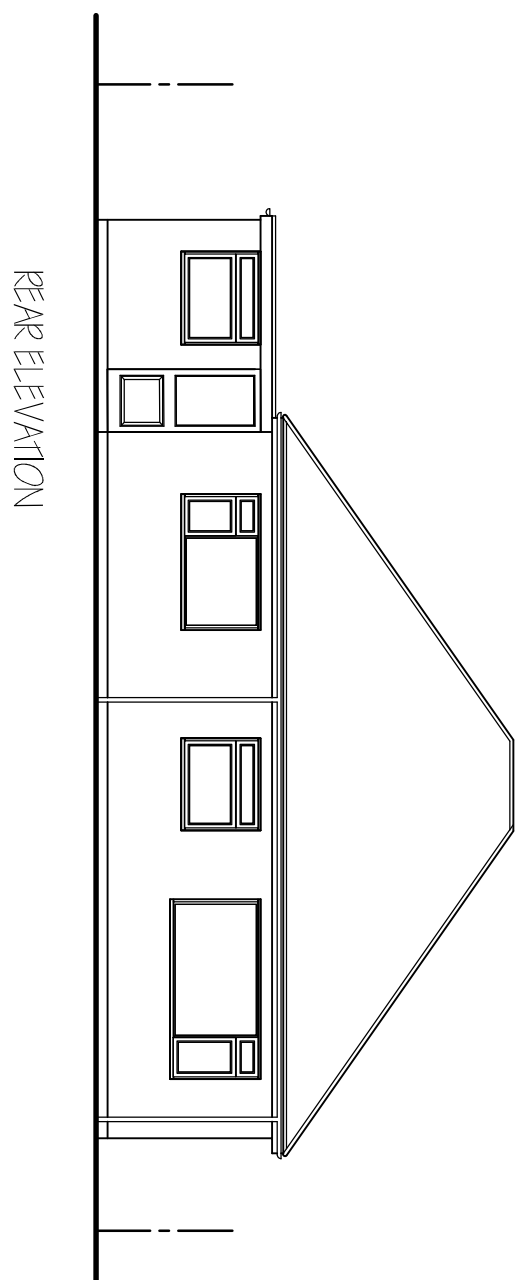

DATE	Folio No.	
G. R. MERCHANT R. ENG. AMICE FIMO ARCHITECTURAL, STRUCTURAL AND LAND DRAINAGE CONSULTANTS Unit 4, Wrights House 12A Park Road, Halesworth Suffolk IP20 9JL Tel: 01455 409060 Fax: 01455 409061 E-Mail: G. R. Merchant @ Merchant, PJ Co. UK		
Project EXTENSION & ALTERATIONS TO H2 DWYMALE SPAINKING, LINC'S, RDZ 794.		
Client V. WHEELER & S. JACKSON		
DRAWING FLOOR PLANS & ELEVATIONS, LOCATION & SITE PLANS.		
Date	Drawing No.	
JUN 2020.	01.	
Drawn	Scale	
J.D.	1/50. (unless otherwise stated)	
DO NOT SCALE FROM THIS DRAWING THIS DRAWING IS THE PROPERTY OF THE CONSULTANT AND IS NOT TO BE REPRODUCED OR USED IN ANY MANNER WITHOUT THE WRITTEN PERMISSION OF THE CONSULTANT. THE CONSULTANT ACCEPTS NO LIABILITY FOR ANY LOSS OR DAMAGE, HOWSOEVER CAUSED, IN CONNECTION WITH THE USE OF THIS DRAWING. THE CONSULTANT'S LIABILITY IS LIMITED TO THE AMOUNT OF THE FEE PAID TO THE CONSULTANT FOR THE SERVICES PROVIDED. 