




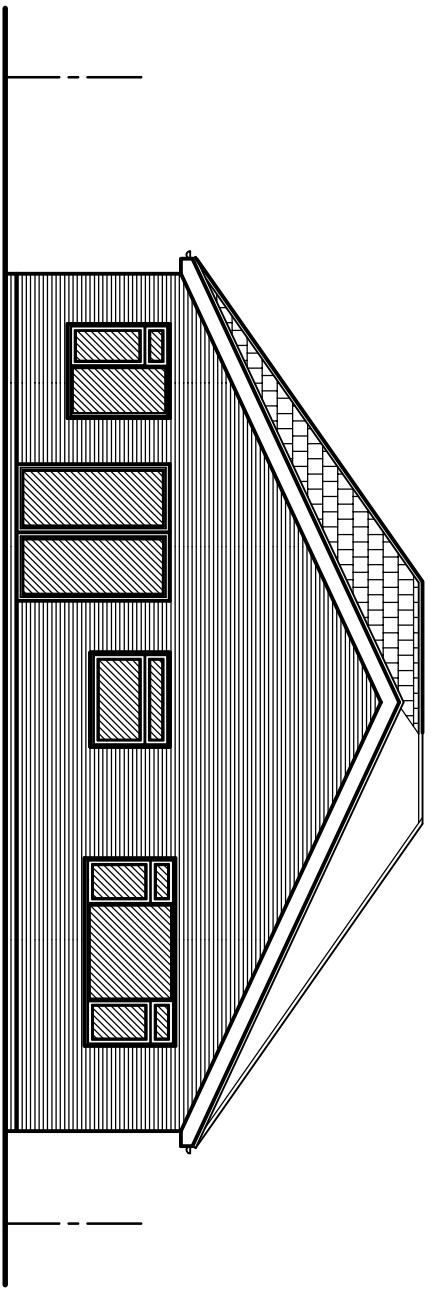


REAR ELEVATION

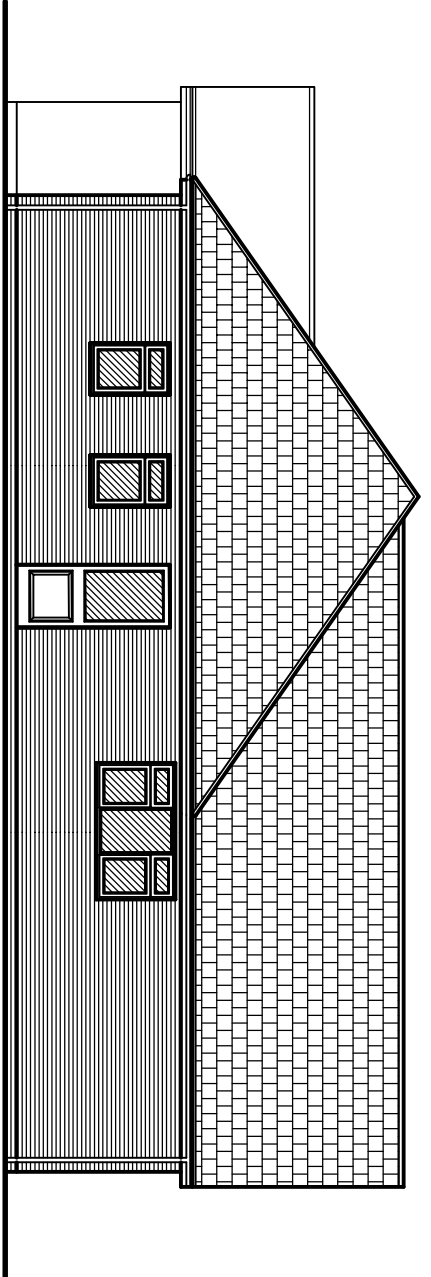


SIDE ELEVATION

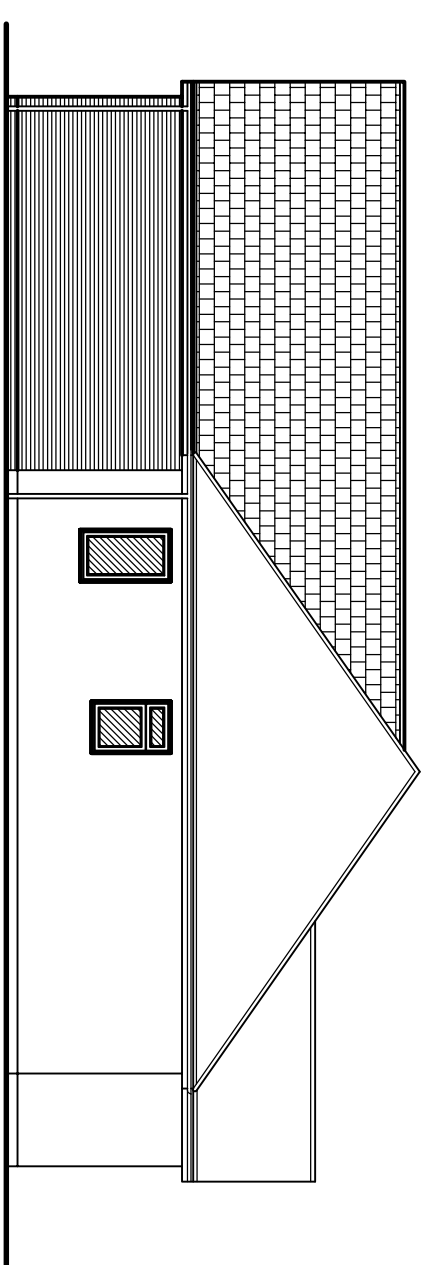


SIDE ELEVATION

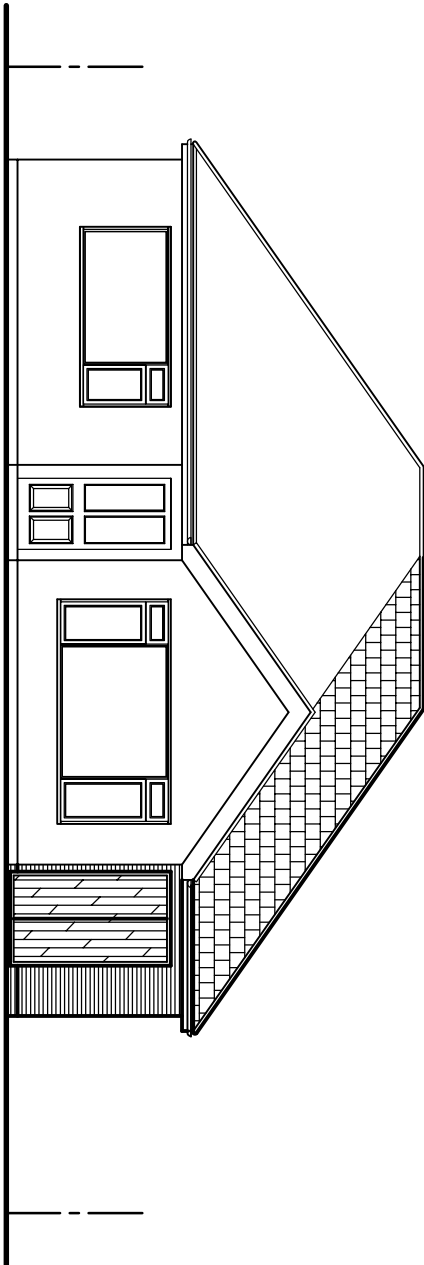


FRONT ELEVATION

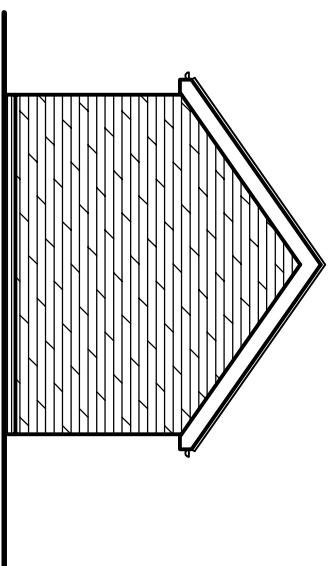


REAR ELEVATION

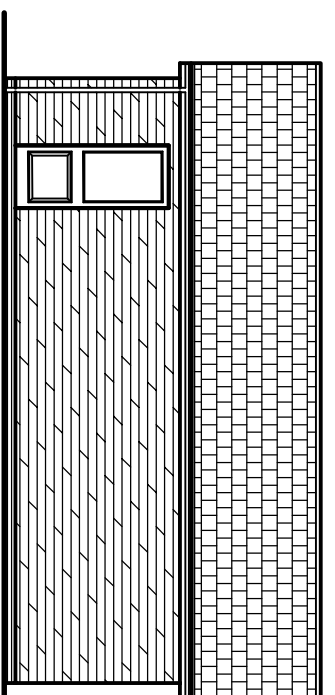


SIDE ELEVATION

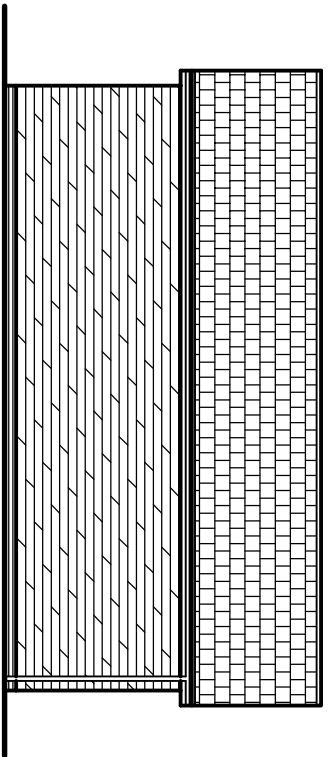


SIDE ELEVATION

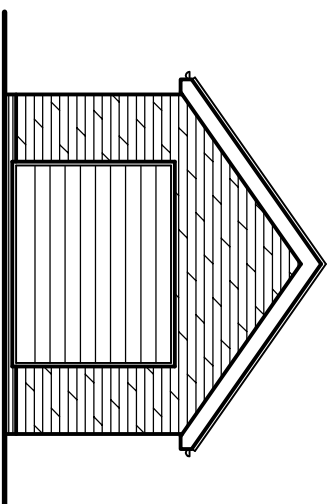


FRONT ELEVATION

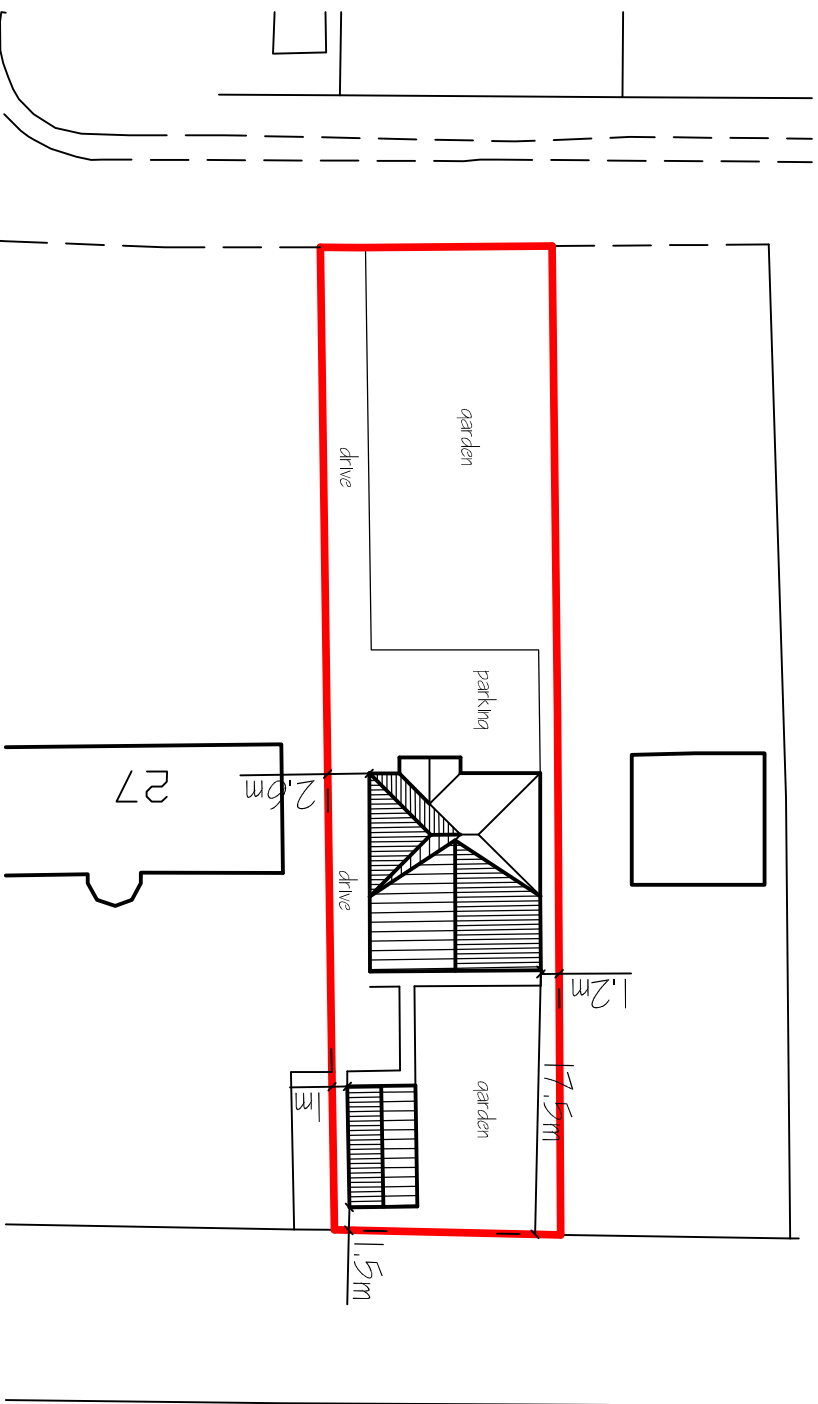

SITE LAYOUT PLAN.
1/500.

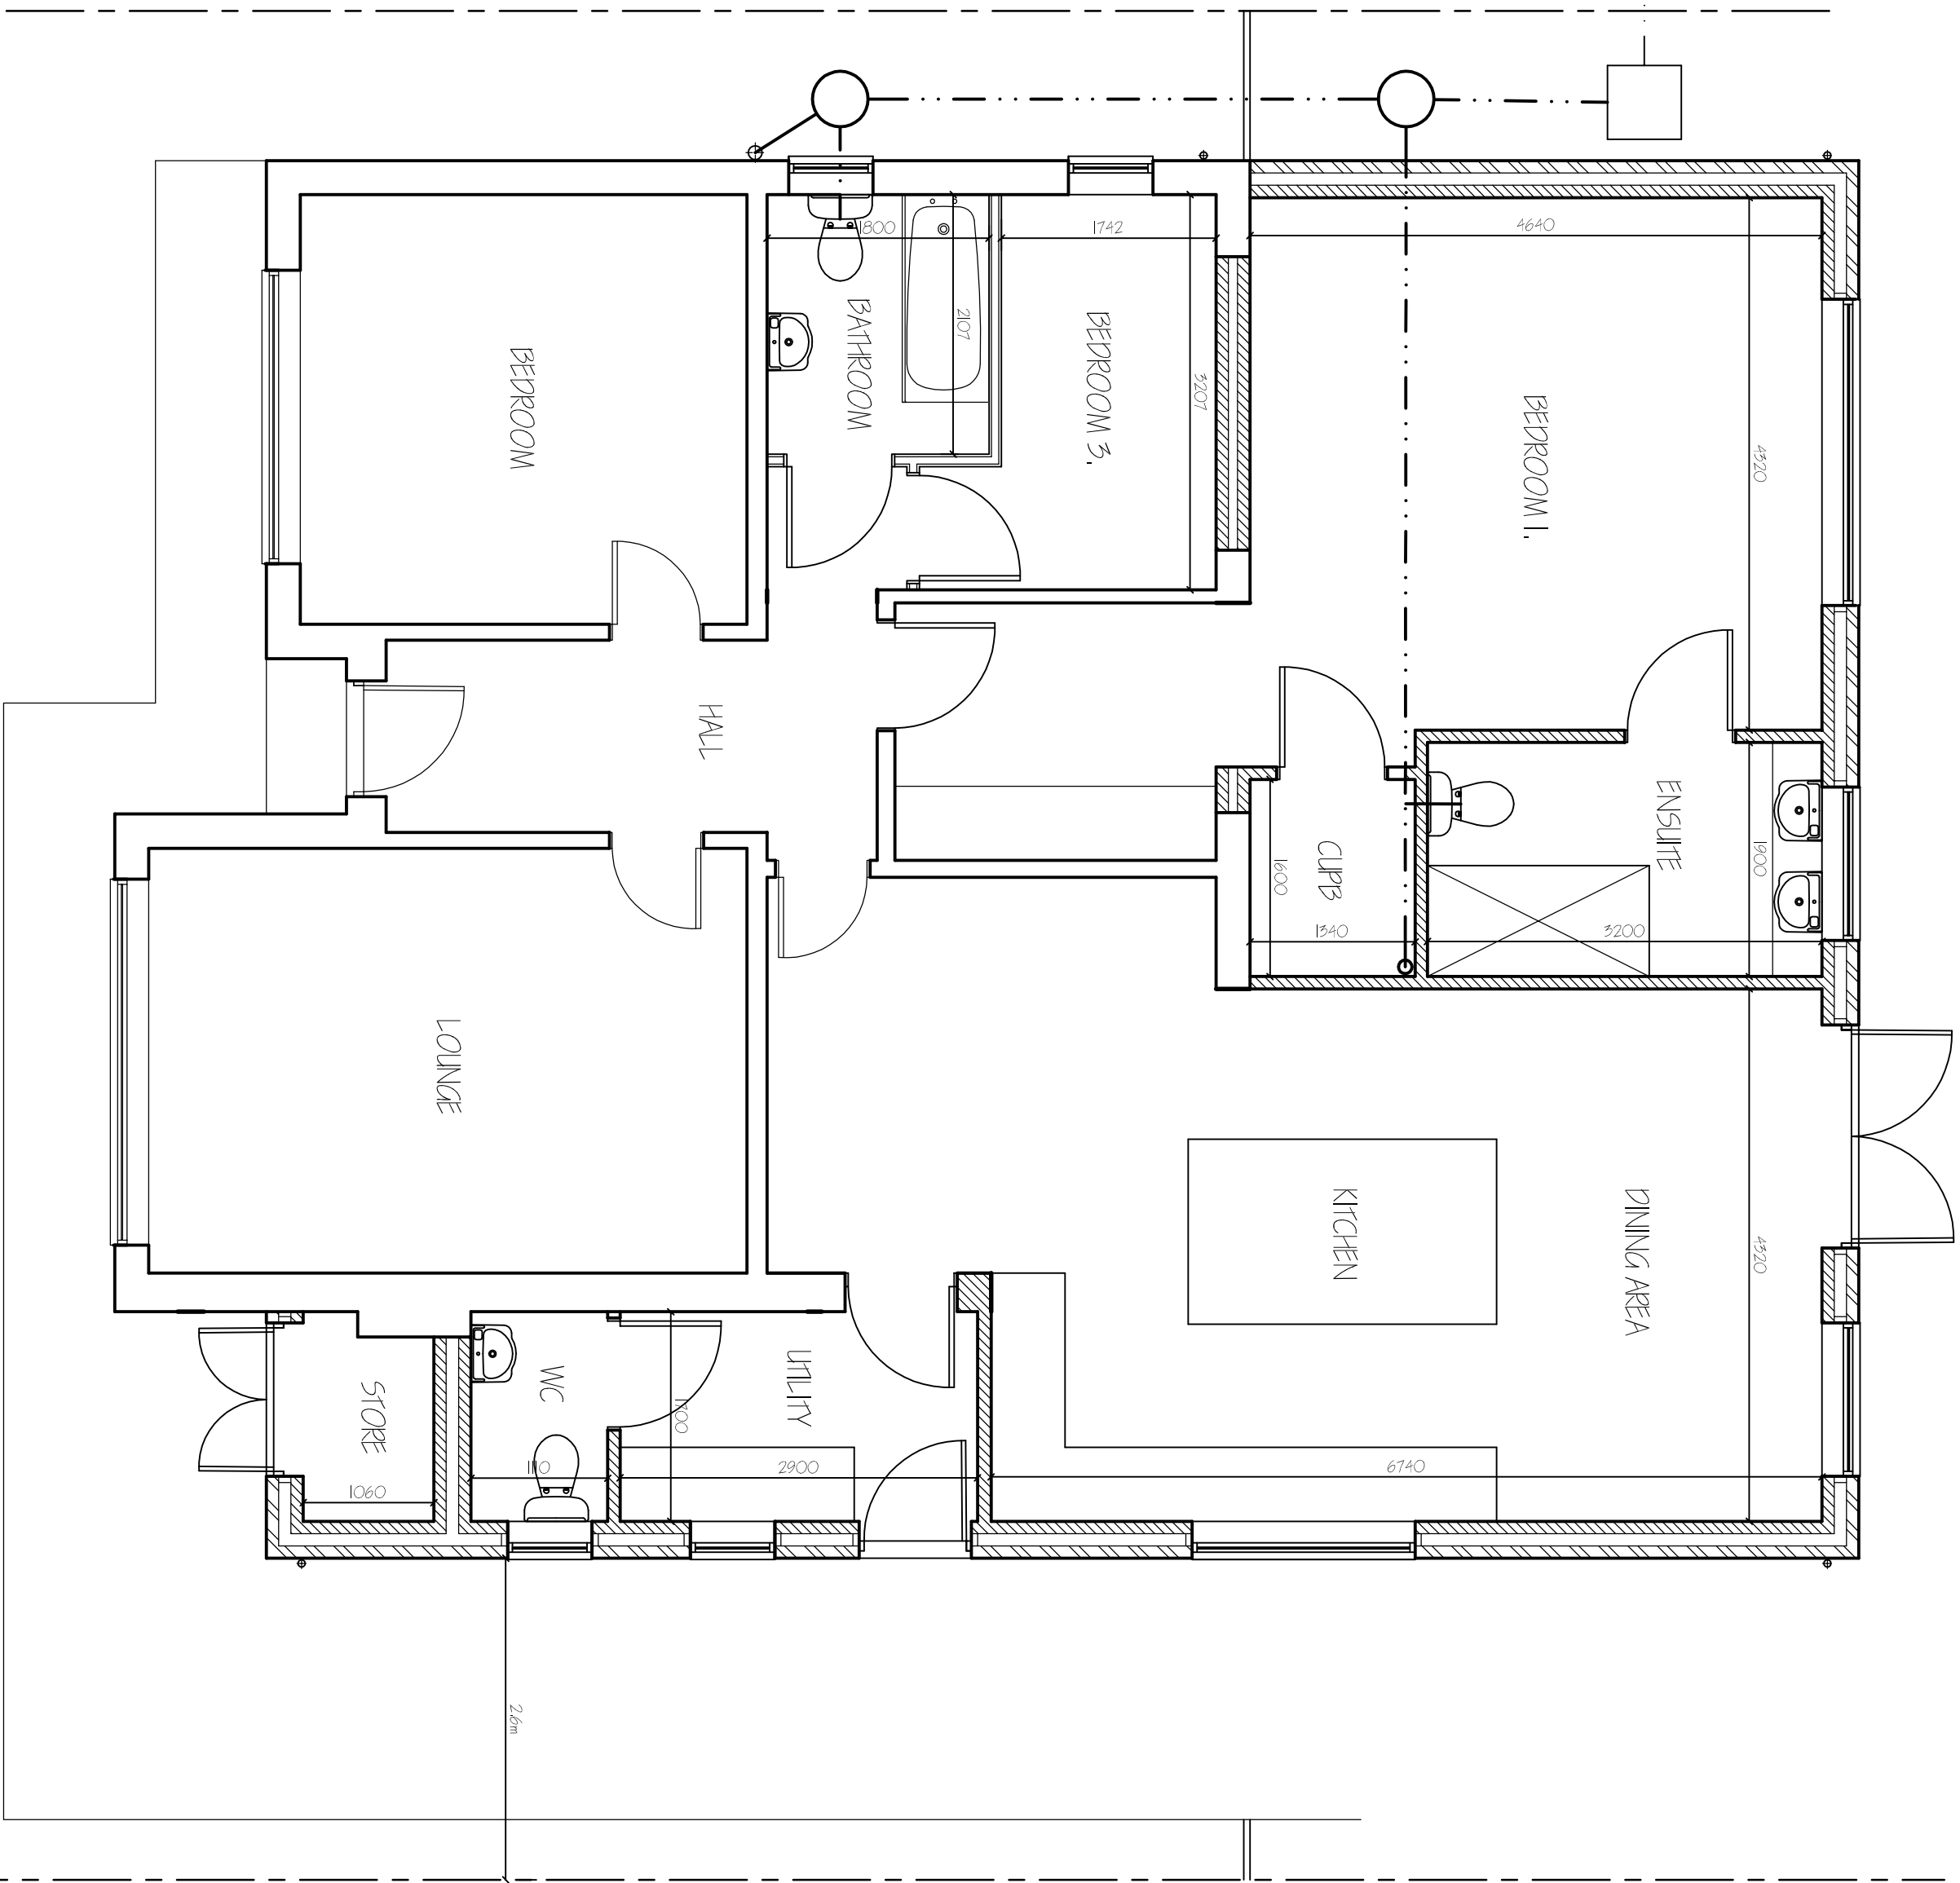

GROUND FLOOR LAYOUT PLAN

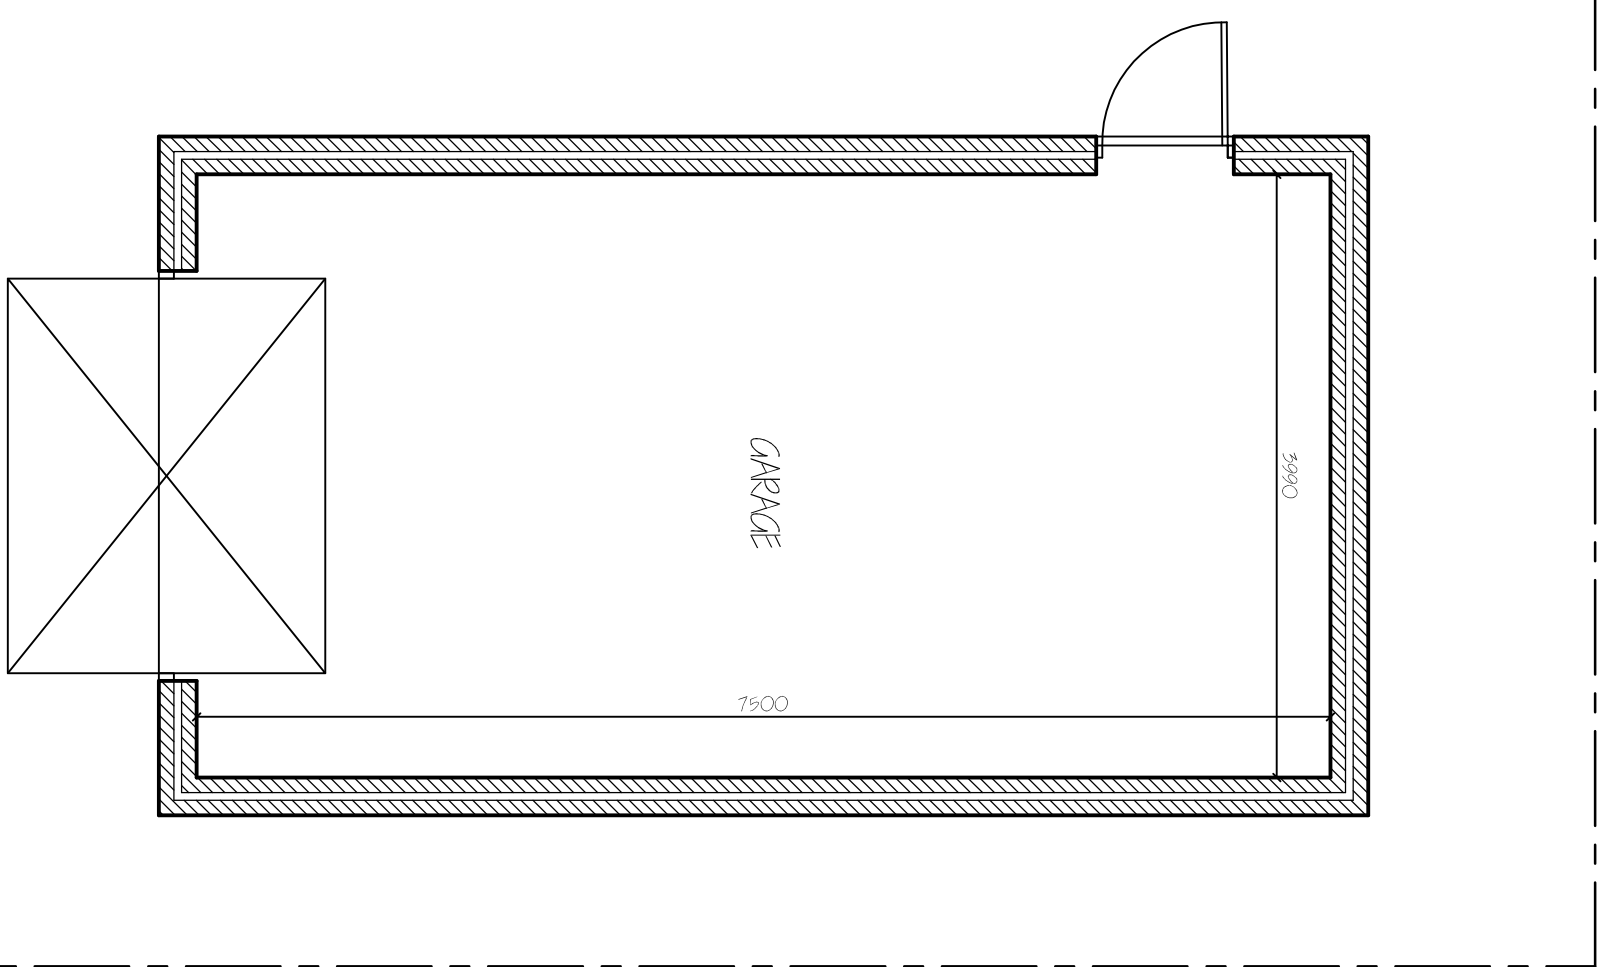

DATE: 21/1/2020	
DATE: 21/1/2020	DATE: 21/1/2020
G. R. MERCHANT LENG AMICE FIMO ARCHITECTURAL, STRUCTURAL AND LAND DRAINAGE CONSULTANTS Unit 4, Wrights Meads 12A Park Road, Halesowen, Staffordshire, B62 9JG Tel: 01458 422744 Fax: 01458 422744 Email: g.r.merchant@grm.co.uk Gr. R. Merchant, F.S.	
Project: EXTENSION A TERRACE & GARAGE. 25 DWARF. HOLBURN, STALING, LINC'S, RD 79H.	
Client: V. WHEELER & S. JACKSON	
Drawing: PROPOSED, FLOOR PLANS & ELEVATIONS, SITE PLAN.	
Job Ref: 3679-20.	Drawing No: 02A.
Date: 11/1/2020.	Drawn: S.D.
Scales: 1/100, 1/50. (Unless otherwise stated)	
DO NOT SCALE FROM THIS DRAWING	
This drawing is the property of G. R. Merchant & Co. and is not to be used, copied, or reproduced in any form without the written consent of G. R. Merchant & Co. The drawing is the property of G. R. Merchant & Co. and is not to be used, copied, or reproduced in any form without the written consent of G. R. Merchant & Co. The drawing is the property of G. R. Merchant & Co. and is not to be used, copied, or reproduced in any form without the written consent of G. R. Merchant & Co.	