




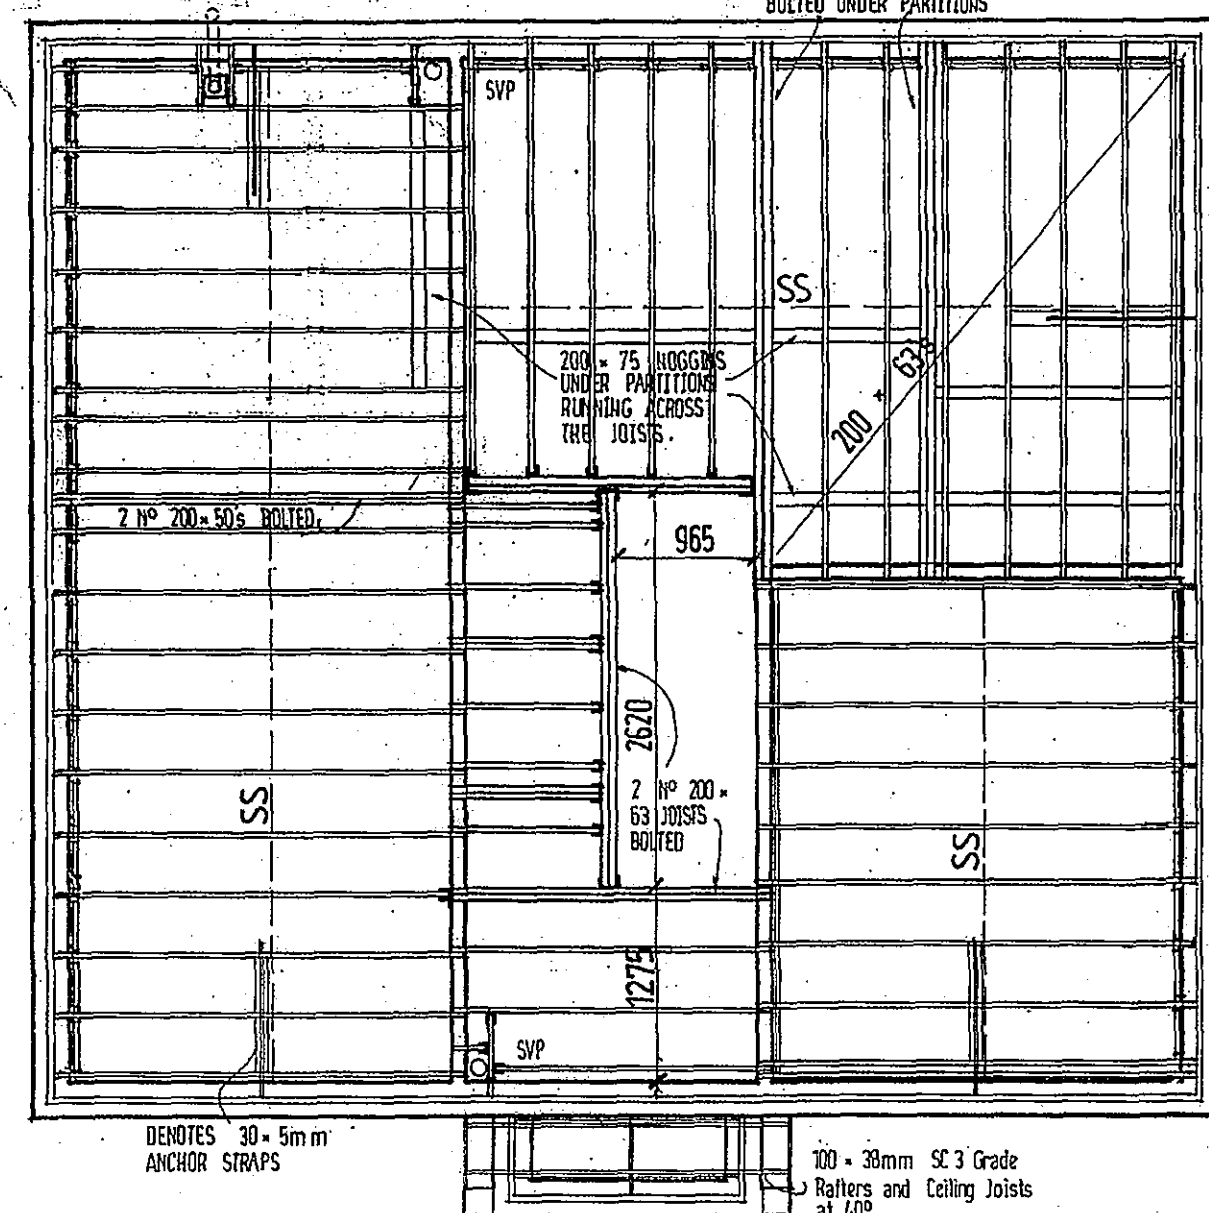


Floor Joist Plan

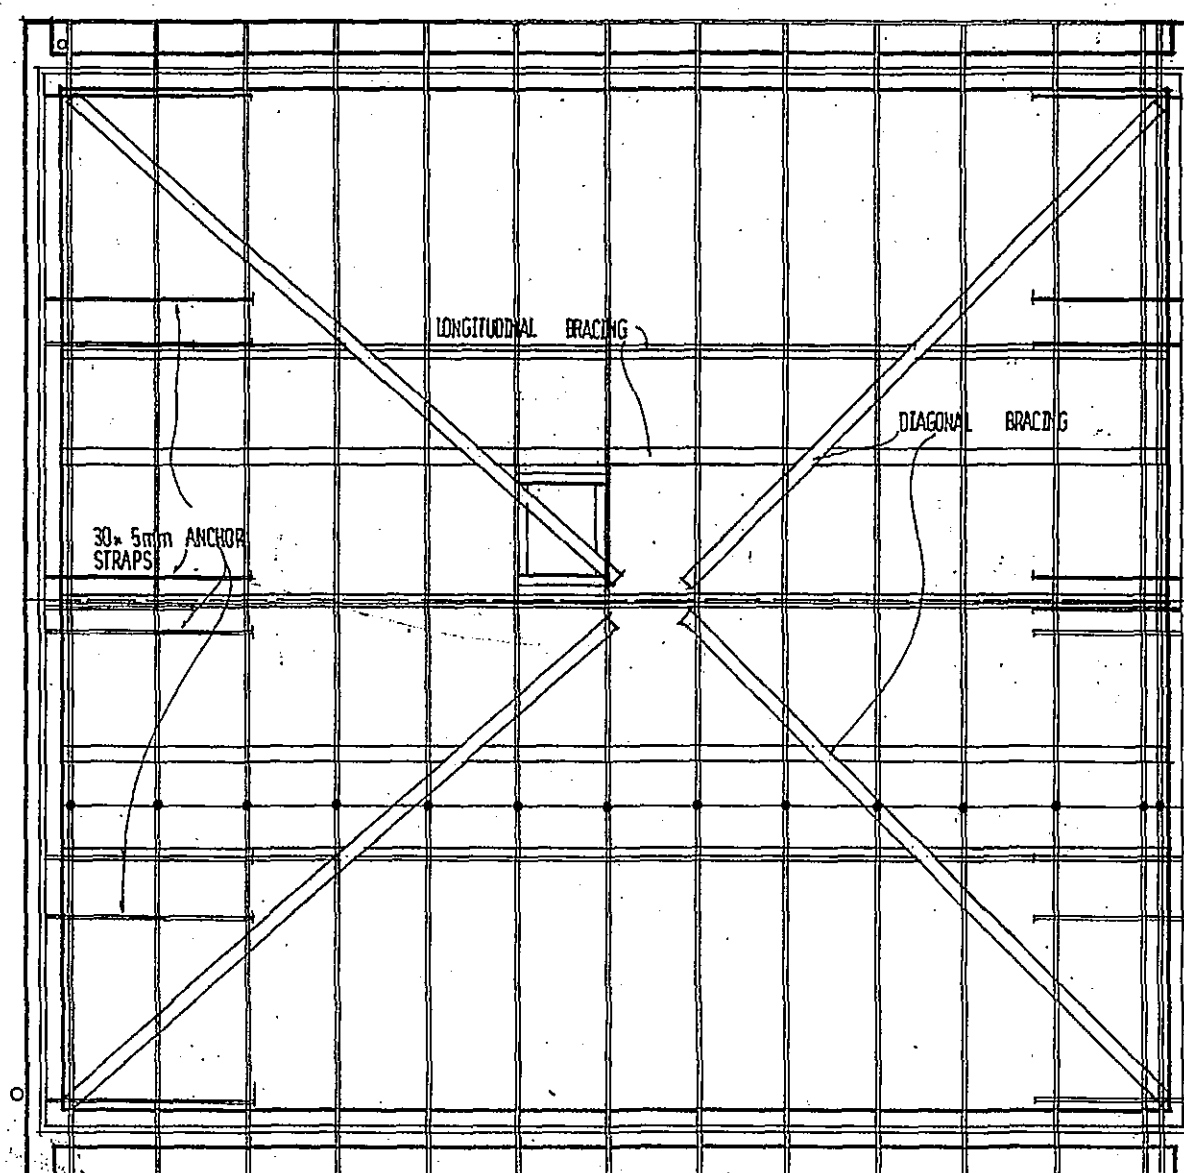


Roof Plan

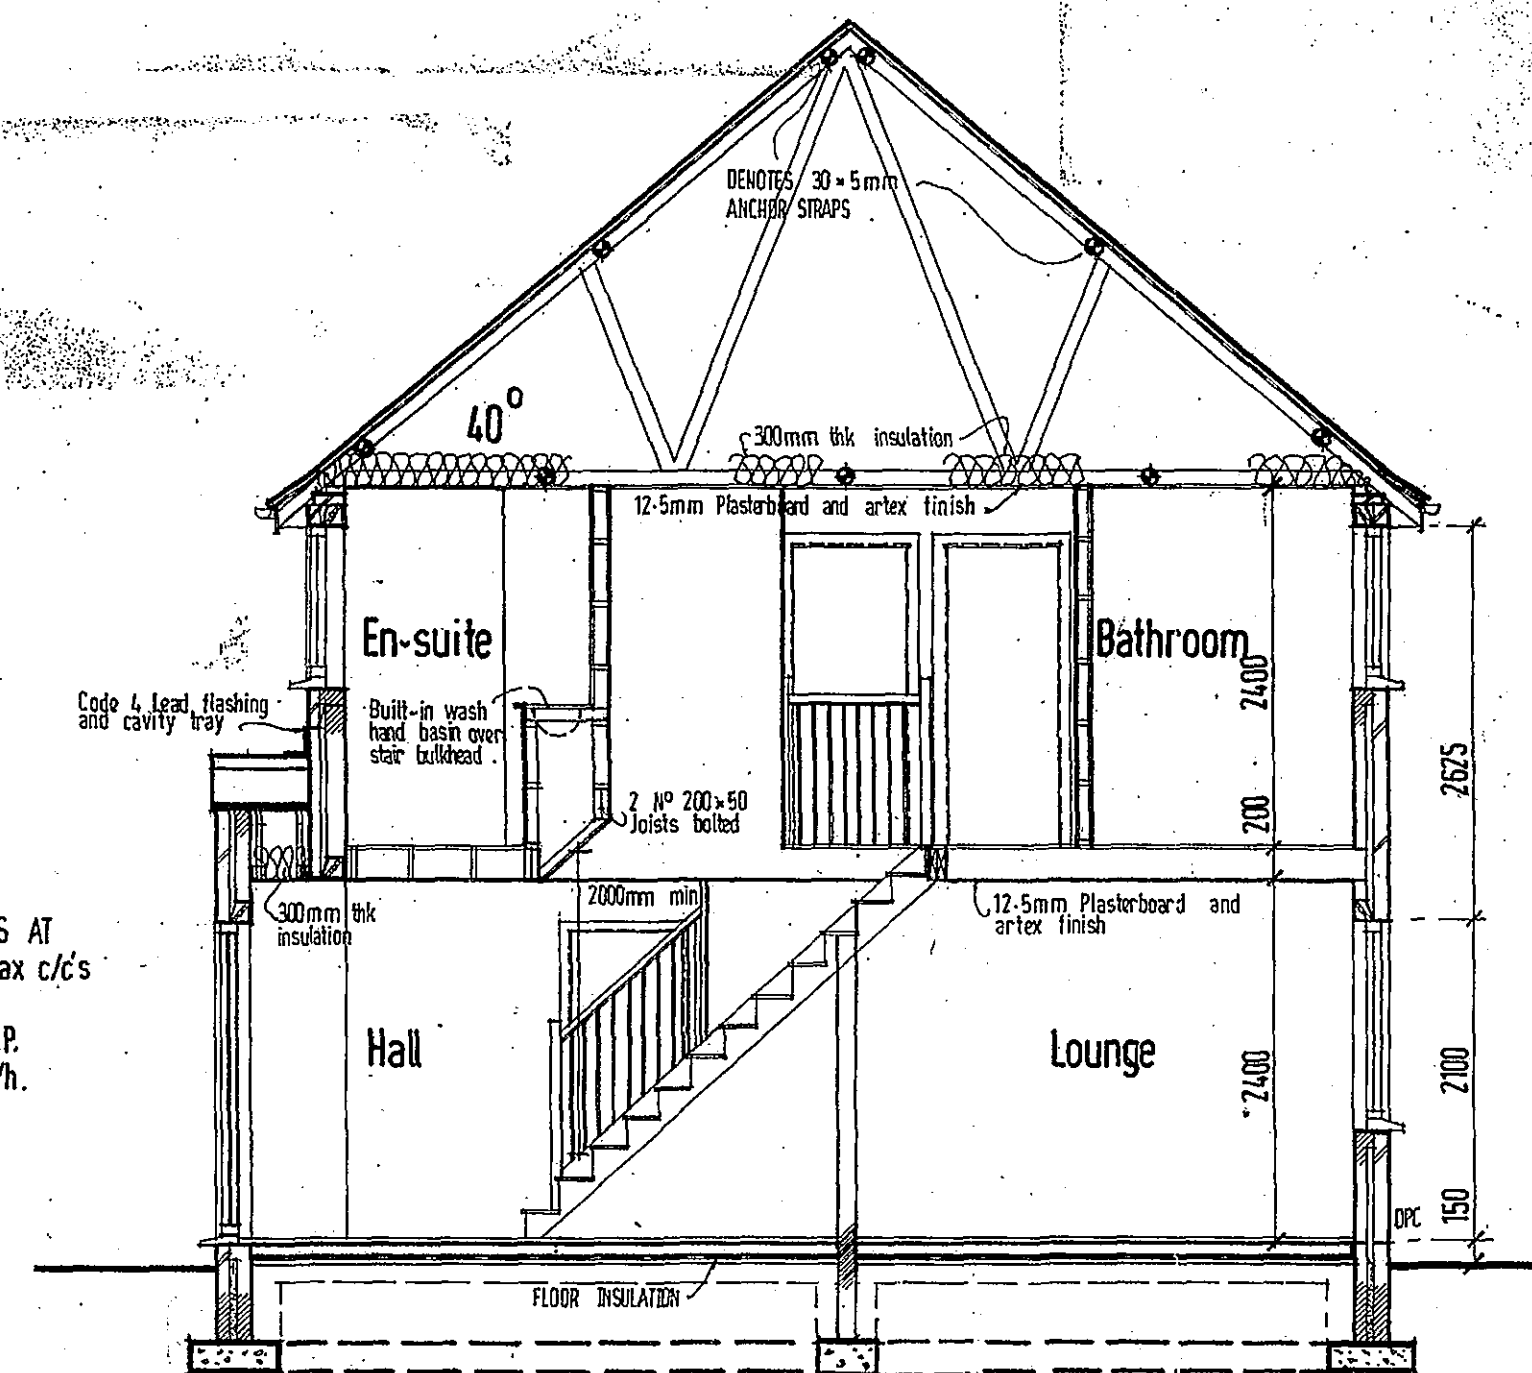


Section A-A

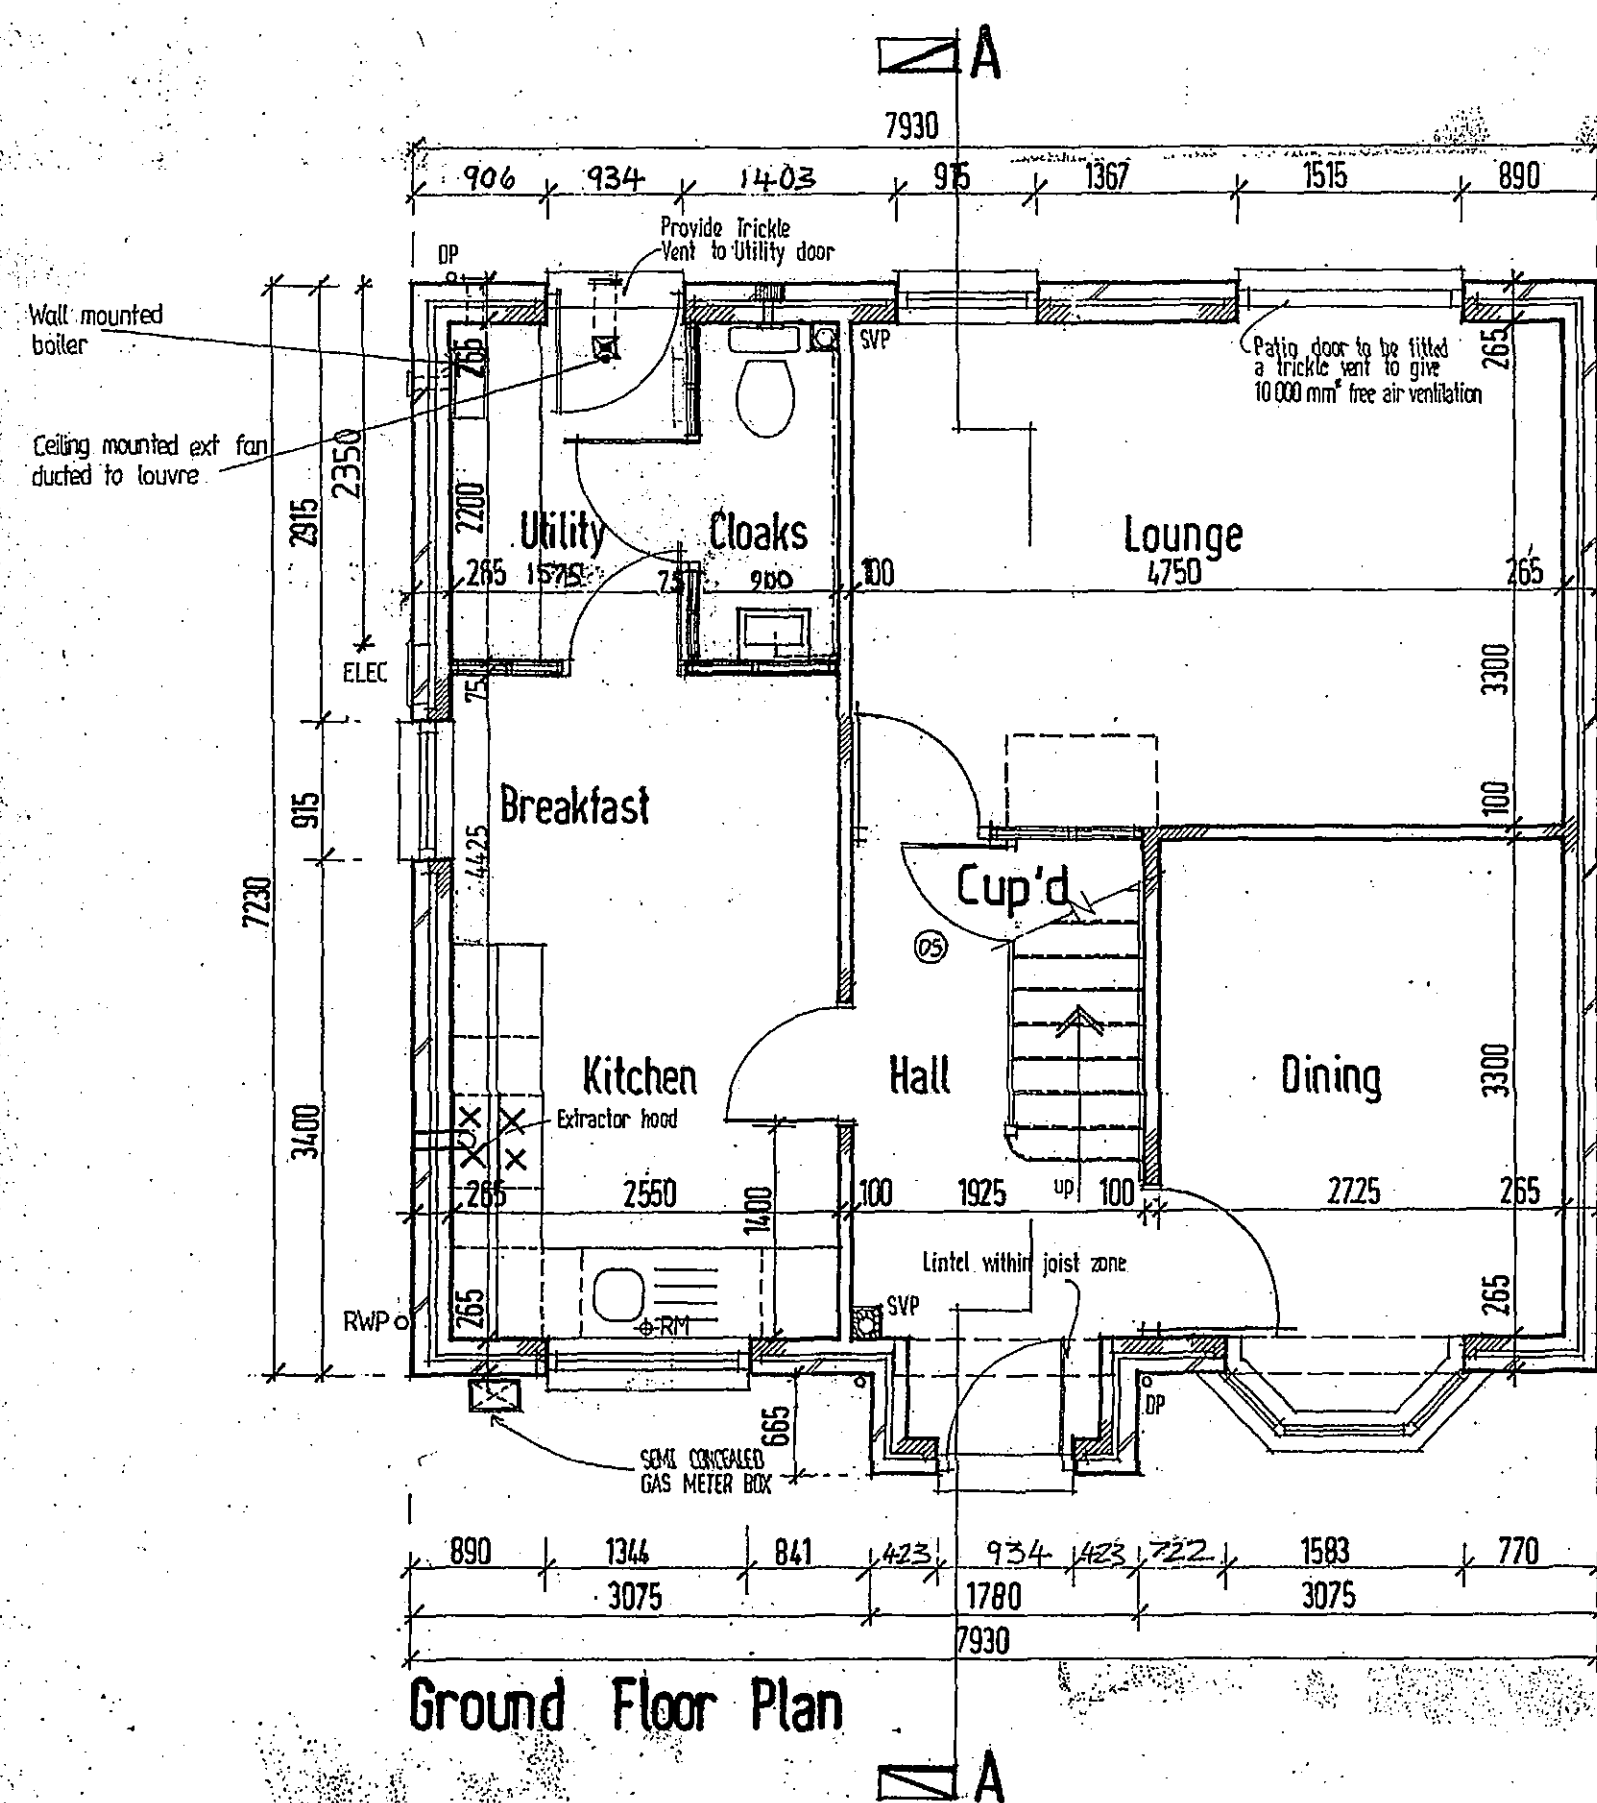

Ground Floor Plan

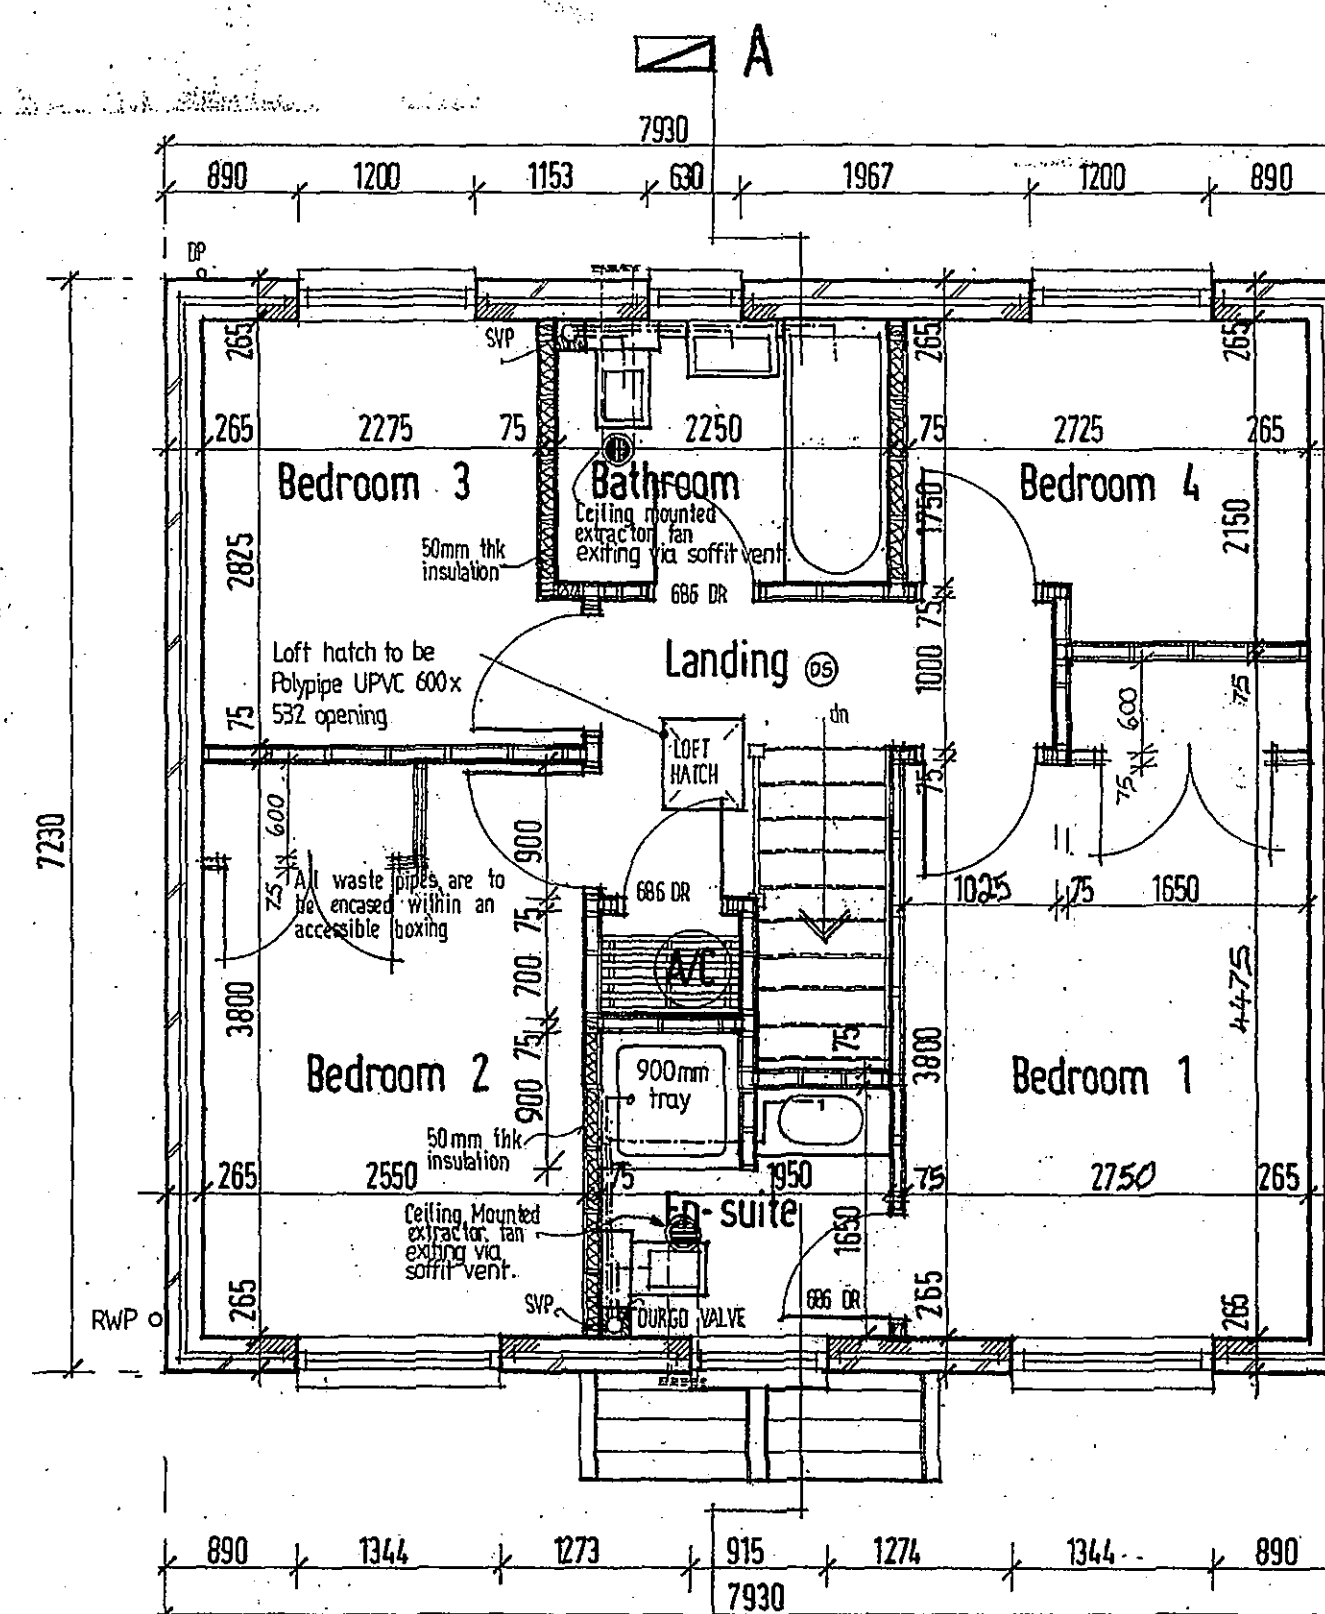

First Floor Plan

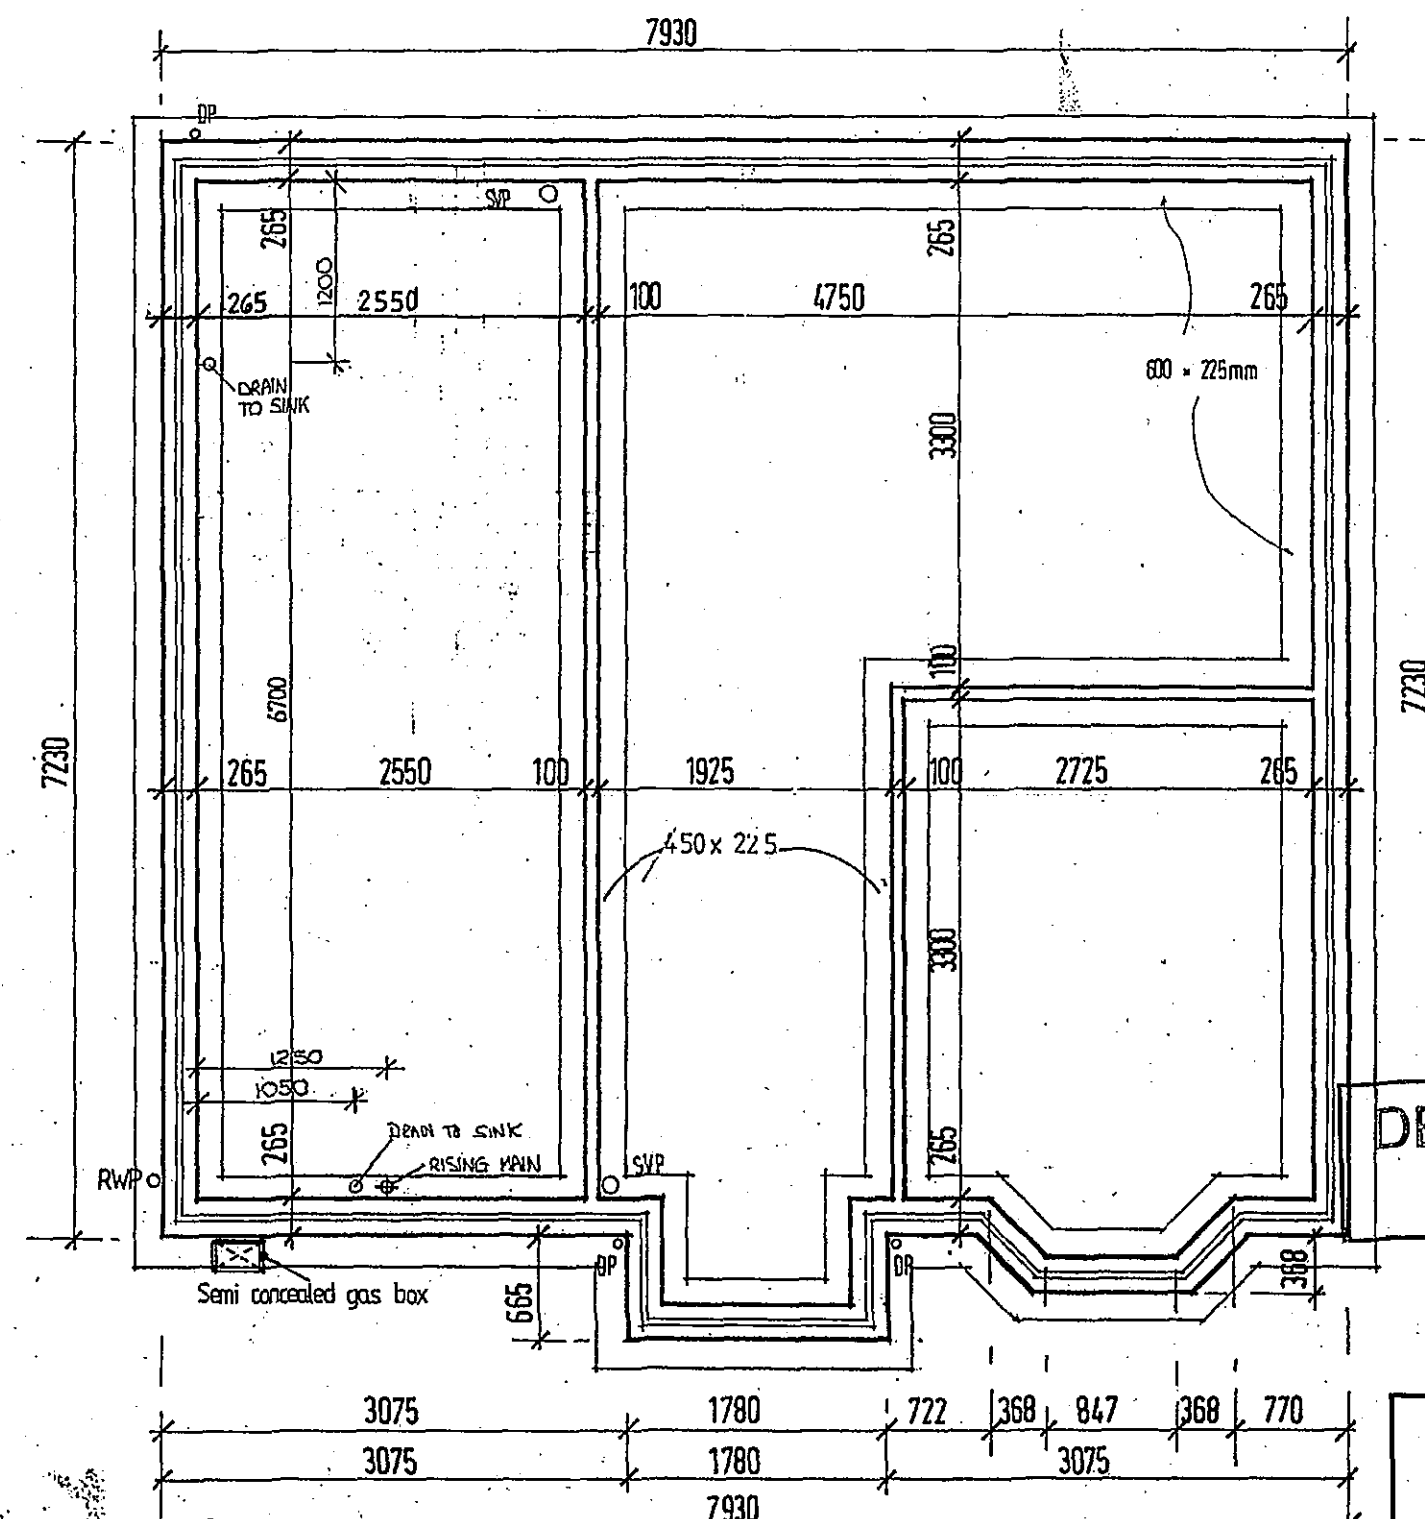

Foundation Plan

2/8/04	STAINWALL AND DOOR, ELECTRIC BOX REV, LEFT CHAIR SIDE HOOKED.	R
3/7/04	RED 1 + 8 WINDOW FIRST GLASS/SLATE WINDOWS	A
5/1/04	REPAIRS TO 1 + 8 WINDOW FIRST GLASS/SLATE WINDOWS	C
28/3/03	WINDROBES HANGED FROM BOTTOM ONE	G
11/3/03	FLOOR OBIT UNROT REV	2
26/2/03	WALLS ON BALCONY POSITIONS REVISED	M
1/8/02	METTER BOX POSITIONS REVISED	R
21/5/02	DOOR IS SLOTTED INTERNAL	K
25/4/02	UPDATED TO 2002 BUILDING RESS	R
3/3/02	Door Door 200b, Choke Rev	J
13/6/01	SHOULDER TIPS REVISED	W
19/10/01	WINDROBES HANGED FROM BOTTOM ONE	G
6/7/01	PIER M NOTE CORRECTED	C
12/4/00	ESTIMATE WALL REVISED...S	B
21/2/00	UPROVED TO PART M 28/02	A
12/4/99	WALL CHAIRS REVISED A CHAIR	B
20/7/98	WALL IN lounge moved	A
20/7/98	Lateral restraint straps to cover 3 trusses	B
Date:	Description:	

R E V I S I O N S



SHDC
PLANNING & DEVELOPMENT
- 8 MAY 2006

Ref. 0631/06

DETERMINED
PLAN

DRAWING

04 MAY 2006

ISSUED

Project:		THE MORCOTT	
Drawing Title:			
Construction Drawing		1001	
Reference No:	Scales: 1:100 1:50 Date: DEC 1997		
Drawing No:	Drawn: A.P.B.		
D4 / S5 / 1171			
Revision:	K B C D E F G H I J K L M N O P		
Do not scale directly from this drawing. All discrepancies to be brought to the attention of the above office.			