


Truss Schedule


9 No Fink trusses 40° pitch - over bedroom 1
1 No Fink compound truss
11 No Fink trusses 40° pitch - over bedrooms 2, 3 & 4
3 No Reducing trusses
200 mm corbel projection from brickwork.

2 No 175x38 hip rafter
1 No Compound Flat top truss
5 No Mono pitch trusses
1 No Flat top truss


Infill timbers to hip corners to be ex 50/38 mm x 100 mm

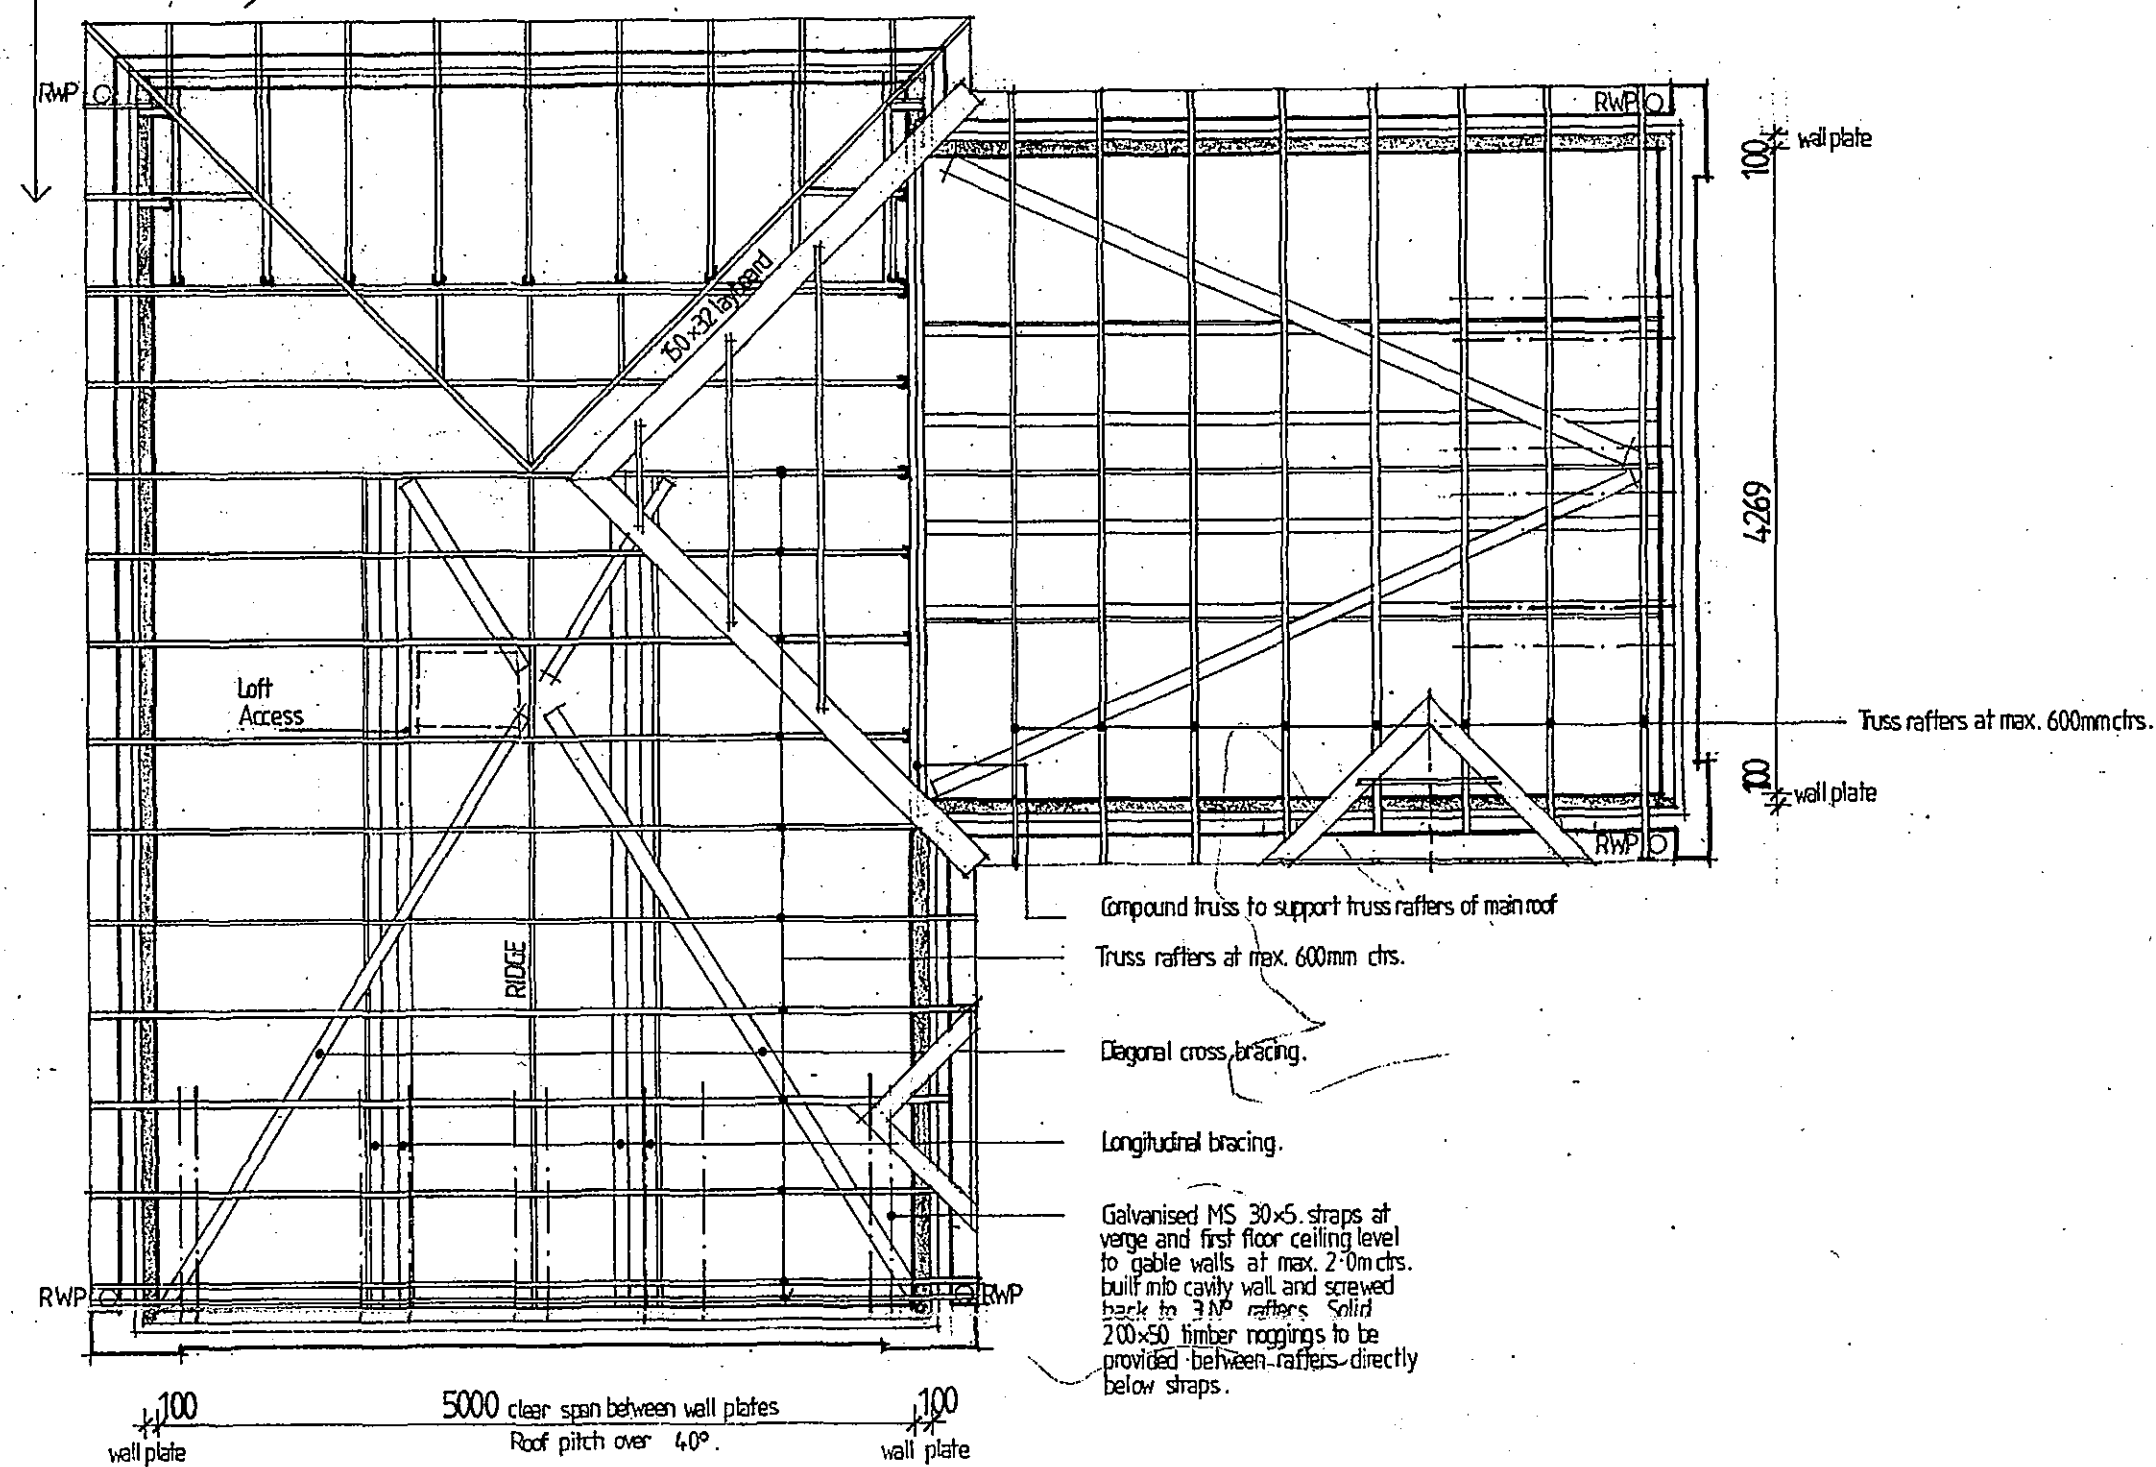


Roof Truss Plan

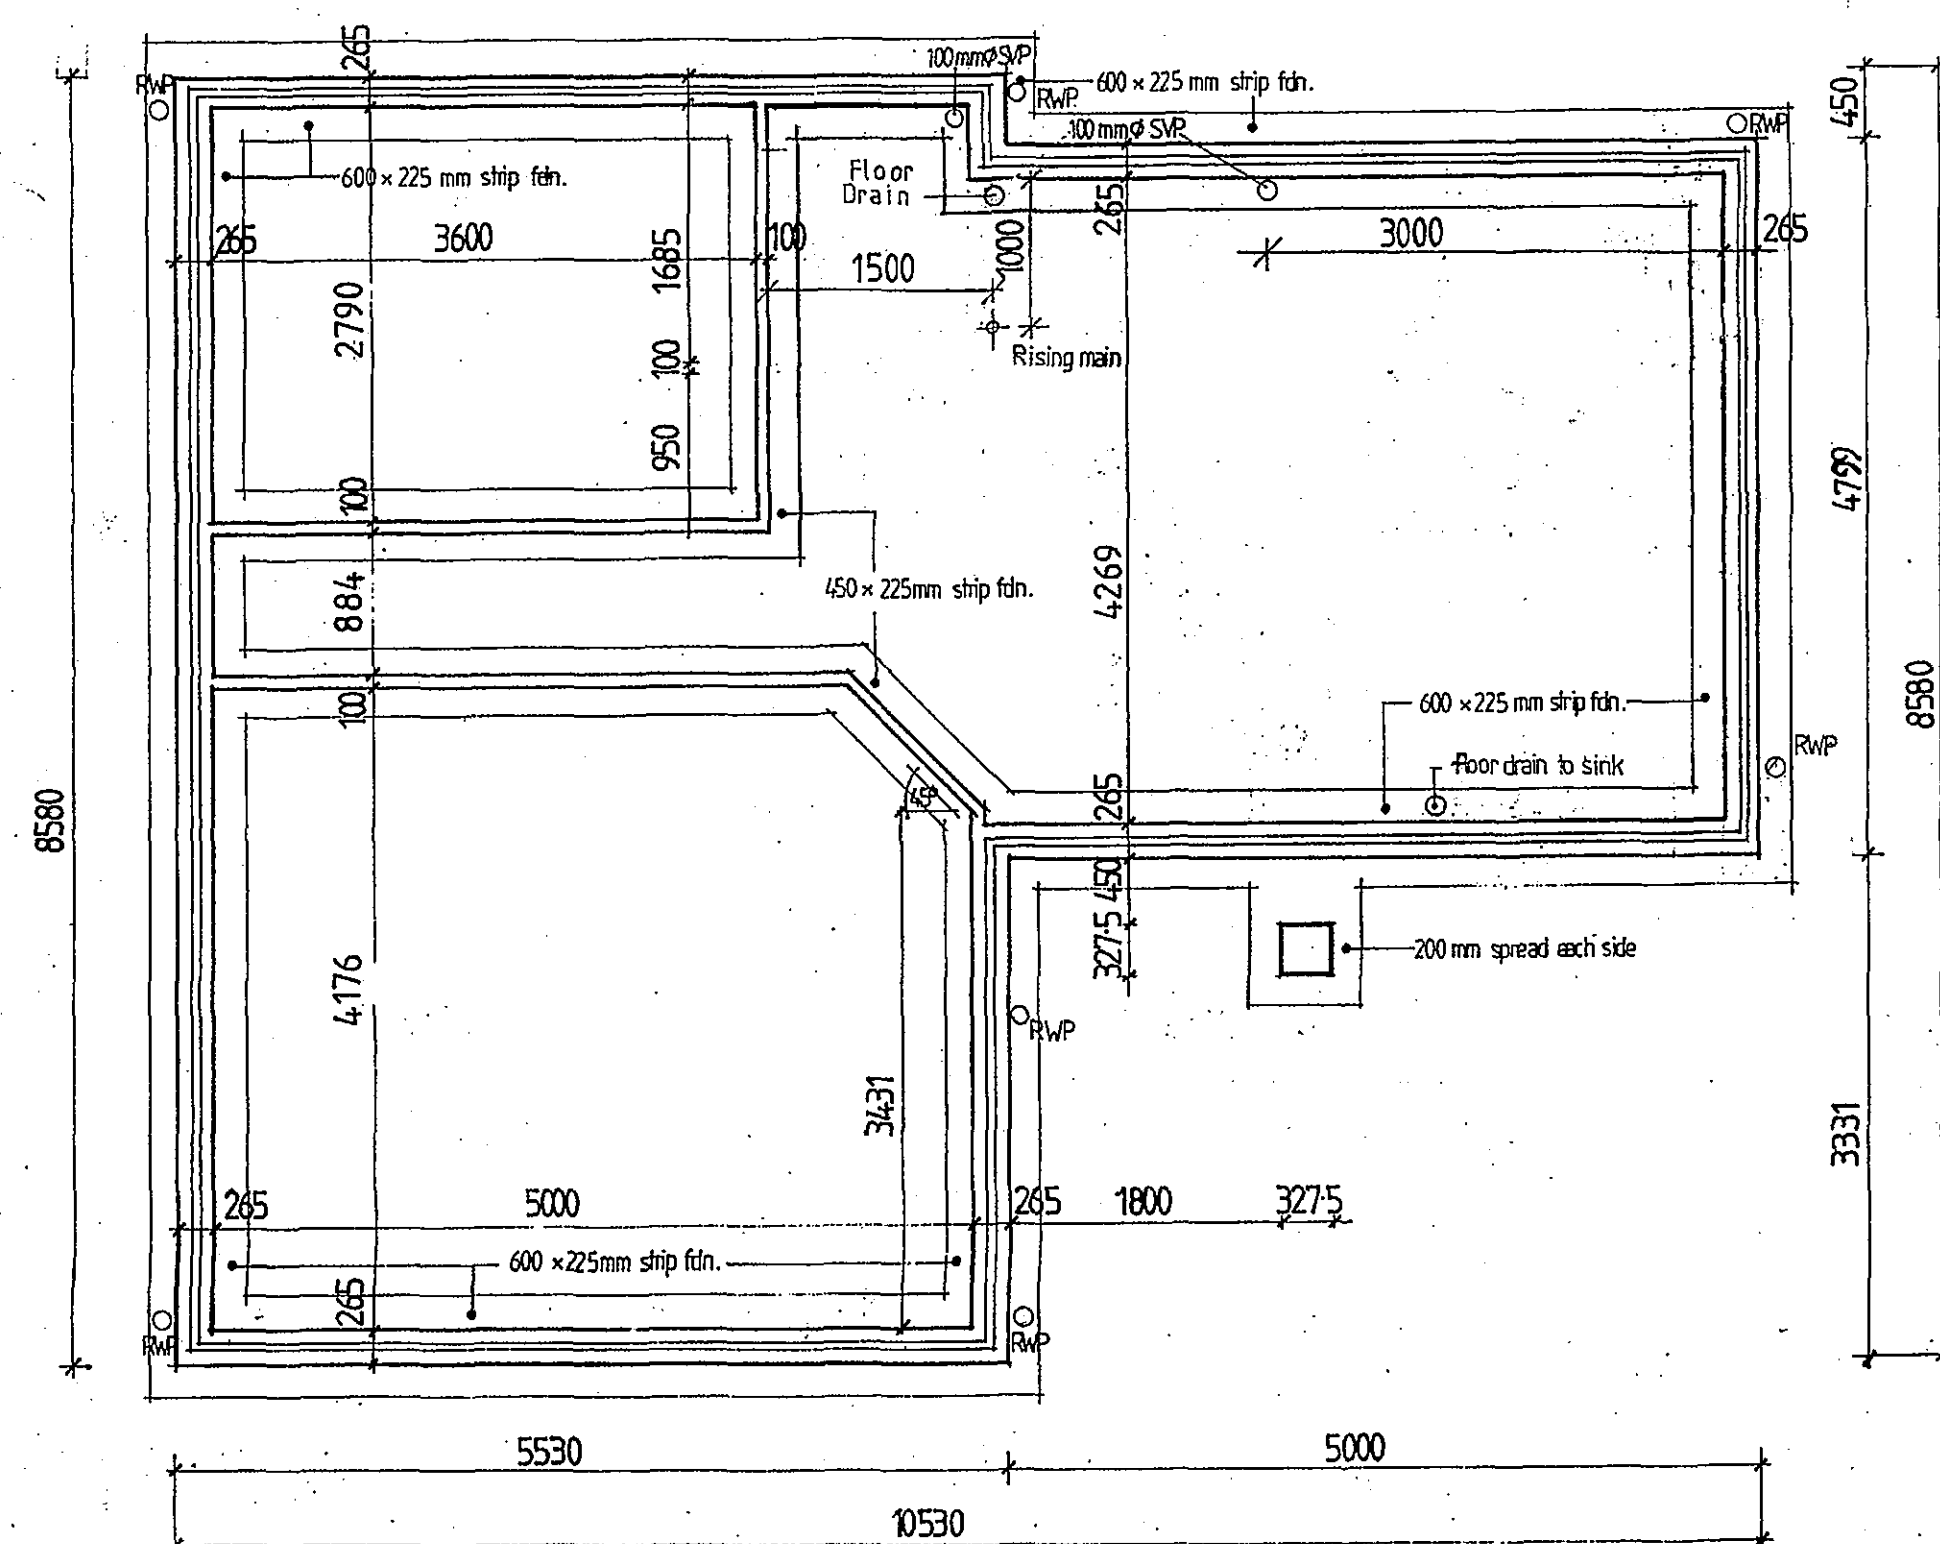

Foundation Plan

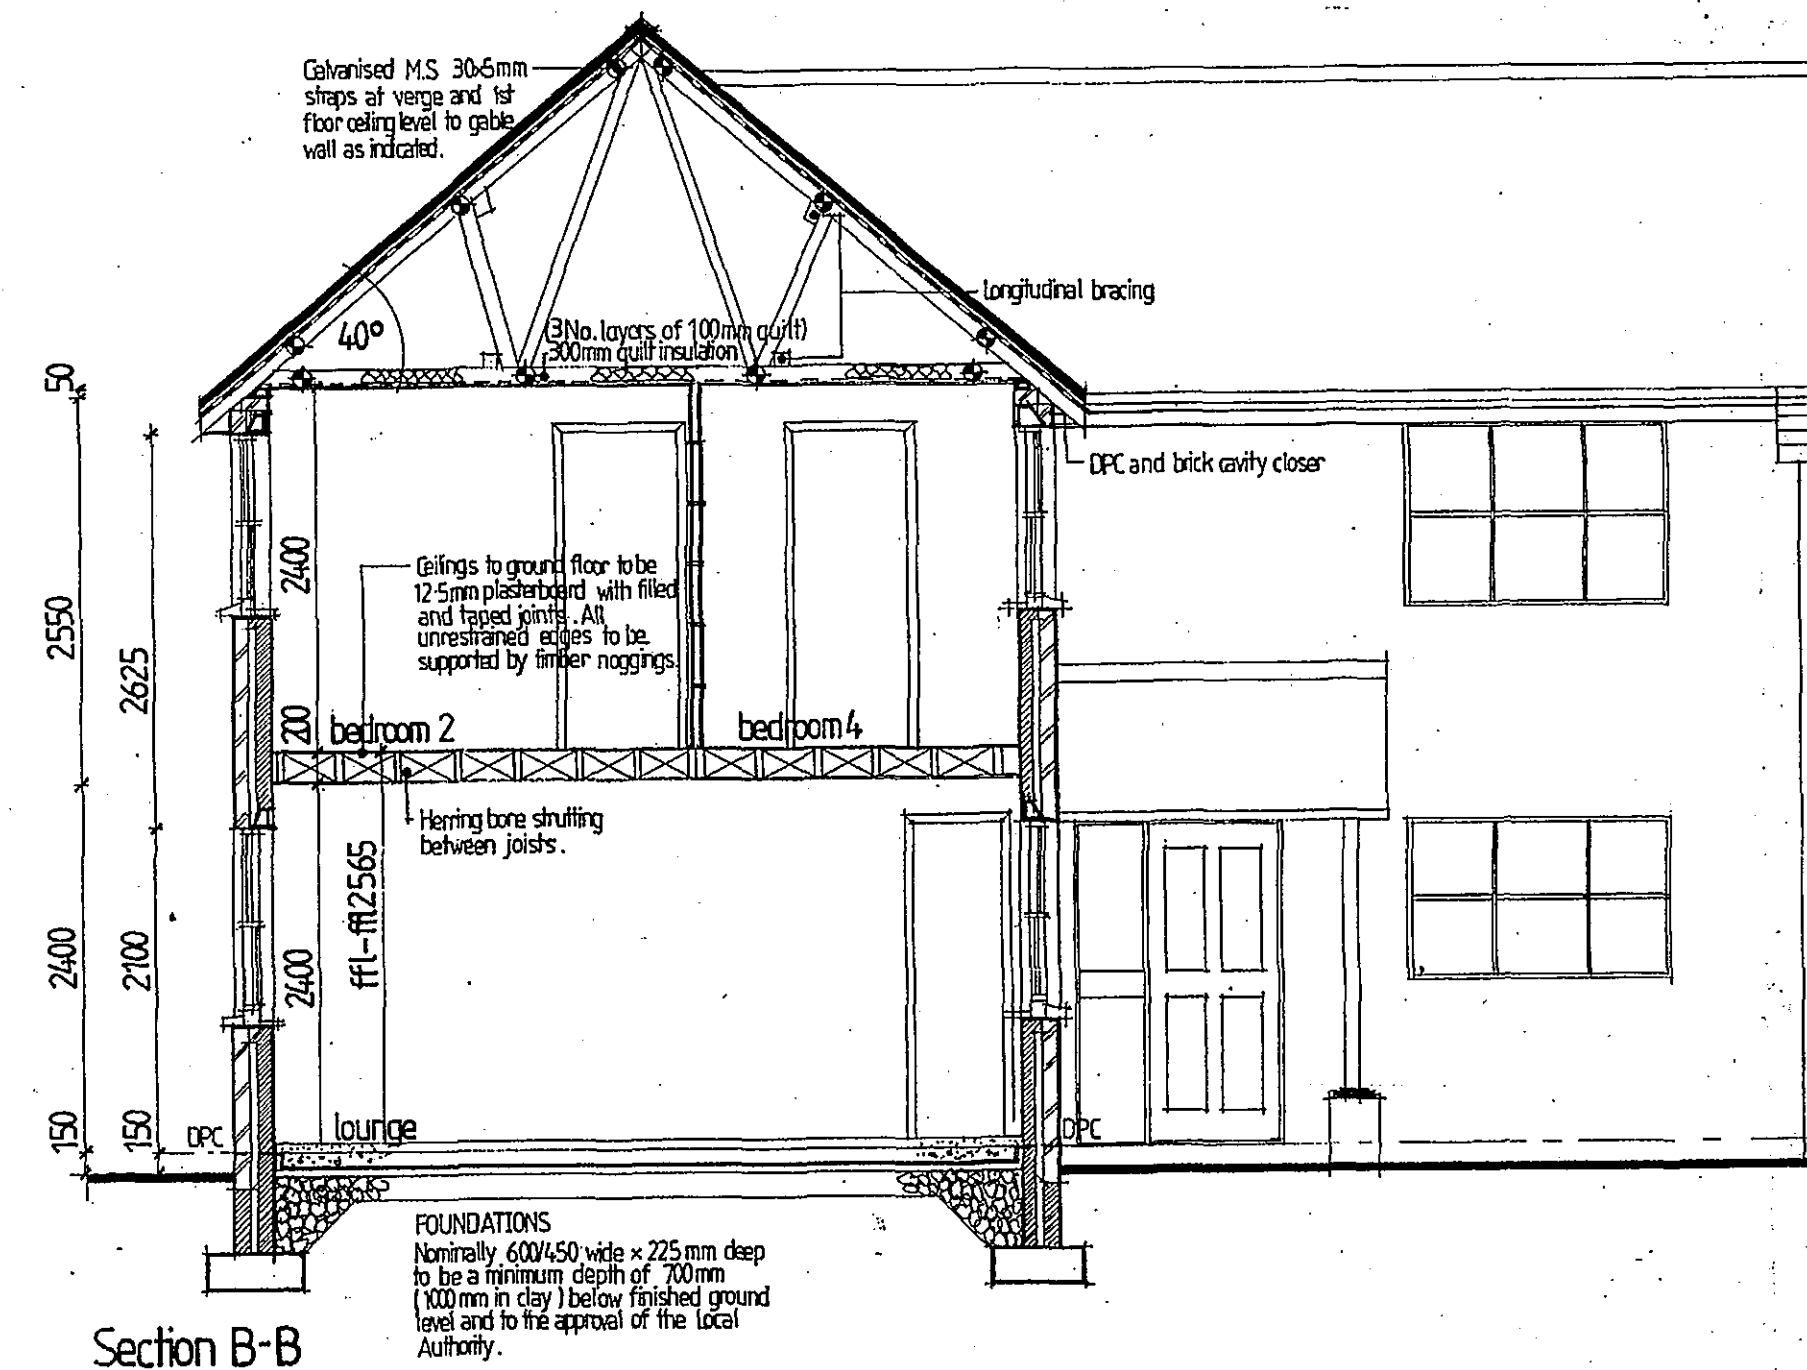

Section B-B

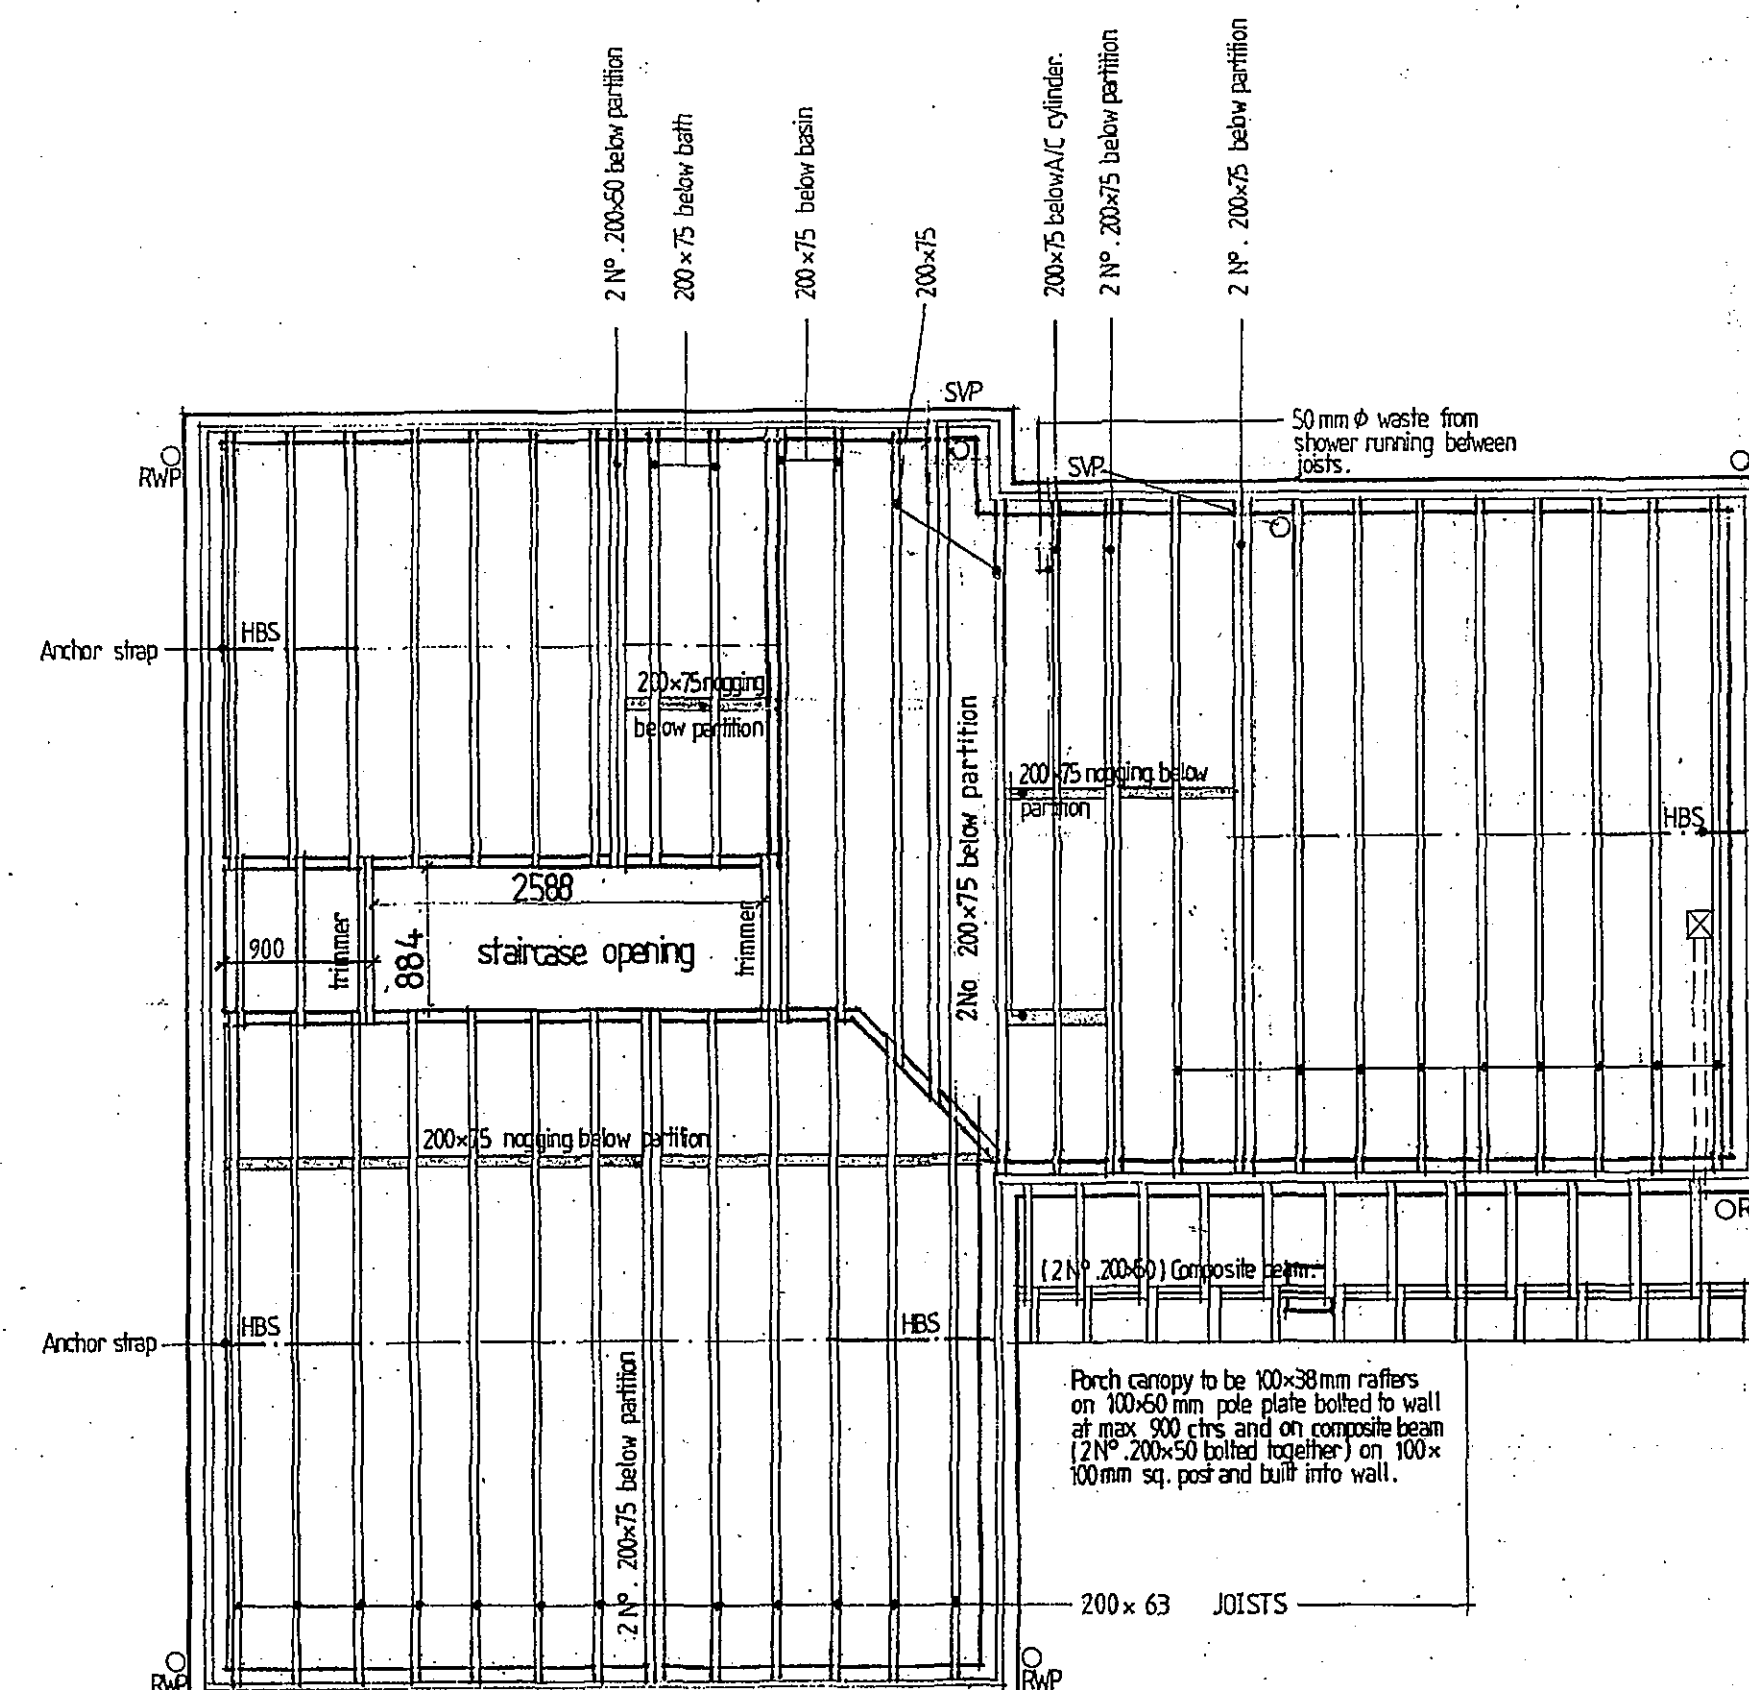

Floor Joist Plan

SHDC
PLANNING & DEVELOPMENT
- 8 MAY 2003
Ref. 063106

Date	Description	By	App'd
23/10/03	FLOOR DRAIN TO SINK POSITIONS REVISED	EAL	
3/11/03	ROOF TRUSS LAYOUT REV TO HIP	DLF	
7/11/03	2ND FLOOR AND FLOOR JOIST LAYOUT REV	CAL	
7/11/03	FLOOR DRAIN REVISED REL TO KITCHEN SINK	SLP	
3/11/03	LOBBY TO 2ND BUILDING REVS	SLP	

REVISIONS

ALLISON
Homes

Allison Housie
Barbary Close
West Elton Avenue
Spalding
Lincolnshire
PE11 2BS
Tel: 01775 724761 Fax: 01775 721553
Email: housies@allisonhomes.co.uk
Allison Homes (UK) Limited is a 100% Residential Company

Project:
THE CROMWELL

Drawing Title:
Construction Drawing
Foundation, Floor Joist, Roof Plan
and Section B-B.

Reference No:
Scale: 1:50

Date: September '94

Drawing No:
02

Revision:
AB 002

Do not scale directly from this drawing.
All discrepancies to be brought to the
attention of the above office.

Date	Description	By	App'd
15/10/04	DWG REMOVED FROM PDN PLAN	GAL	
14/12/04	FLOOR DRAIN ADDED FOR WASHING MACHINE	FAL	

REVISIONS

CEILING MOUNTED (COOKER) EXTRACTOR FAN
duct in floor zone to give min air change 60/l/sec as req'd

DRAWING

04 MAY 2006

ISSUED