



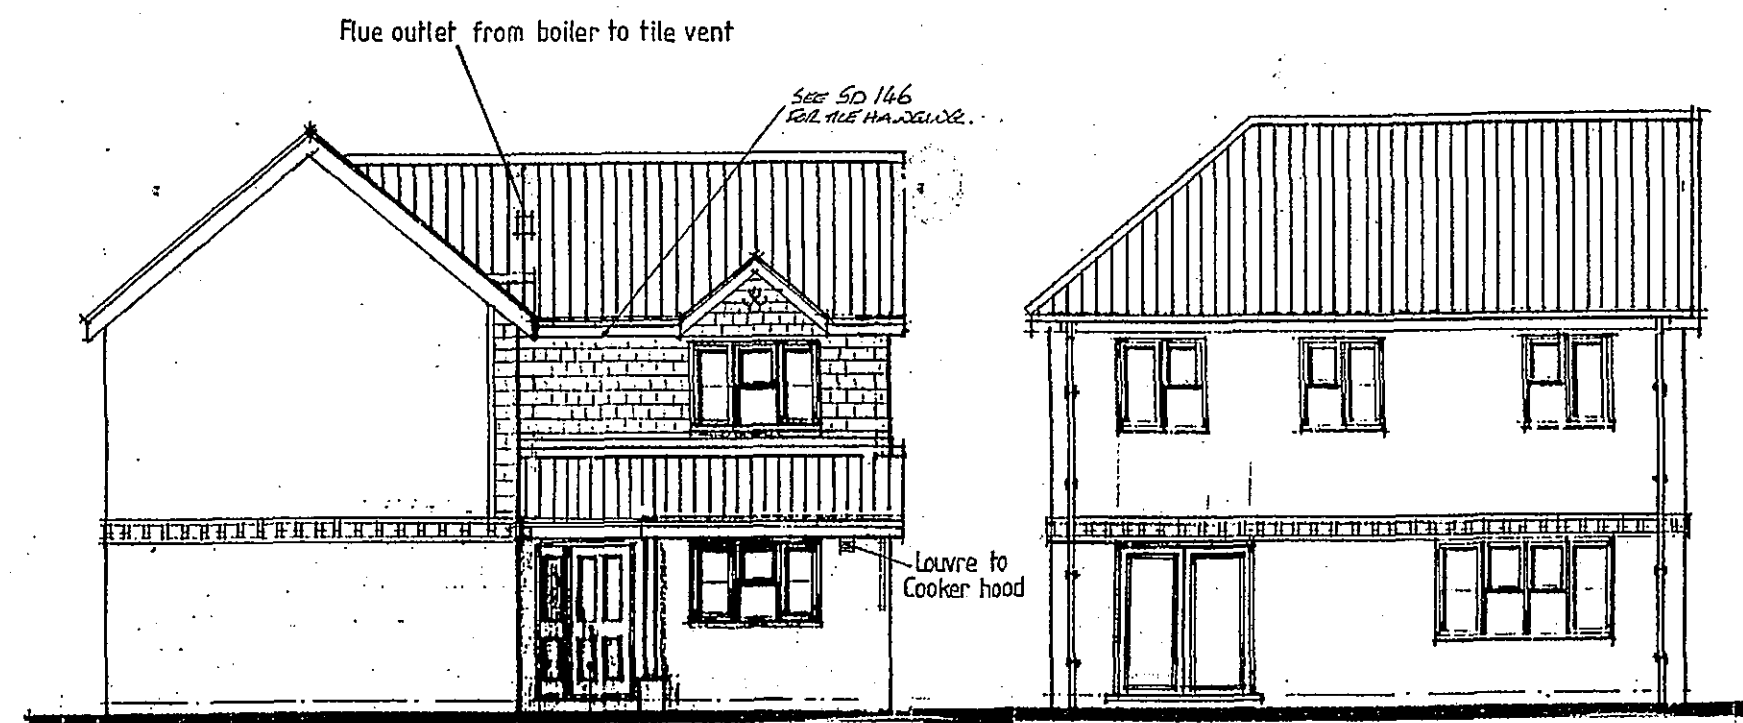

Front Elevation


Side Elevation

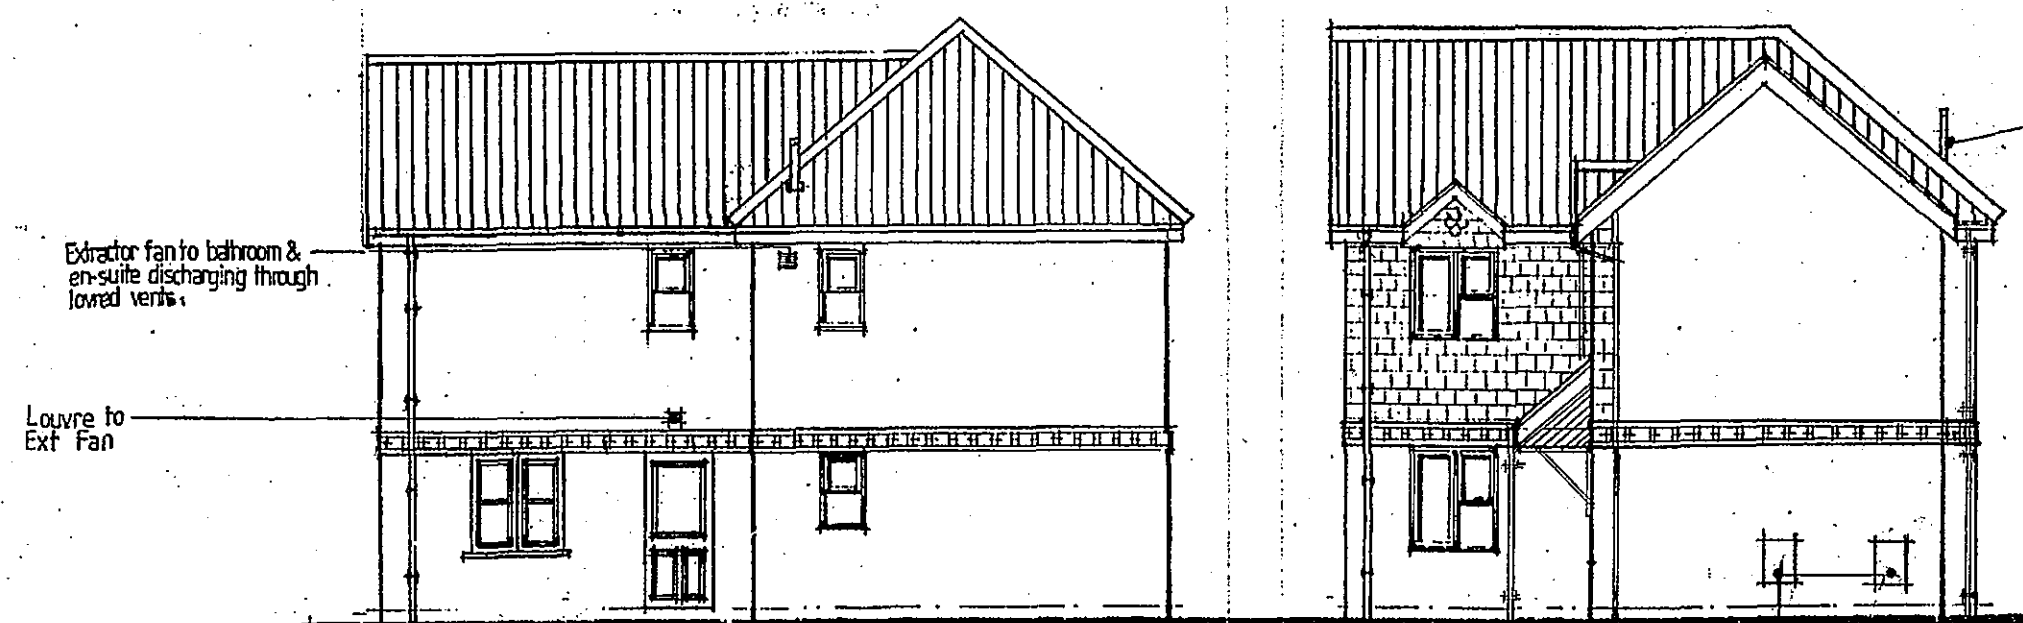


Rear Elevation

Side Elevation


Elec and Gas meter boxes

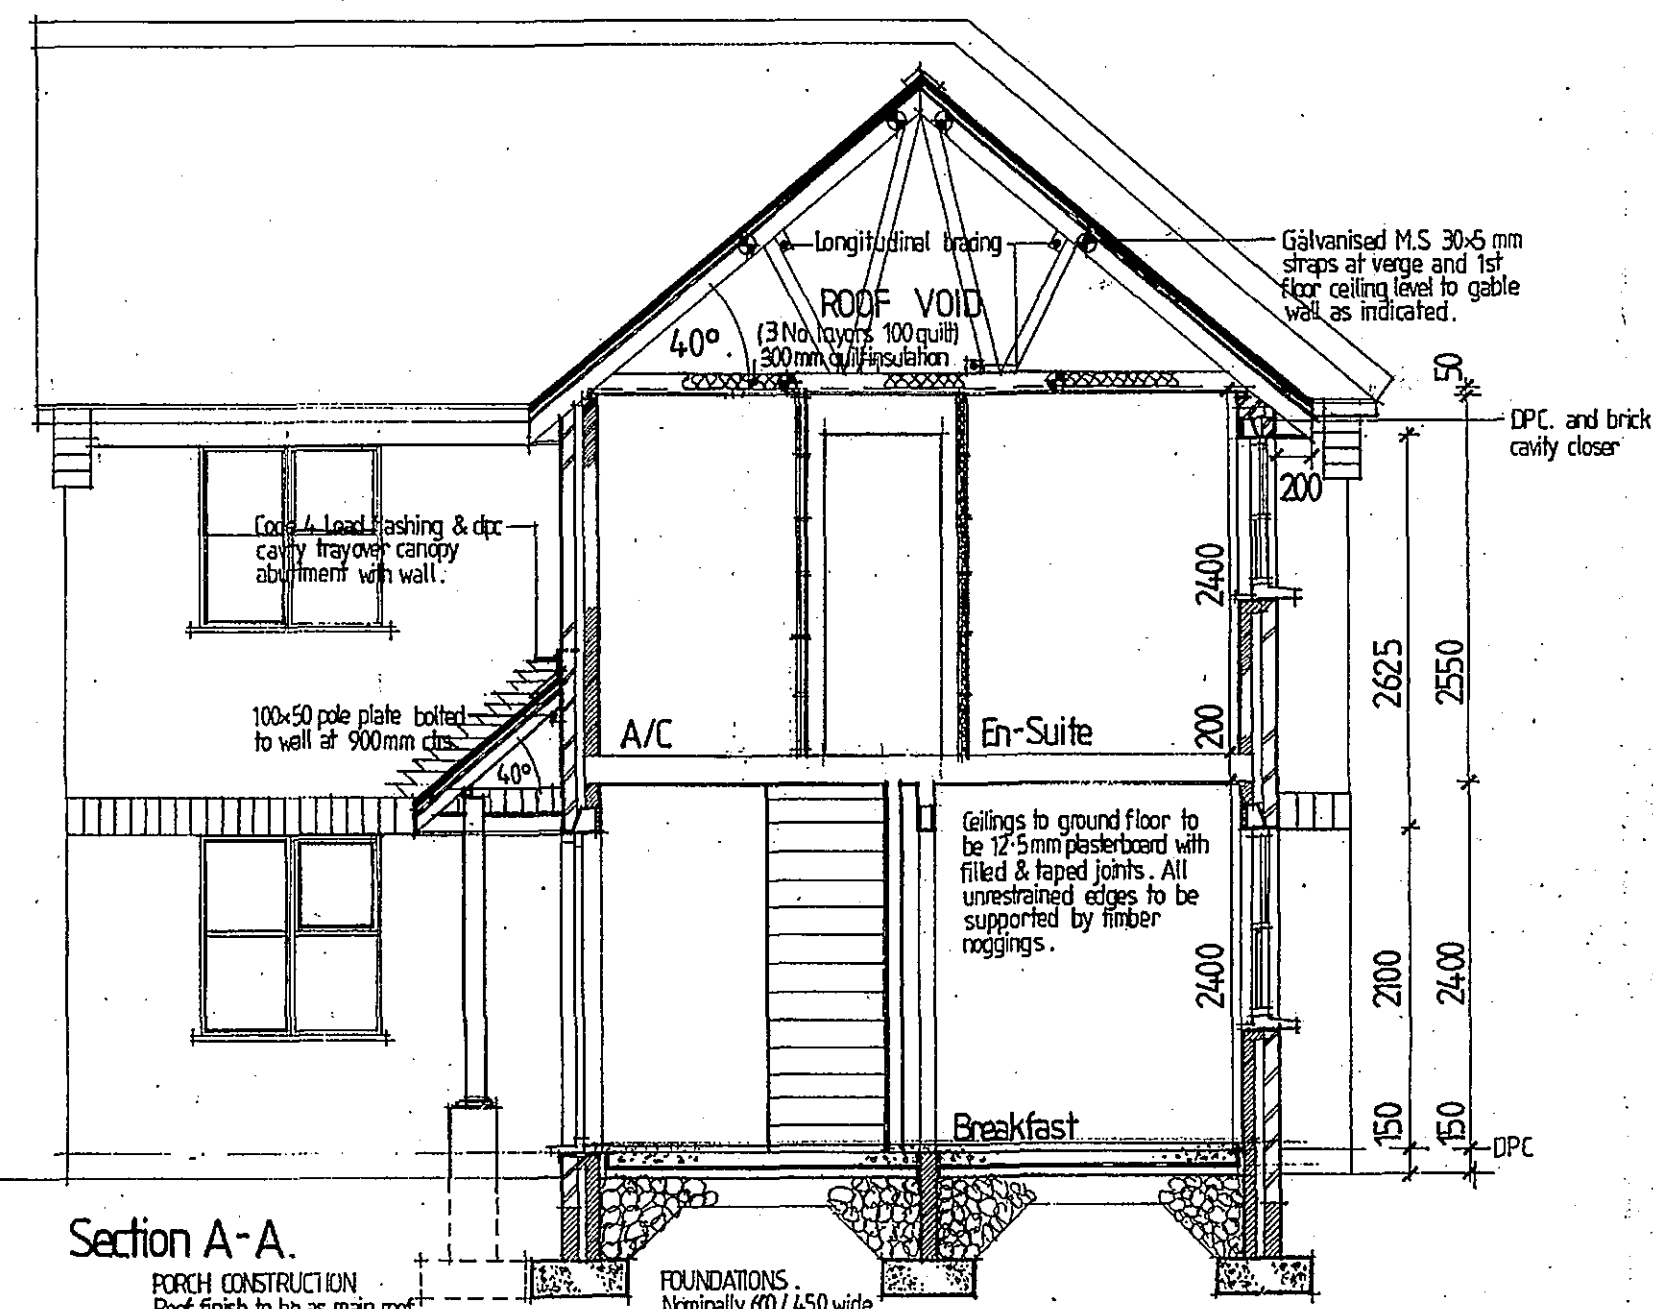

Section A-A

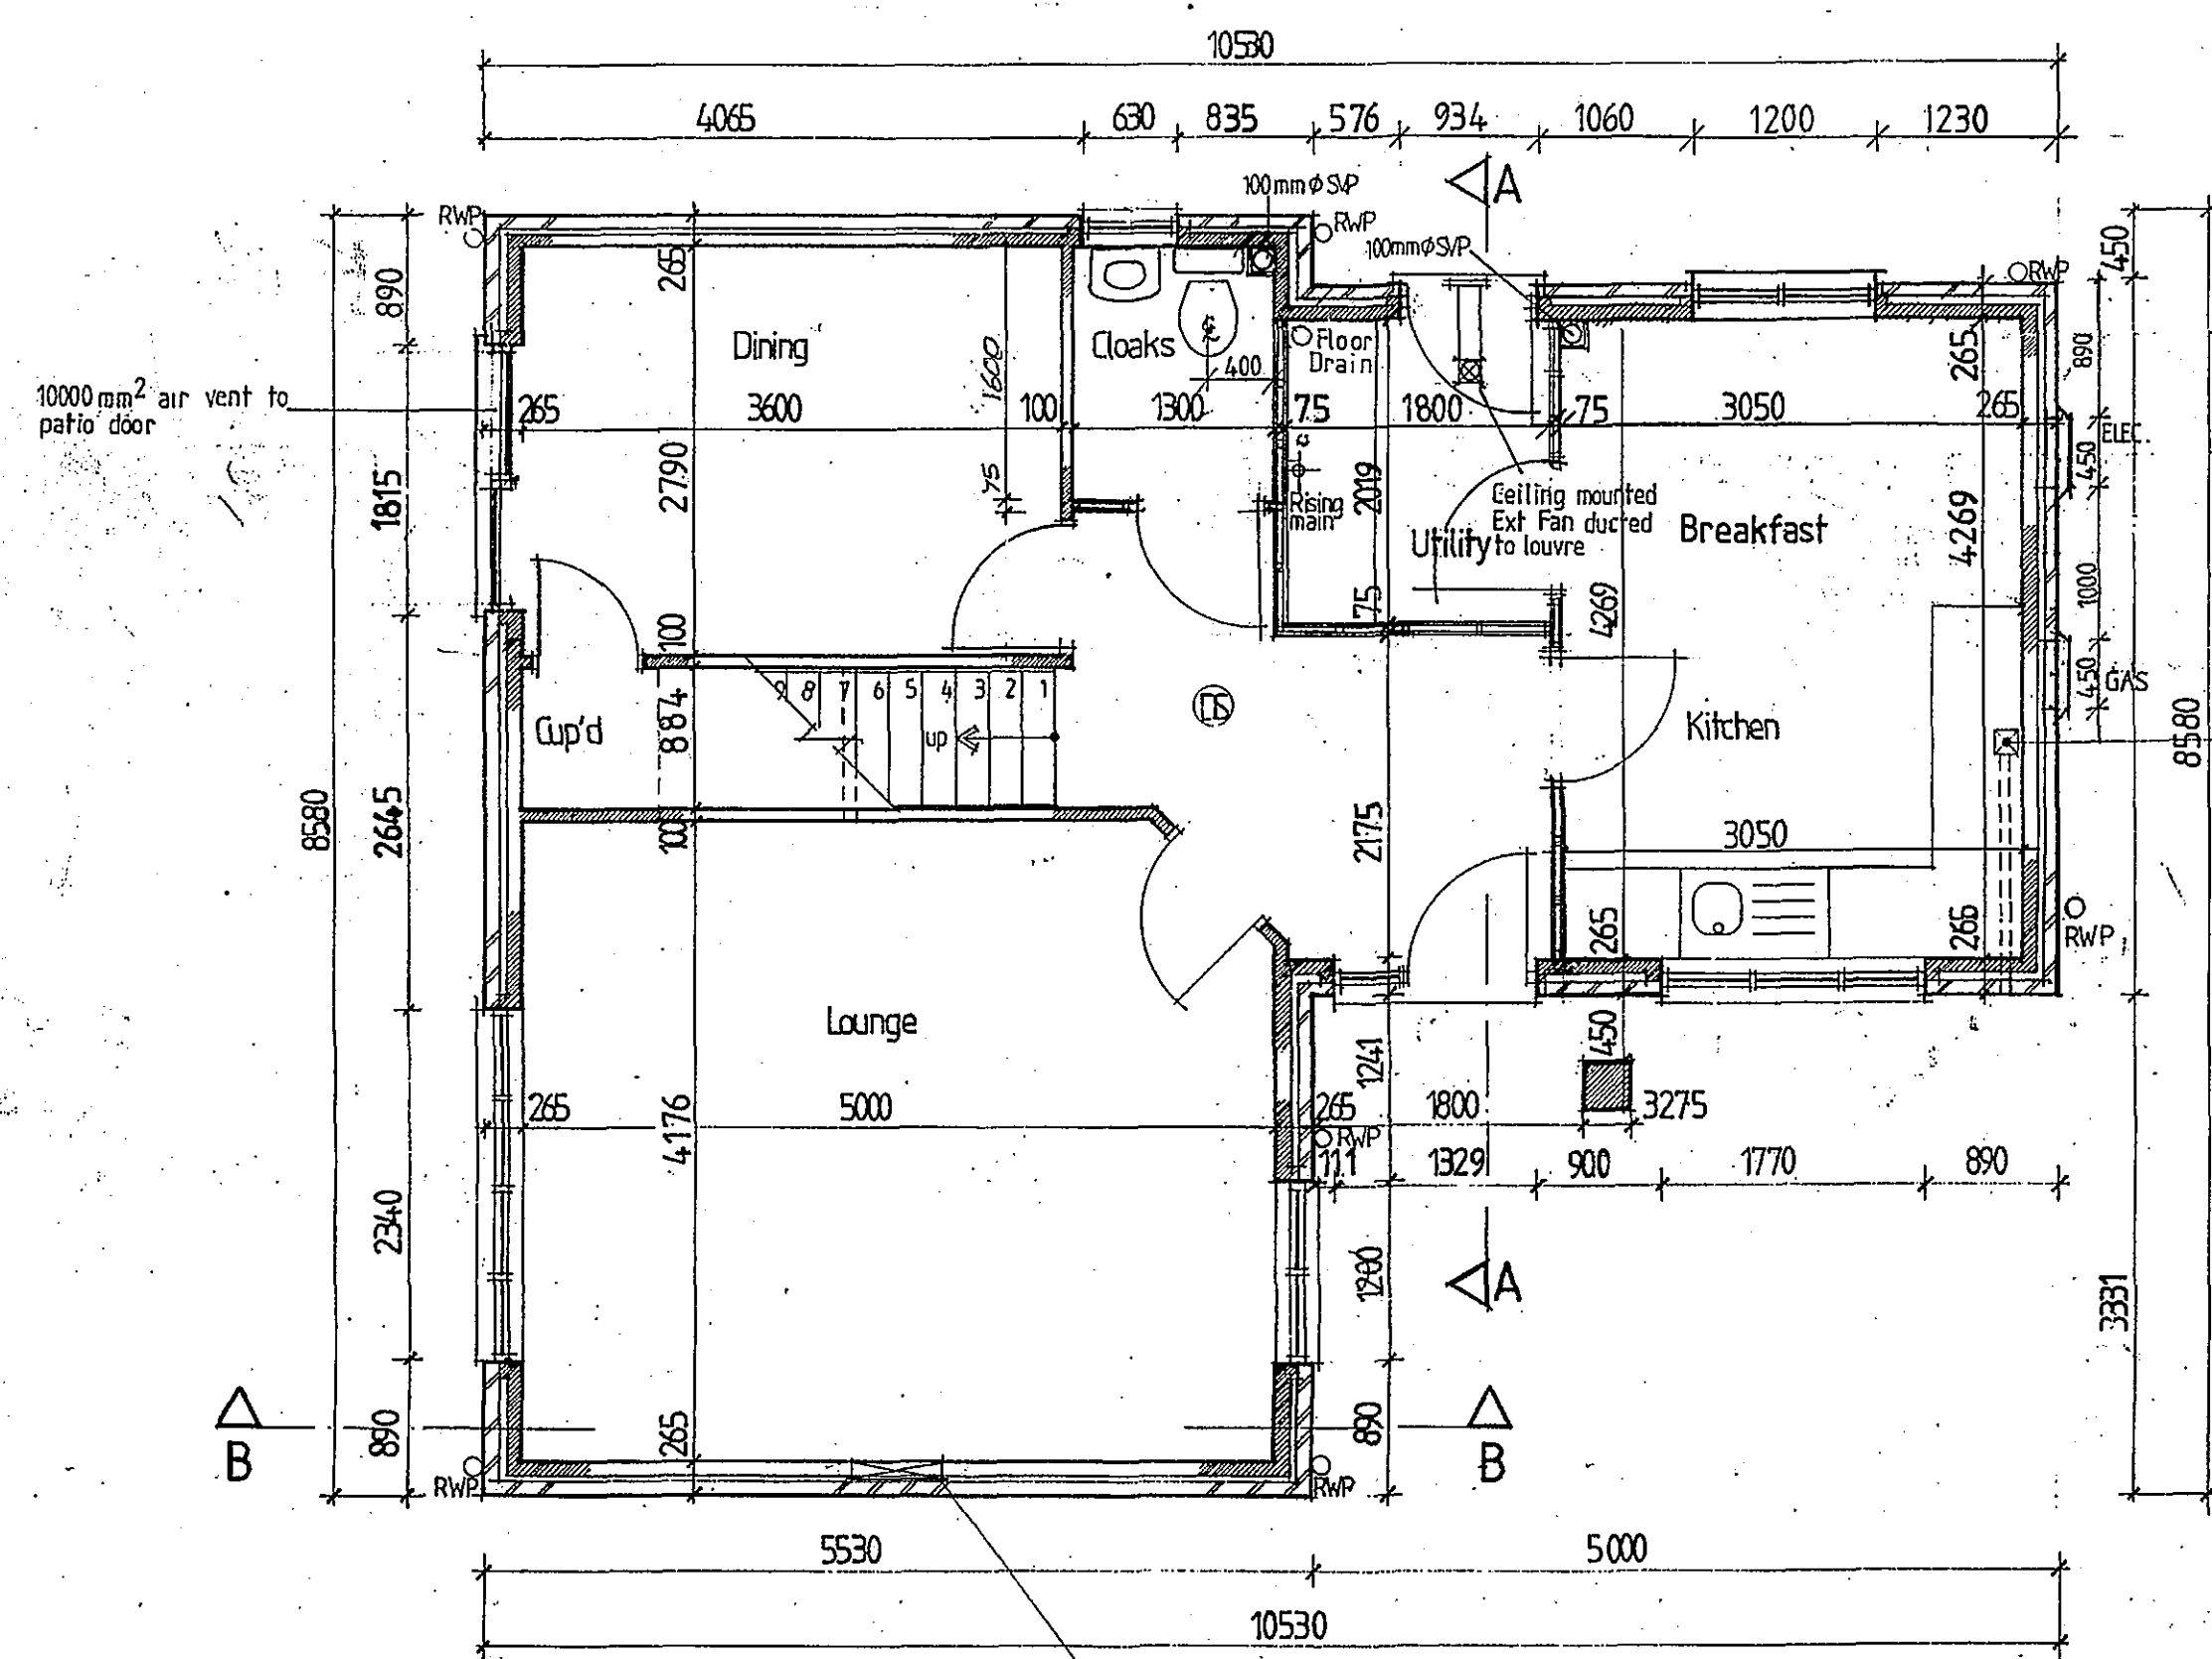

Ground Floor Plan

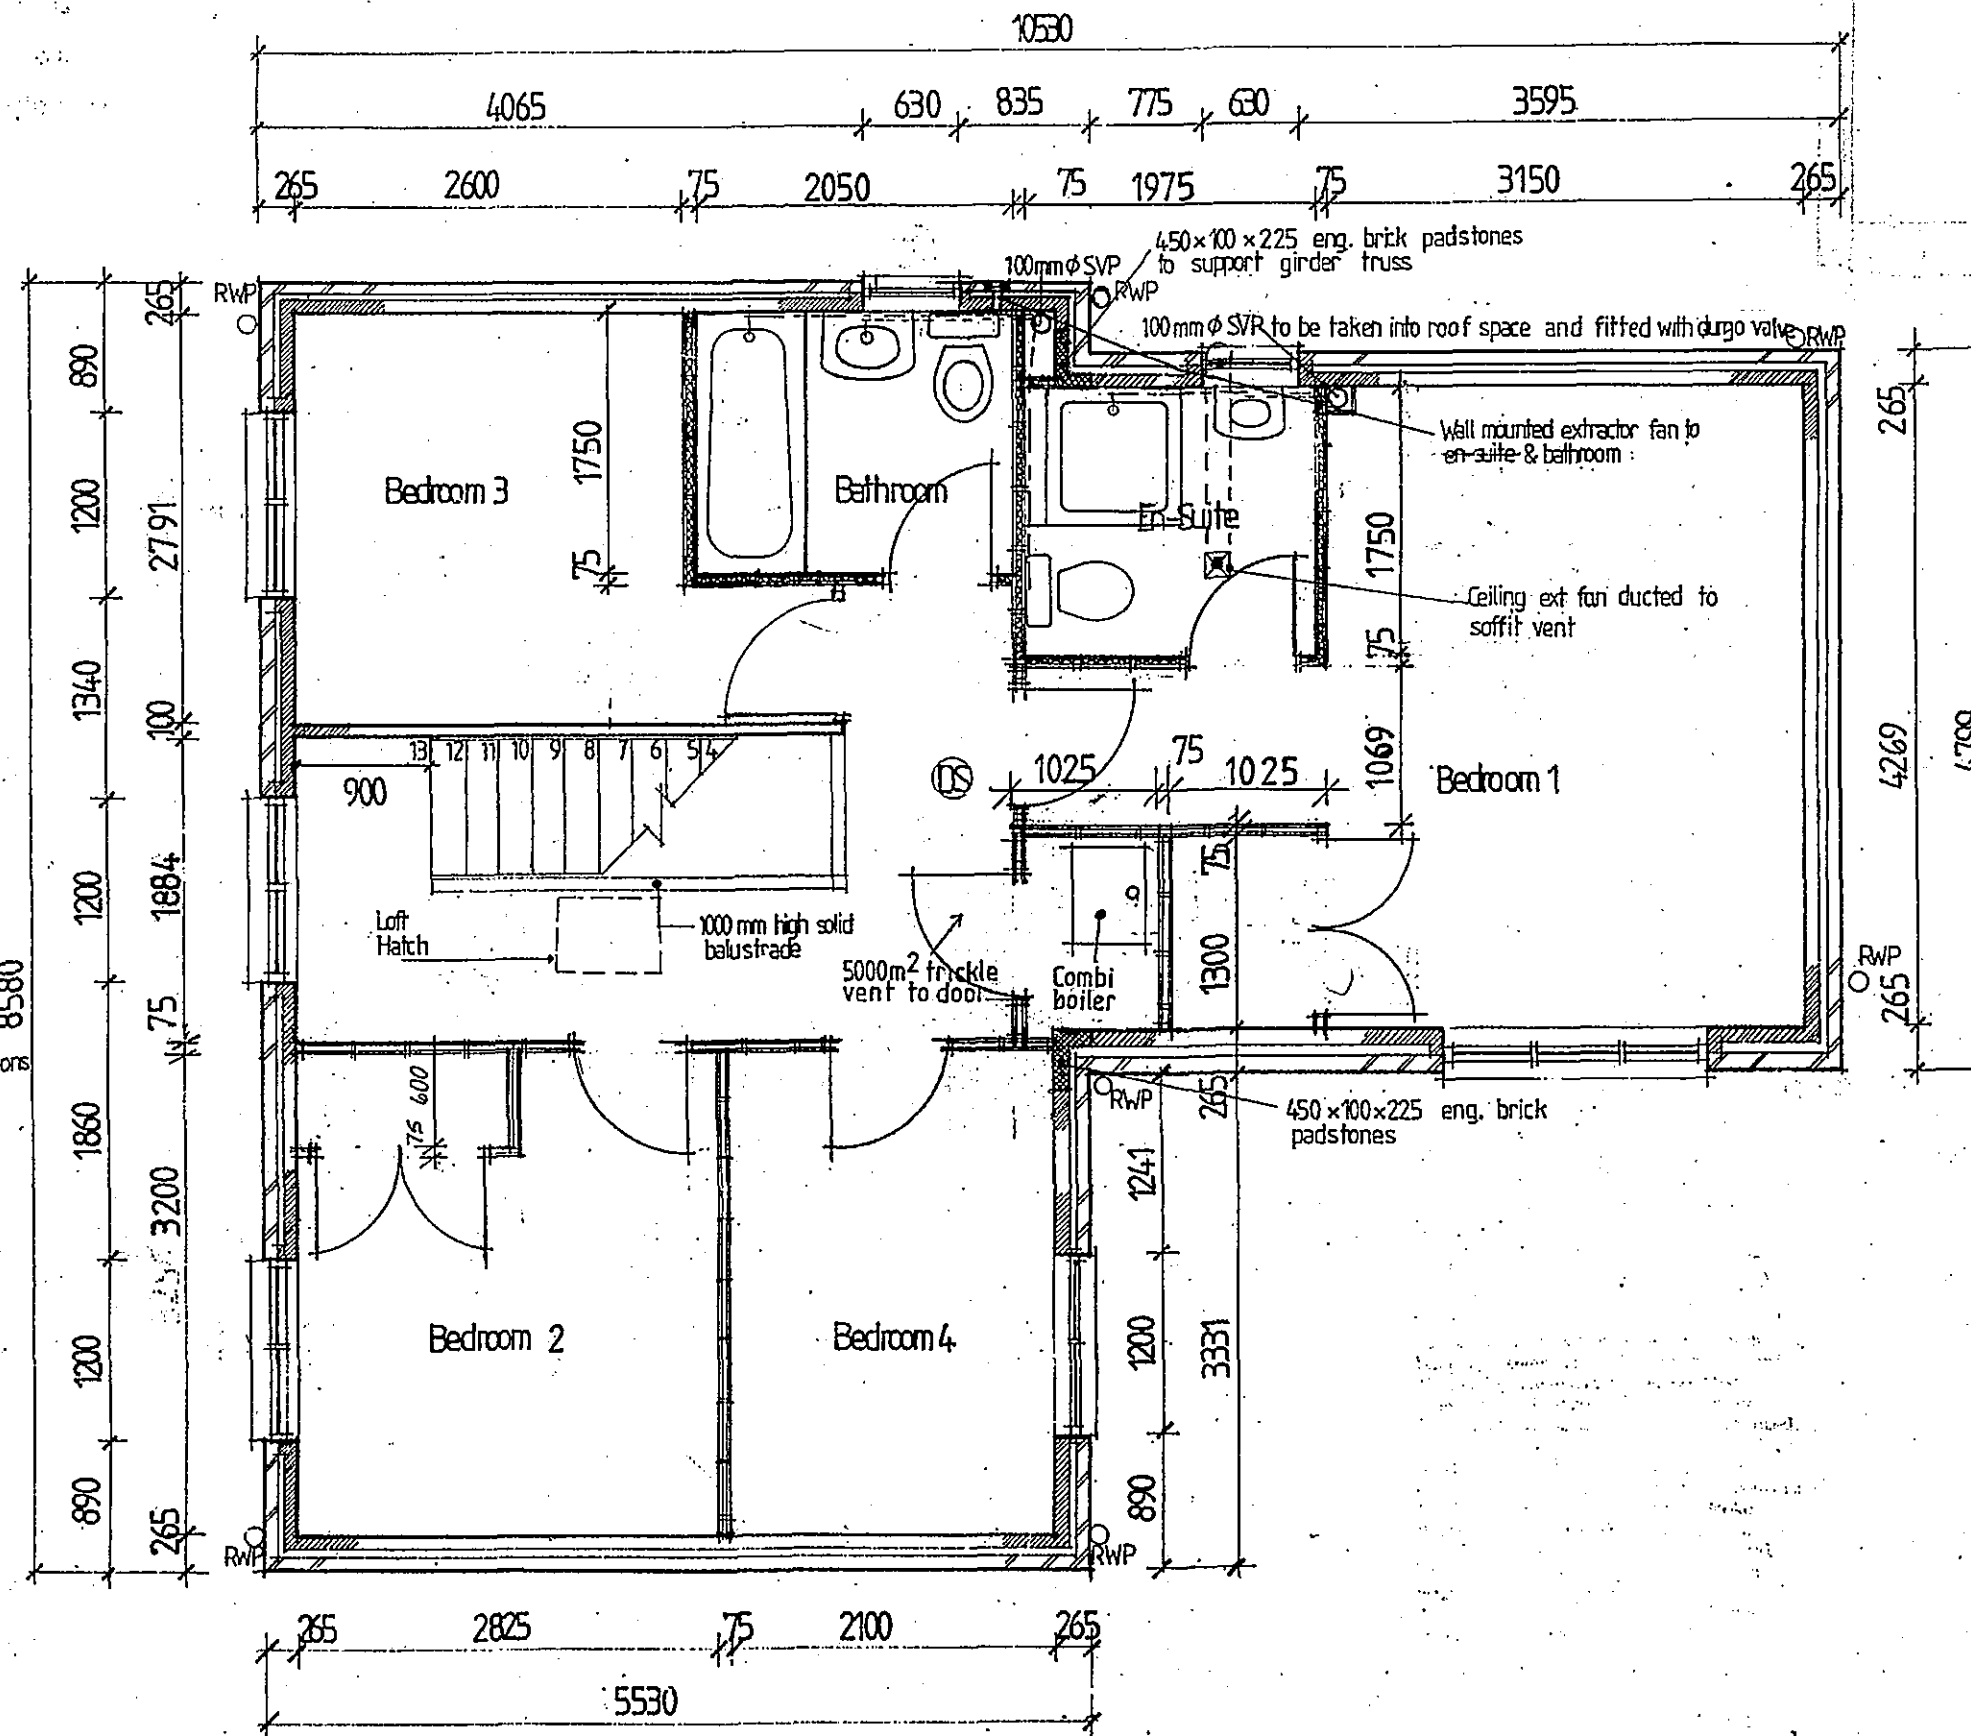

First Floor Plan

SHDC
PLANNING & DEVELOPMENT
- 8 MAY 2006
Ref. 0631/06

DRAWING
04 MAY 2006
ISSUED

DETERMINED
PLAN

Date	Description
14/10/04	FLOOR DRAWING REVISED FOR WORKING MACHINE
8/12/03	REVISIONS TO HAVE SHEDS TONY
8/12/03	ROOF REVISED TO HUP ROOF
21/3/03	VARIOUS ADDED TO SECTION 2
7/6/03	RVP TO FRONT REV
4/11/02	AC DUCT REV / SVP's W/ered, 1st. Vent
1/7/02	French Door Rev to Patio, Gas Meter box rev
7/10/02	BRICK REMOVED FROM KITCHEN
5/4/02	UPROVED TO ADD BUILDING REES
26/6/02	SPRINGS TO B.MAST - DRAWING REVISED

ALLISON
Homes

Allison House
Barnby Close
West Elton Avenue
Selling
Leeds
Tel: 01775 724701 Fax: 01775 721203
Email: headoffice@allisonhomes.org
Head Office: Levensall, Levensall, Levensall

Project: THE CROMWELL	
Drawing Title: Construction Drawing Foundations, Floor Plans and Elevations.	
Reference No:	Scale: 1:50 1:100
Drawing No: 01	Date: September '94
Revision: A B C D E F G H	Drawn: J. C. H. H.
Do not scale directly from this drawing. All discrepancies to be brought to the attention of the above office.	