


Garages may vary according to plot orientation, see site plan for details.



265 CAVITY WALLS - 600 x 225

100 WALLS - 450 X 225

ELSEWHERE ALLOW 200mm PROJECTIONS.

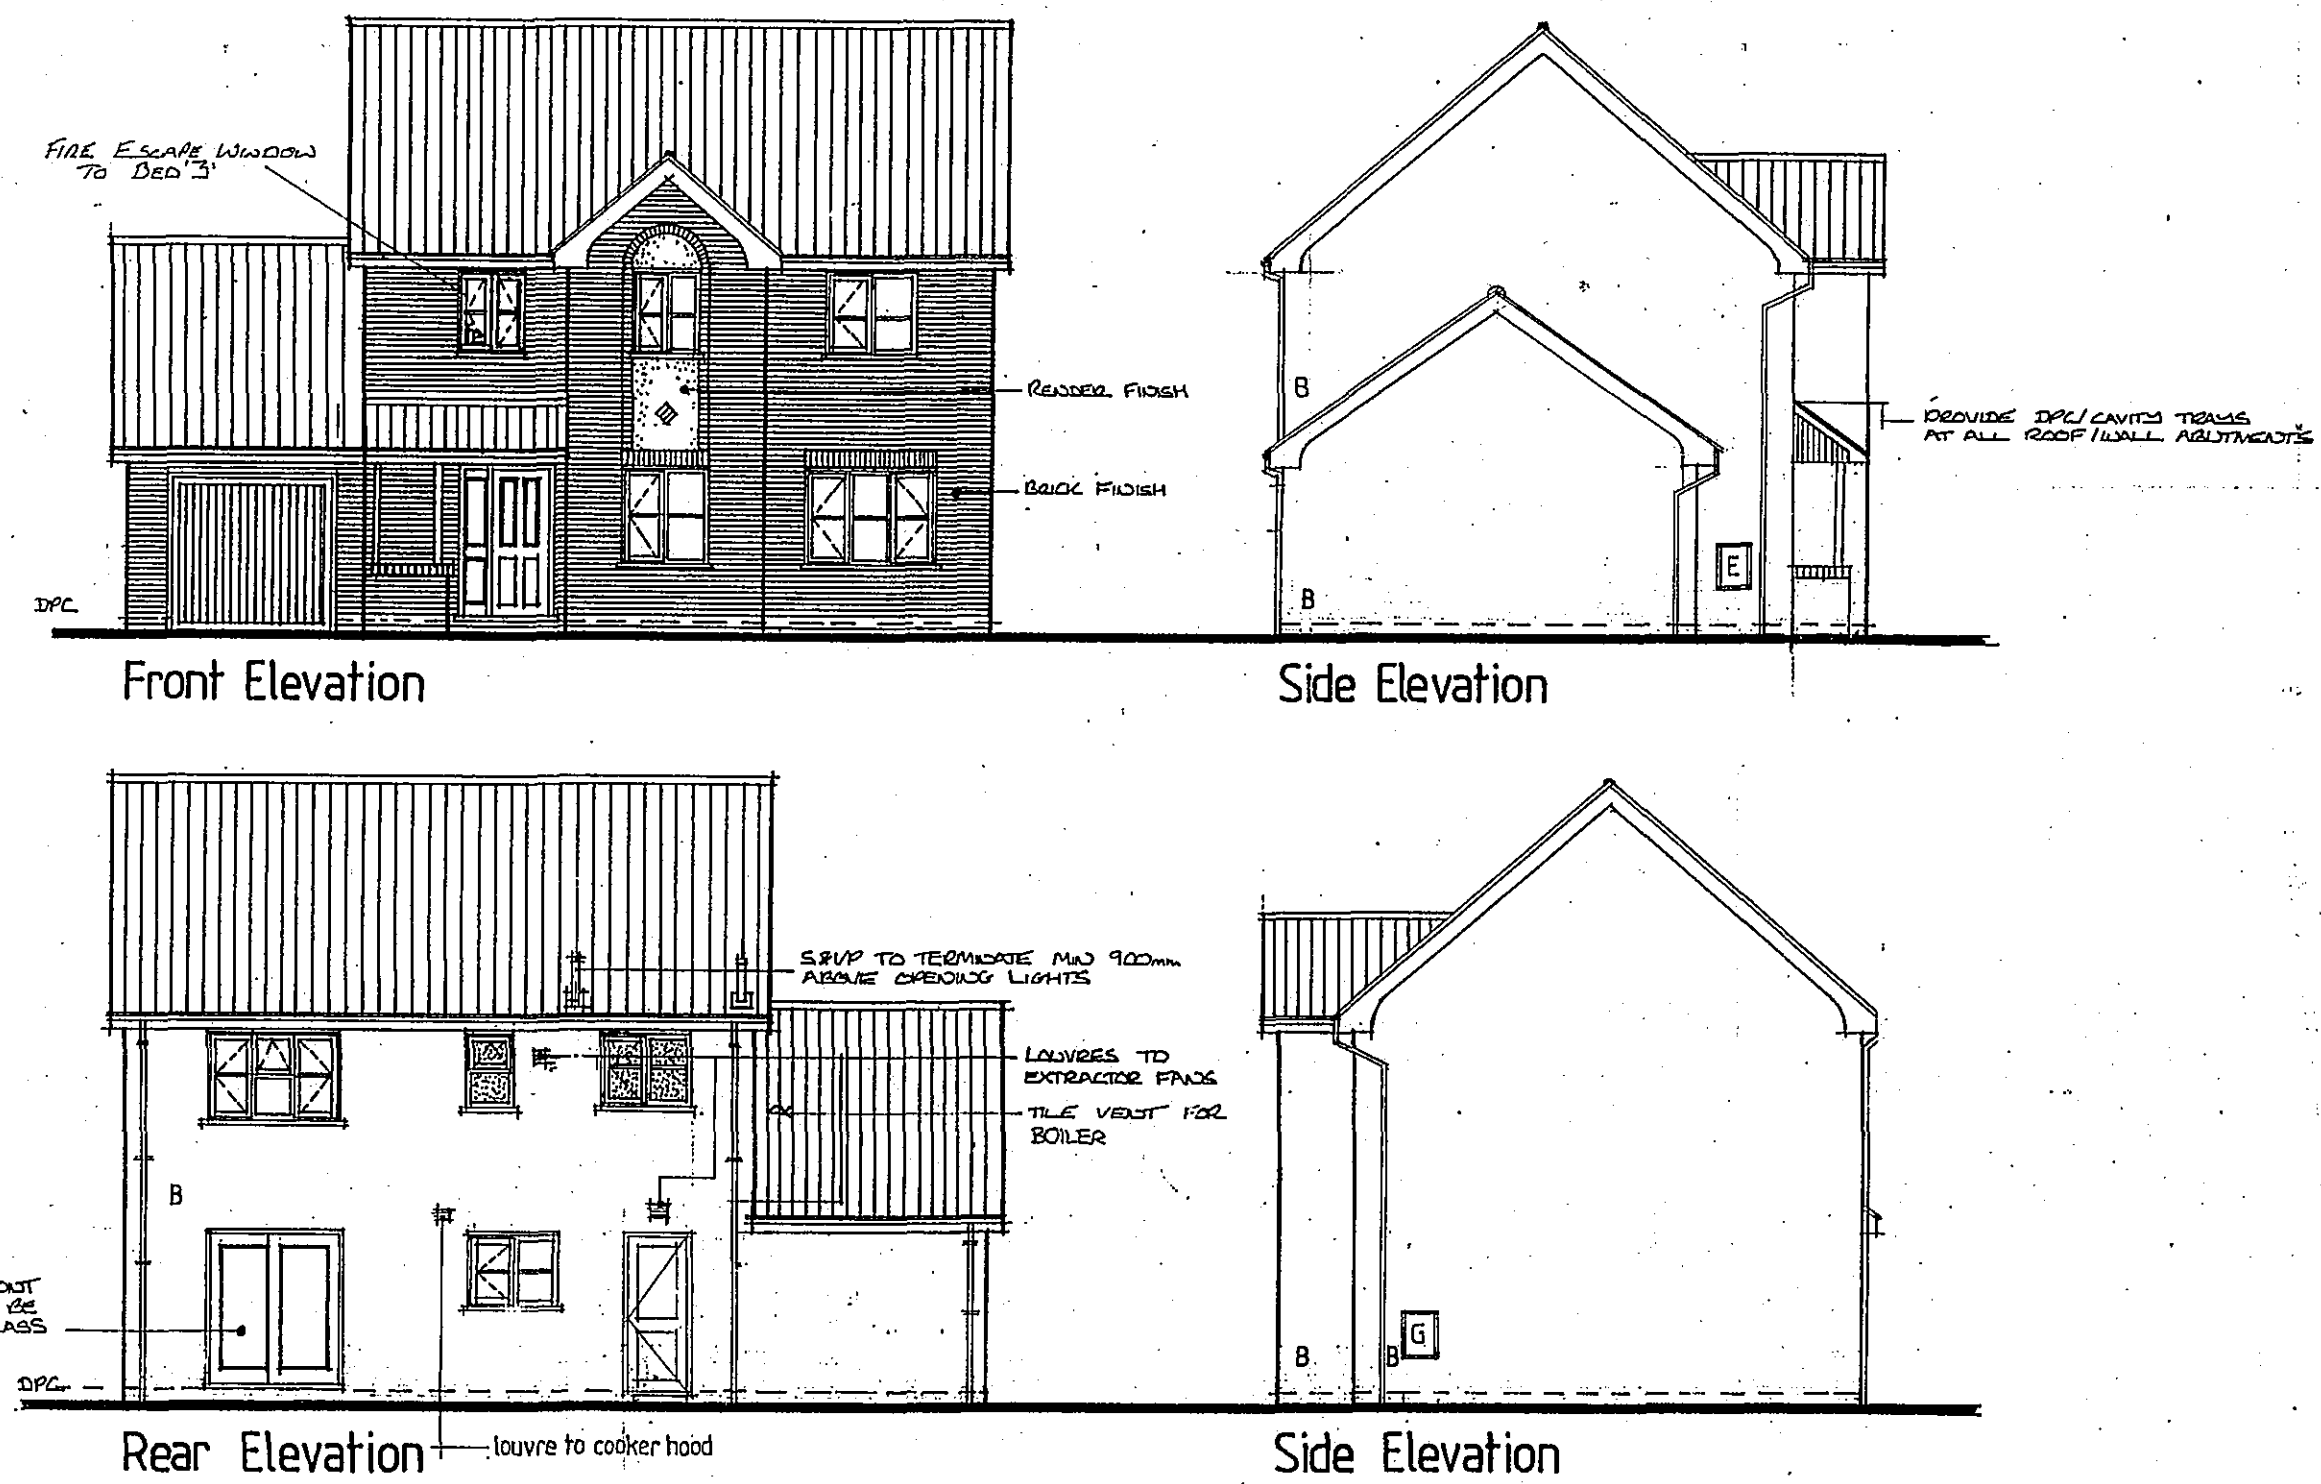

Roof finish to be as main roof all on 100 x 38mm rafters on 100 x 50mm pale plate bolted to wall at max 900 ctrs and on composite beam (2 no 220 x 50 sections bolted together) on 100 x 100mm s; part or built into return wall of garage.

SHDC
PLANNING & DEVELOPMENT
- 8 MAY 2006
Ref. 063106

DRAWING

04 MAY 2006

ISSUED

12/10/02	Doc 'B' Revisions	I	AK
7/6/00	INT. WALLS TO OF REV	H	AK
7/17/00	UPDATED TO R. PAGES Doc M	G	AK
10/31/98	SHDC REVISIONS	F	AK
10/13/98	Shdr Change added above, opening 3ND.	E	AK
10/10/98	S.U.P. ADDED TO E2-SUITE	D	AK
6-5-97	Bathroom Re-Approved & SVP new INTERNAL	C	AK
2-9-96	SVP ADDED G.W.L., LINTERS 19720 REASSED	B	AK
2/6/7-96	SCHEDULE 4-WOODWORK DIMS AMALVATS	A	AK
Date:	Description:		

R	E	V	I	S	I	O	N	S
---	---	---	---	---	---	---	---	---



**Allison House
Banbury Close
West Elloe Avenue
Spalding
Lincolnshire
PE11 2BS**
Tel: 01775 724701 Fax: 01775 762153
Email: headoffice@allisonhomes.org
Allison Homes Eastern Limited is a F&R Residential Company

Project:
D-Range House Type
3 Bedroom
1170 sq.ft. HASLEMERE

Drawing title:
CONSTRUCTION DRAWING
Floor Plans, Elevations, &
Foundation Plan.

Reference No:	D3/SG/03/V4	Scales:	1:100 1:50
Drawing No:	01	Date:	JULY 96
		Drawn:	MARLS
Revision:	ABC D E F G H I J K L M N O P Q R S T		

Do not scale directly from this drawing.
All discrepancies to be brought to the
attention of the above office.

**DETERMINED
PLAN**