






ELEVATIONS 1:100

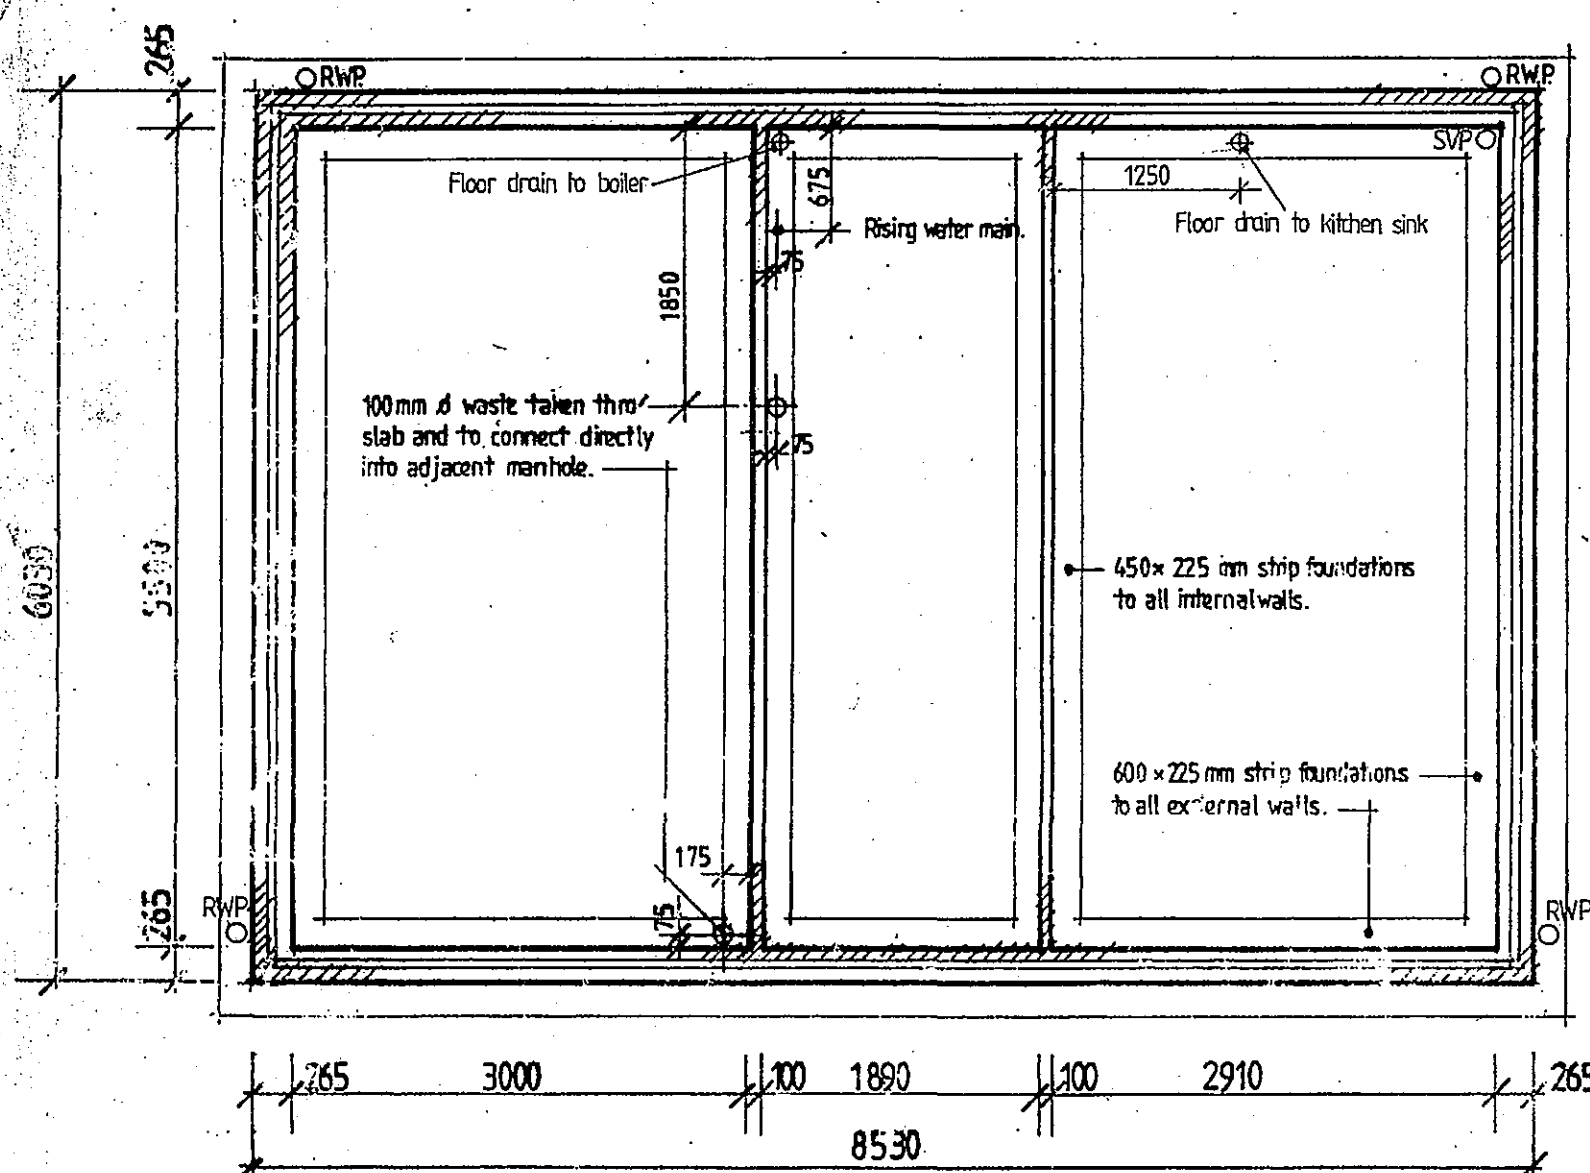


FOUNDATION PLAN 1:50

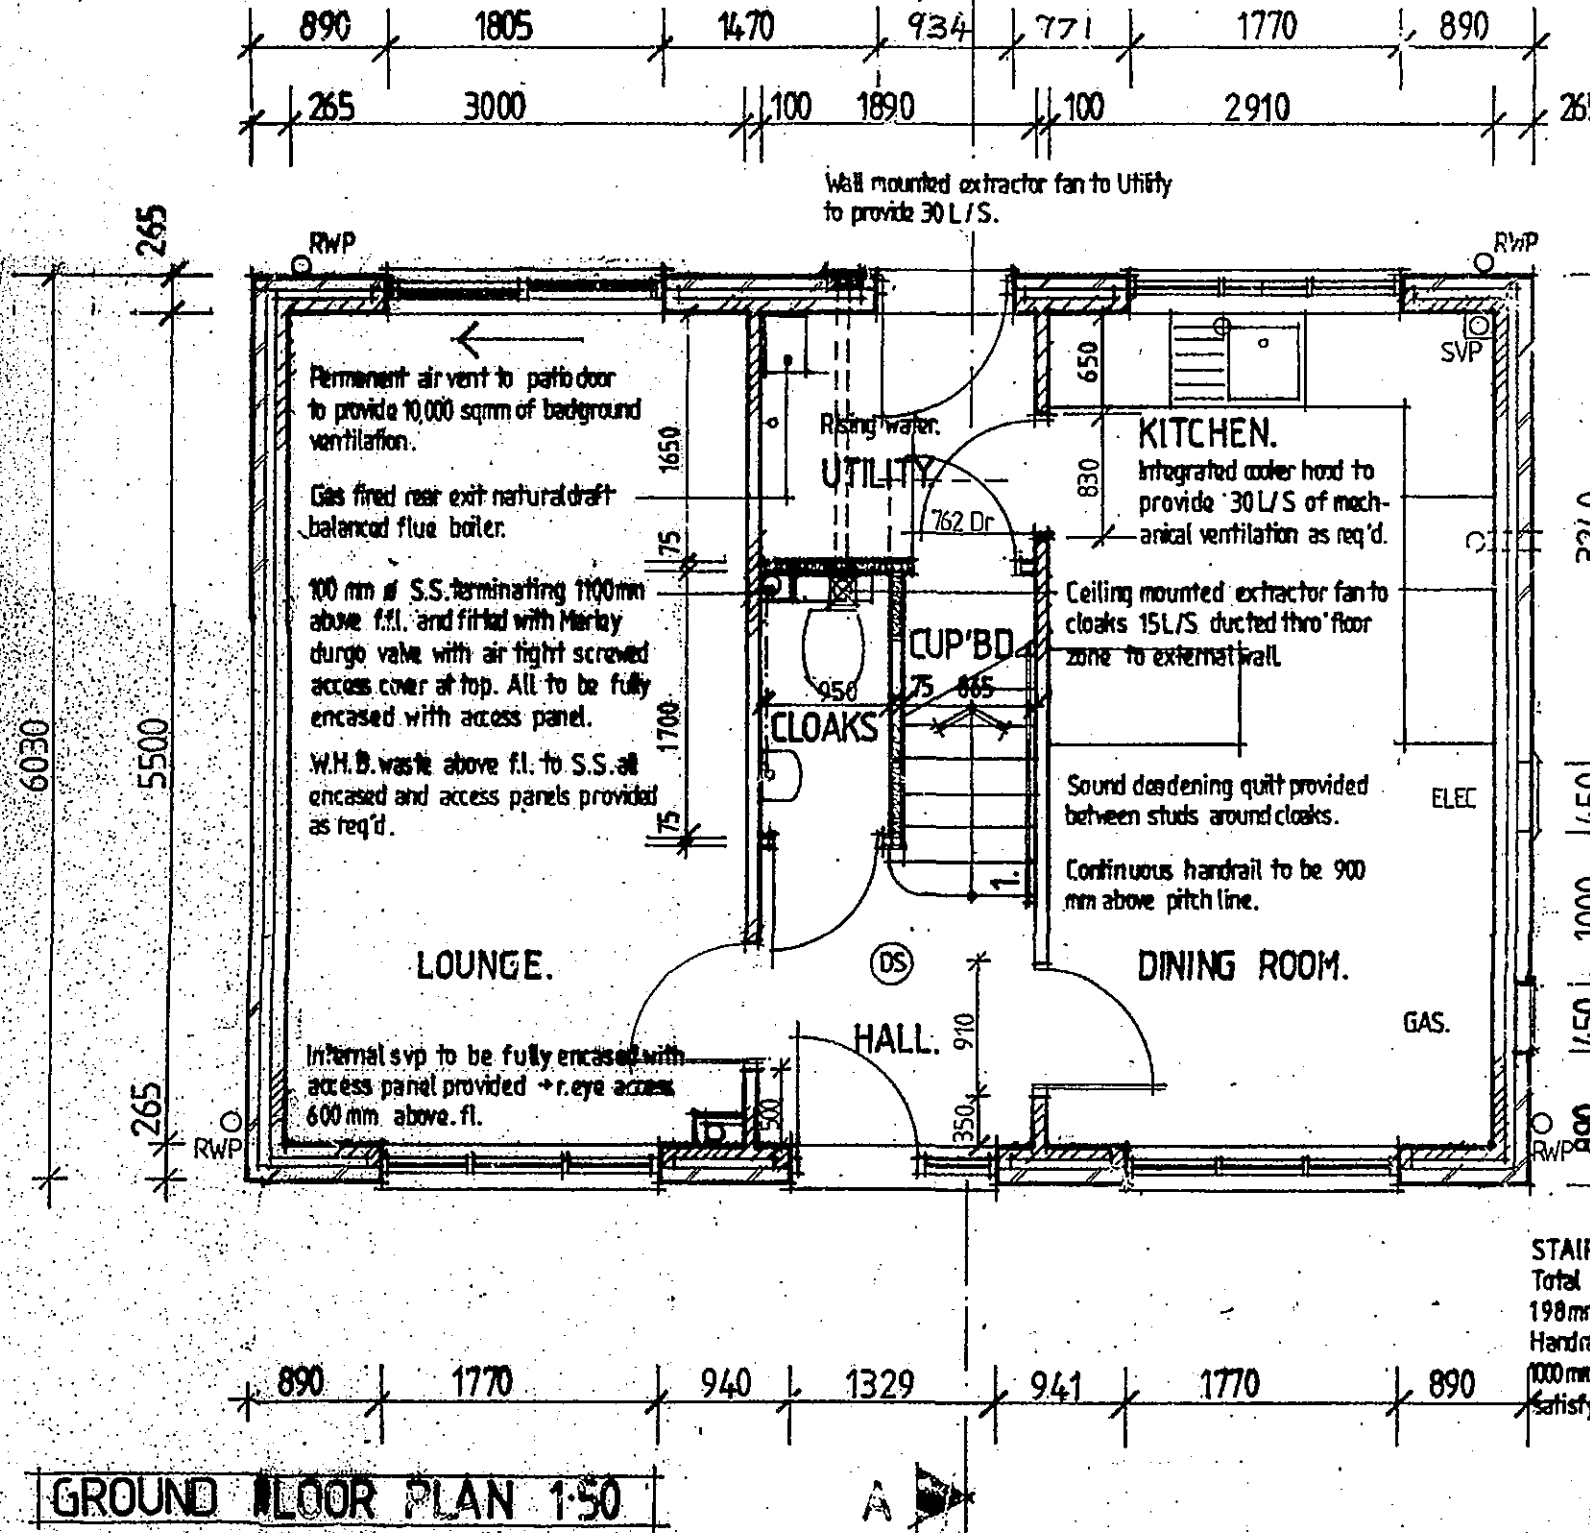



GROUND FLOOR PLAN 1:50

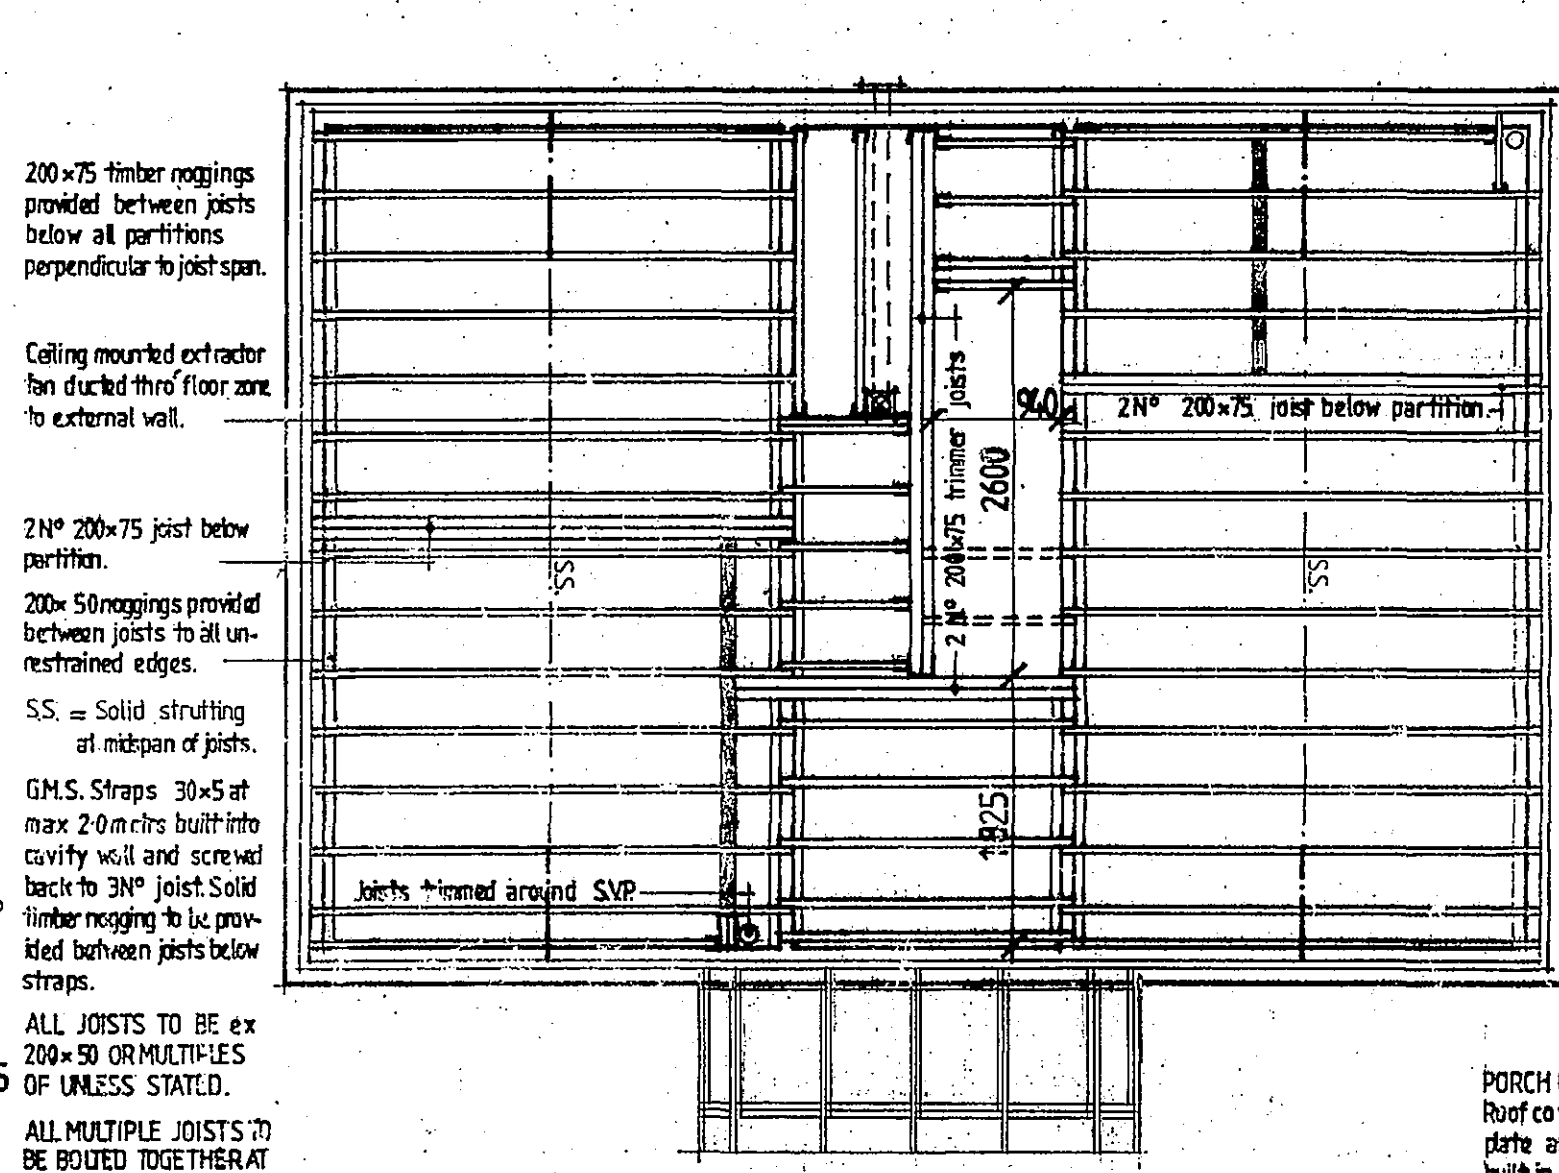


FLOOR JOIST LAYOUT 1:50

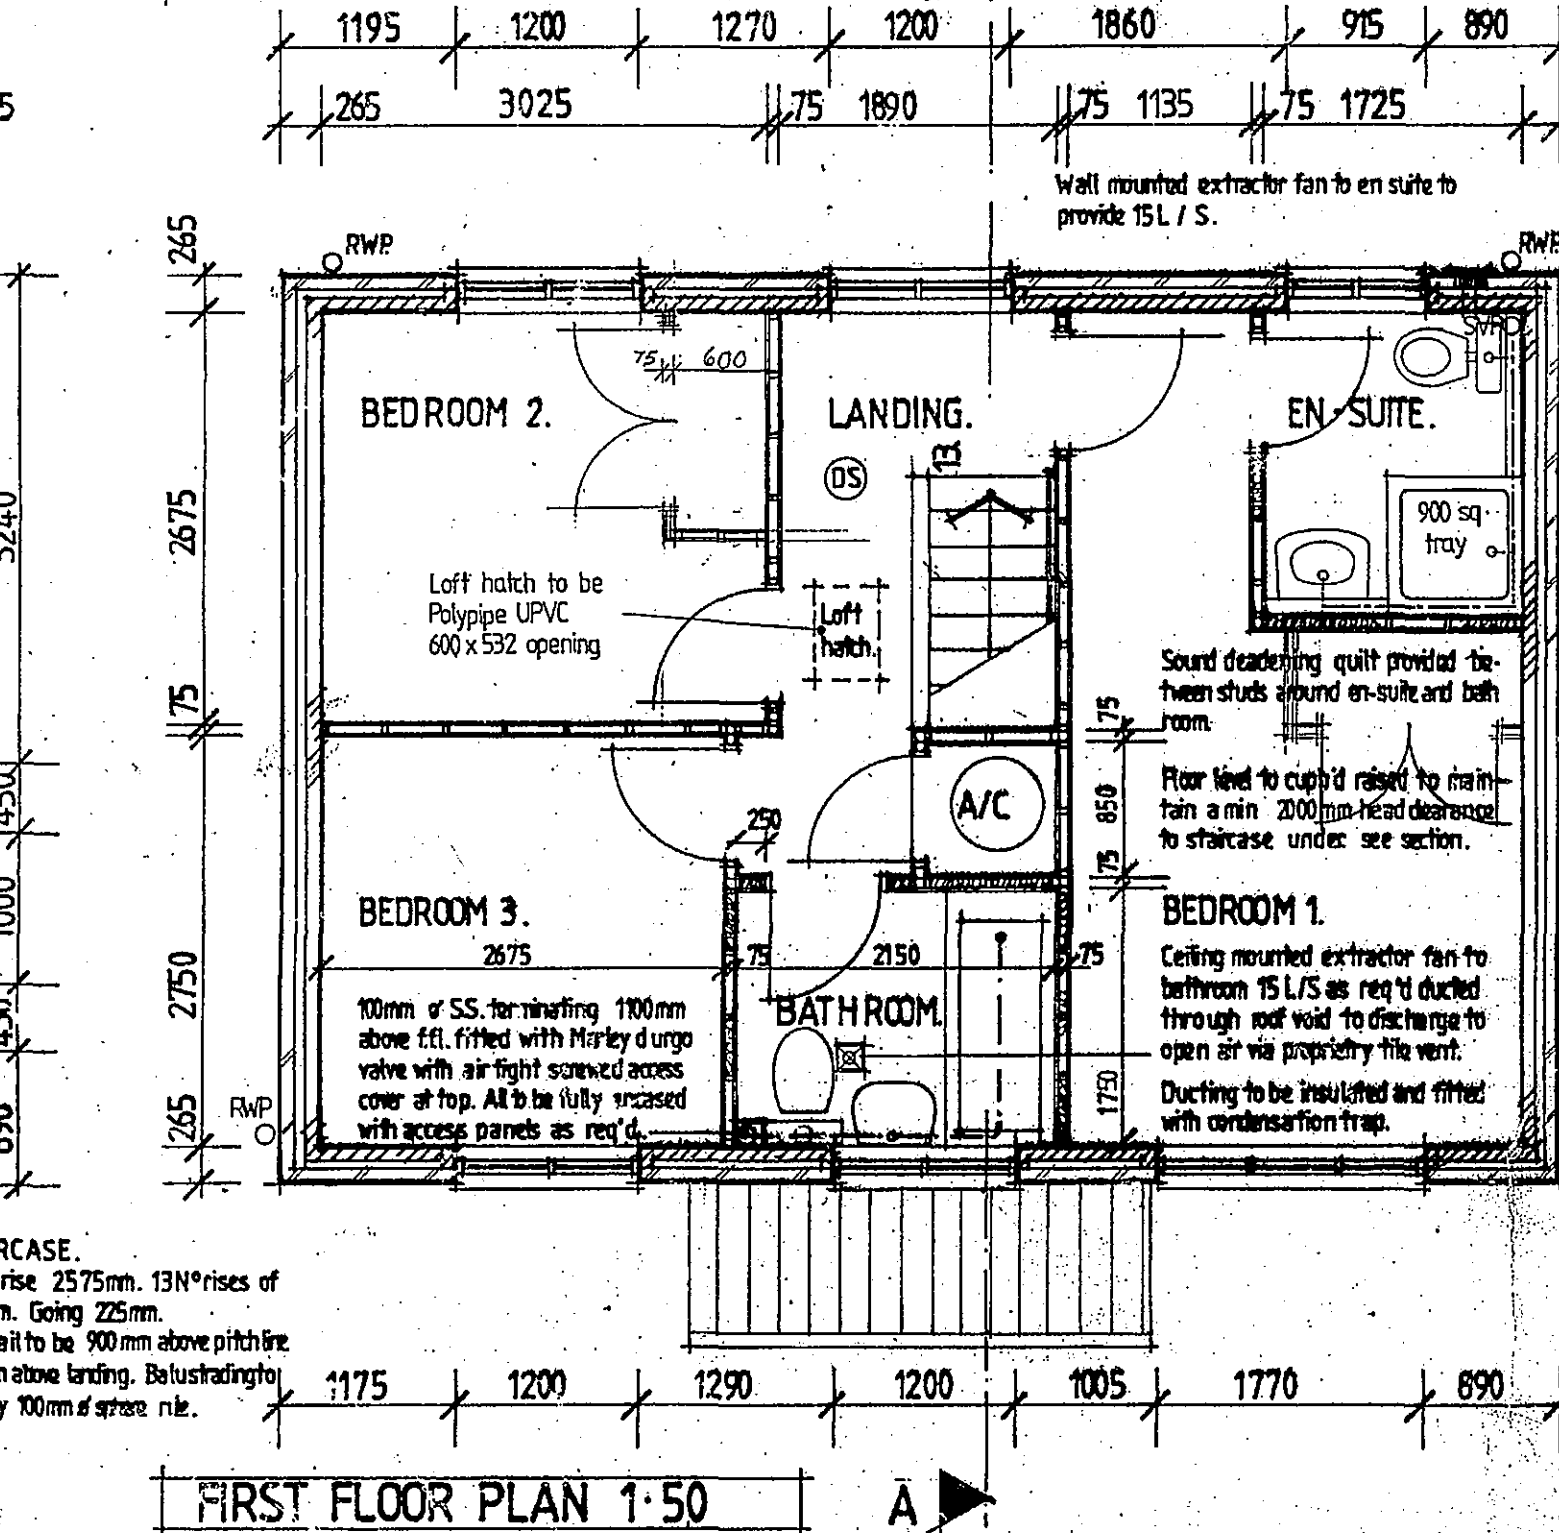

FIRST FLOOR PLAN 1:50

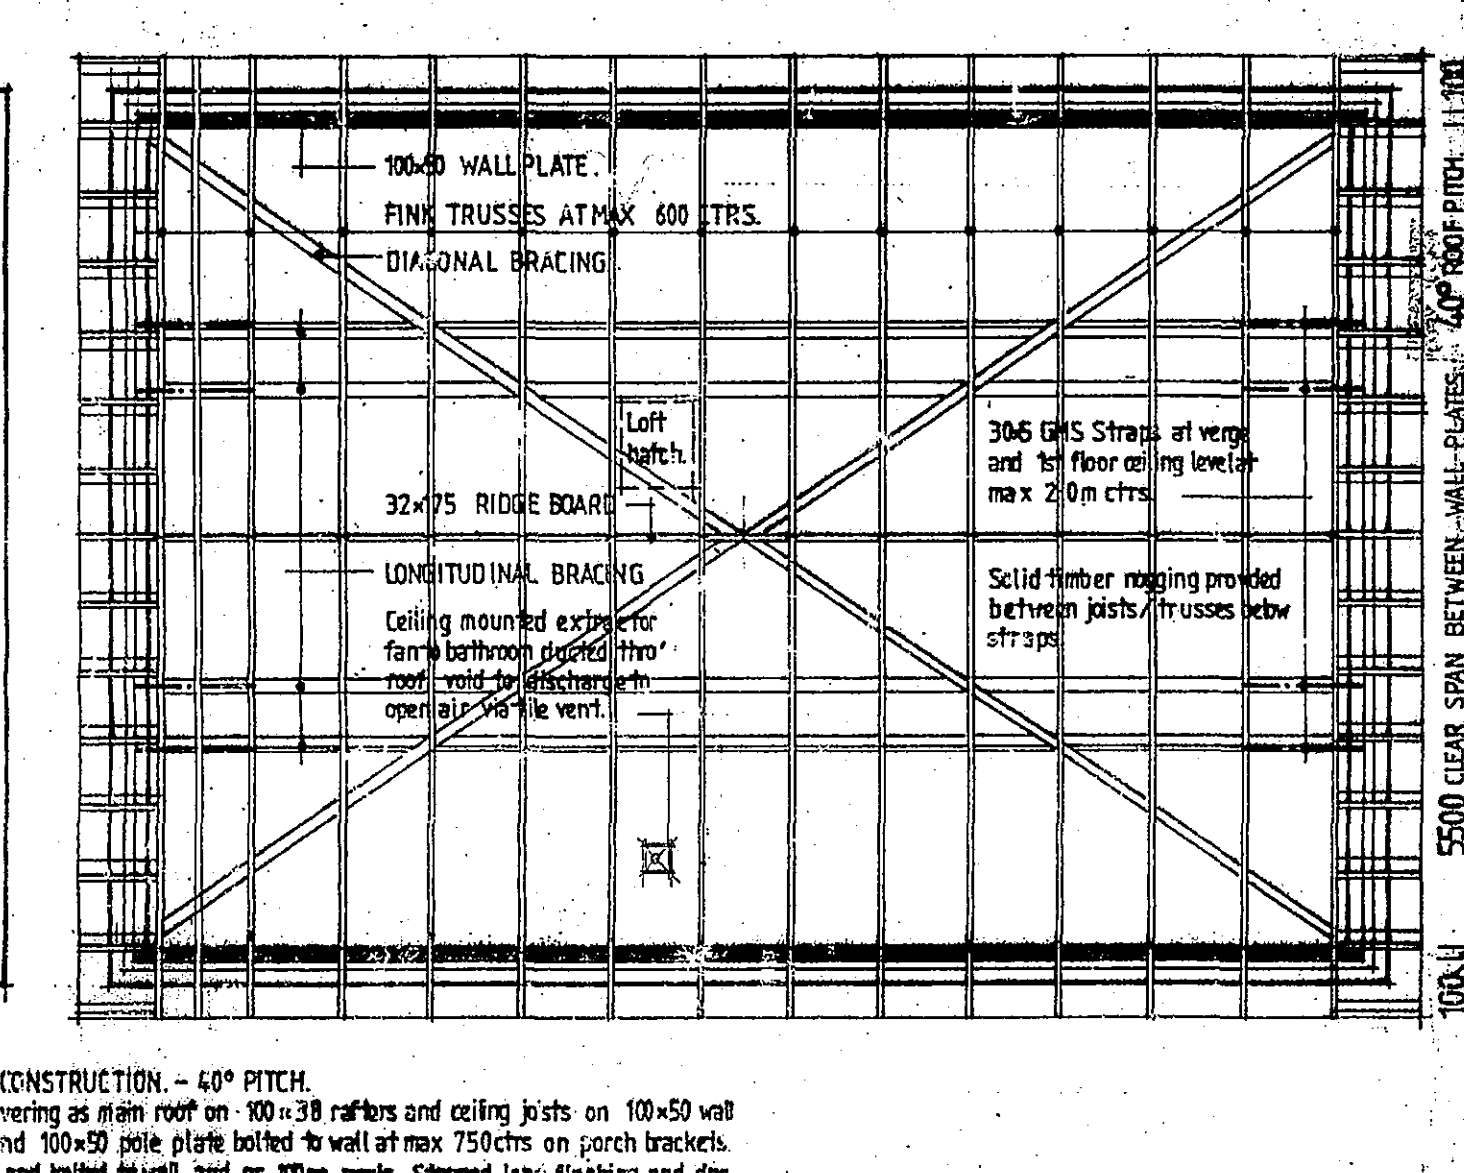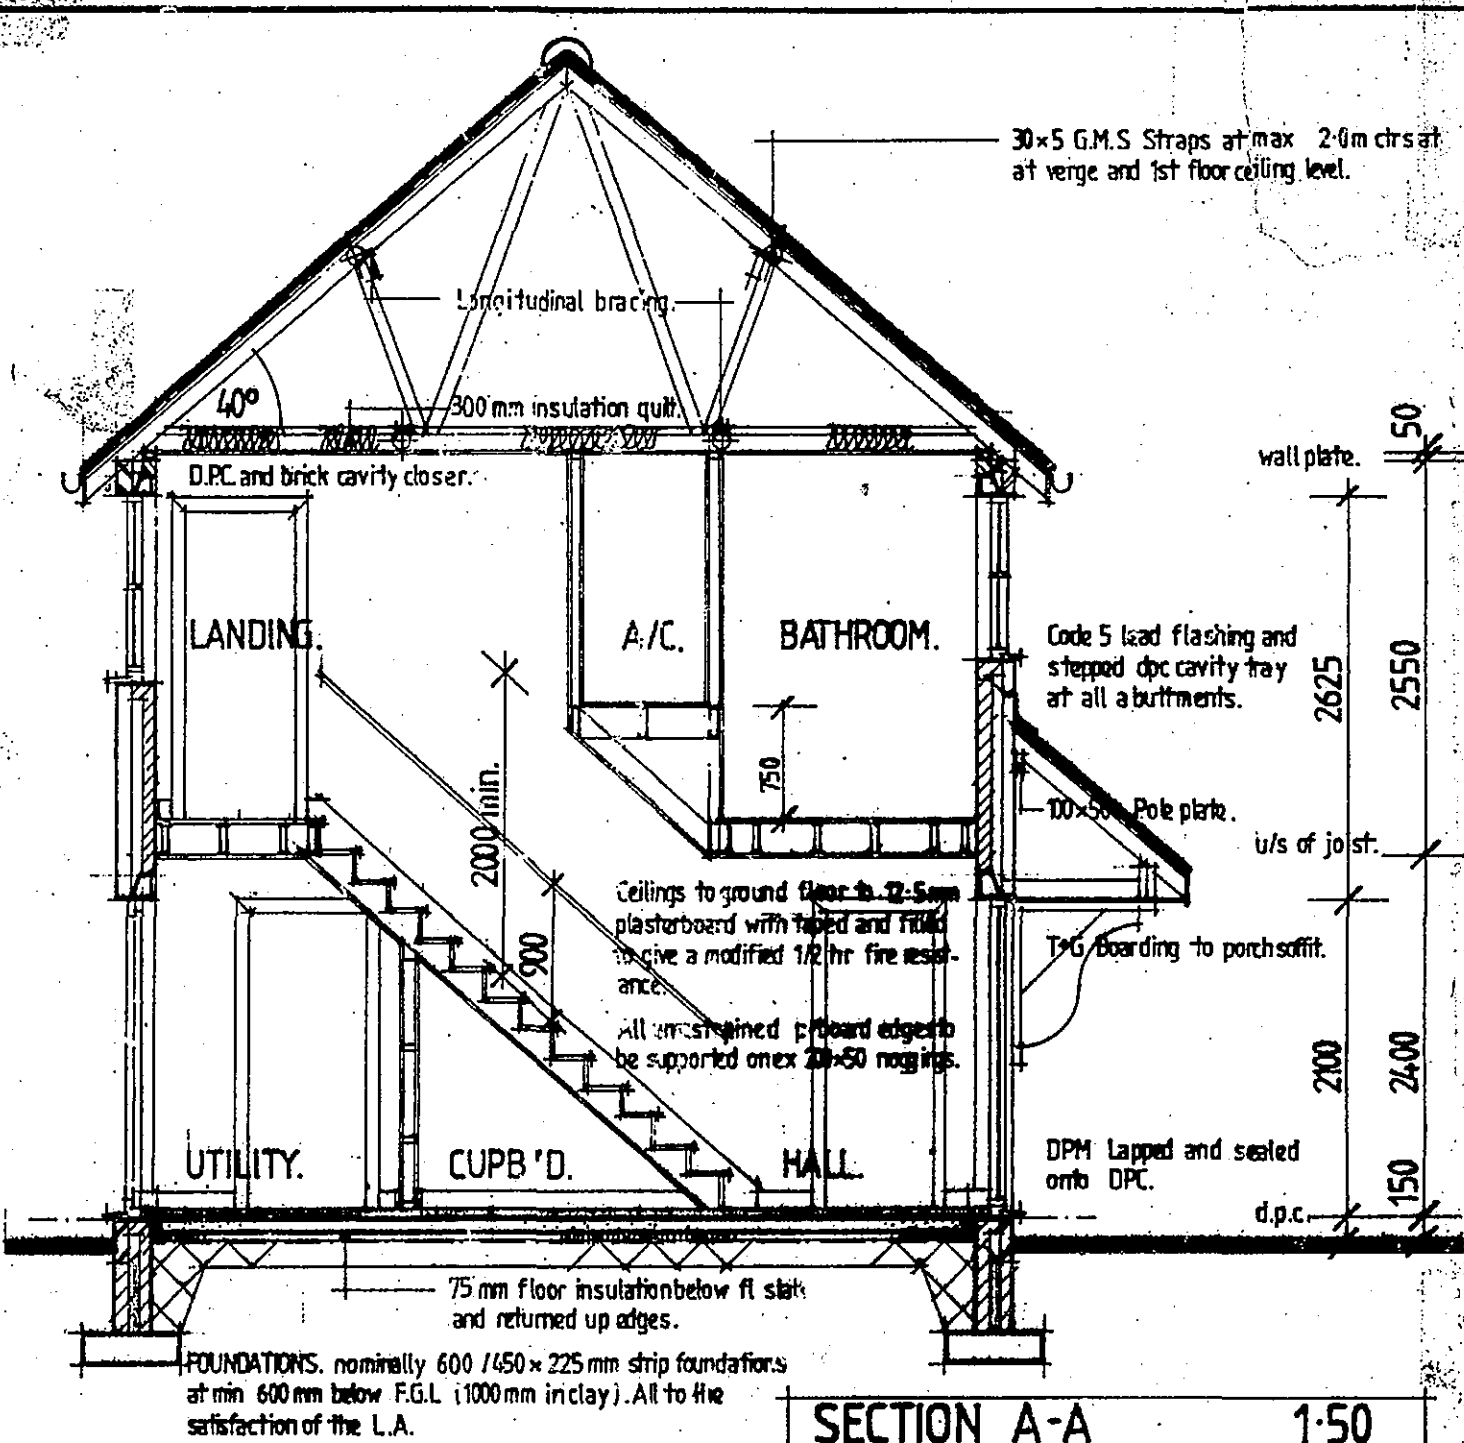

TRUSS SCHEDULE 1:50

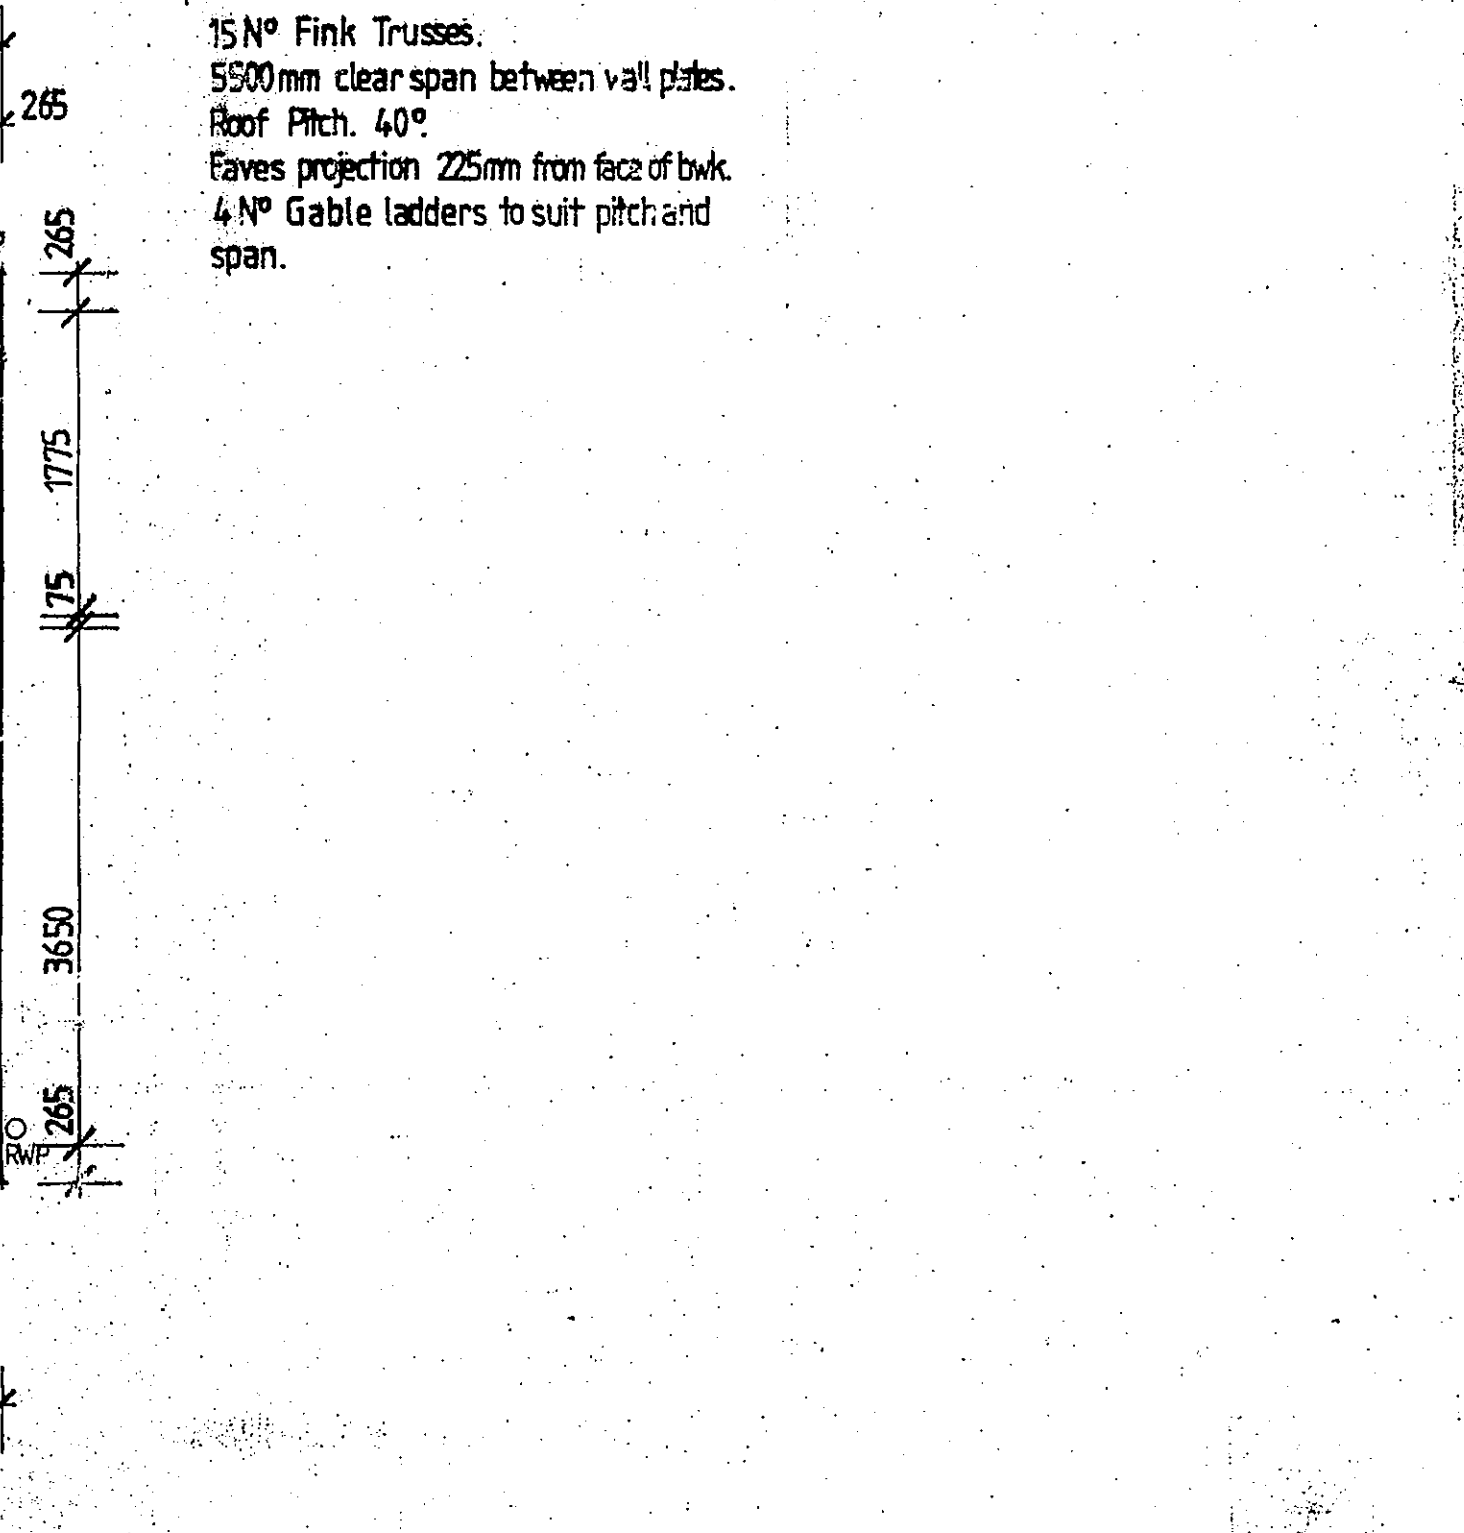


ROOF PLAN 1:50

DETERMINED PLAN

SHDC
 PLANNING & DEVELOPMENT
 - 8 MAY 2006
 Ref. 0631/06

DRAWING
 04 MAY 2006
 ISSUED

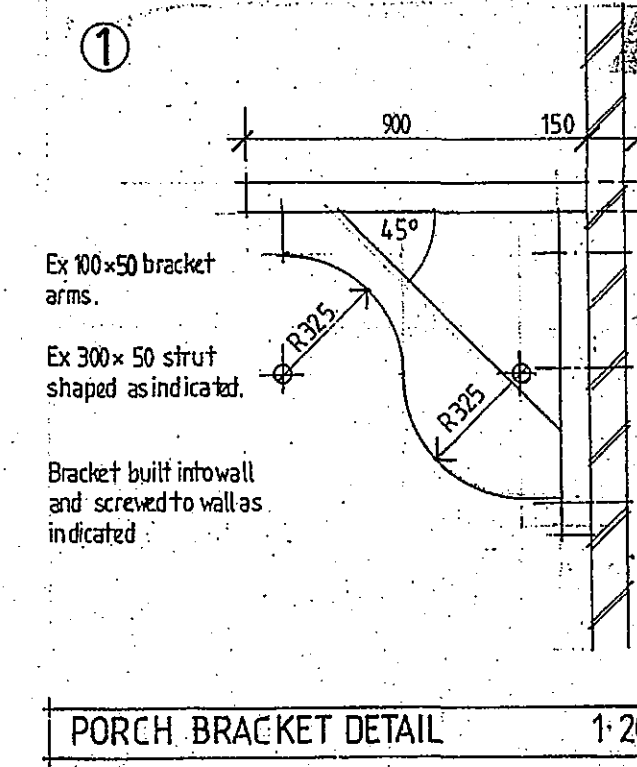

3/8/04	BS 1363 REVISION FROM ROPE OF HOUSE SVP'S	M. L.P.
8/4/05	DWG REV. LOUNGE DOOR REVISED	L. L.P.
21/4/05	WATERBURY NEW DESIGN 1 and 2	K. P.J.
01/4/05	UTILITY DOOR REVISED TO 760mm	J. P.J.
14/3/05	ENP'S AND FLOOR JOIST LAYOUT REV	I. P.V.
15/3/05	METER BOX POSITIONS REVISED	H. L.P.
10/4/05	UPDATED TO 2006 BUILDING REGULATIONS	H. L.P.
25/4/05	Rev. Dr. D. M. C. C.	F. P.V.
13/2/05	WORKING TO ACT M. B. B. B. B.	E. P.V.
21/3/05	PORCH AMENDED	D. B.
18/2/05	ROOF TRUSS ADDED	C. B.
9/2/05	SHDC AMENDMENTS & En-Suite revised	B. B.
5/2/05	ENG COMMENTS ADDED TO BRACKET DETAILS	A. B.
04/05	0631/06	

REVISIONS	
Project:	D Range House Type.
Drawing Title:	3 Bedroom 947 sqft.
Working Drawing:	The Maybury
Reference No:	03/SG/09/V1
Drawing No:	01.
Scale:	1:50, 1:100, 1:20.
Date:	Dec 95
Drawn:	P.C.R.
Check:	ABRBERGHA ZA KM
Do not scale directly from this drawing. All discrepancies to be brought to the attention of the above office.	