


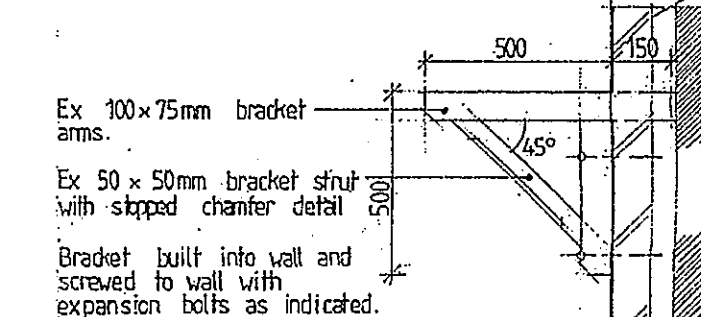
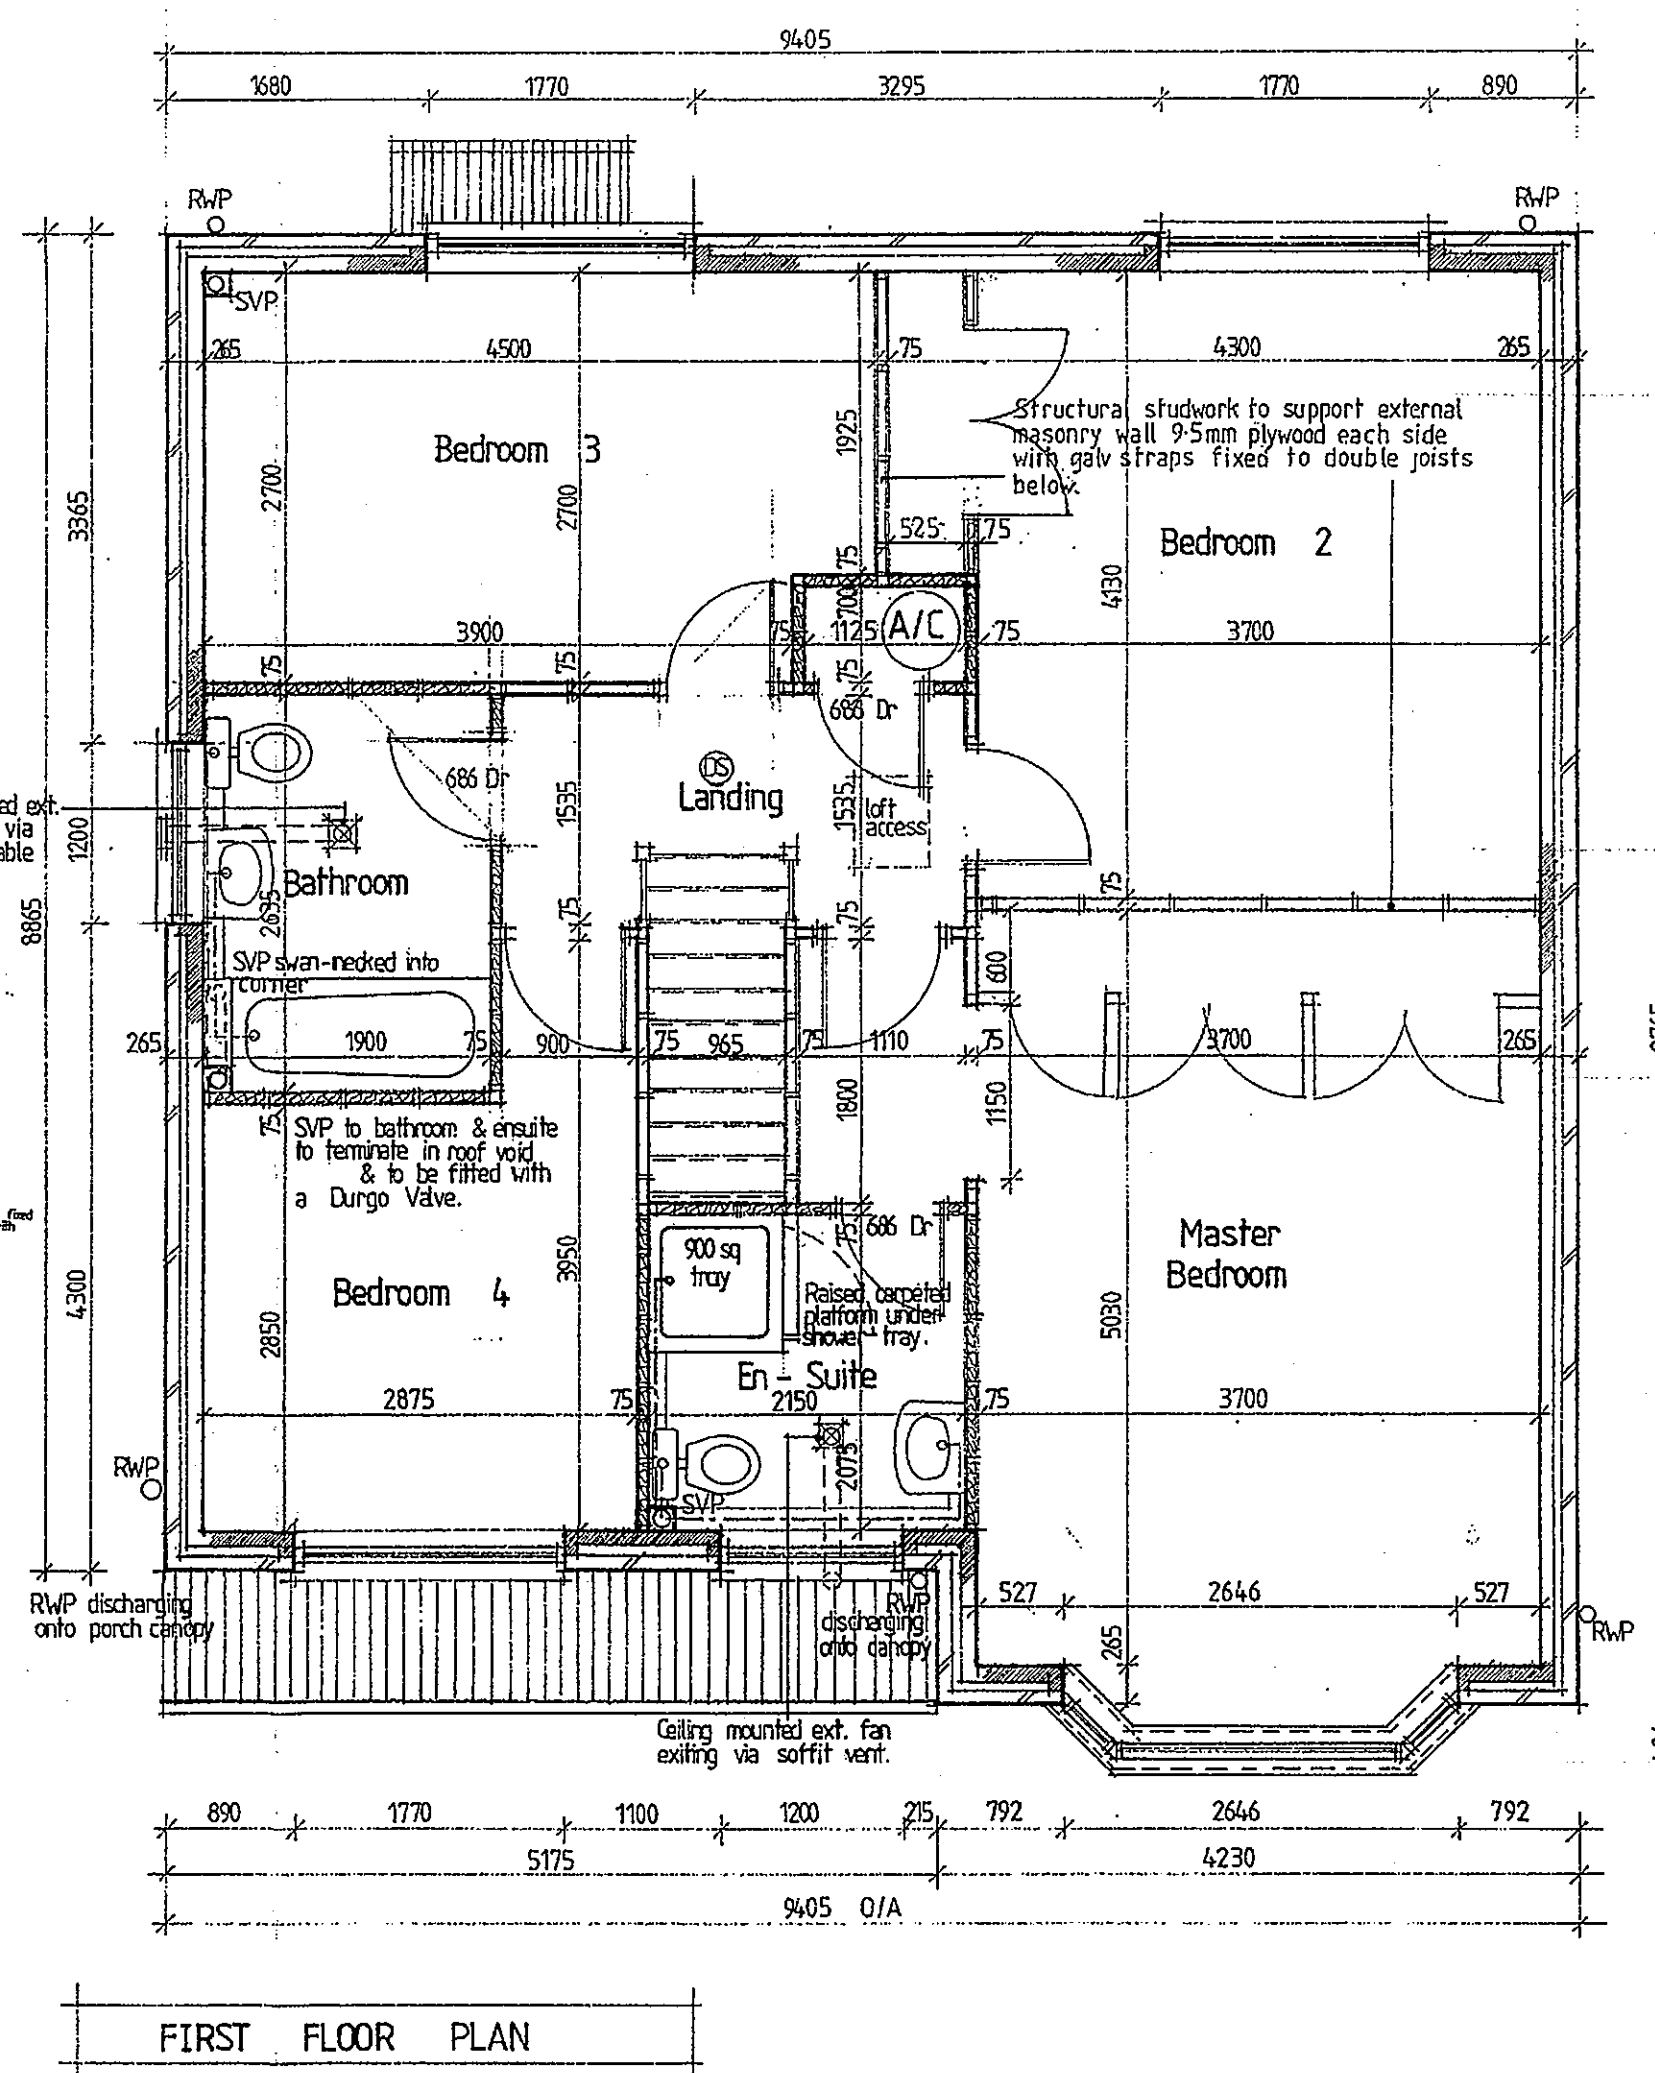
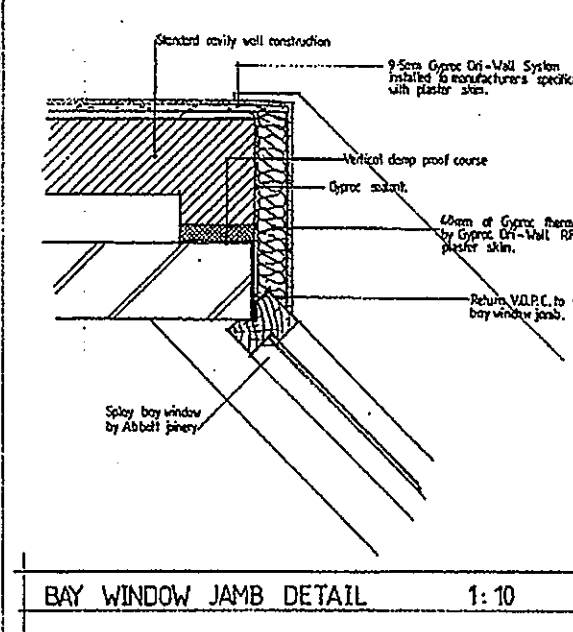
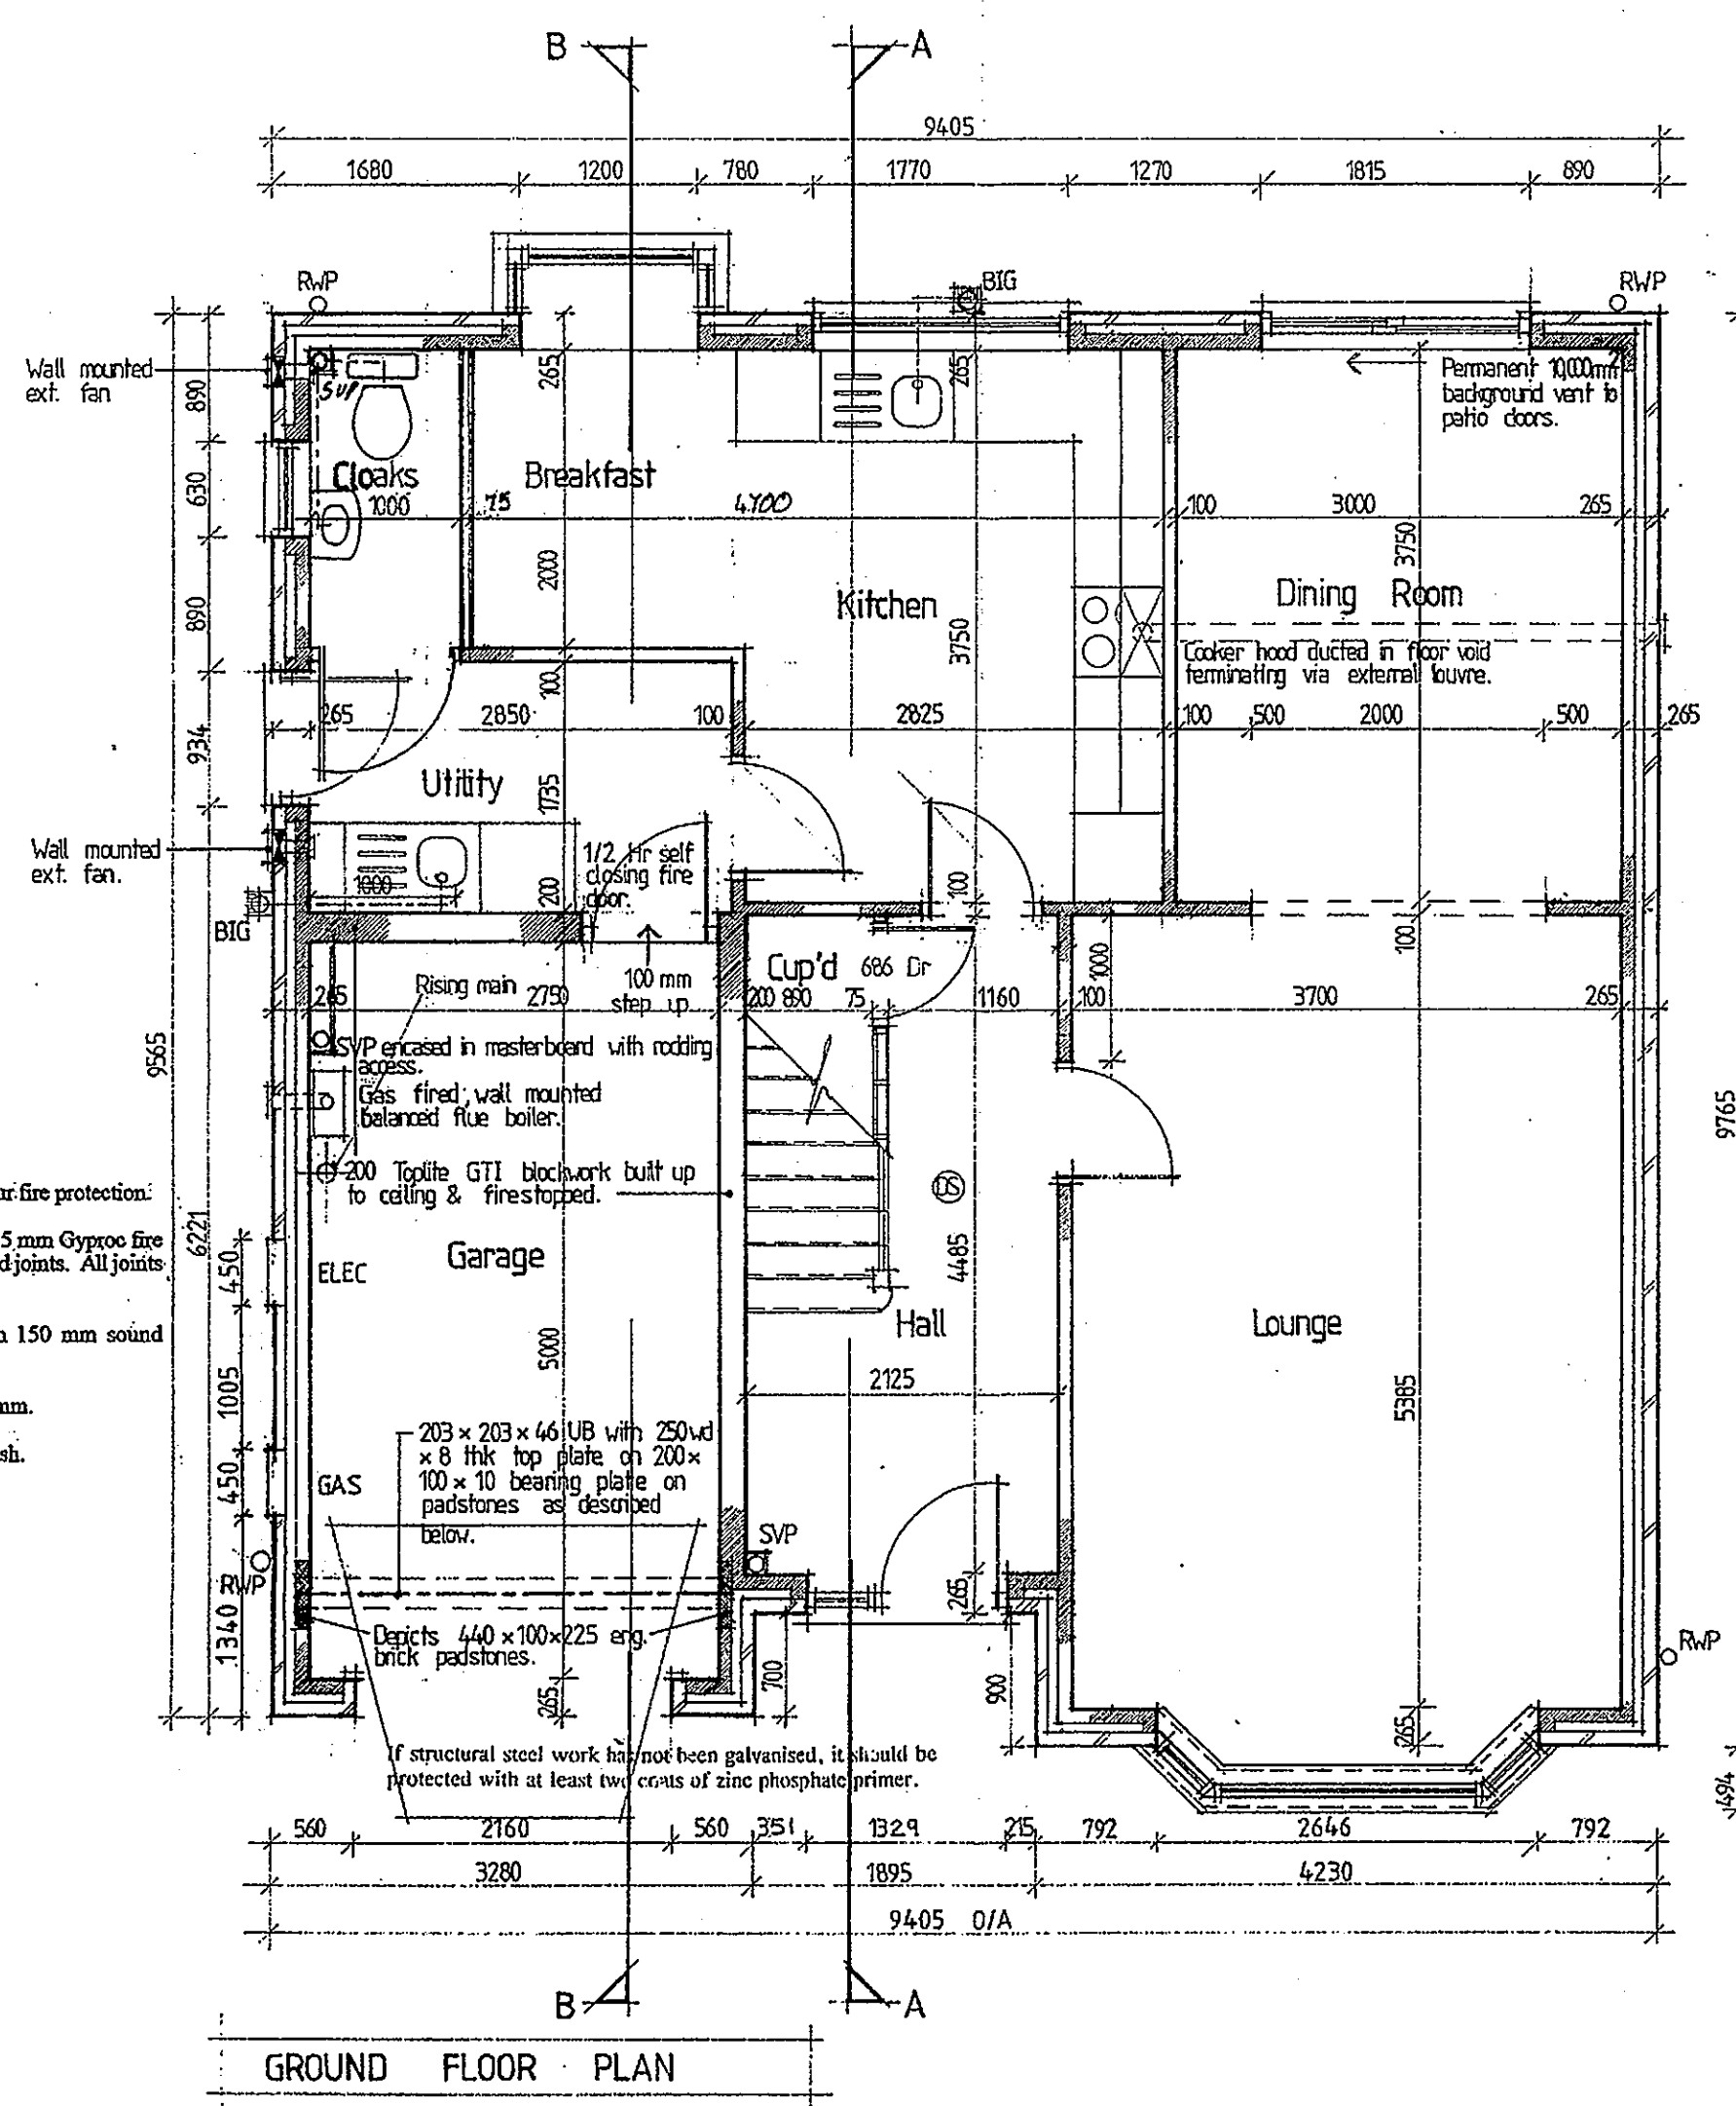
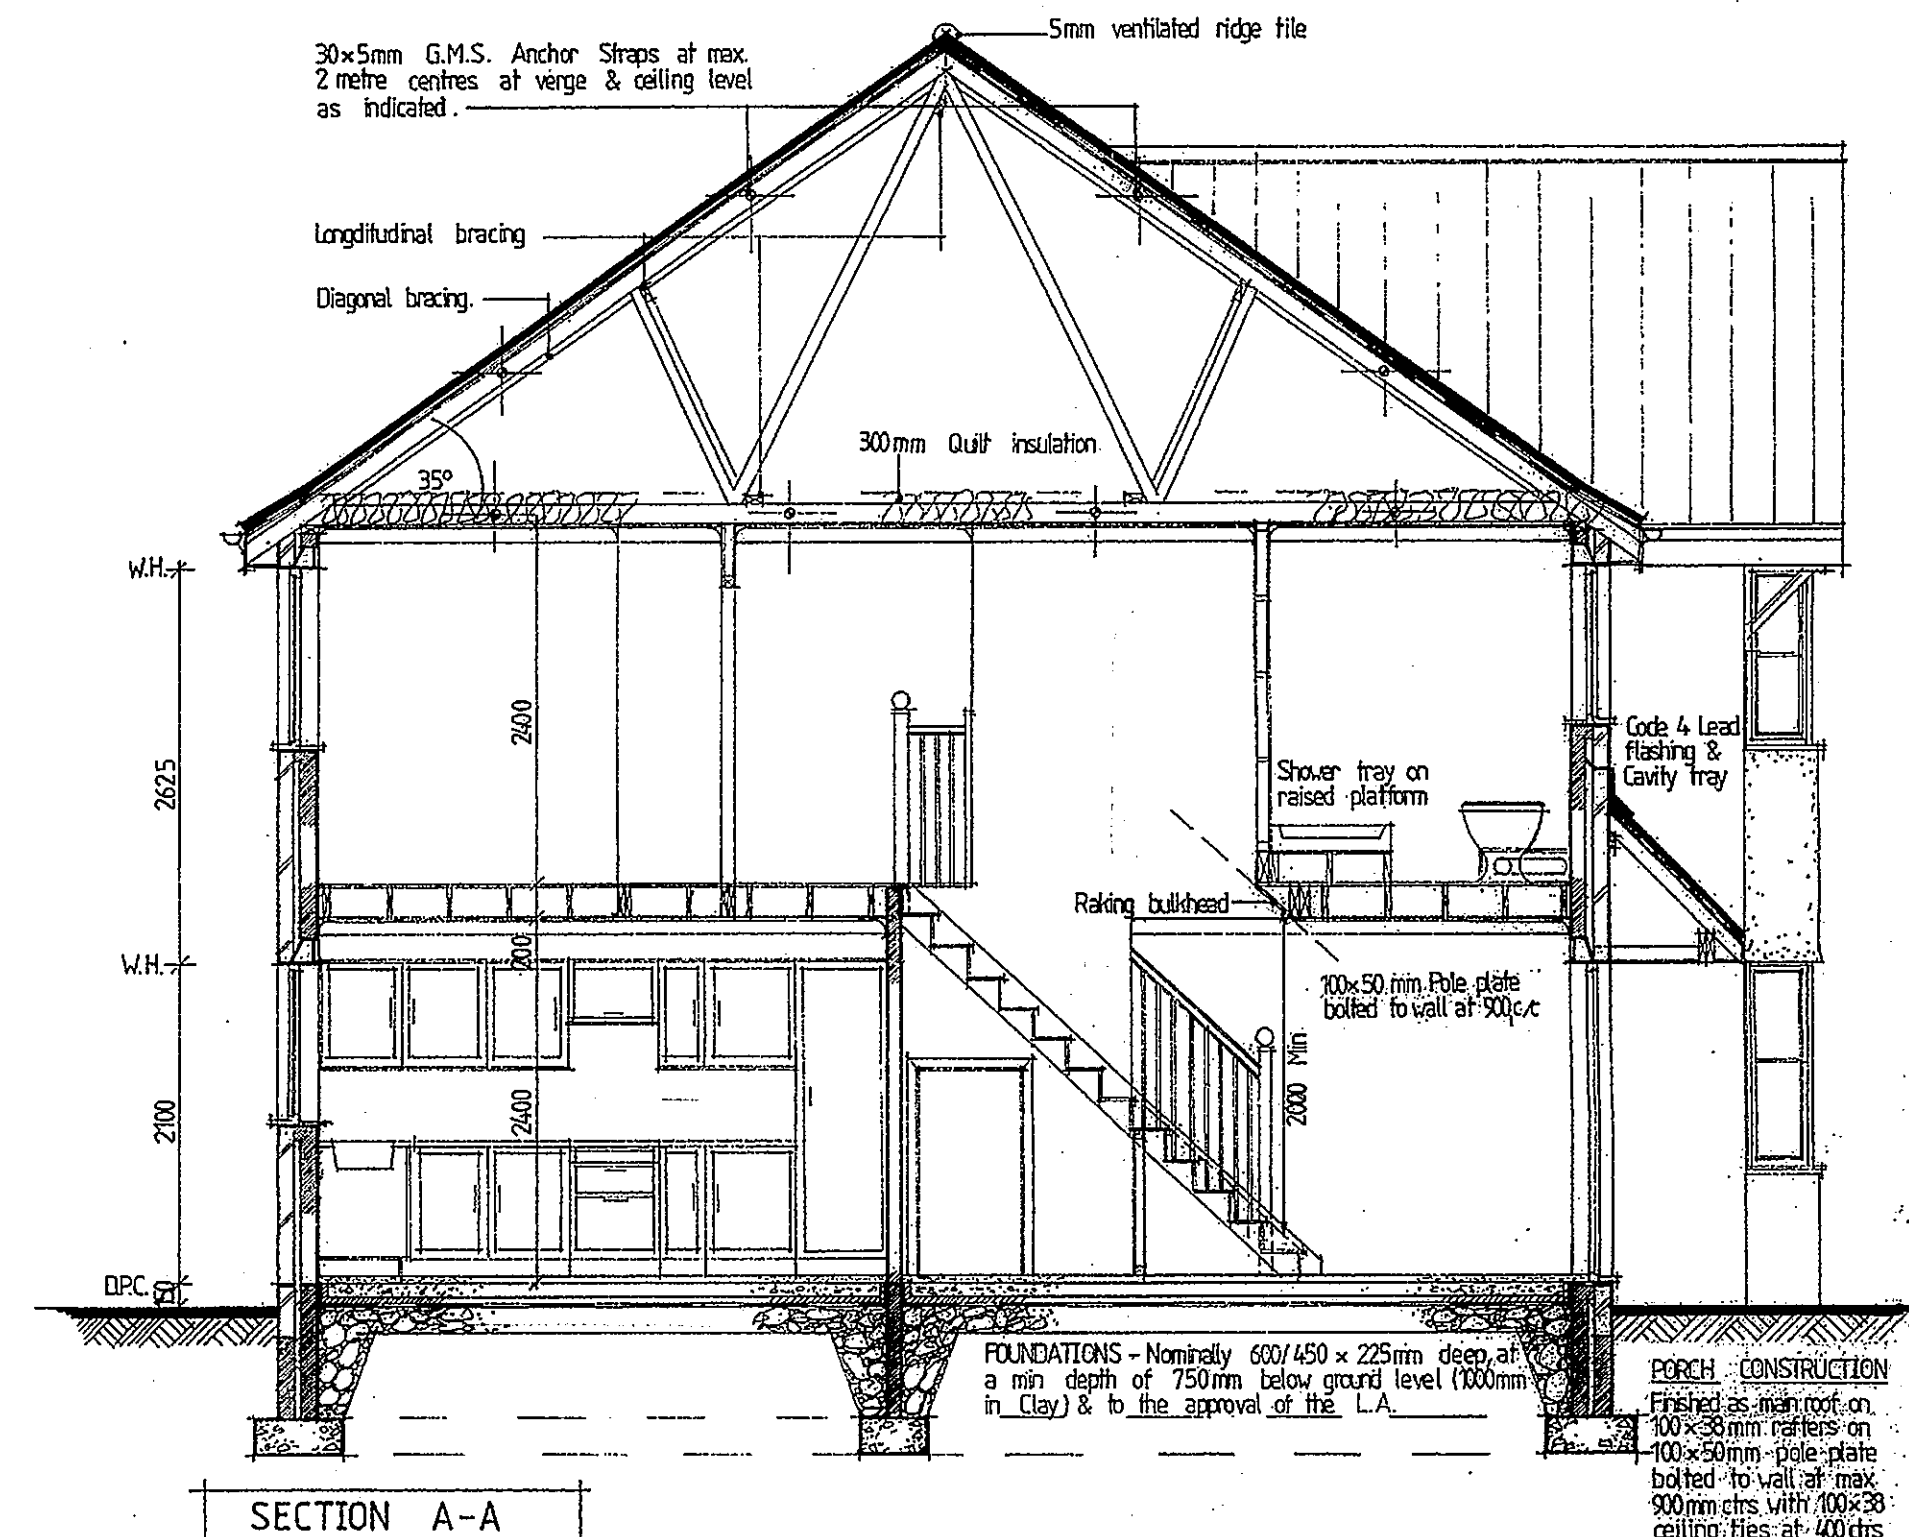
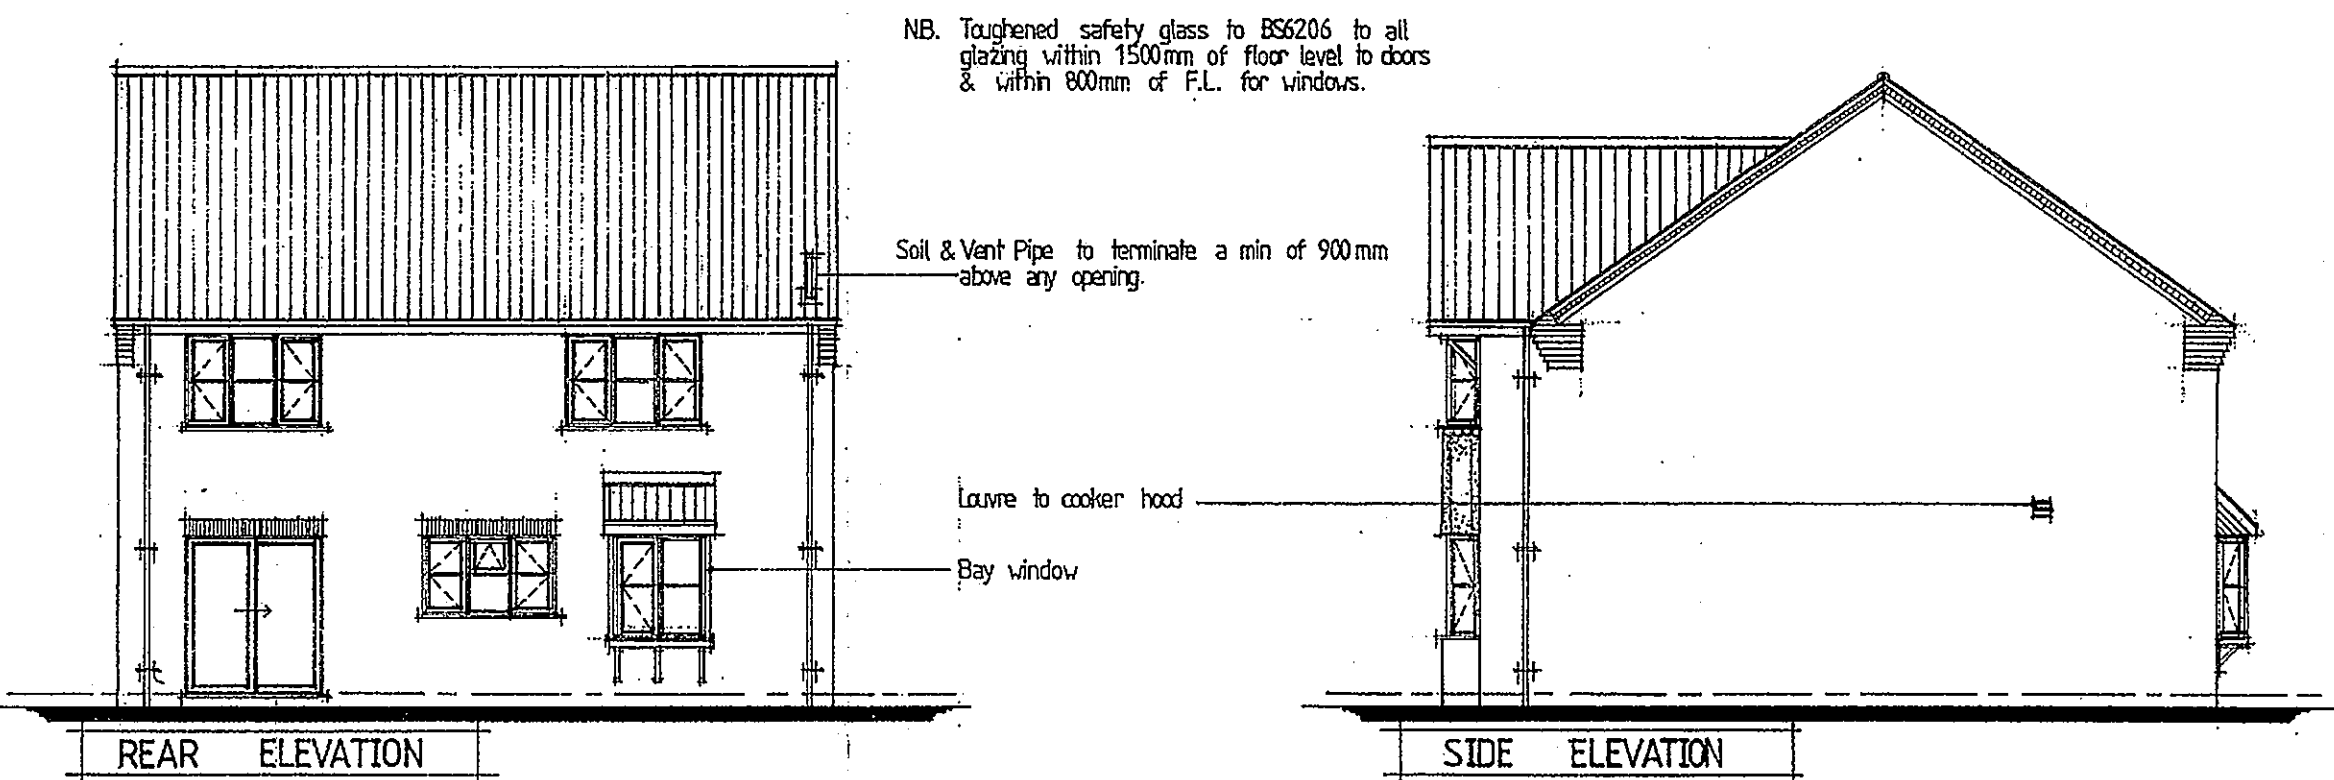
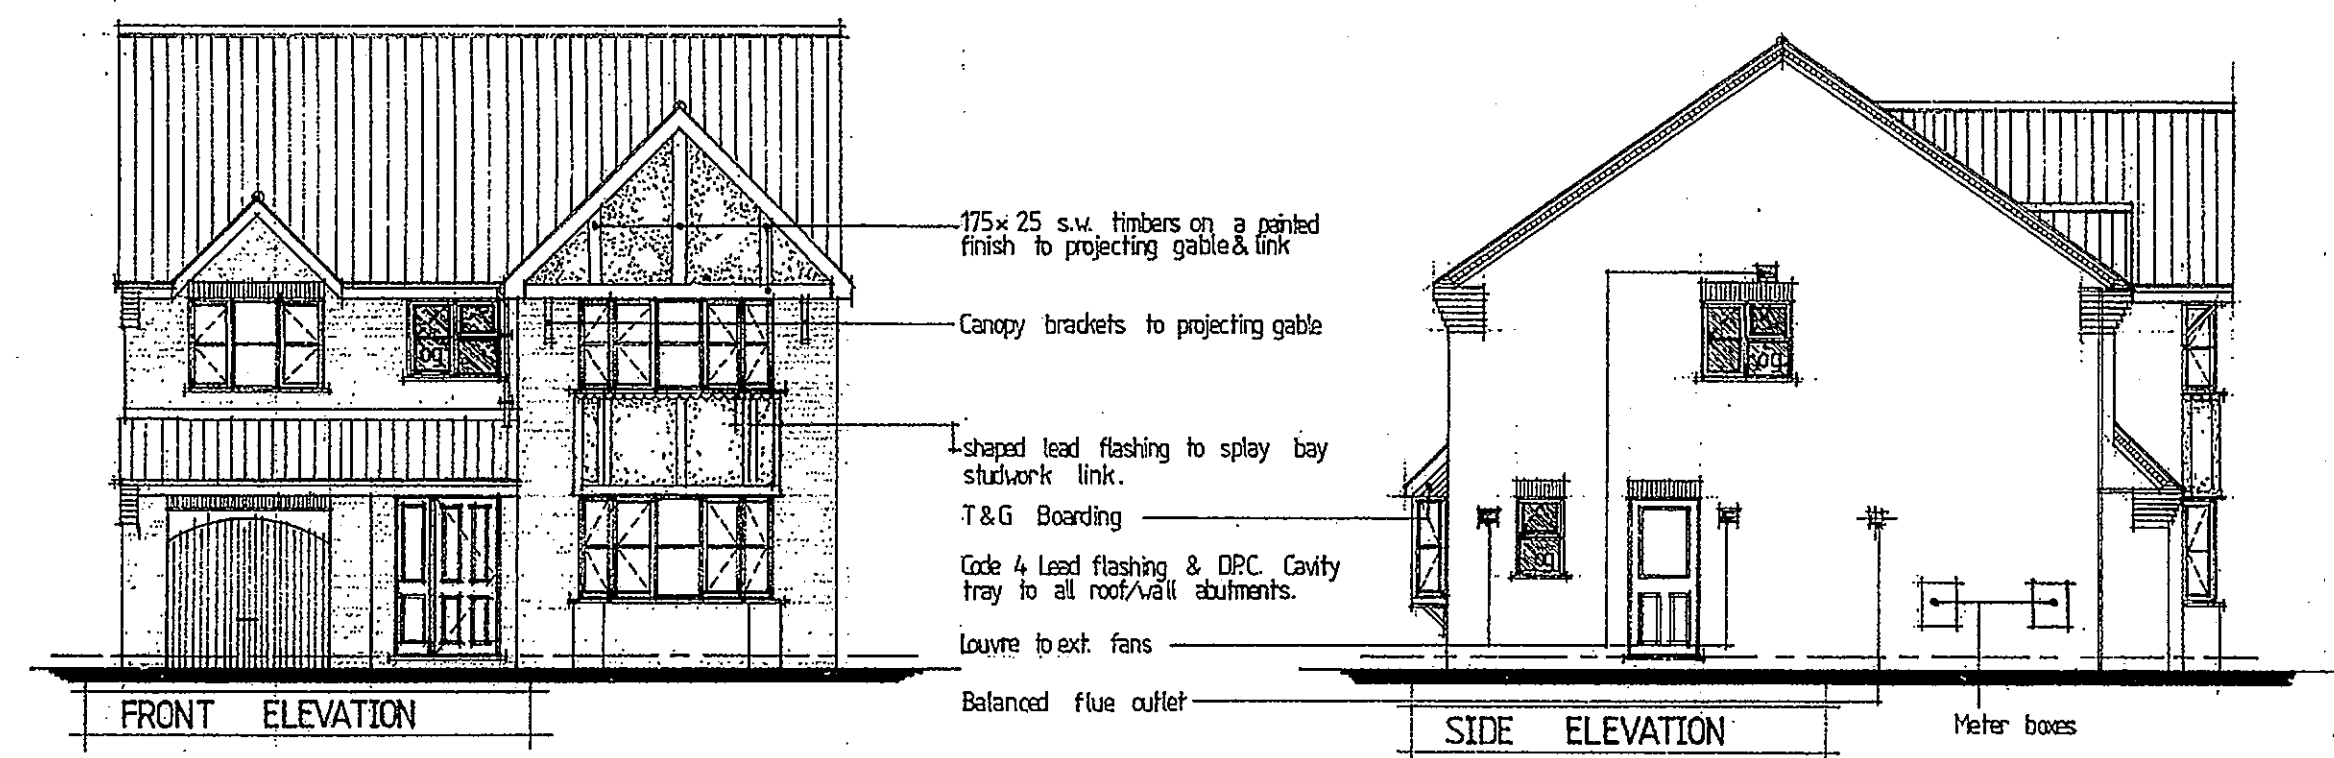
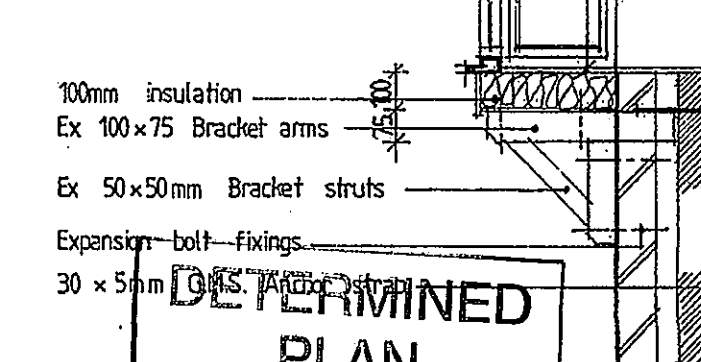


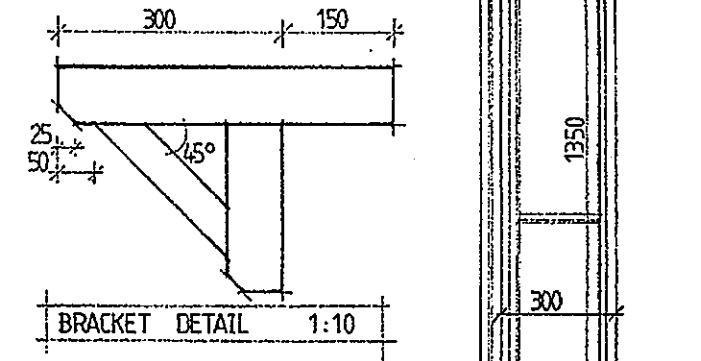

CANOPY BRACKET DETAIL 1:20

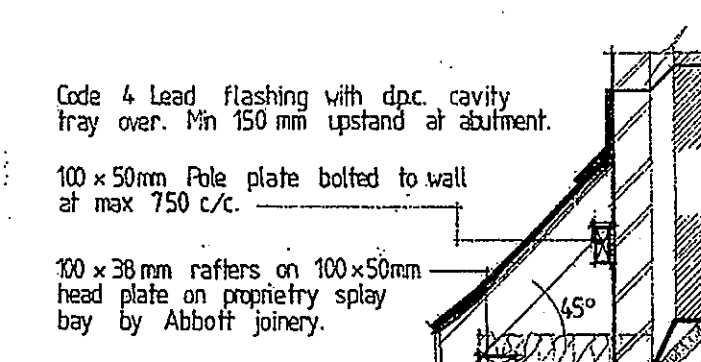


BAY WINDOW & BRACKET DETAIL 1:20

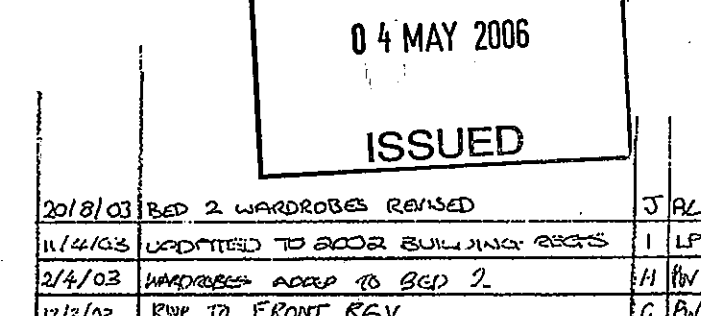

SHDC
PLANNING & DEVELOPMENT
- 8 MAY 2006
Ref: 063/106

Date	Description	By	Check
5/2/02	SHOWER TRAY TO EXISTING REVISED	P. L.	L.B.
6/7/00	Rev M. Note - Revised	E. R.	L.B.
10/4/00	CONSTRUCTION COMMENTS ADDED	D. J.	L.B.
3/6/00	UPDATED TO PART M. B. REGS.	C. R.	L.B.
6/7/98	Structural studwork to bedrooms 2, 3, 4	B. R.	L.B.
10/11/97	Finish to gable & bay link amended	A. J.	L.B.

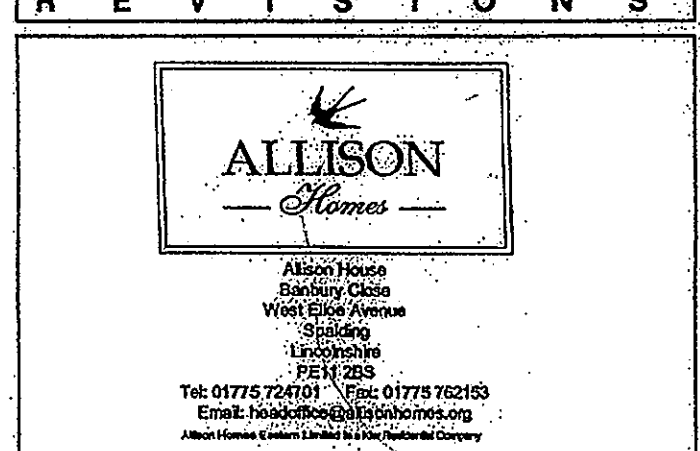

Project: A-RANGE 4 BED HOUSE, THE WESTLAND.

Drawing Title: CONSTRUCTION DETAILS
Floor plans, Elevations & Section.

Reference No:	Scales: 1:50, 1:100.
Drawing No: 01	Date: 8/9/97
Revision: A	Drawn: [Signature]
Revised: [Signature]	Check: [Signature]

Do not scale directly from this drawing. All discrepancies to be brought to the attention of the above office.