




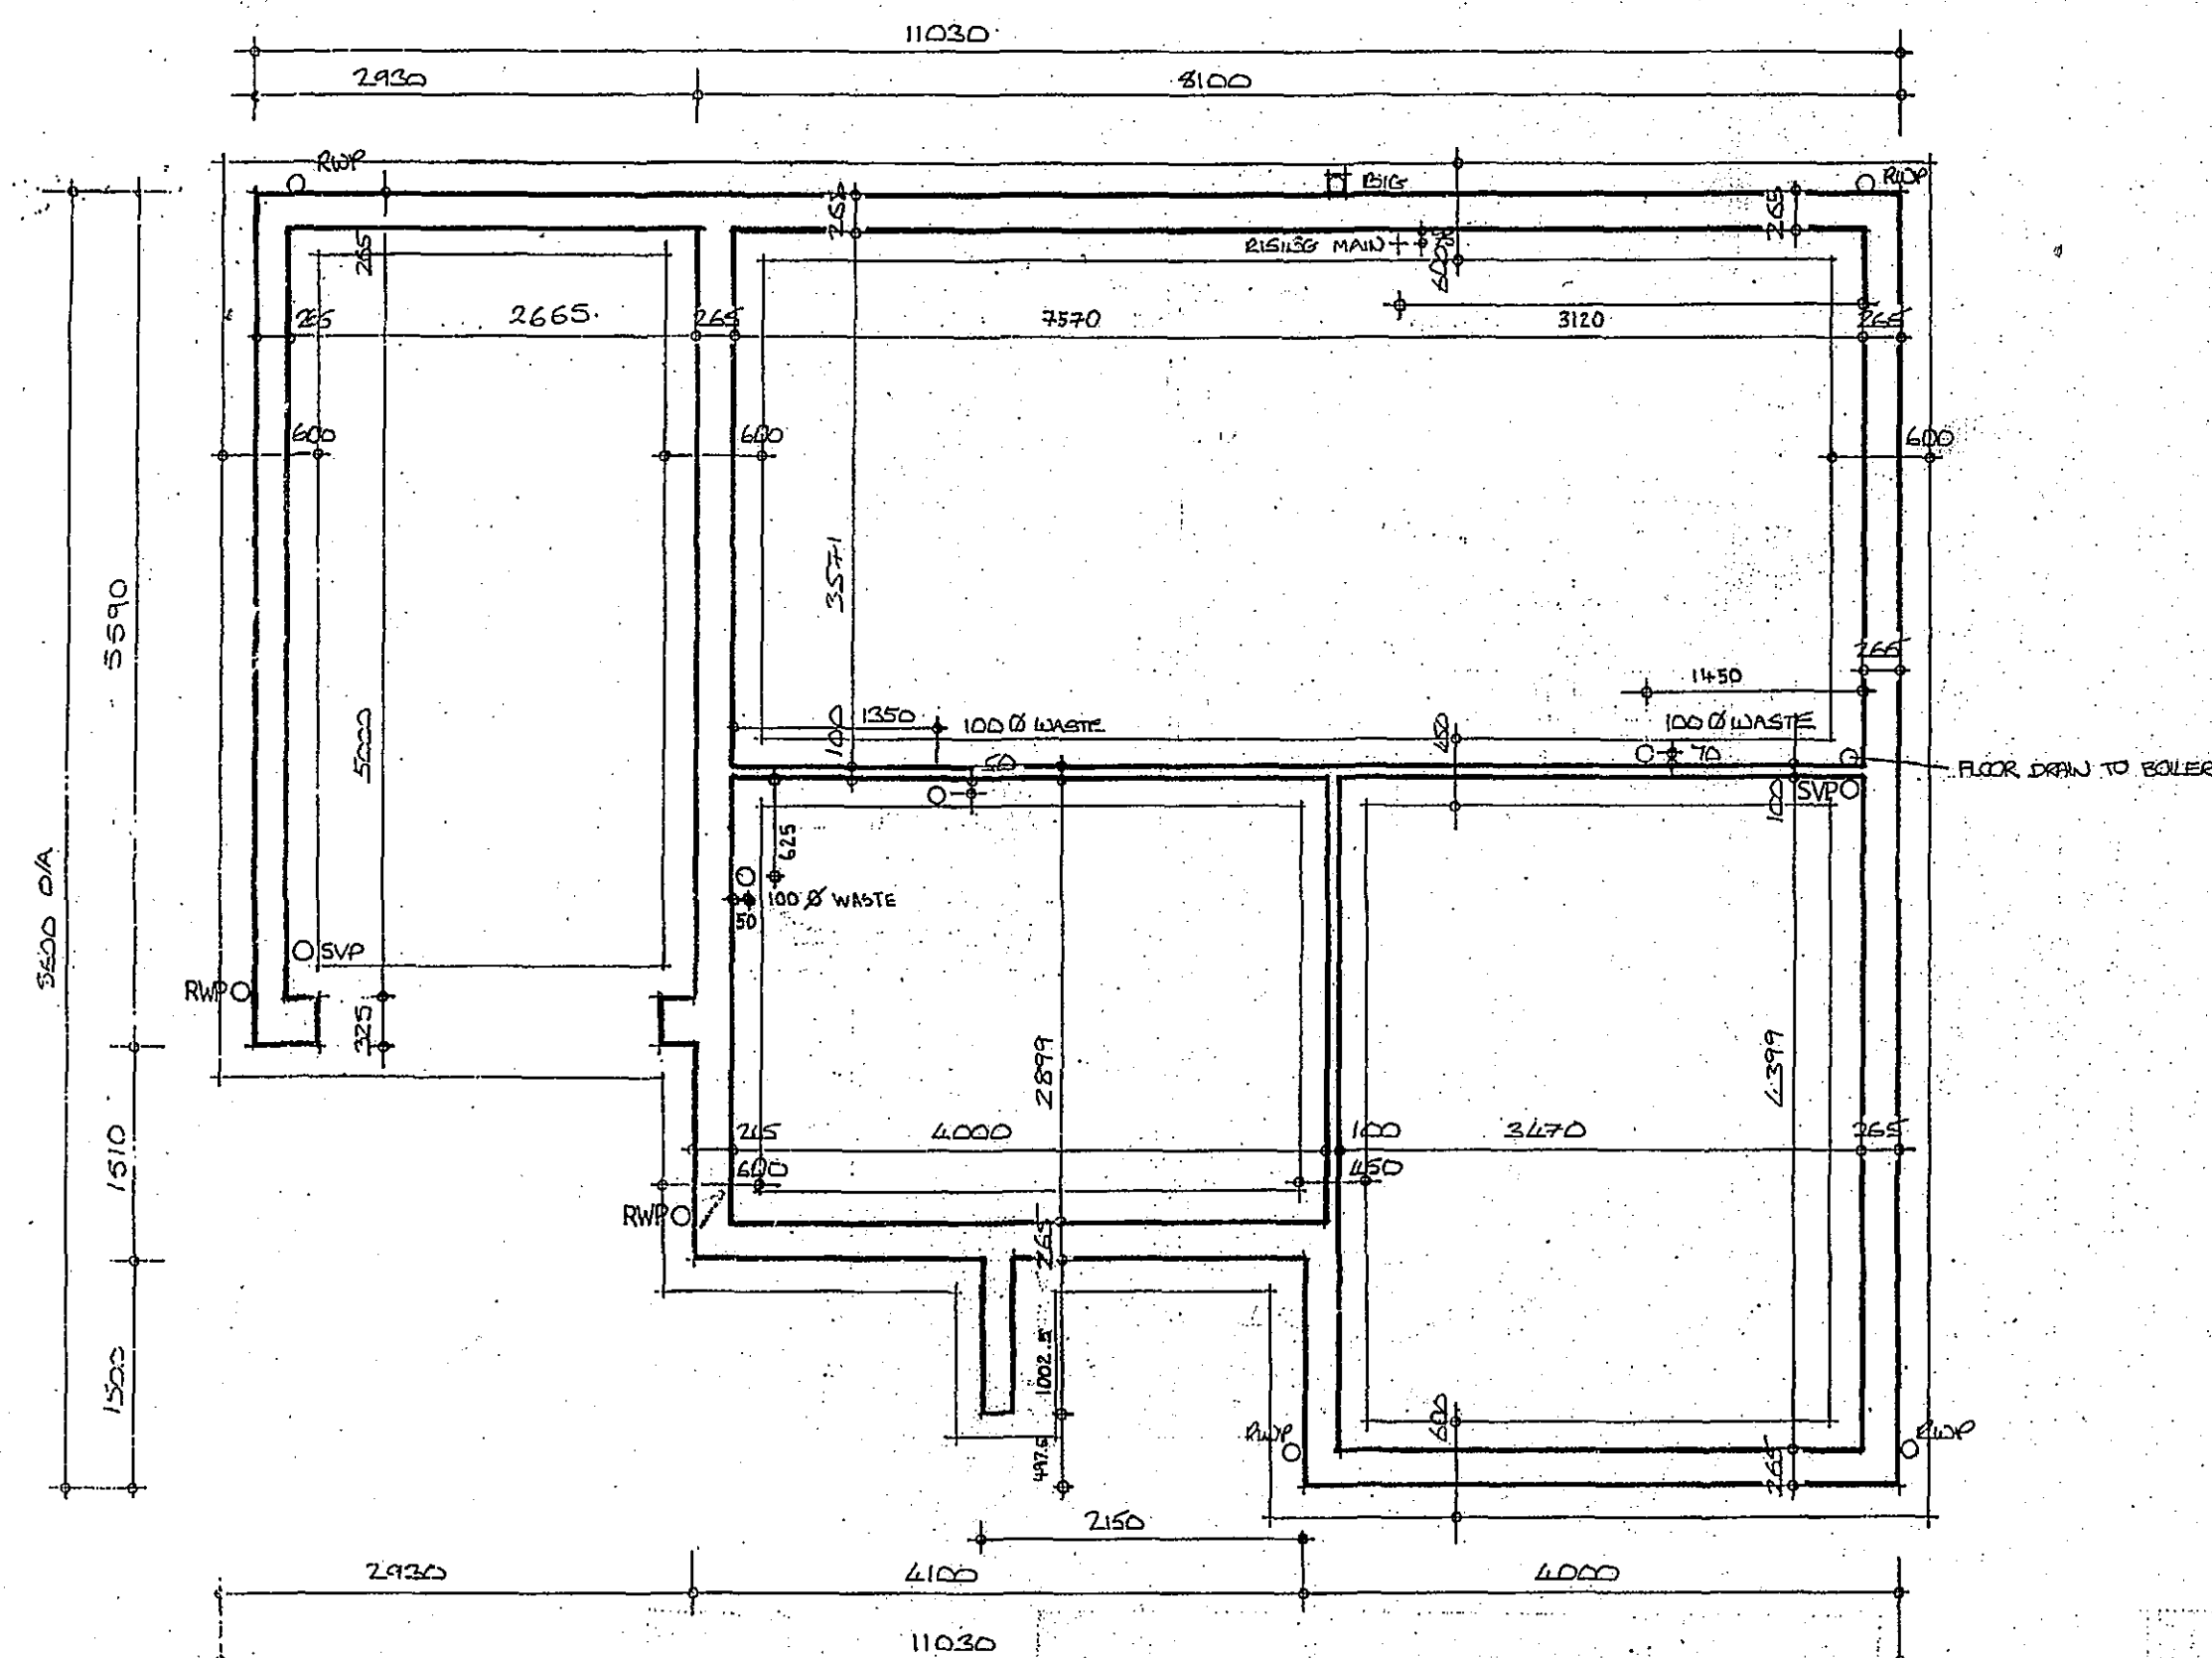


FOUNDATION PLAN

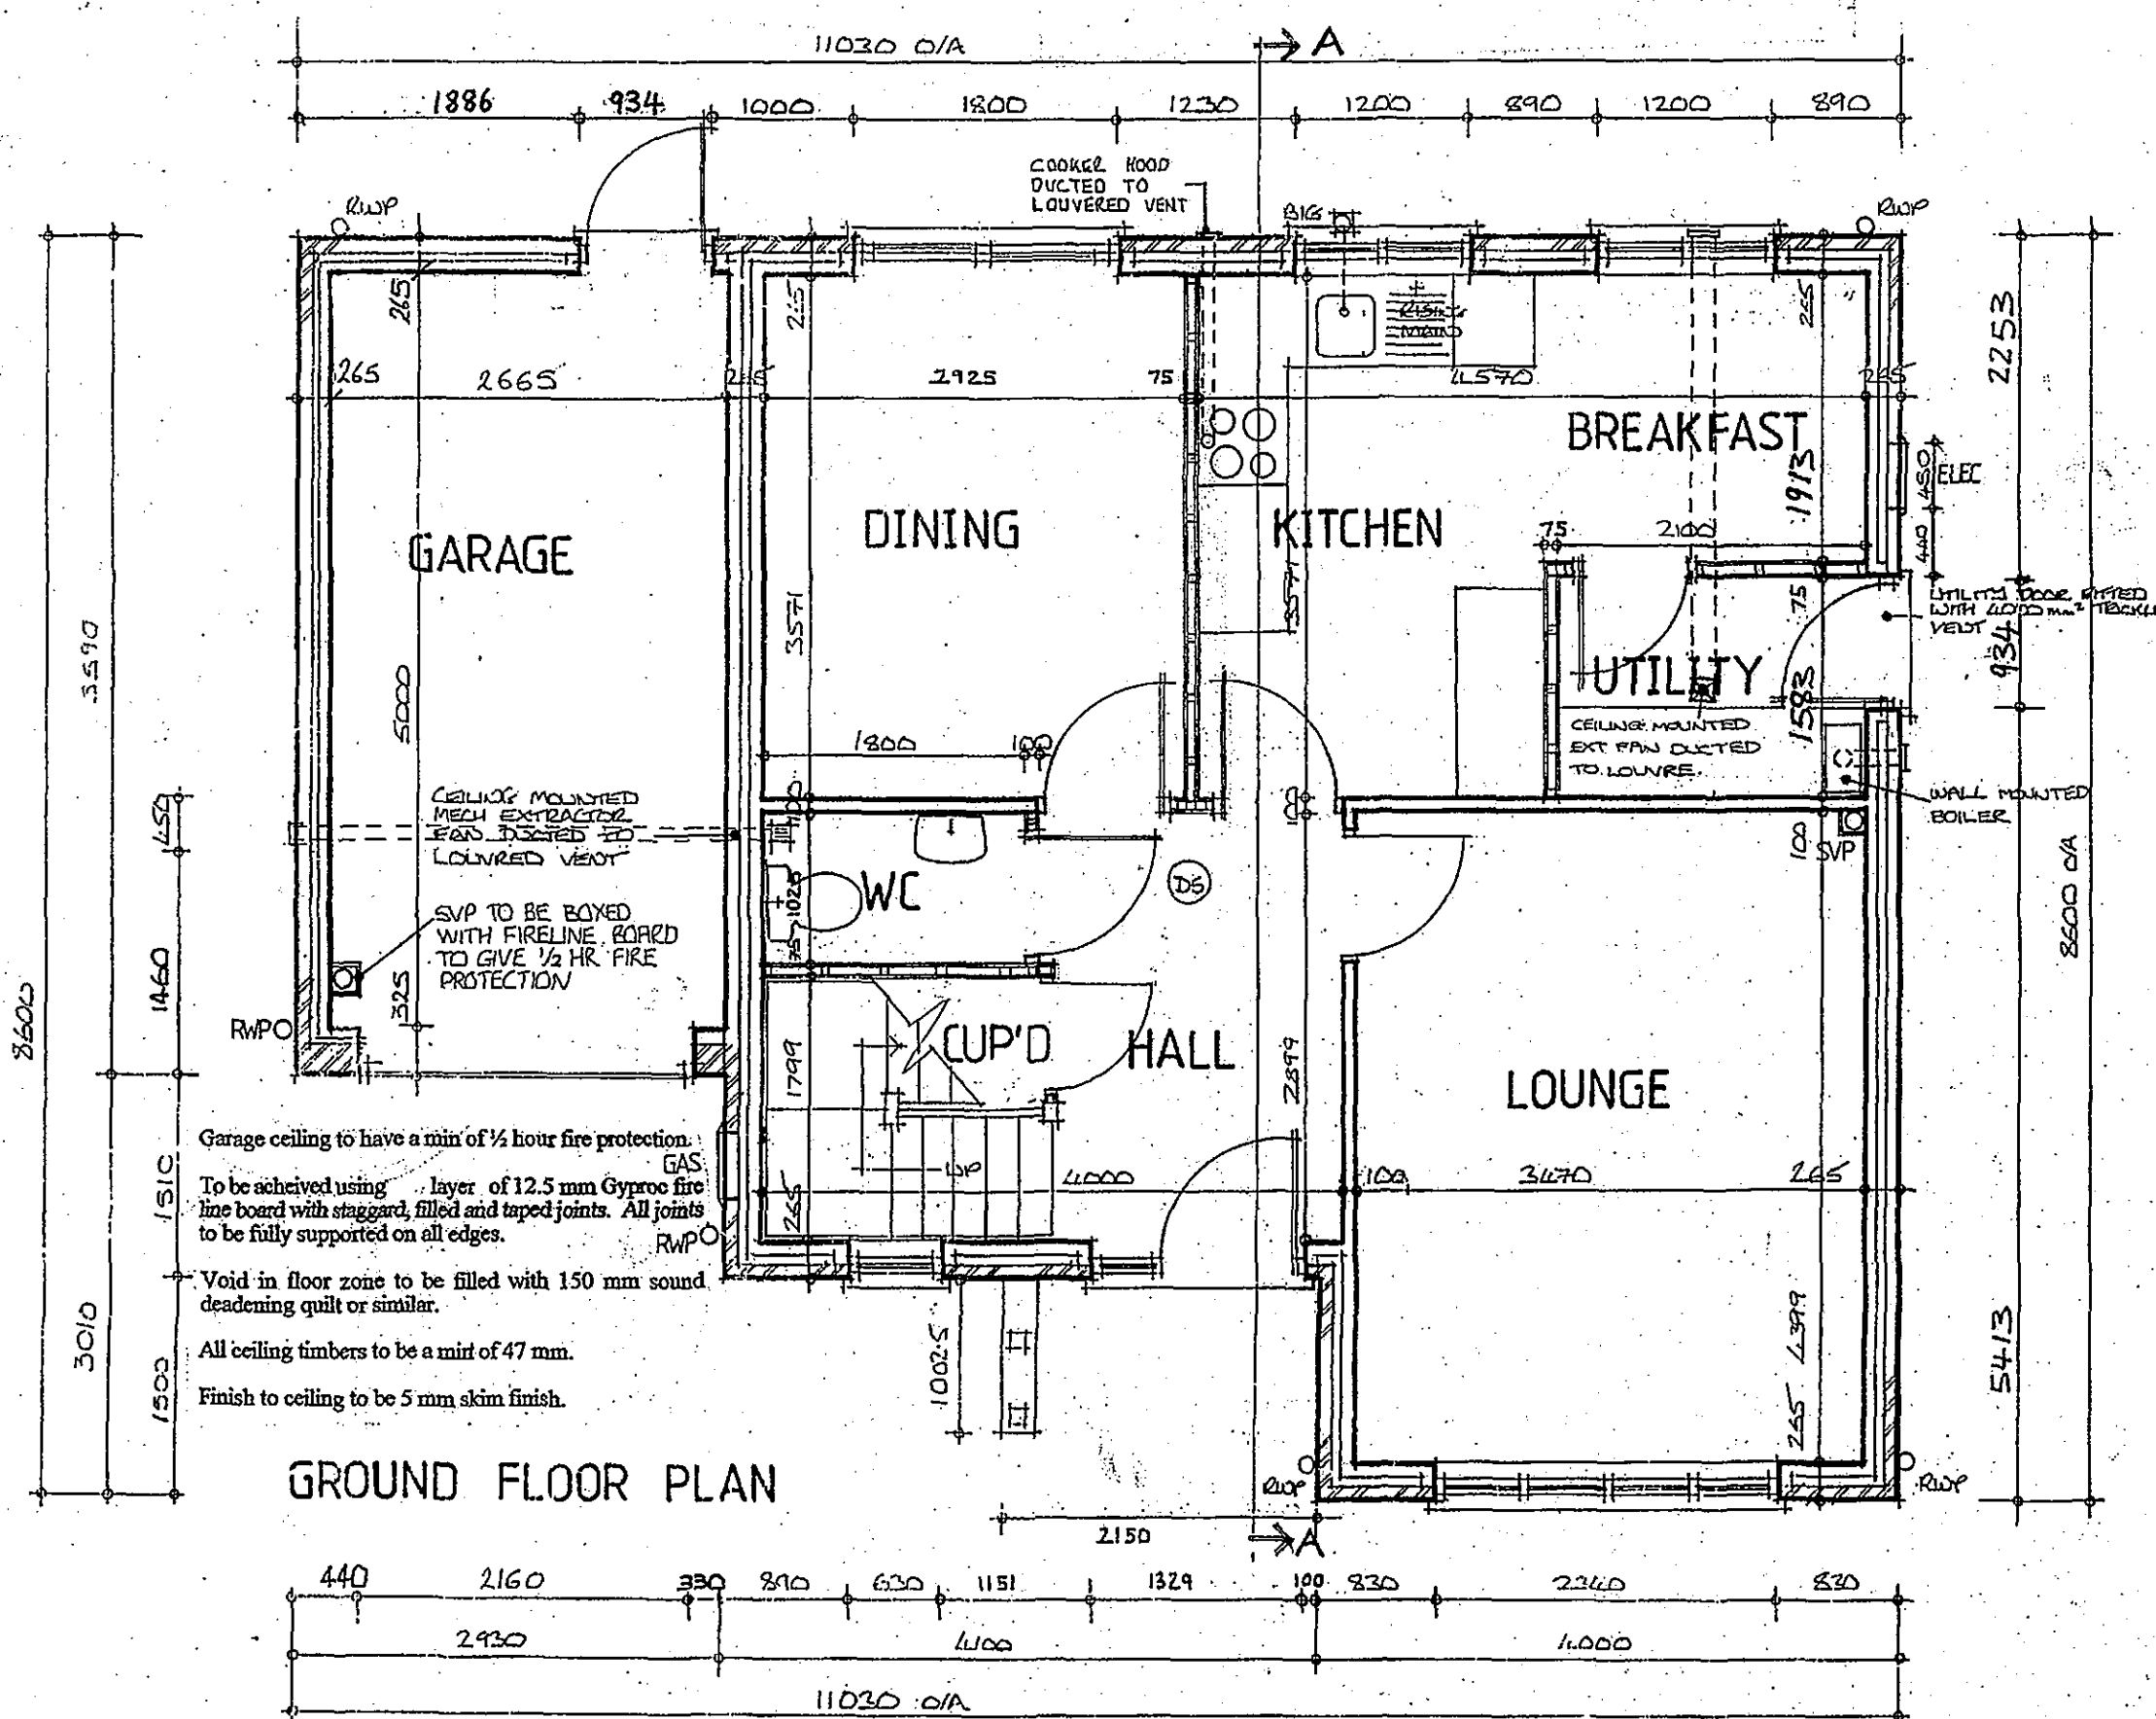


GROUND FLOOR PLAN

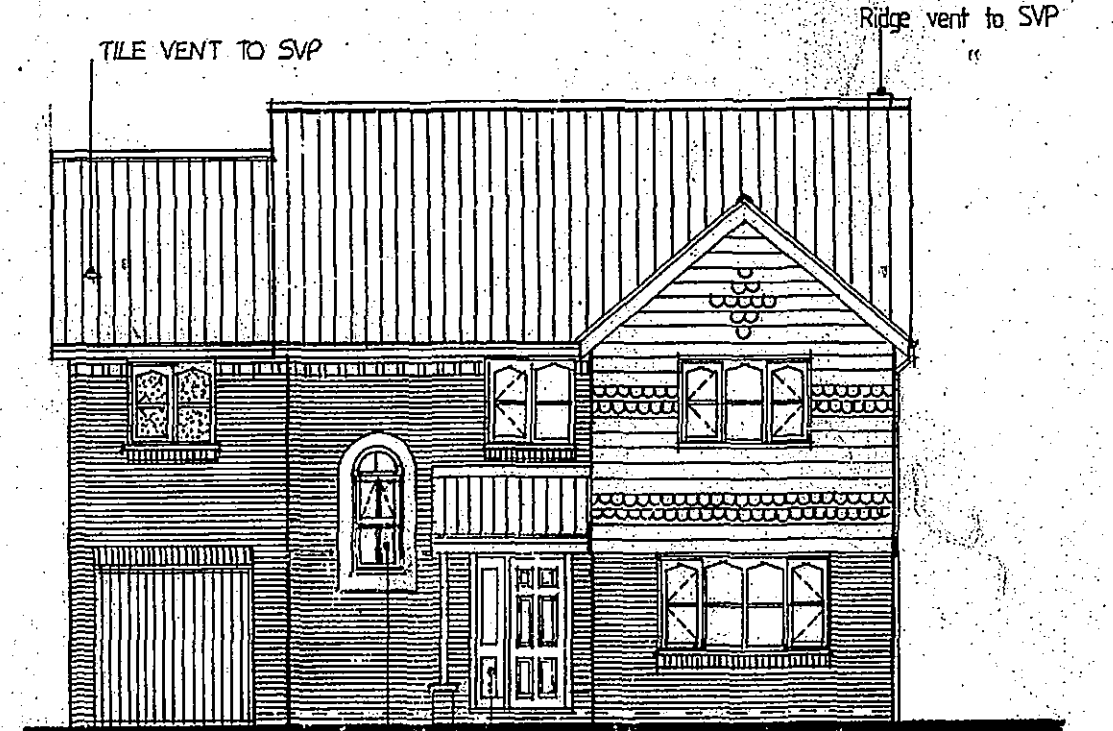


FRONT ELEVATION

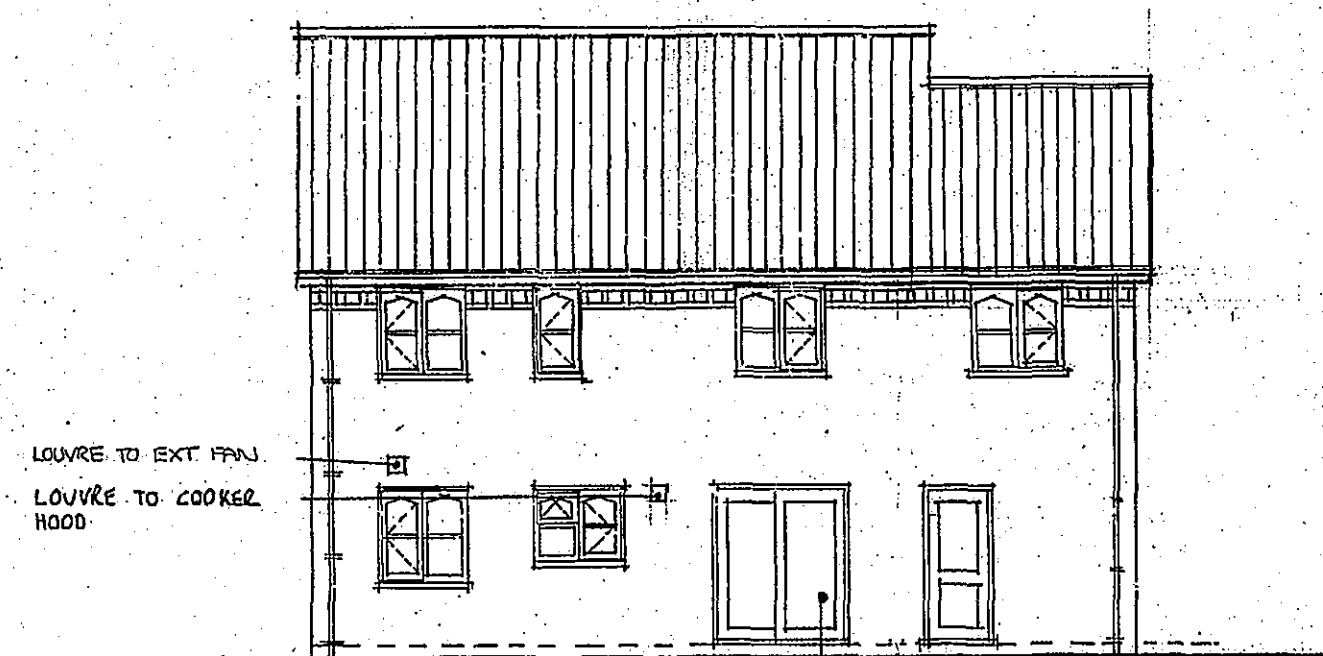

REAR ELEVATION

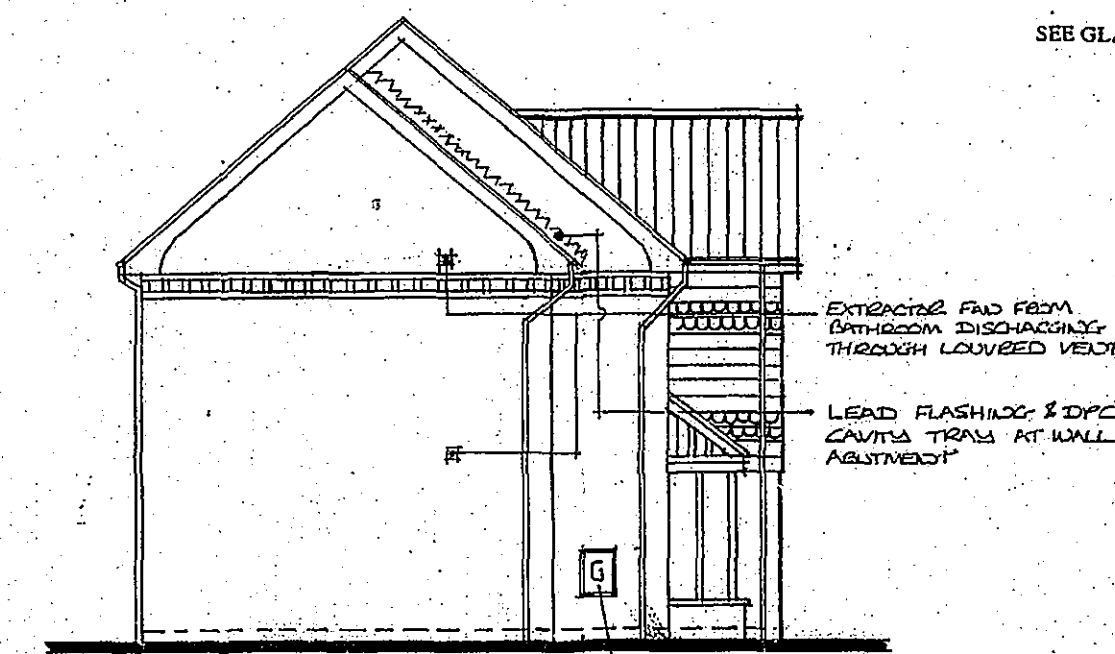


SIDE ELEVATION

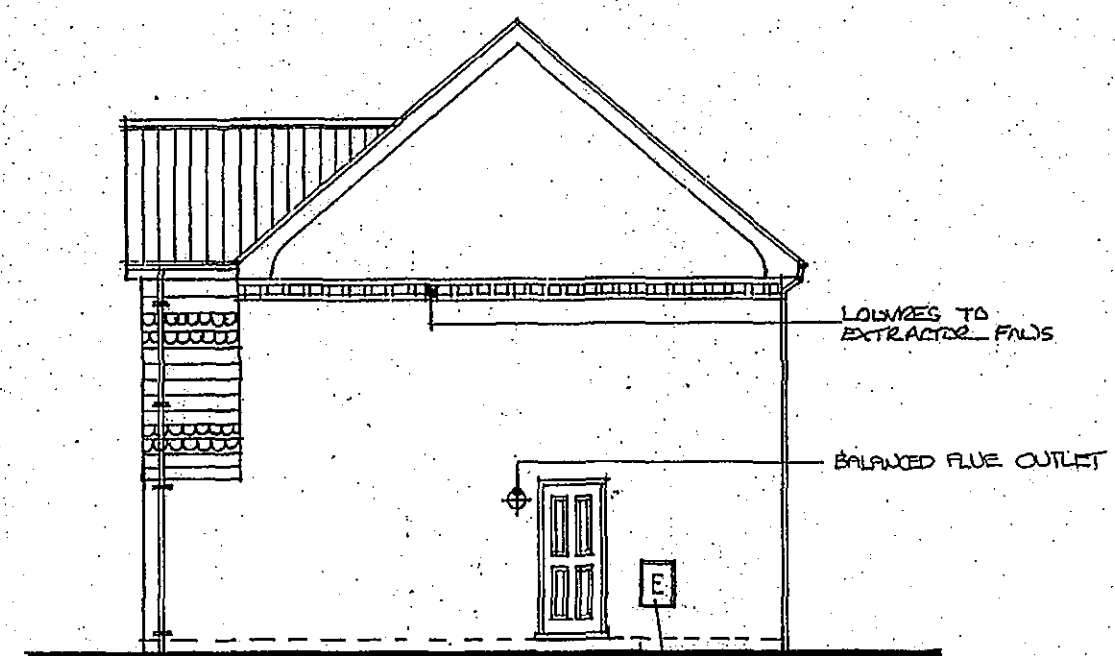

SIDE ELEVATION

ALL LINTLS TO BE CARVED LTD UNLESS OTHERWISE STATED
WINDOWS TO BE SUPPLIED BY ADJUSTABLES AND TO HAVE DOUBLE GLAZED UNITS WITH HORIZONTAL BALCONY TO HAVE TRICKLE VENTILATION OF 7.000 SQM TO AIR. TABLE TOPS AND 4.000 SQM TO KITCHENS, UTILITY, V.C. & BATH. ENSUITE.
SEE GLAZING SCHEDULE FOR TYPE AND JOINTY FINISH

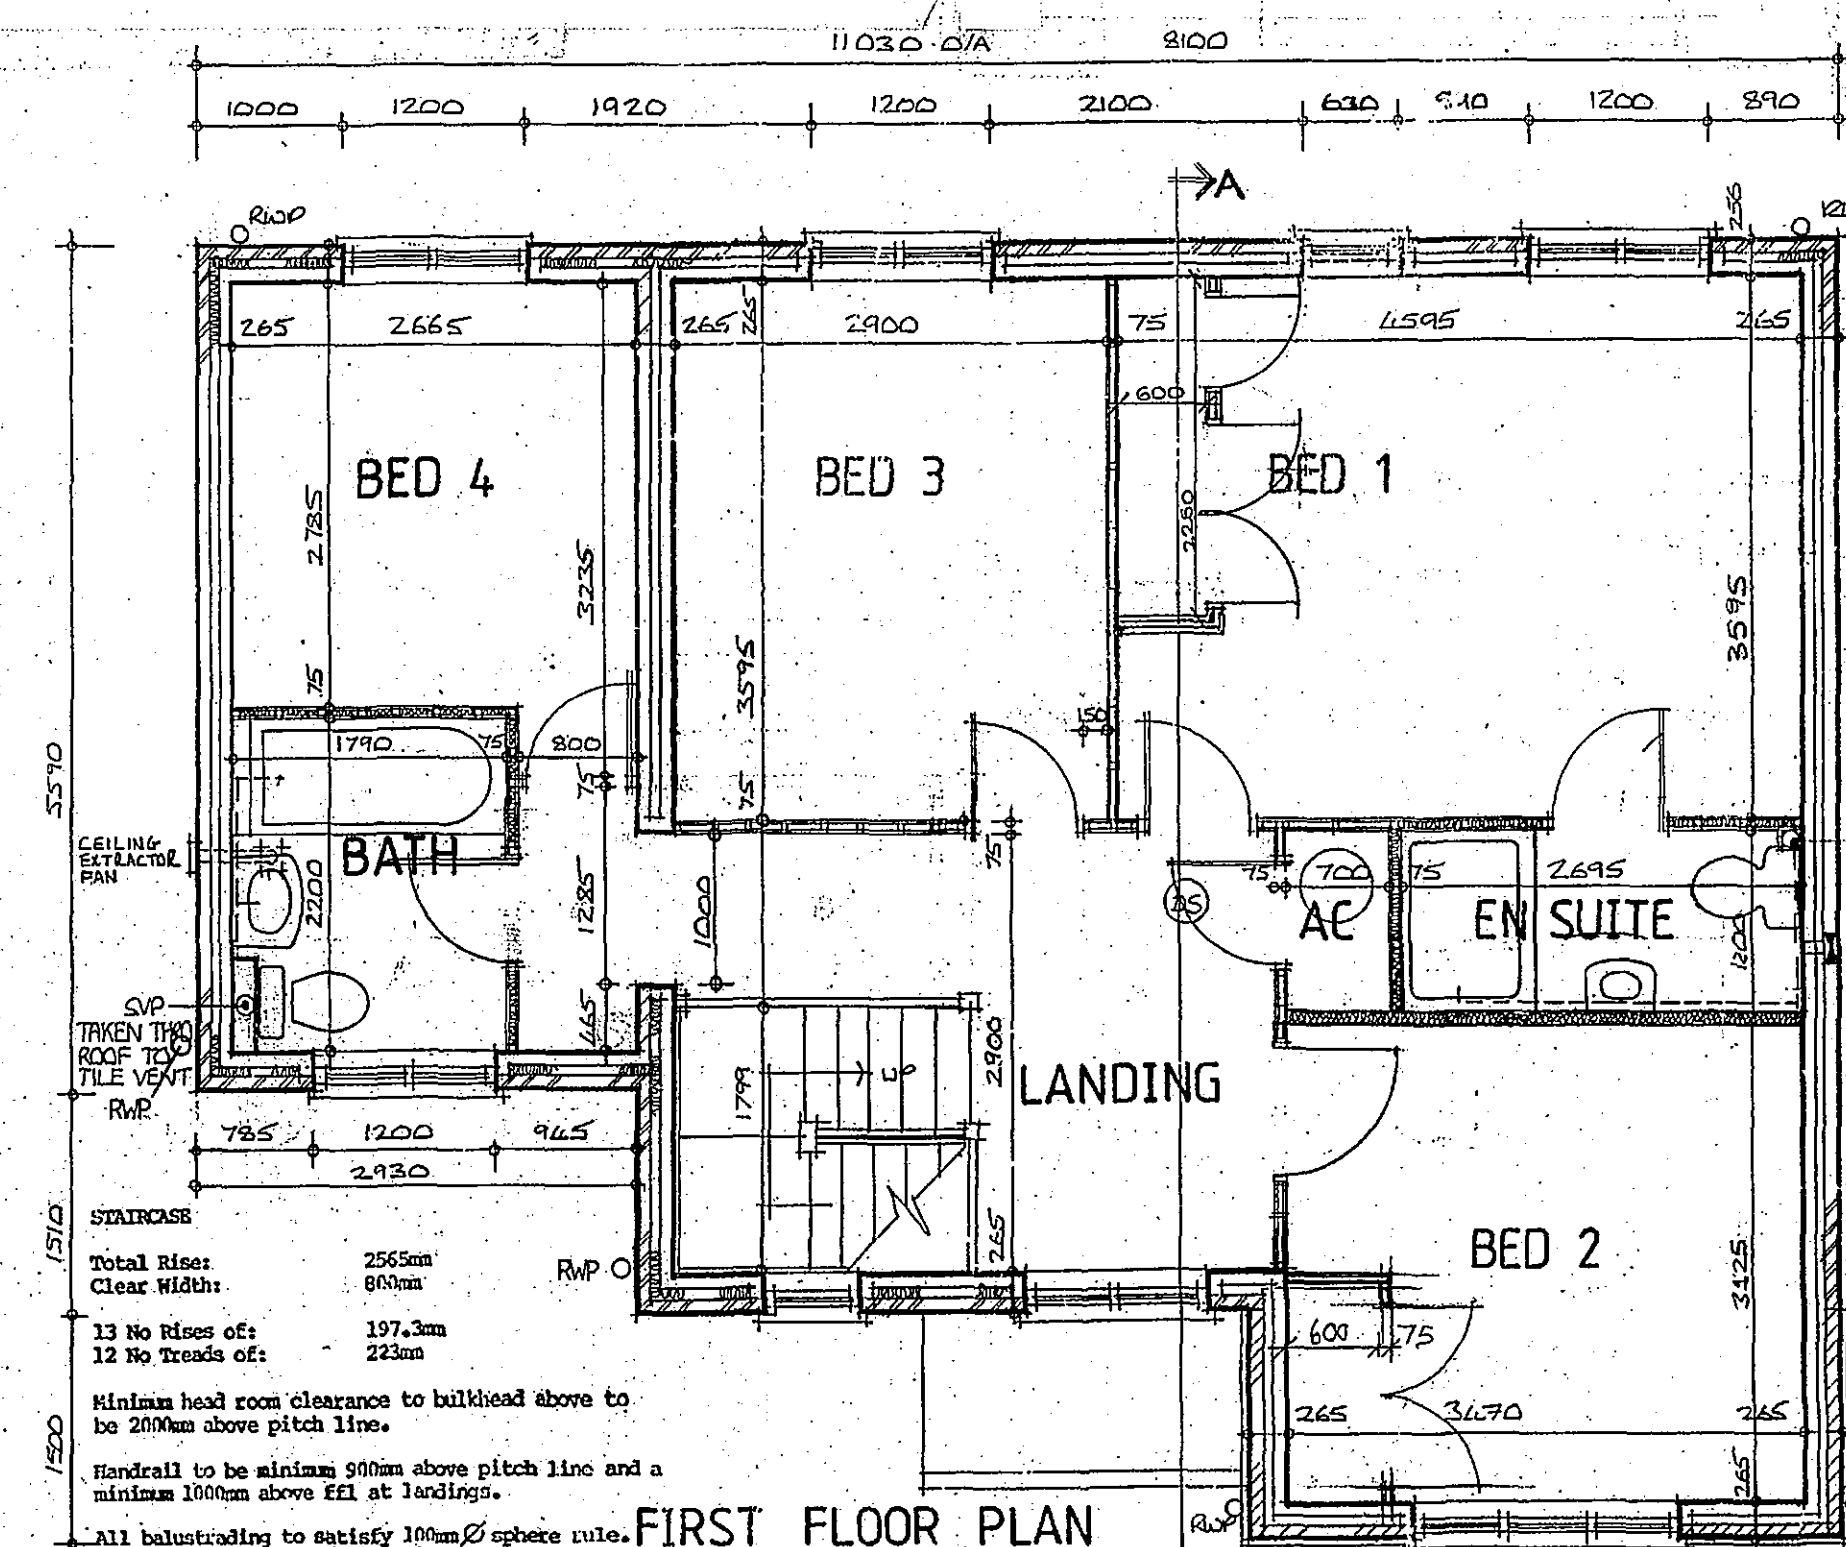

FIRST FLOOR PLAN

PORCH CONSTRUCTION
Roof finish to be as main roof all on 100 x 38mm rafters on 100 x 10mm pale plate bolted to wall at max 500 ctrs and on composite beam (2 no 200 x 50 sections bolted together) on 100 x 100mm sq post or built into wall

SHDC
PLANNING & DEVELOPMENT
- 8 MAY 2006
Ref. 063100

DETERMINED
PLAN

DRAWING
04 MAY 2006
ISSUED

REVISIONS		
16/9/04	WATERPROOFING IN BEDROOM 1	KRM
4/10/04	WATERPROOFING IN BEDROOM 1	JRL
8/4/05	STRUCTURAL ADDED TO SIDE OF SHOWER	TLF
10/3/05	WATERPROOFING IN BED 2, BED 3, WINDERS REV	HFN
27/2/05	WATERPROOFING IN BED 2, BED 3, WINDERS REV	TLF
10/4/05	WATERPROOFING IN BED 2, BED 3, WINDERS REV	TLF
26/6/05	WATERPROOFING IN BED 2, BED 3, WINDERS REV	TLF
22/5/06	WATERPROOFING IN BED 2, BED 3, WINDERS REV	TLF
1/7/06	WATERPROOFING IN BED 2, BED 3, WINDERS REV	TLF
1/12/06	WATERPROOFING IN BED 2, BED 3, WINDERS REV	TLF
18/10/01	REV TO MEET M. REQS.	A KB
Date:	Description:	

ALLISON Homes
Allison Homes
Barley Close
West Elm Avenue
Spalding
Lincolnshire
PE11 2SS
Tel: 01775 724701 Fax: 01775 724703
Email: headoffice@allisonhomes.co.uk
Allison Homes (England) Limited is a Private Residential Company

Project:
D-Range House Type
4 Bedroom
The Appleton

Drawing Title:
Construction Drawing
Floor plans Elevations & Foundations

Reference No:
D/15G/021V7

Drawing No:
01

Revision:
KRM/DEF/HR

Scale: 1:100 1:50
Date:
Drawn:
Do not scale directly from this drawing.
All discrepancies to be brought to the attention of the above office.