


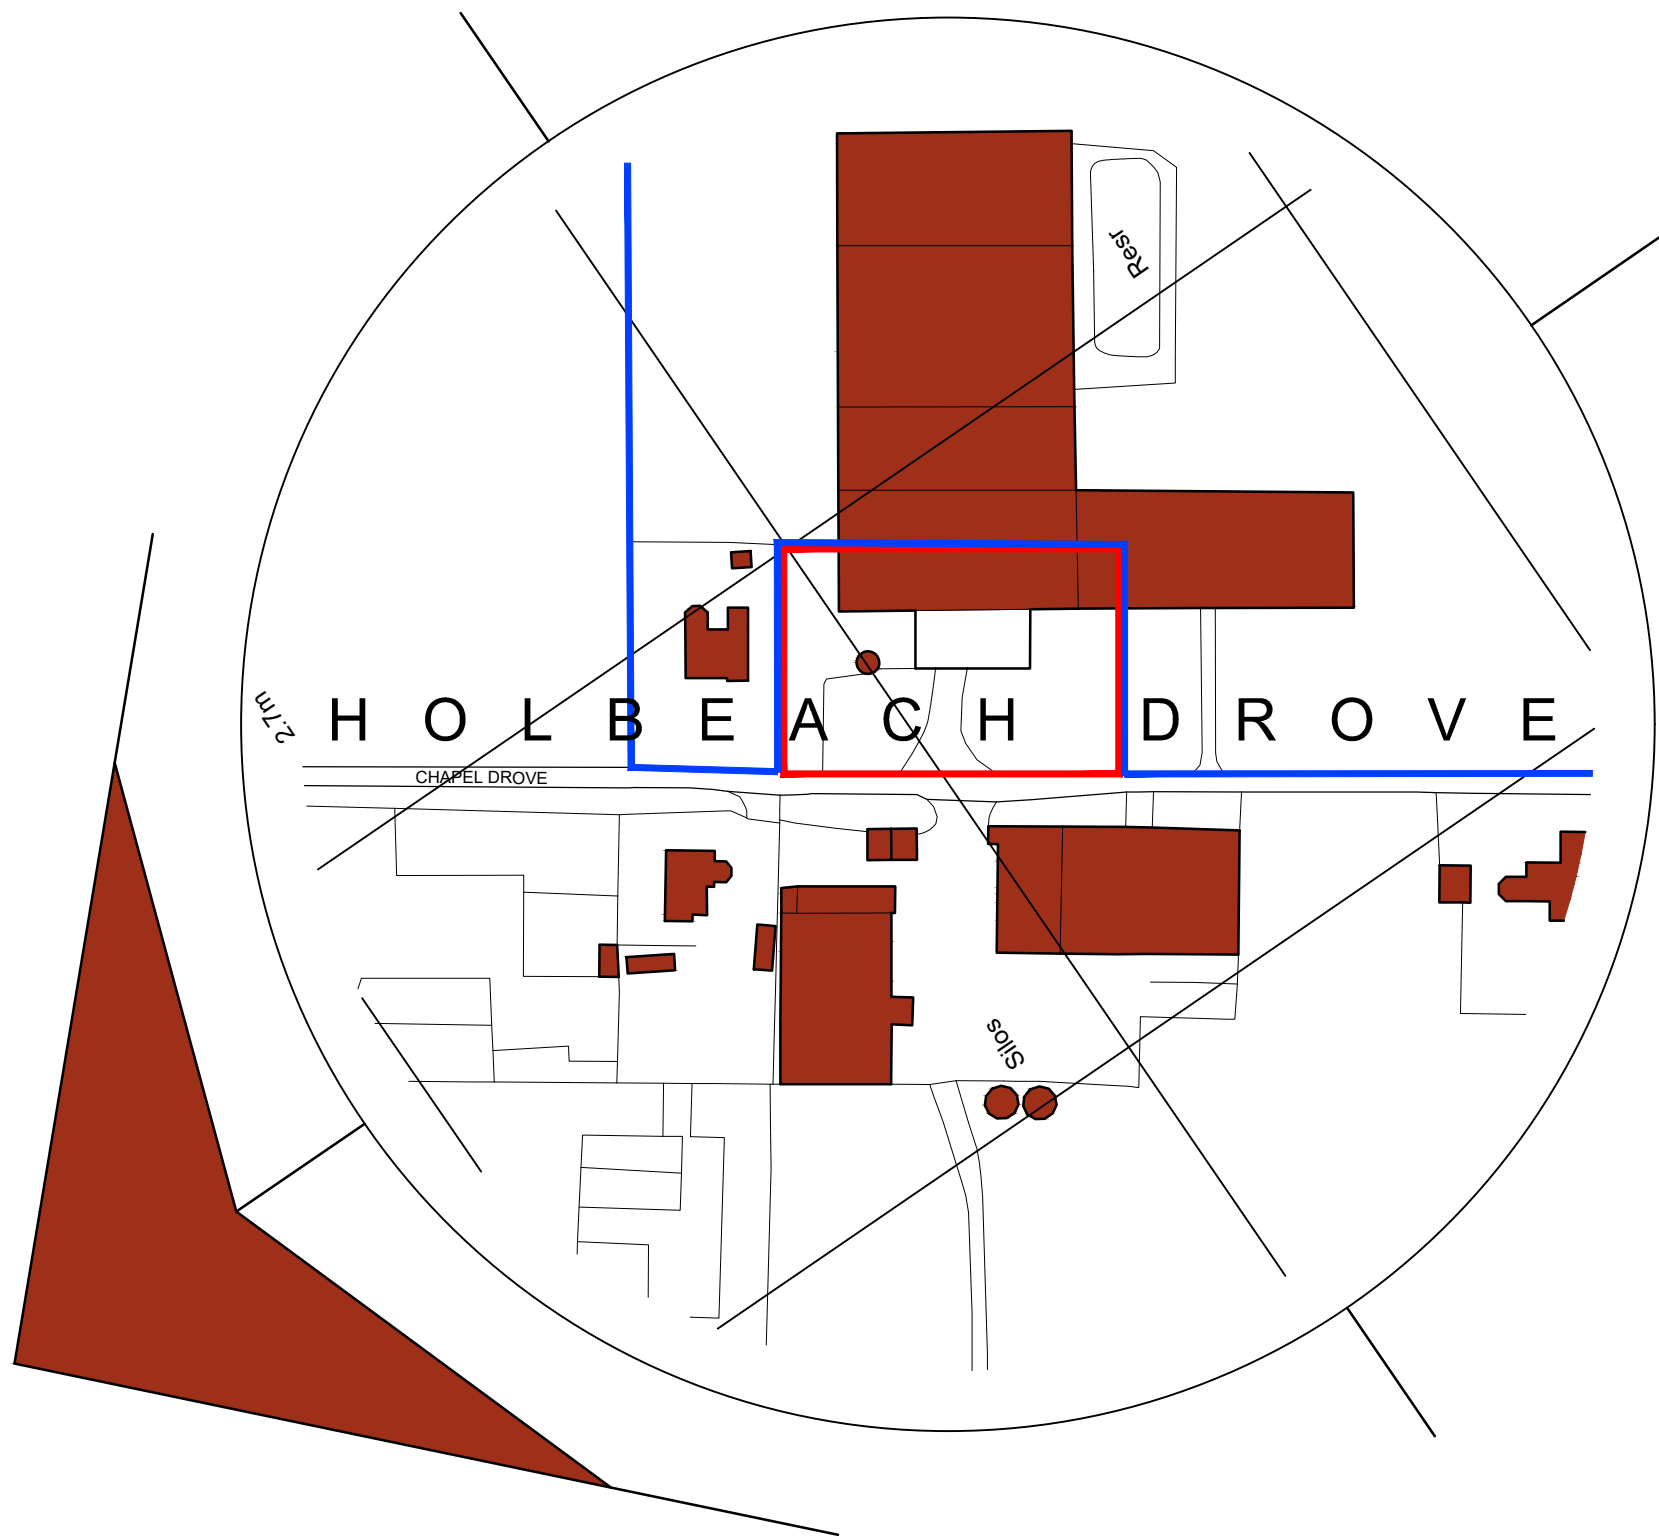


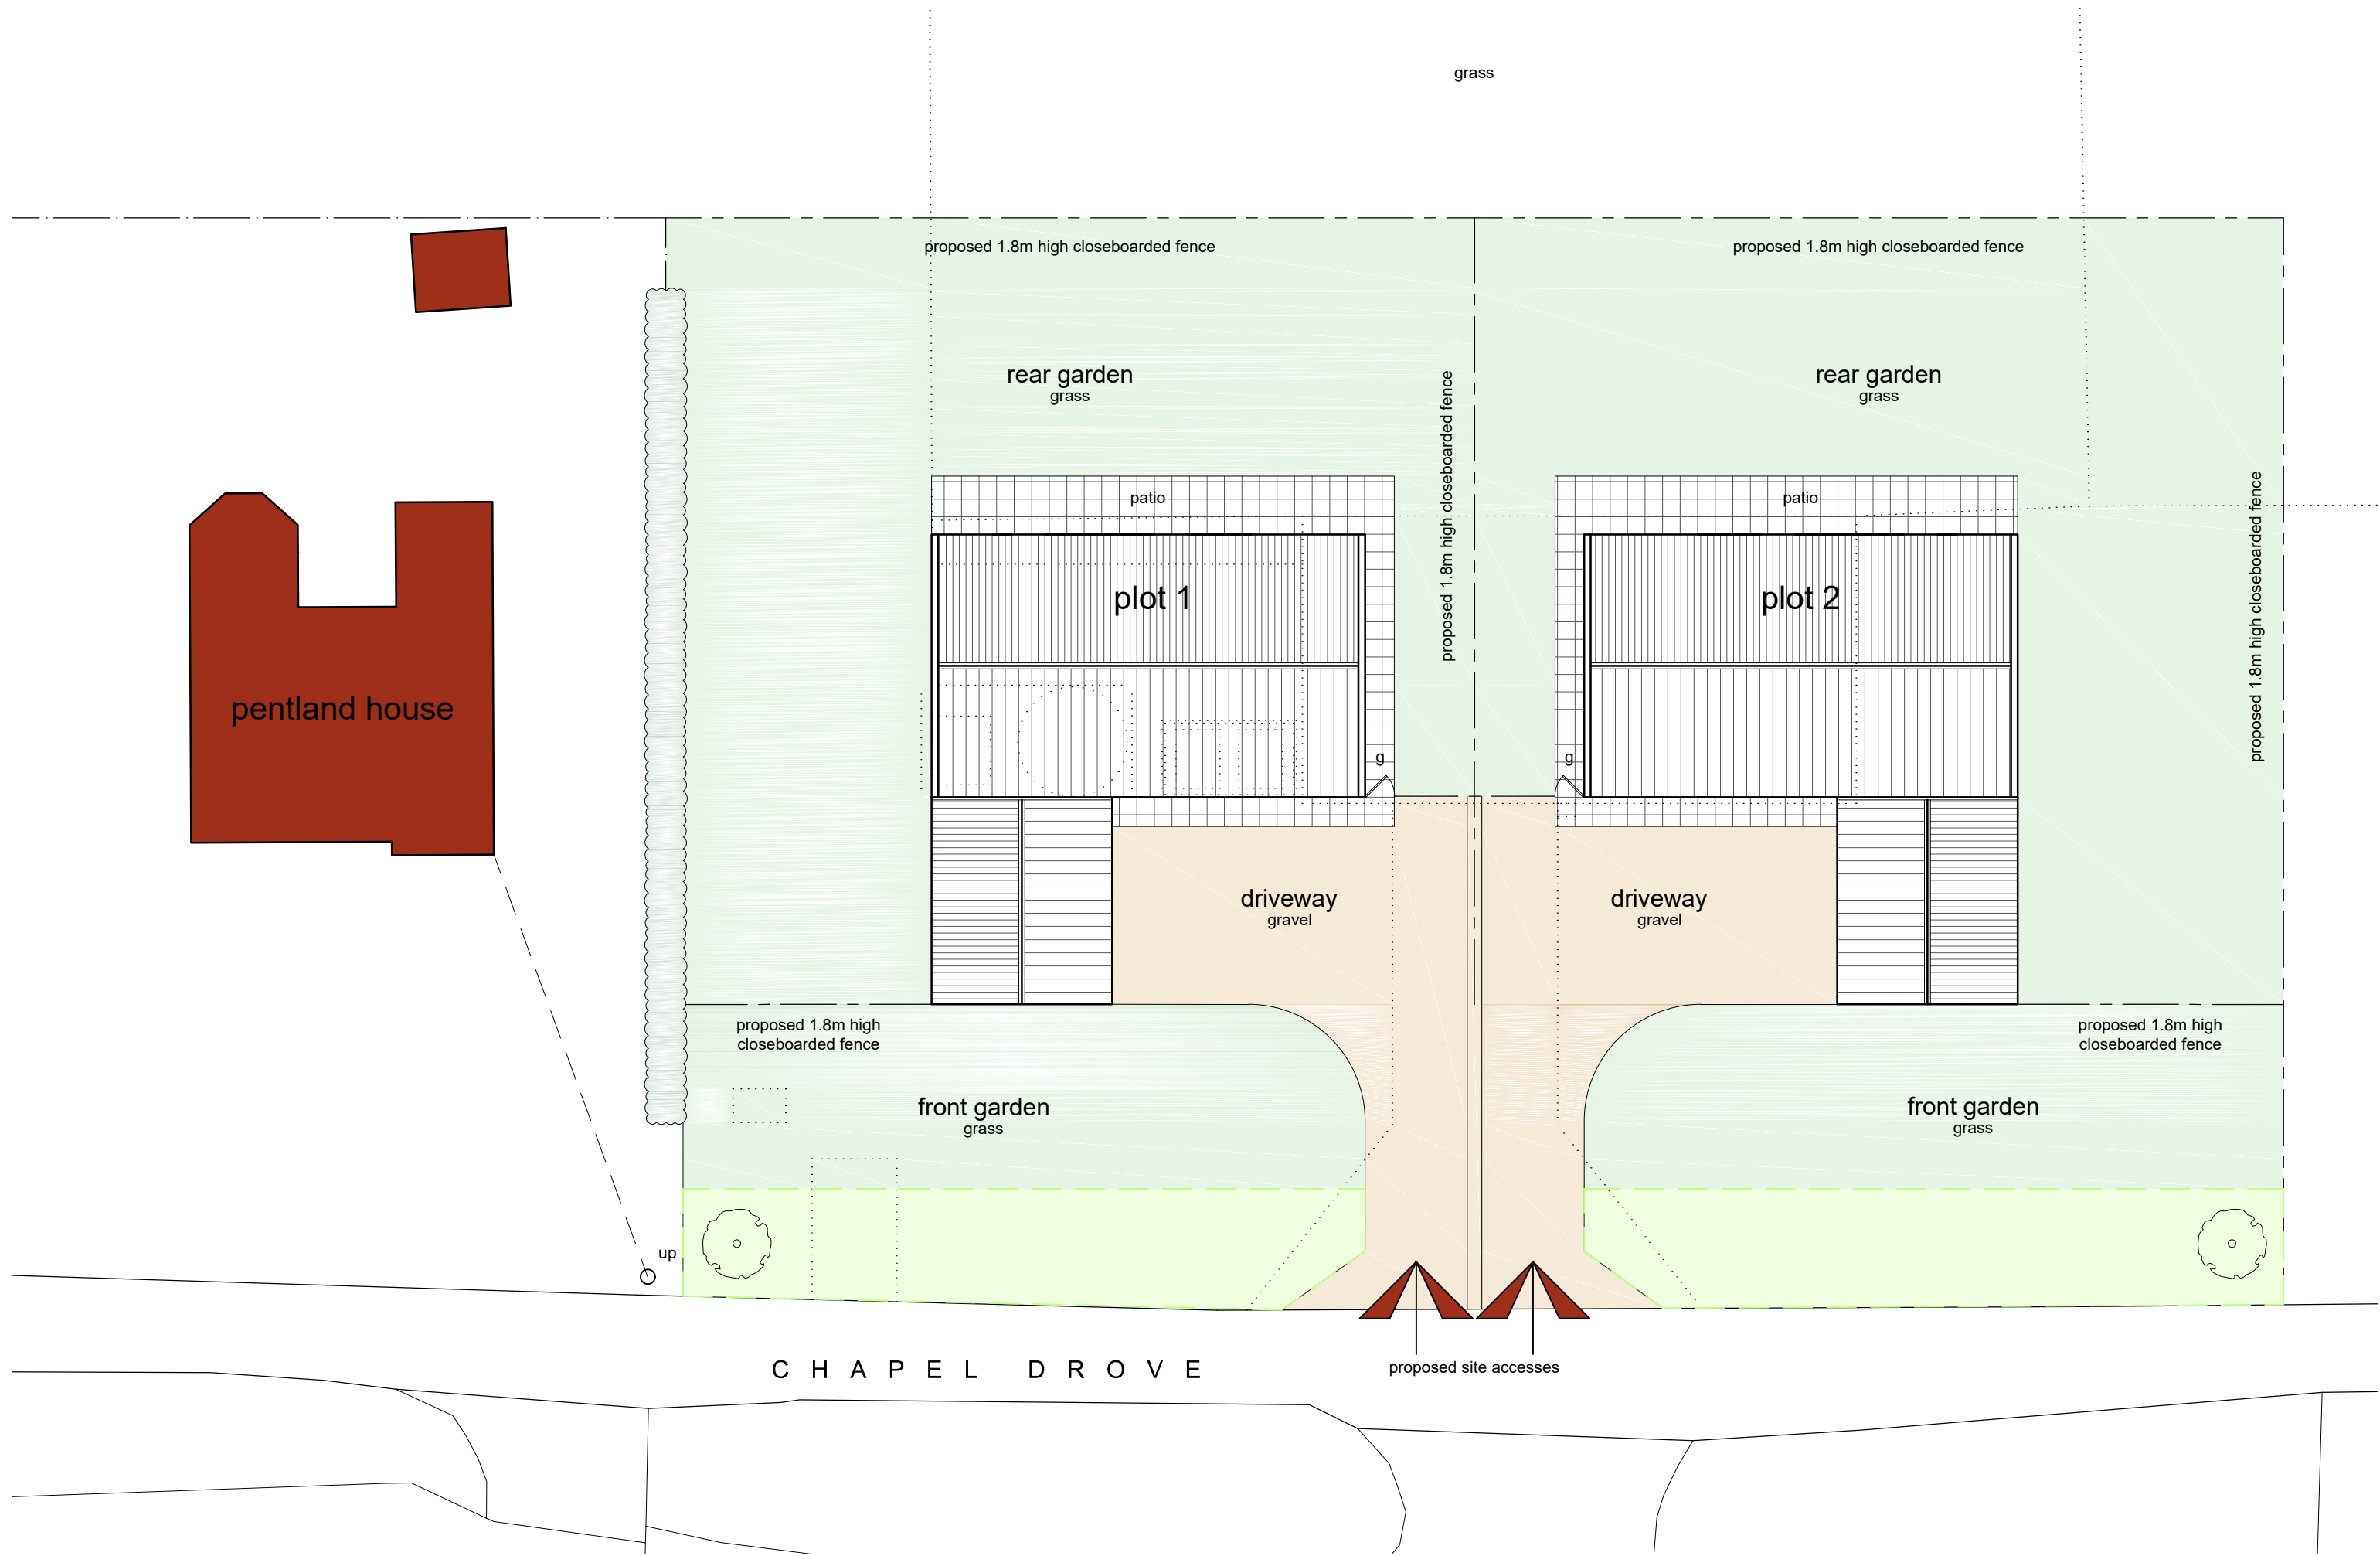

Location Plan
Scale: 1:1250

 


Site Plan
Scale: 1:200

 

- General Notes
1. All dimensions are shown in 'mm' unless otherwise stated.
 2. The contractor, sub-contractors and suppliers must verify all dimensions on site prior to the commencement of any work.
 3. This drawing is to be read in conjunction with all relevant engineers and specialist sub-contractors drawings and specifications.
 4. Any discrepancies are to be brought to the designers attention.

SITE PLAN KEY

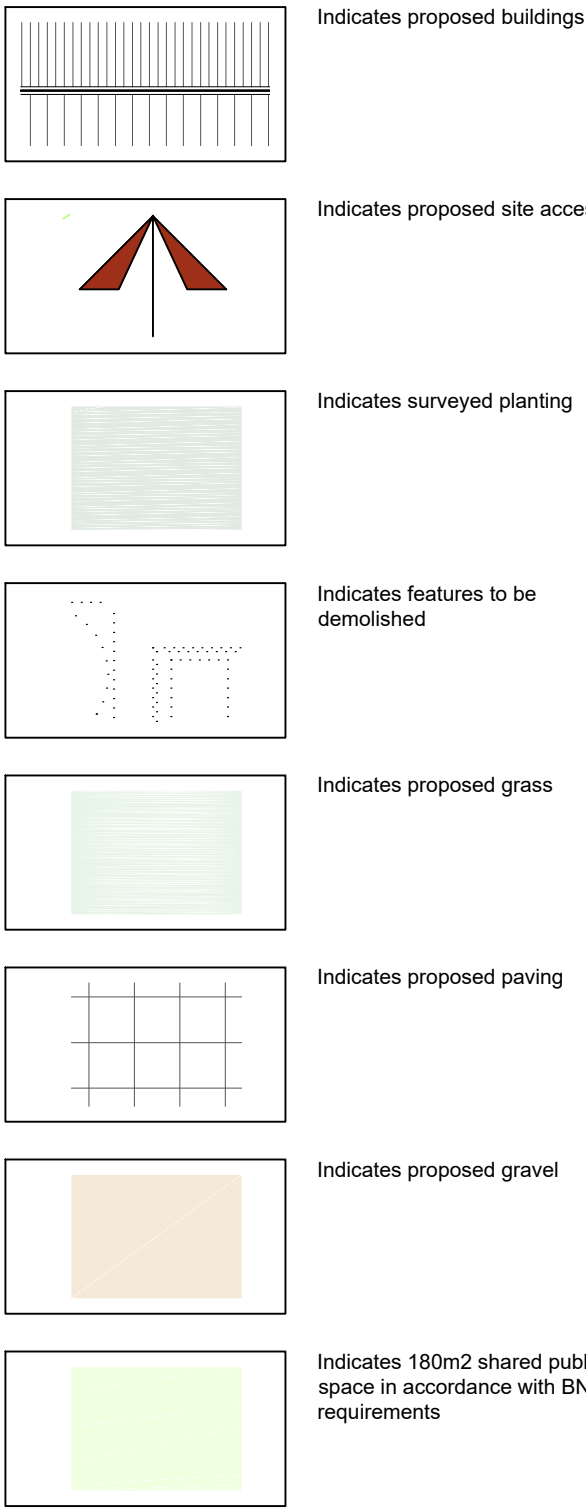

Revisions

A	April 2025	Shared public space added as required by BNG calculations
---	------------	---

Status

PLANNING



Job Title Proposed Dwellings Pentland House, Chapel Drive, Holbeach Drive, Spalding For: Mr G Cole	Date December 2024	Drawn by BR Checked by SHe
Drawing Title Planning Drawing Site & Location Plan	Job No. SE-2206	Sheet Size A1
Dwg No. PP1000	Revision A	