





Front Elevation (NW)
Scale: 1:100

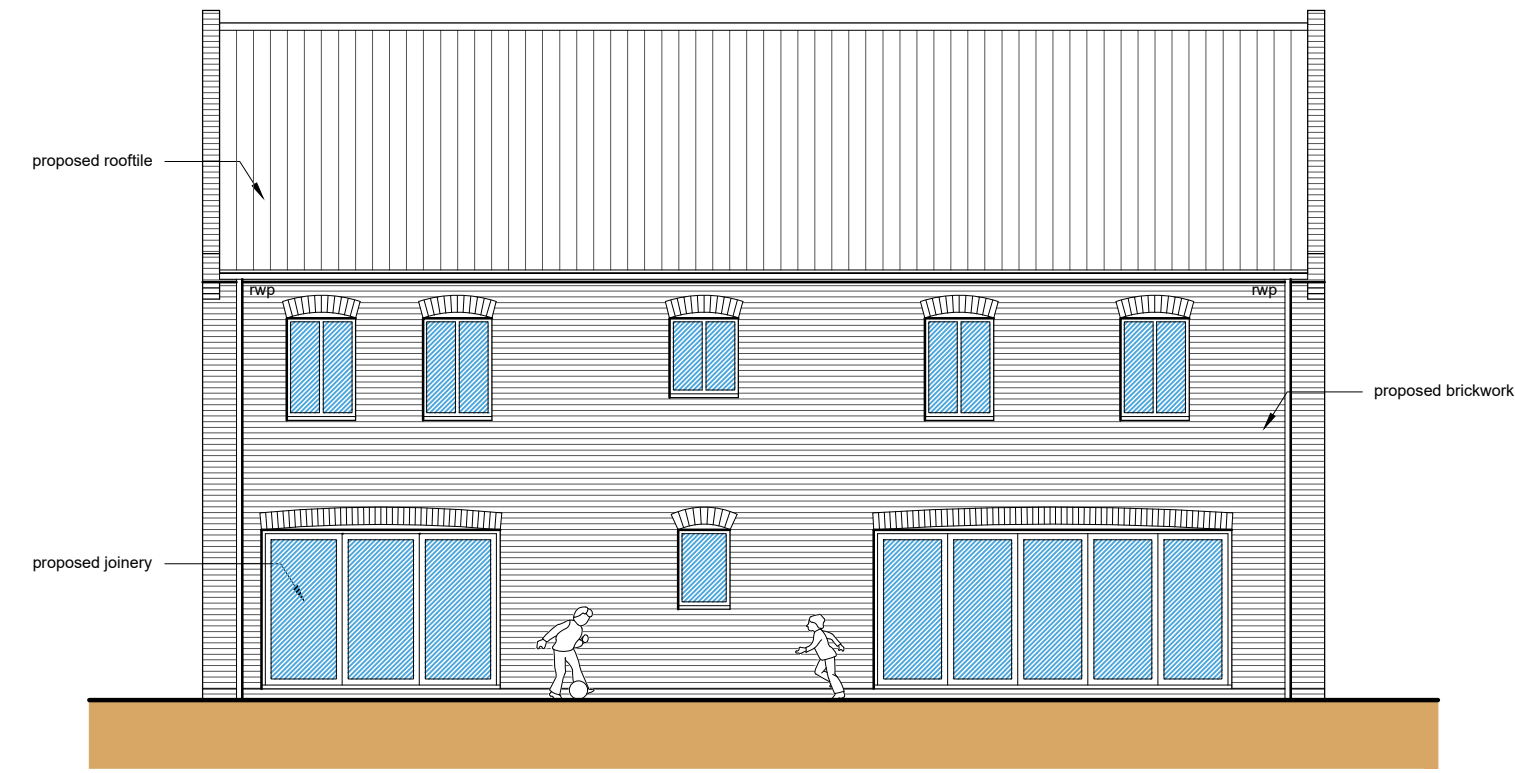

Rear Elevation (SE)
Scale: 1:100

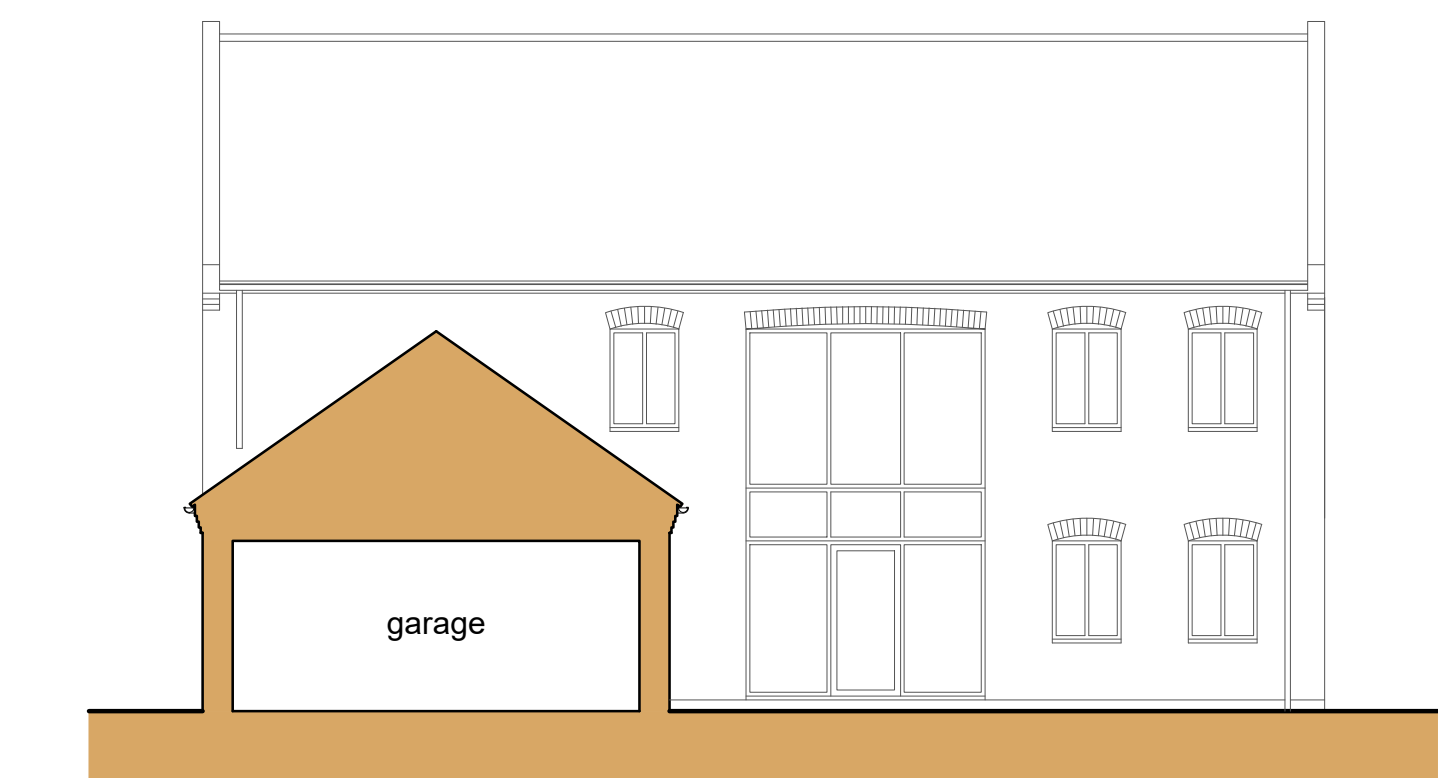


Section A-A
Scale: 1:100




Side Elevation (SW)
Scale: 1:100




Side Elevation (NE)
Scale: 1:100

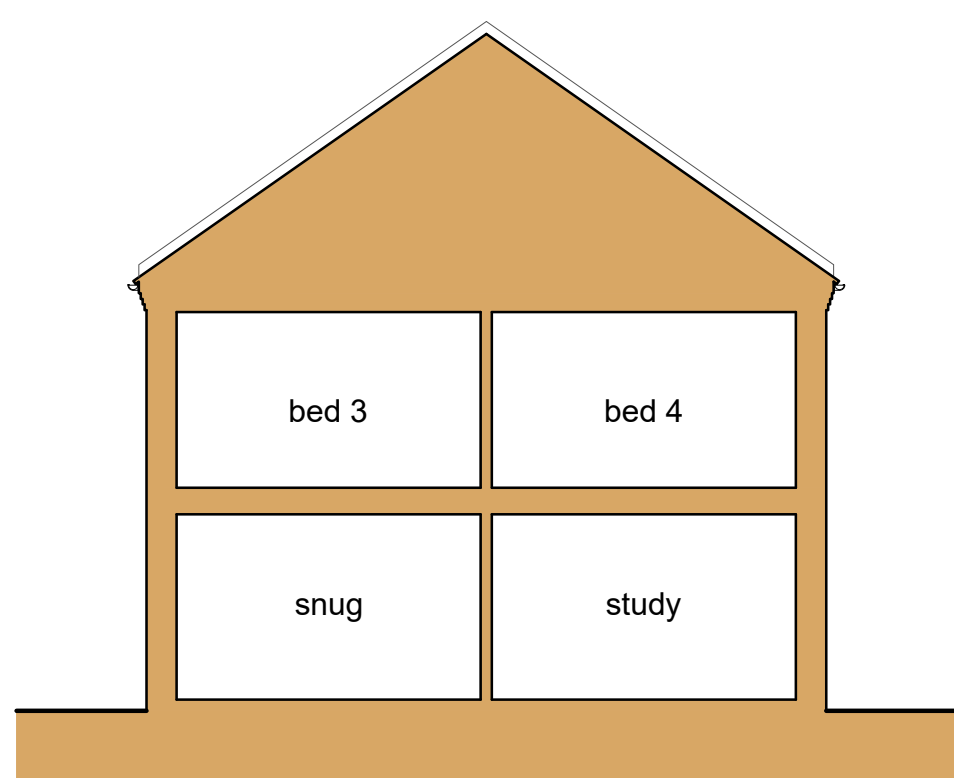

Section B-B
Scale: 1:100

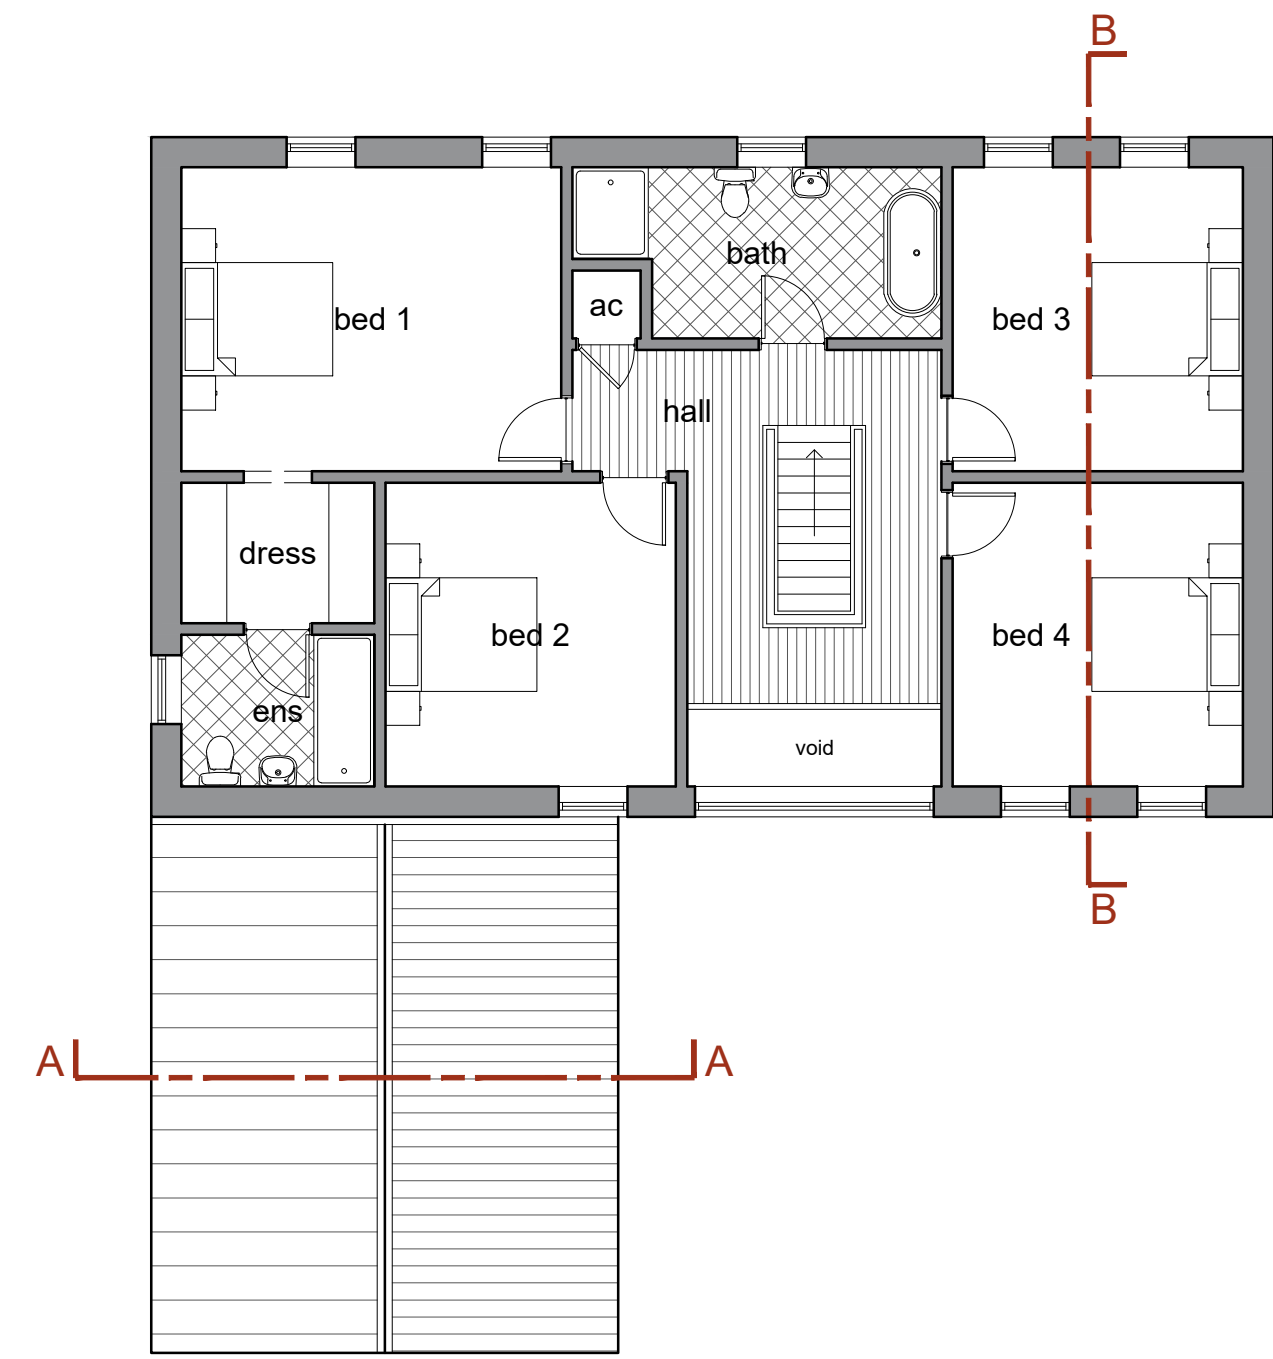

First Floor Plan
Scale: 1:100

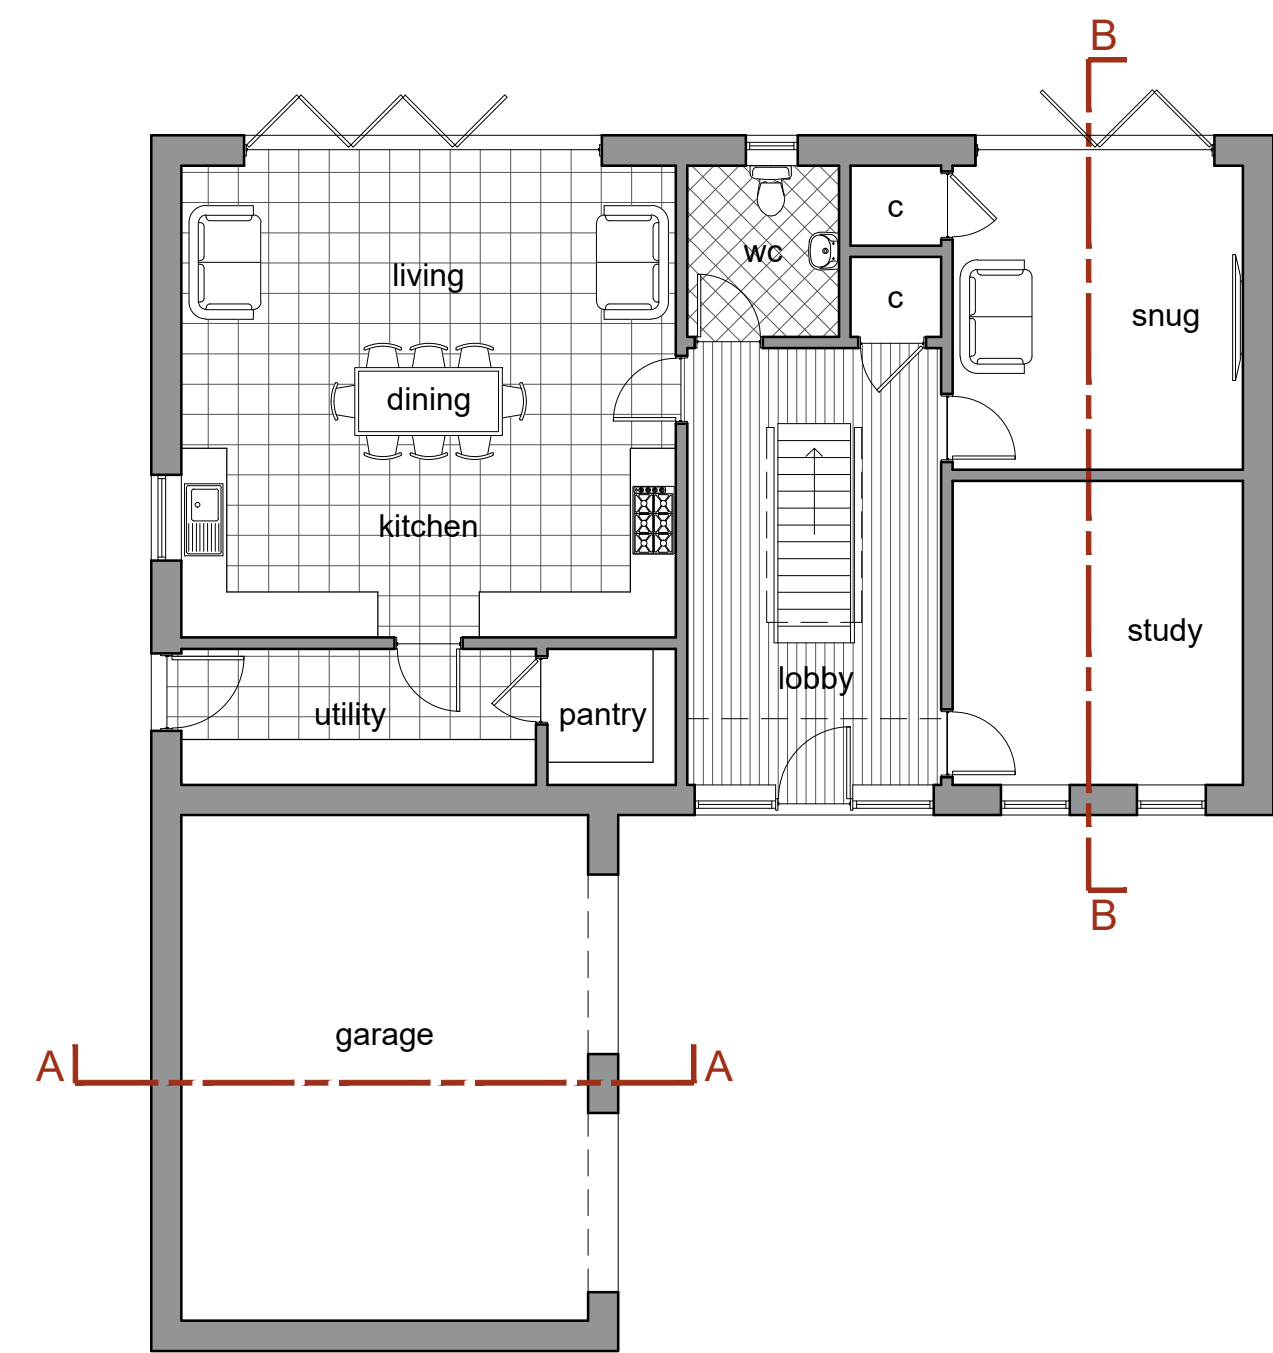

Ground Floor Plan
Scale: 1:100

- General Notes
1. All dimensions are shown in 'mm' unless otherwise stated.
 2. The contractor, sub-contractors and suppliers must verify all dimensions on site prior to the commencement of any work.
 3. This drawing is to be read in conjunction with all relevant engineers and specialist sub-contractors drawings and specifications.
 4. Any discrepancies are to be brought to the designers attention.

Status

PLANNING



Swann Edwards Architecture Limited, Black Barn, Fen Road,
Guyhirn, Wisbech, Cambs. PE 13 4AA
t 01945 450694 e info@swannedwards.co.uk w www.swannedwards.co.uk

Job Title Proposed Dwellings Pentland House, Chapel Drive, Holbeach Drive, Spalding For: Mr G Cole	Date December 2024	Drawn by BR Checked by SHe
Drawing Title Planning Drawing Plot 1 Elevations, Sections & Floor Plans	Job No. SE-2206 Dwg No. PP1100	Sheet Size A1 Revision