




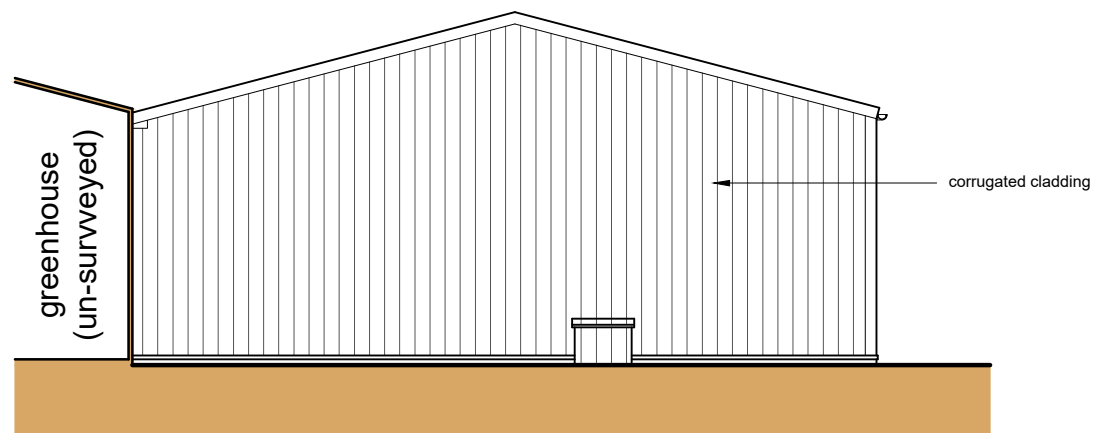


Side Elevation (NE)
Scale: 1:100

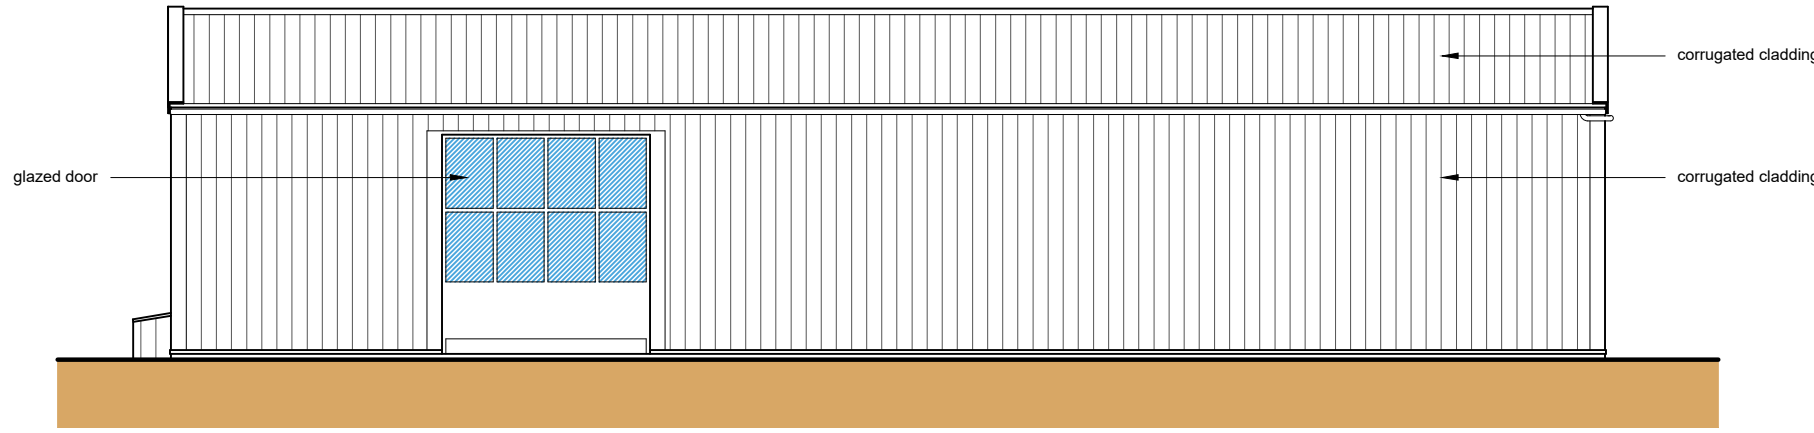


Front Elevation (NW)
Scale: 1:100

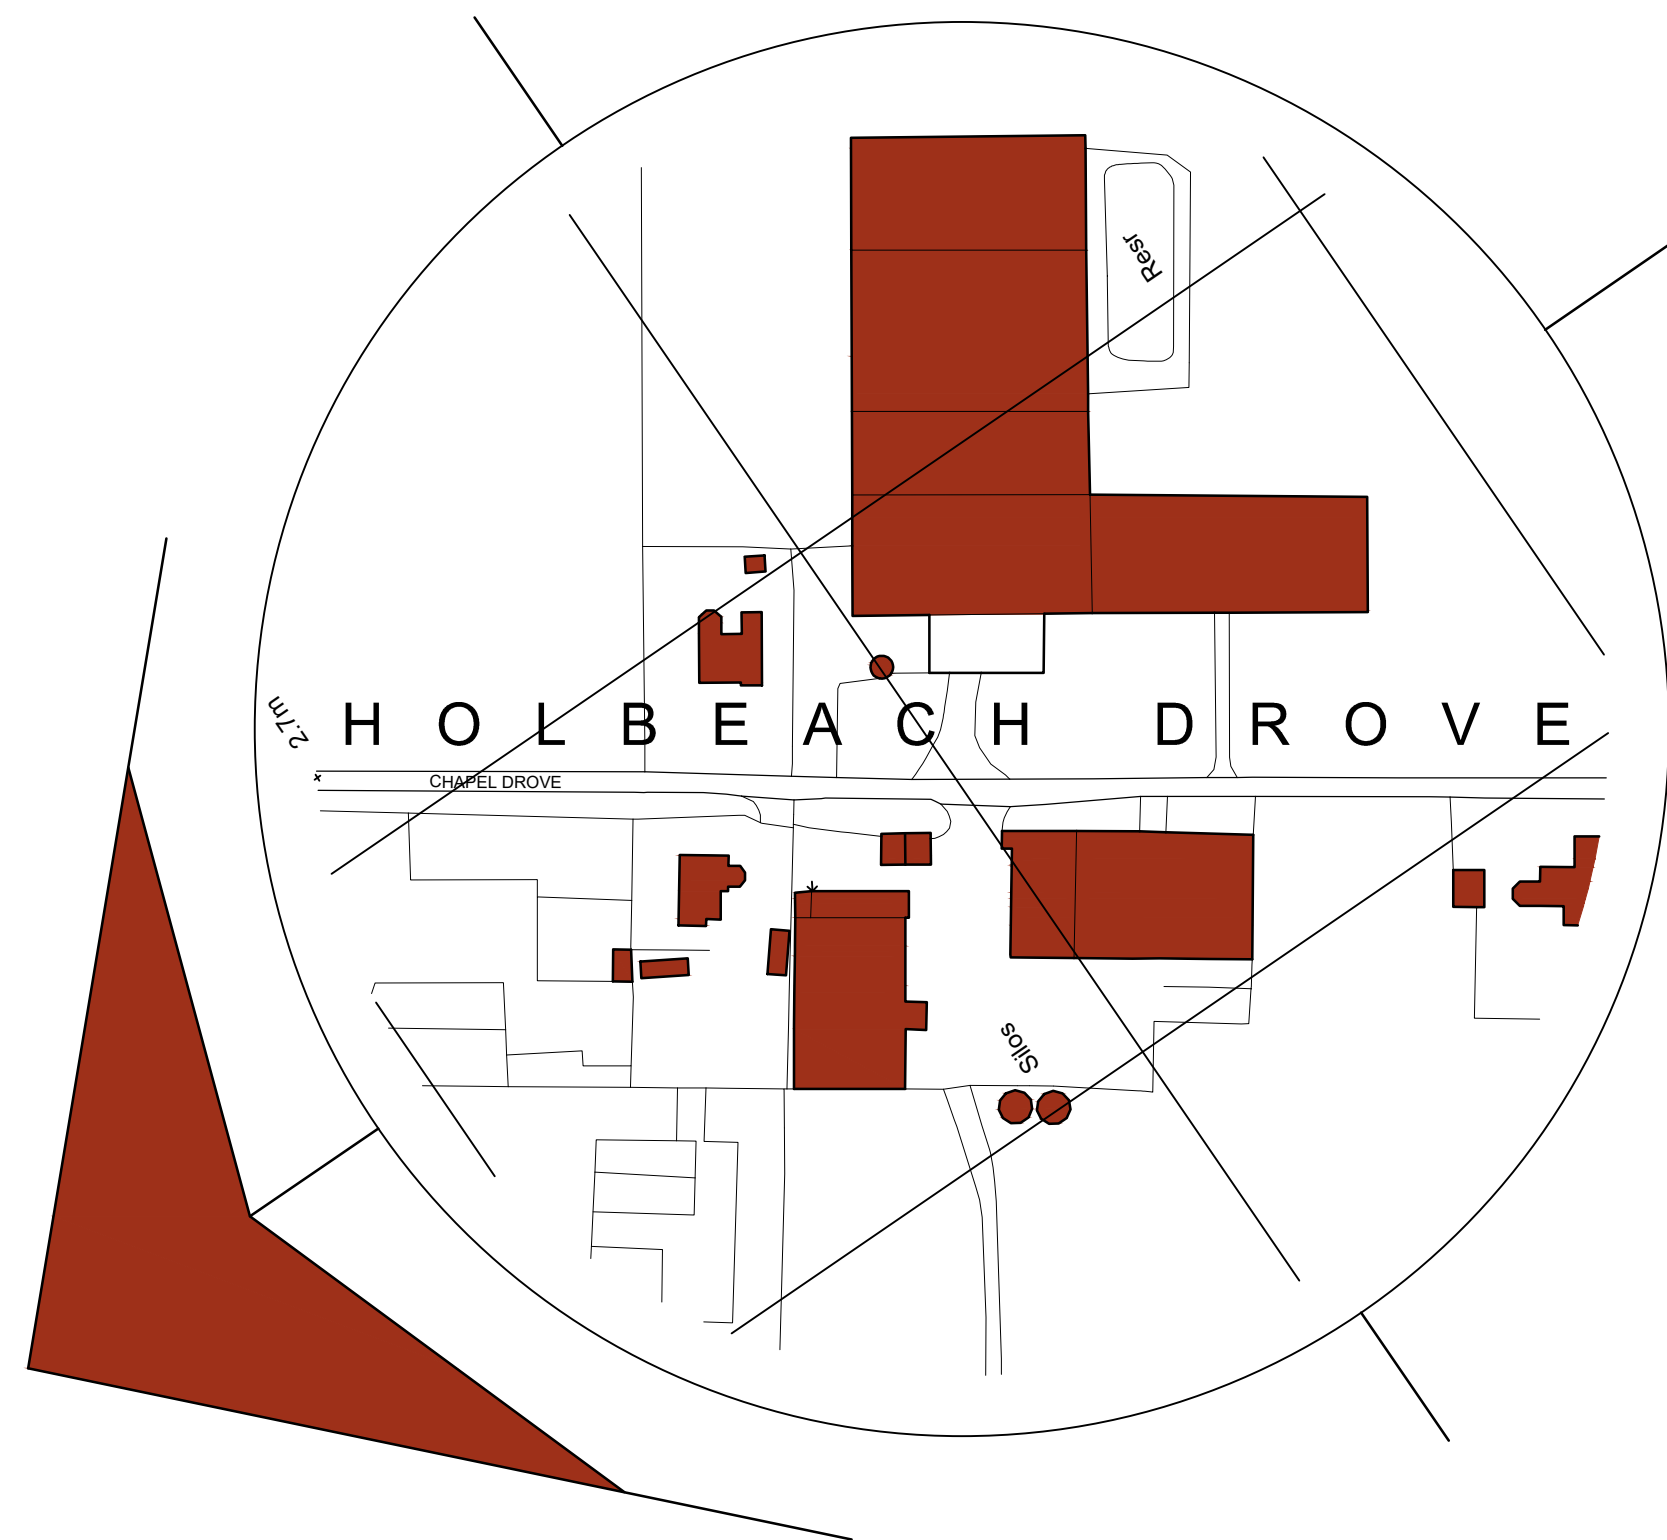


Location Plan
Scale: 1:1250

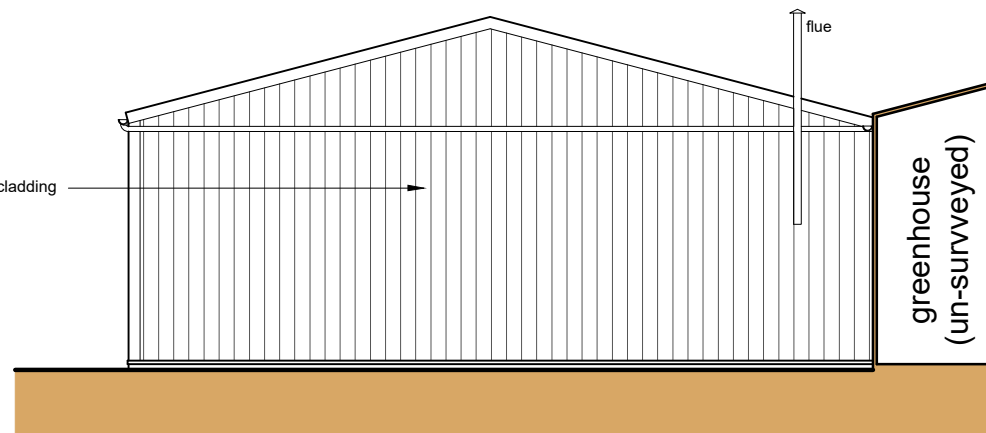


Side Elevation (SW)
Scale: 1:100

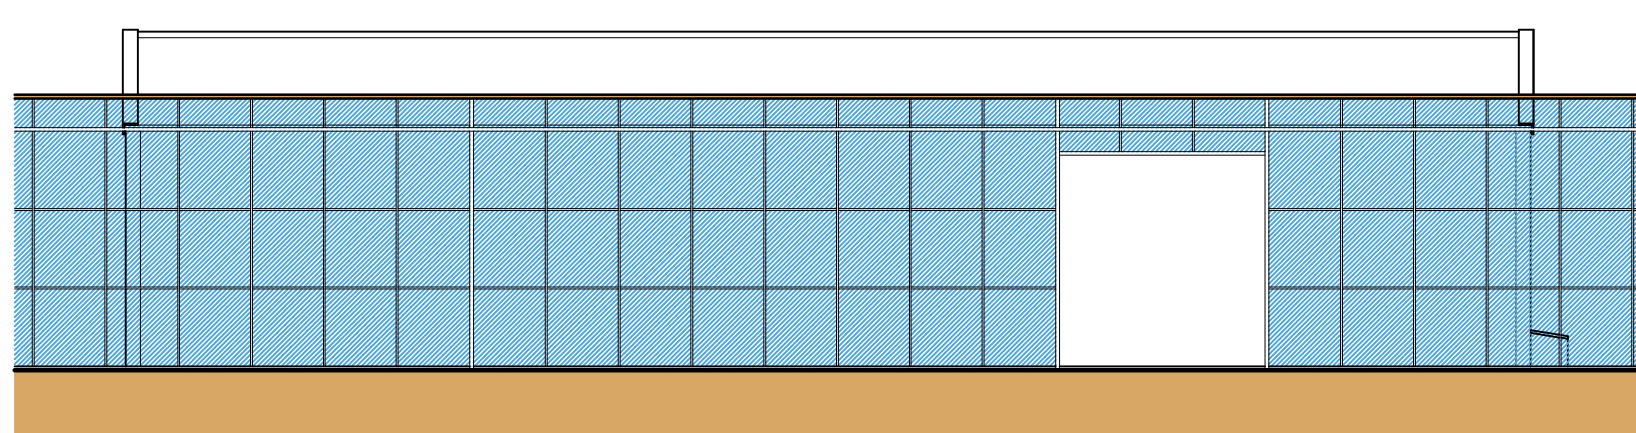


Rear Elevation (SE)
Scale: 1:100

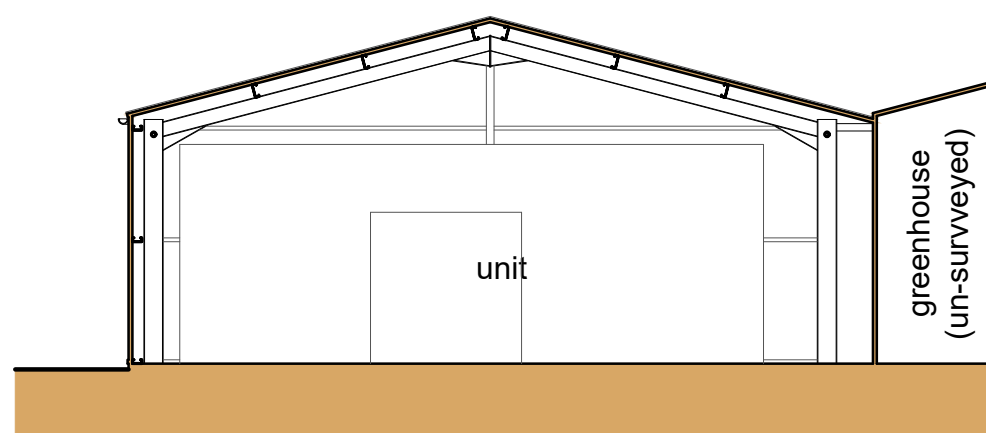

Section A-A
Scale: 1:100

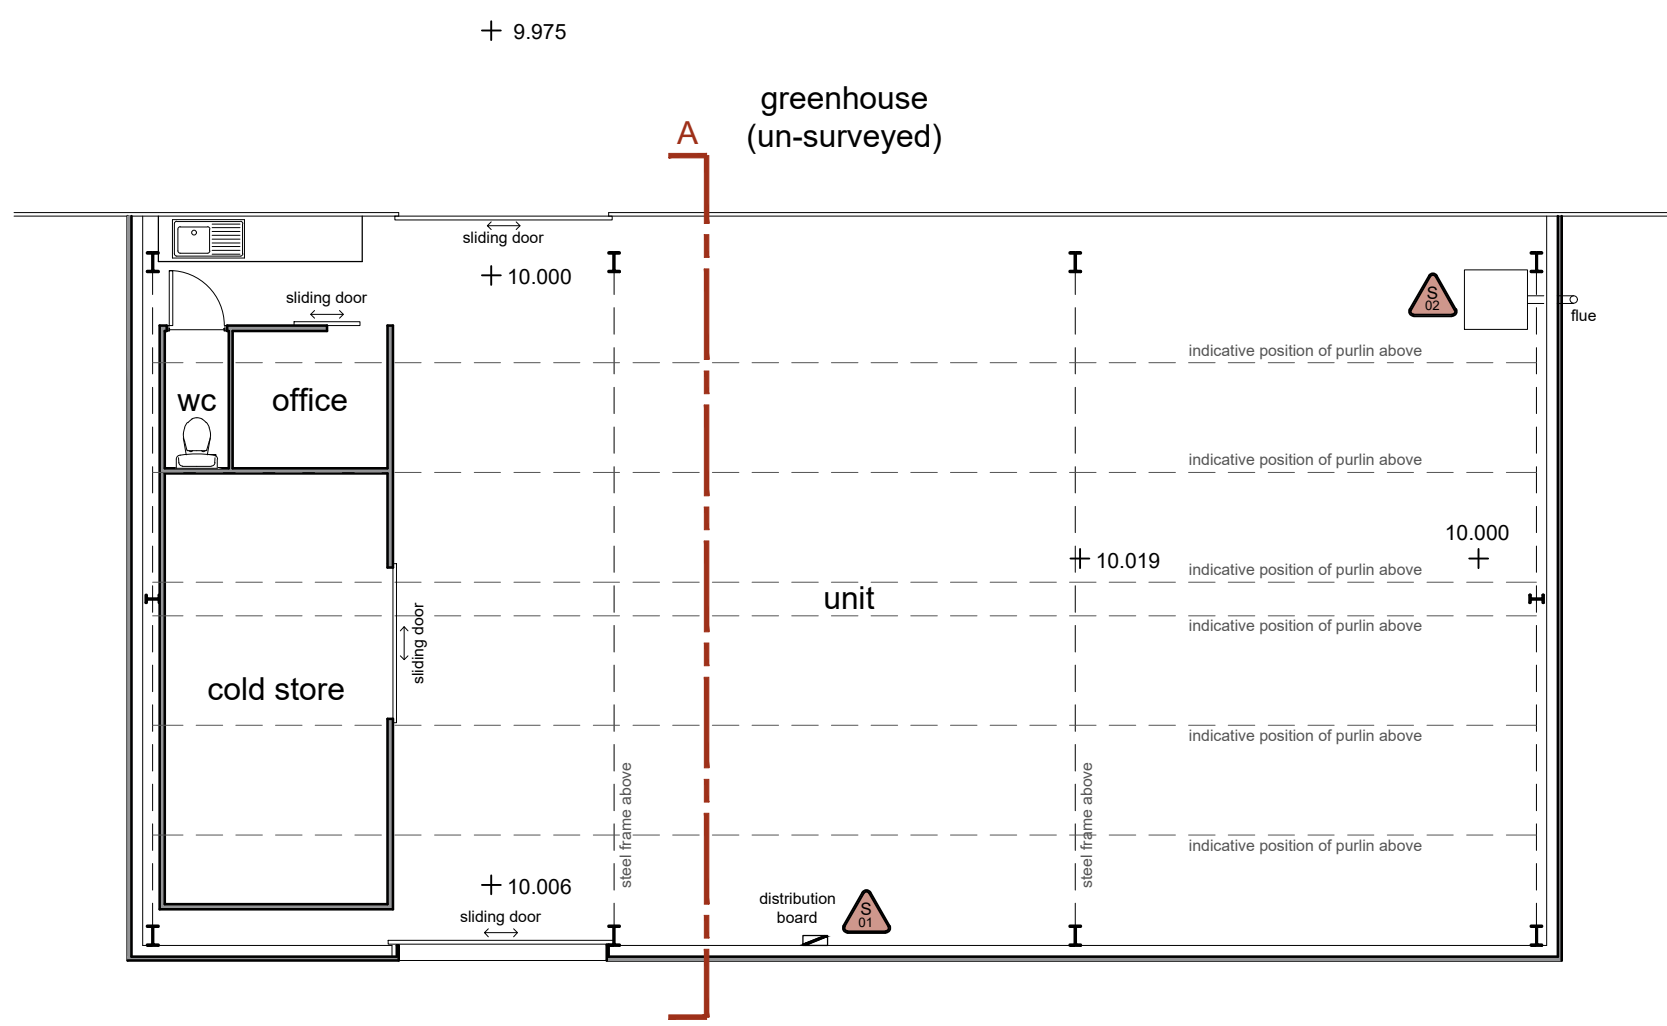


Floor Plan
Scale: 1:100

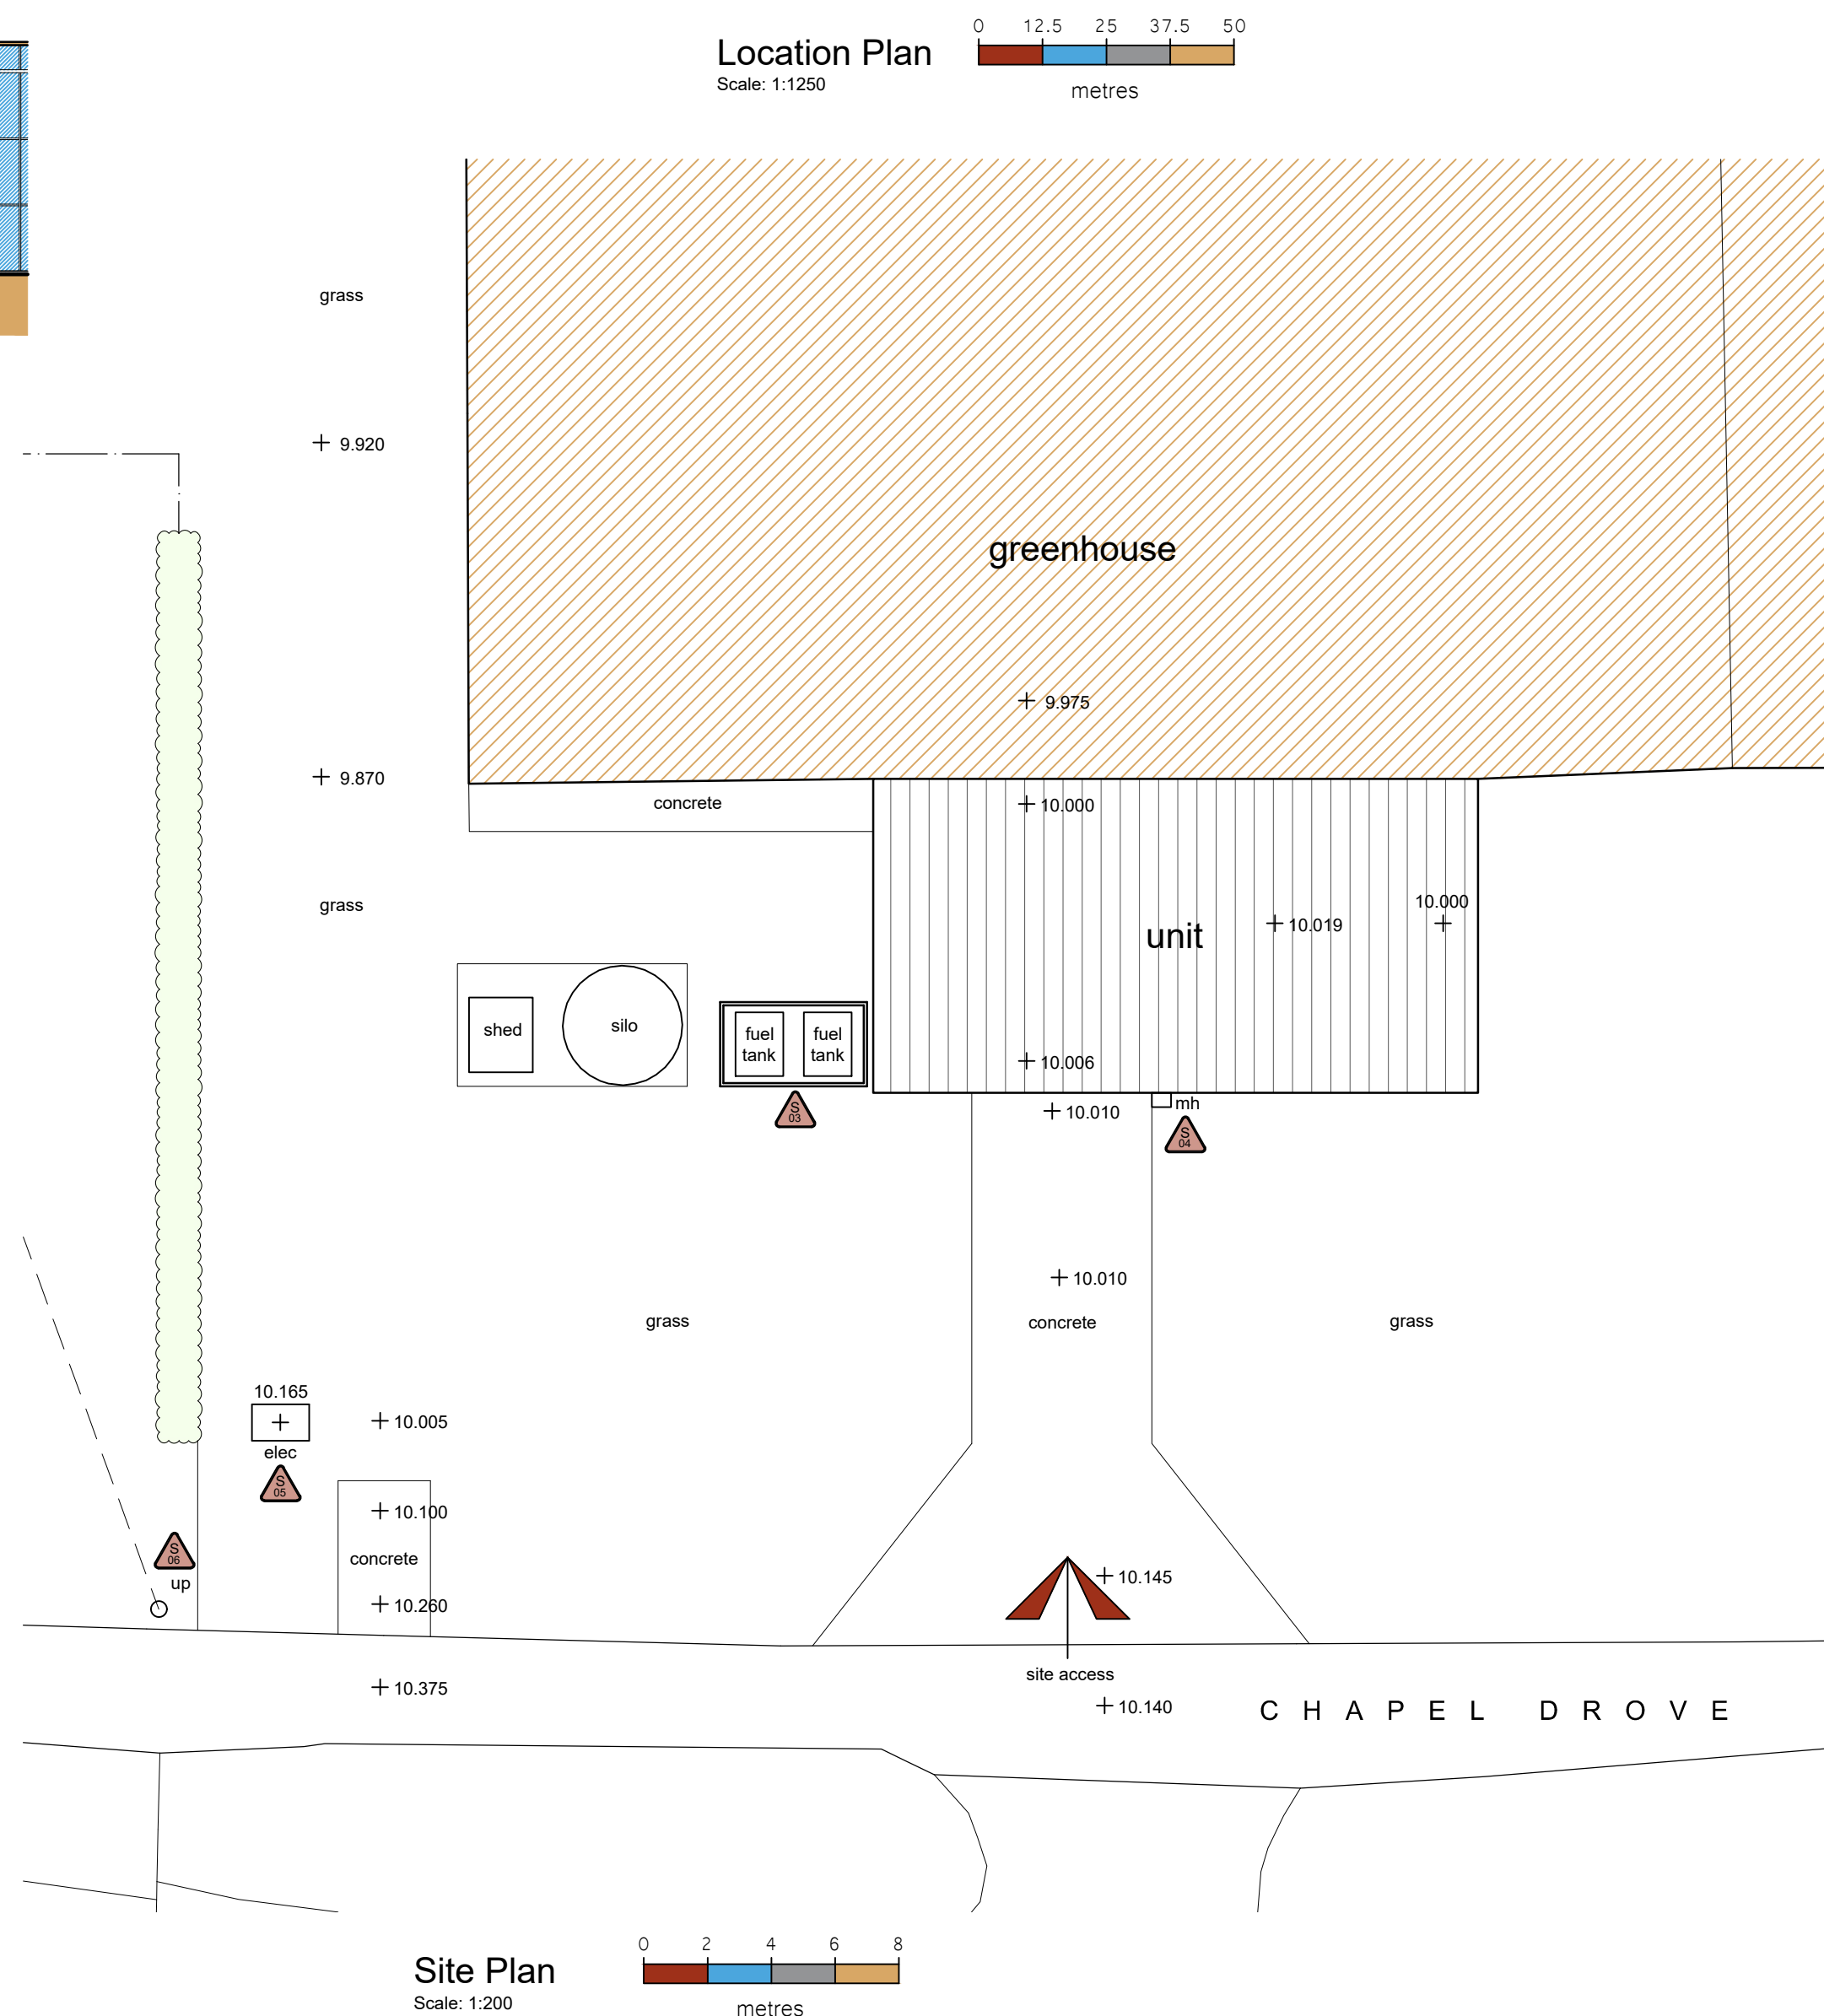

Site Plan
Scale: 1:200

- General Notes
1. All dimensions are shown in 'mm' unless otherwise stated.
 2. The contractor, sub-contractors and suppliers must verify all dimensions on site prior to the commencement of any work.
 3. This drawing is to be read in conjunction with all relevant engineers and specialist sub-contractors drawings and specifications.
 4. Any discrepancies are to be brought to the designers attention.

SITE PLAN KEY

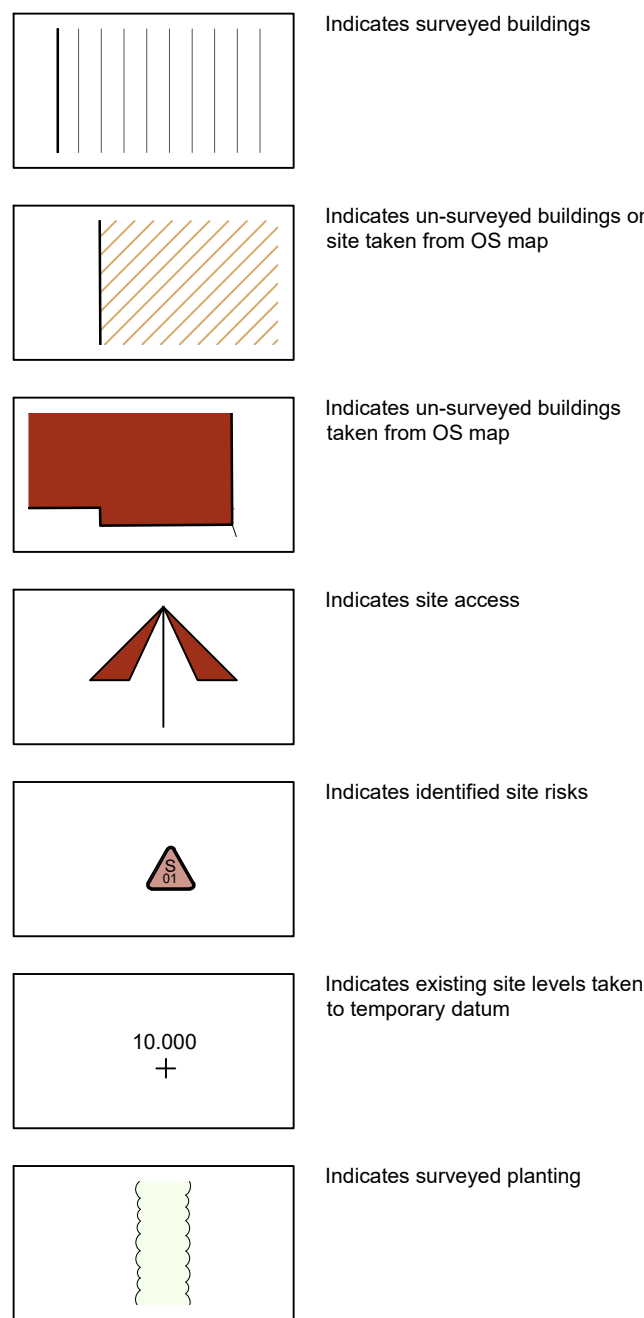

SITE RISK NOTIFICATION KEY

To be used with reference to the accompanying Project Risk Register

S01	Distribution Board	S02	Heater
S03	Fuel Tank	S04	Manhole
S05	Electric	S06	Overhead Cables

Status

AS EXISTING

SWANN EDWARDS
ARCHITECTURE

Swann Edwards Architecture Limited, Black Barn, Fen Road,
Guyhirn, Wisbech, Cambs. PE 13 4AA
t 01945 450694 e info@swannedwards.co.uk w www.swannedwards.co.uk

Job Title Proposed Dwellings Pentland House, Chapel Drive, Holbeach Drive, Spalding For: Mr G Cole	Date October 2024	Drawn by BR Checked by SHe
Drawing Title Survey Drawing	Job No. SE-2206	Sheet Size A1
	Dwg No. 100	Revision