
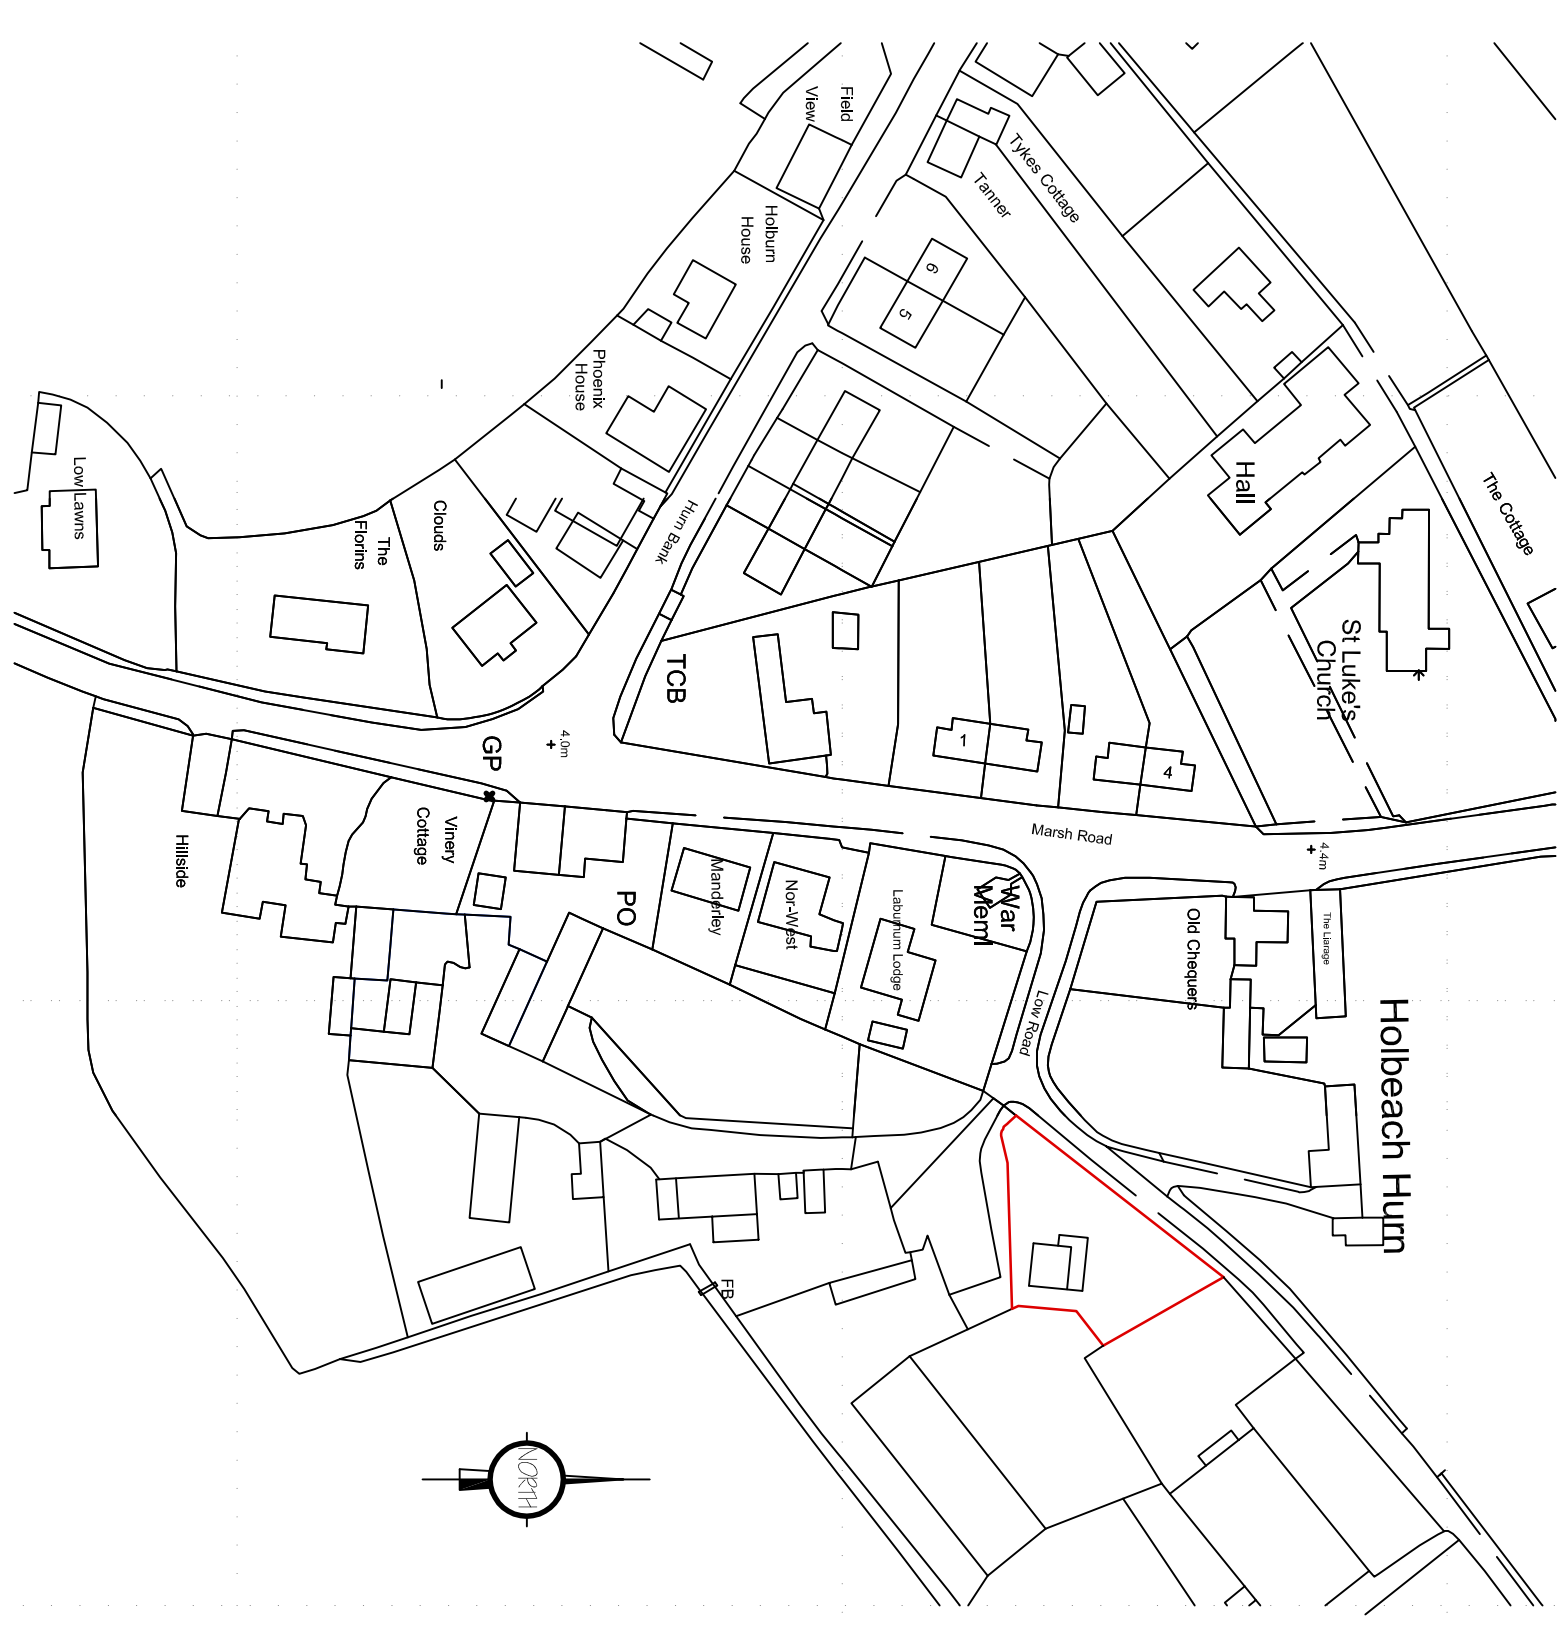
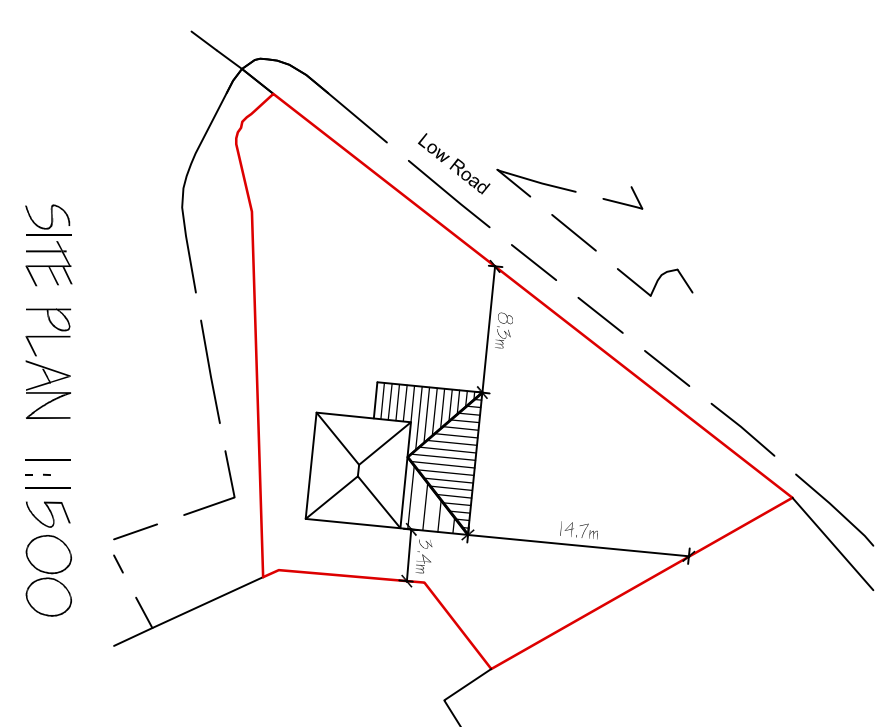
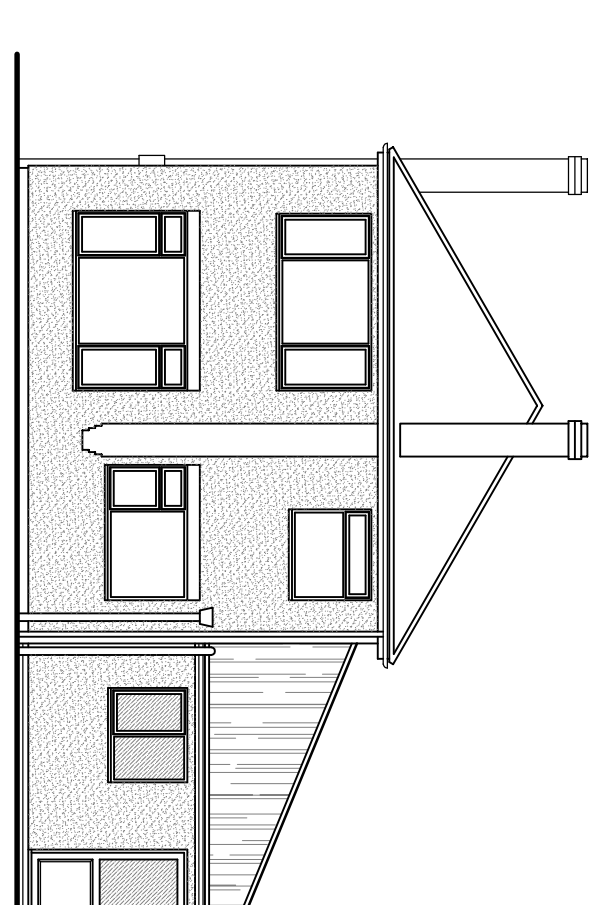
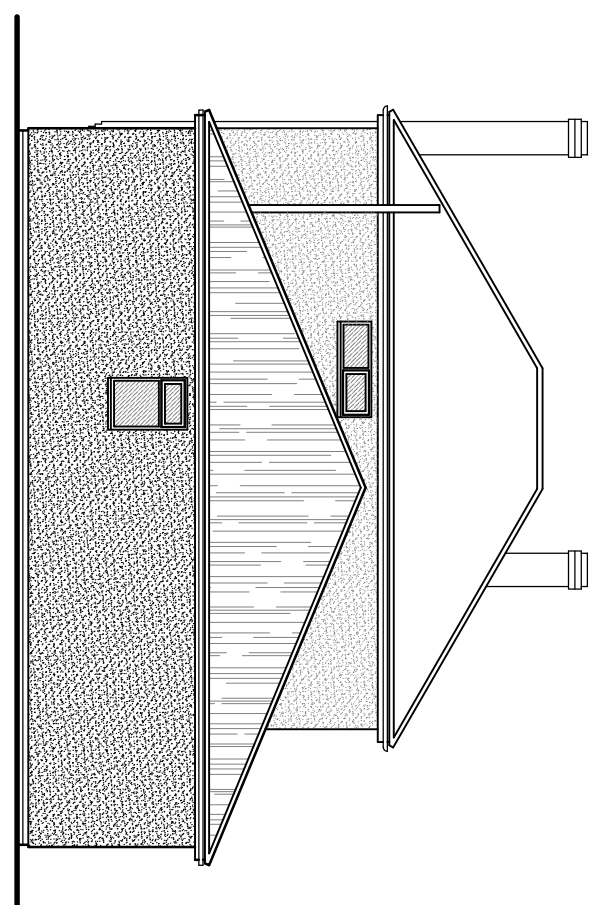
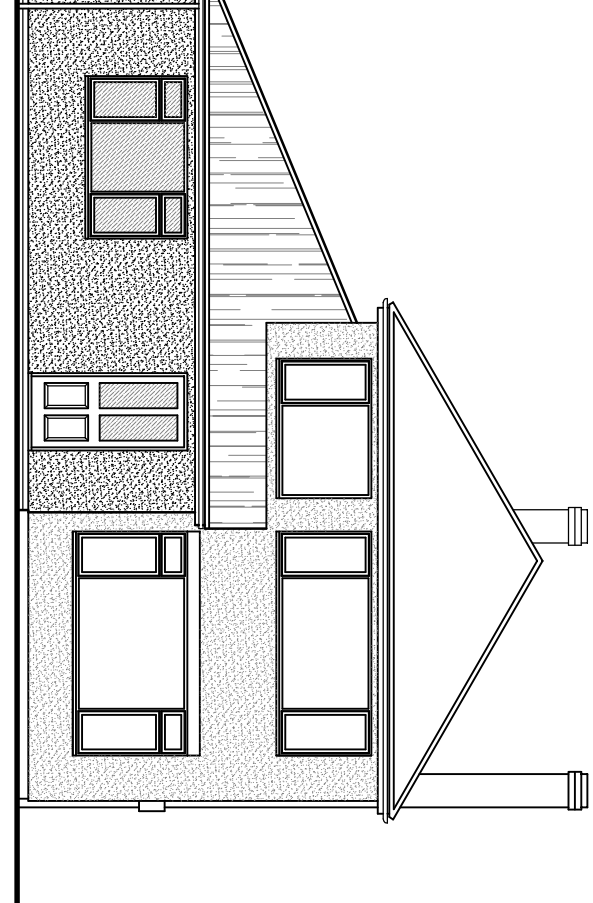
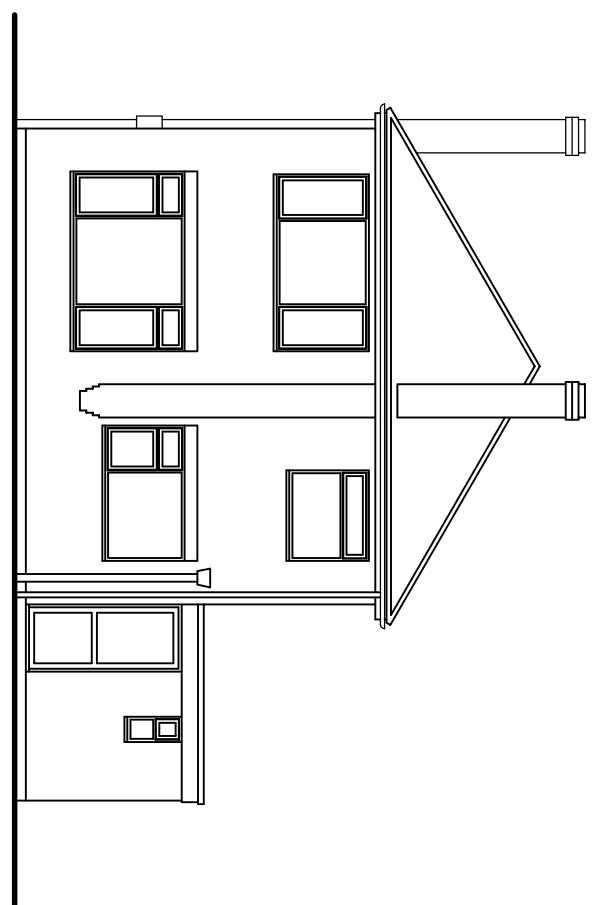
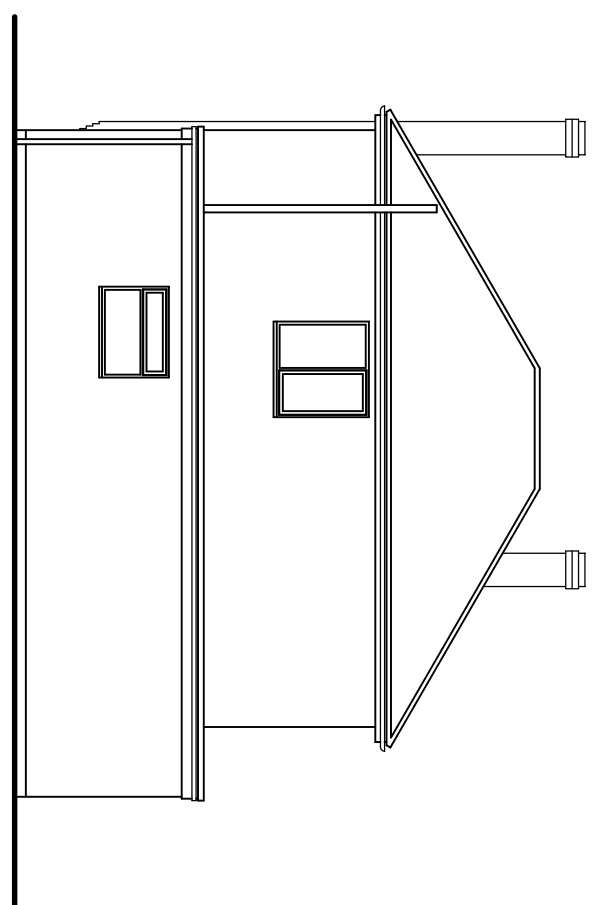



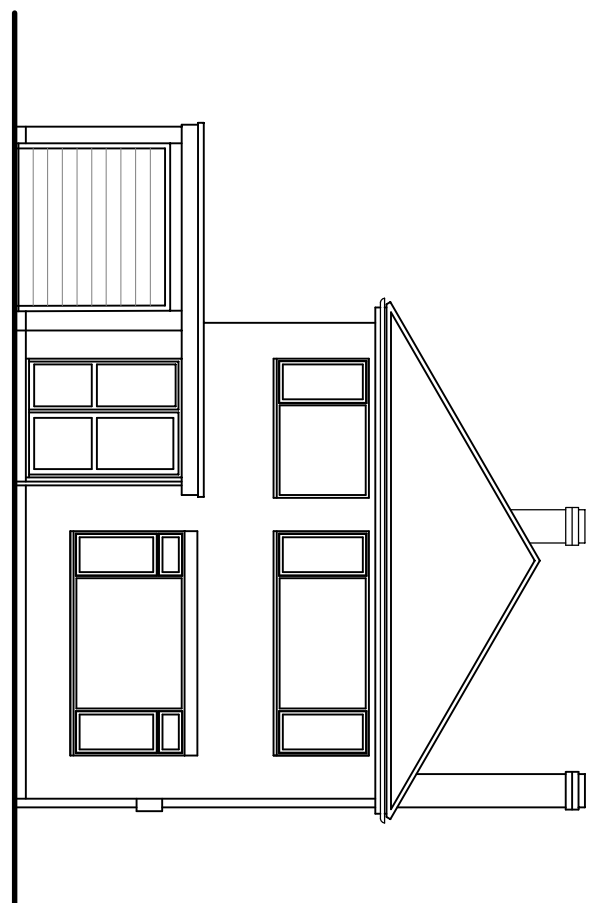


LOCATION PLAN 1:1250

FRONT ELEVATION - PROPOSED

SIDE ELEVATION - PROPOSED

REAR ELEVATION - PROPOSED

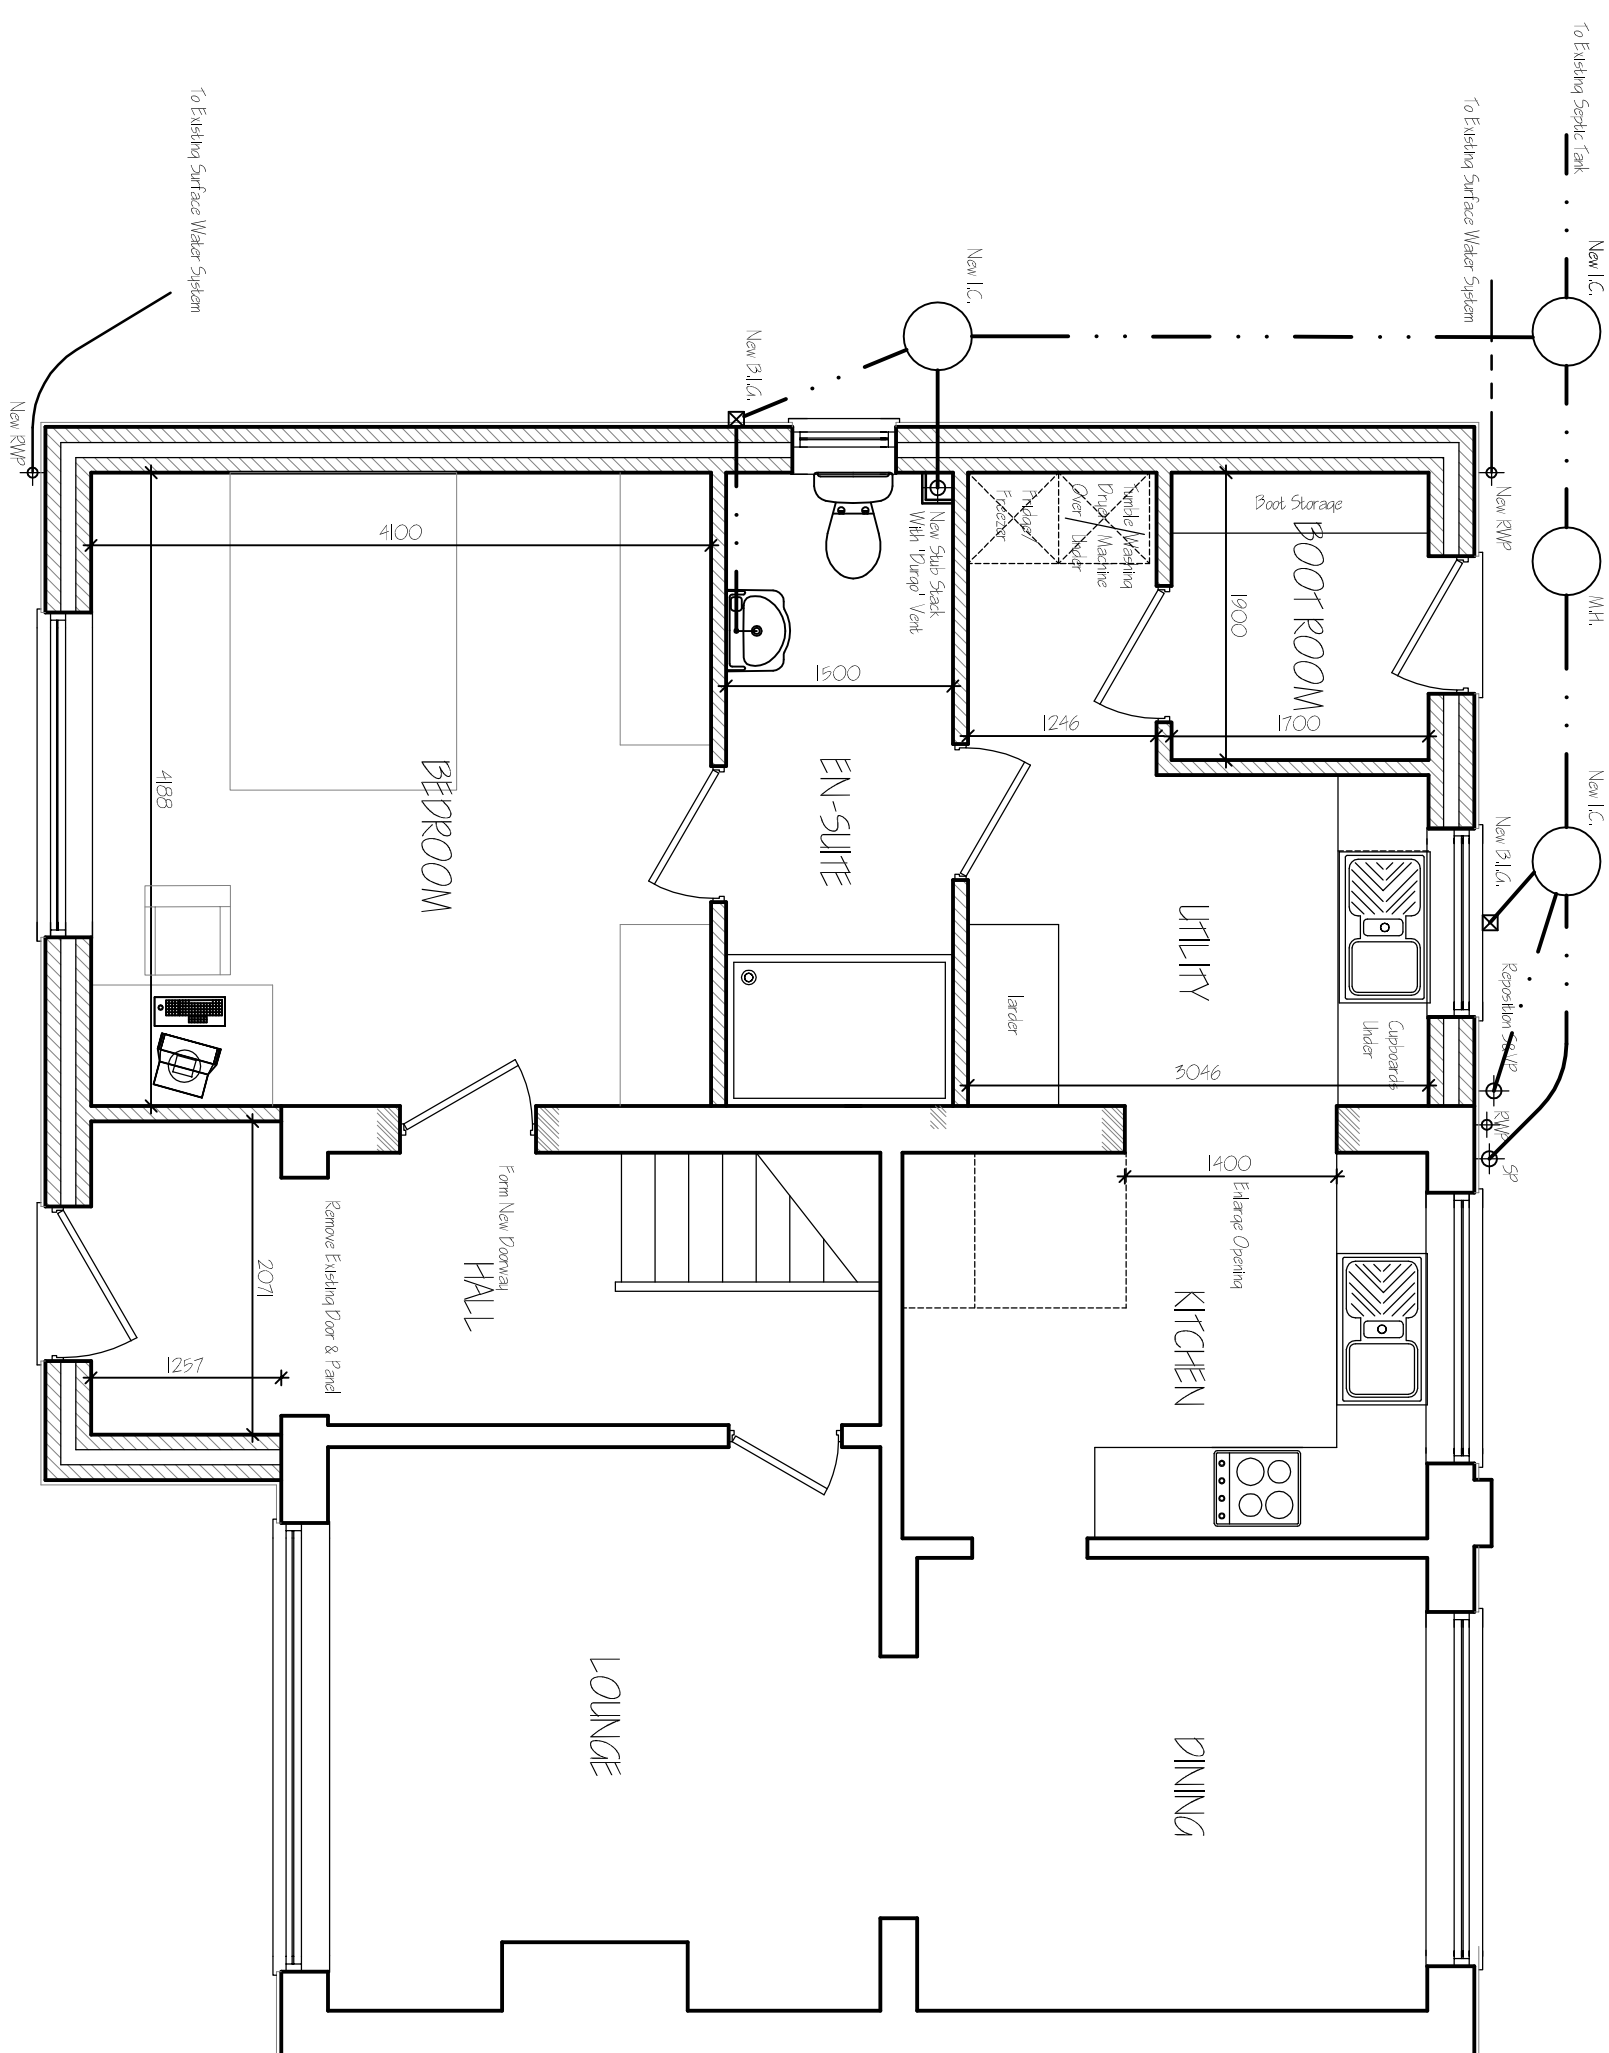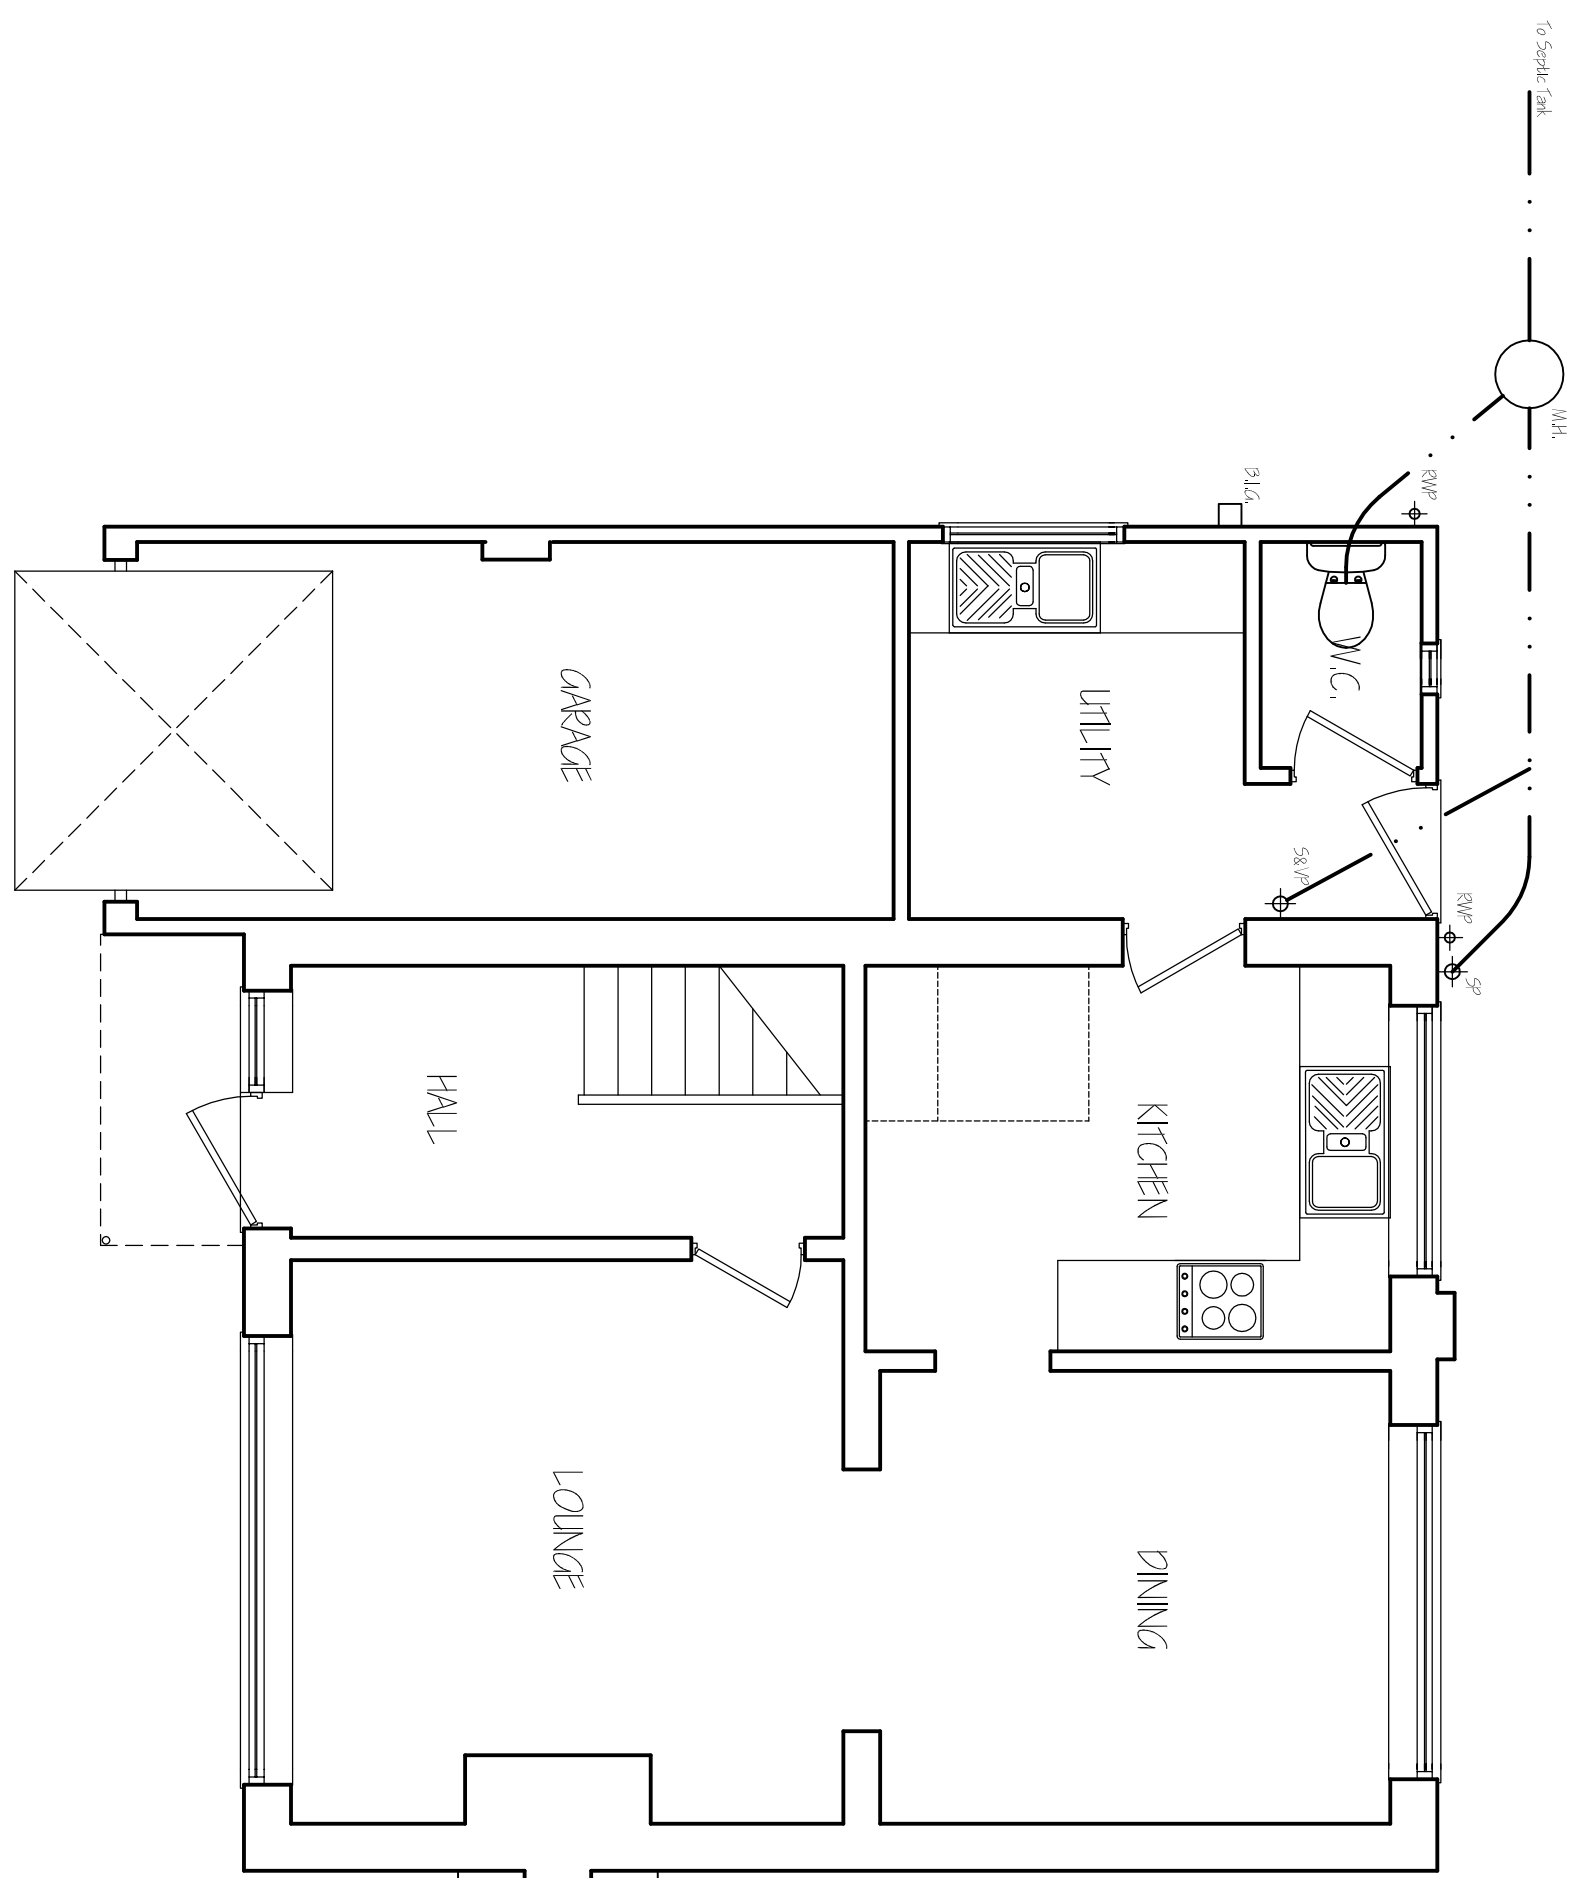

GROUND FLOOR PLAN - PROPOSED

GROUND FLOOR PLAN - PROPOSED

[illegible]

Project	ALTERATIONS & EXTENSION THE PINE HOLE, LOW ROAD HOLBEACH HEATH LINCS. PE12 8JN		
Client	M FLEMBERTON		
Drawing	FLOOR PLANS - EXISTING & PROPOSED ELEVATIONS - EXISTING & PROPOSED SITE & LOCATION PLAN		
Job Ref	3990-22	Drawing No.	01b
Date	MAR 2022	Drawn	SLB

1:50 & 1:00 (Unless Otherwise Stated)

DO NOT SCALE FROM THIS DRAWING
This drawing is copyright and may not be altered, traced, photocopied or used for any other purpose

[illegible]