




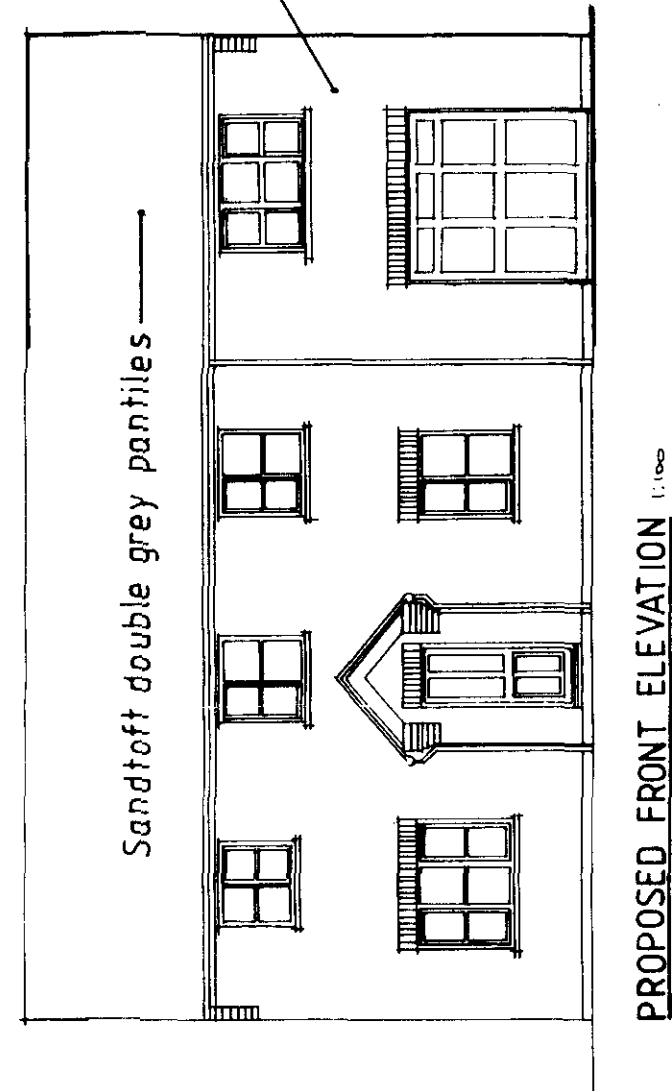

PROPOSED GROUND FLOOR LAYOUT

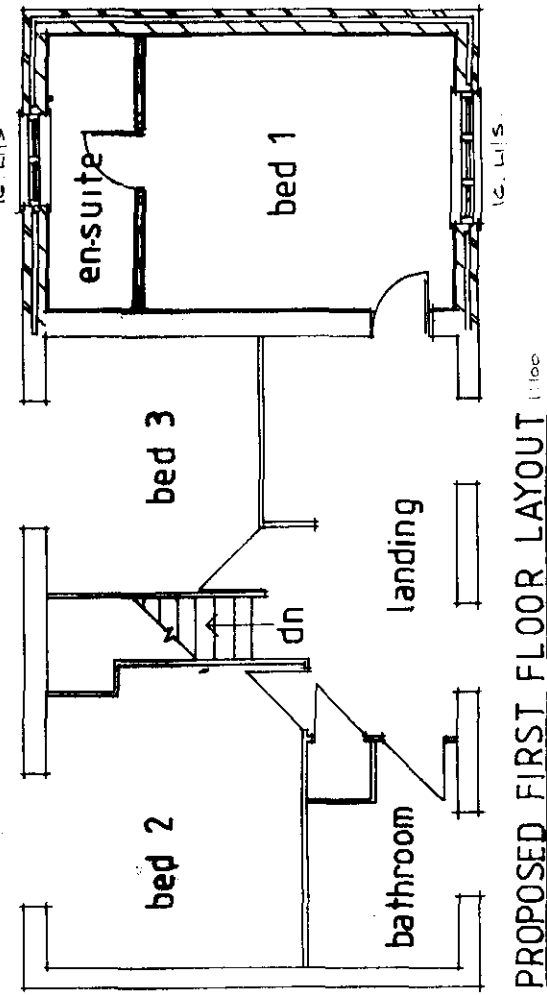

PROPOSED FIRST FLOOR LAYOUT

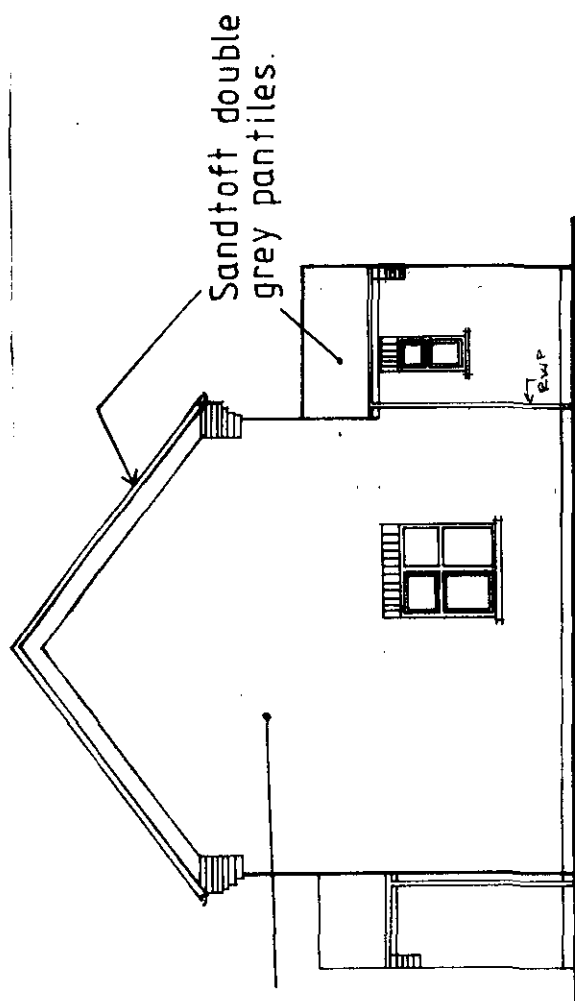

PROPOSED REAR ELEVATION 1:100


The Contractor shall be responsible for the checking of all dimensions, levels, drainage, setting out & roof pitches on site prior to commencement of works.

PLANNING PERMISSION
APPROVED:

**SUBJECT TO BUILDING
CONTROL APPROVAL**

Proposed Extension
At 27 Market Rasen Way
Holbeach
For Mr & Mrs M. Garth.
Scale 1: 100 Date F

REV A. MINOR FOOT AMENDMENT & BATH WINDOW
MG/H/02B

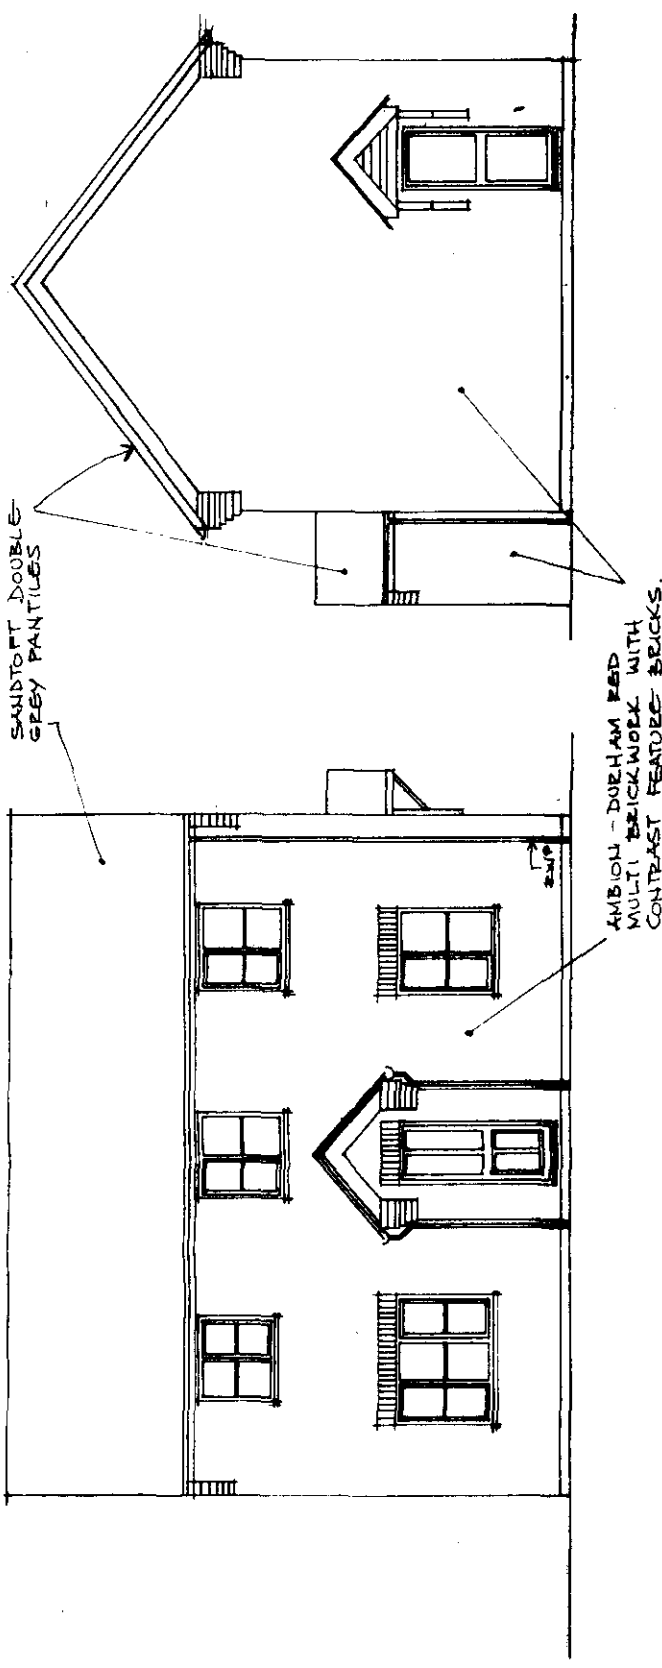


EXISTING FRONT ELEVATION 1:100


EXISTING SIDE ELEVATION 1:100

SUBJECT TO BUILDING
CONTROL APPROVAL


HOA/0636/01

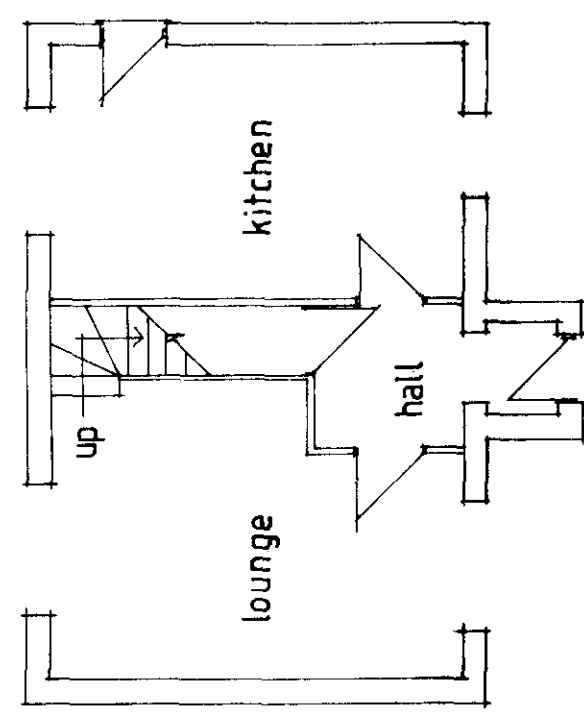


EXISTING GROUND FLOOR LAYOUT 1:100

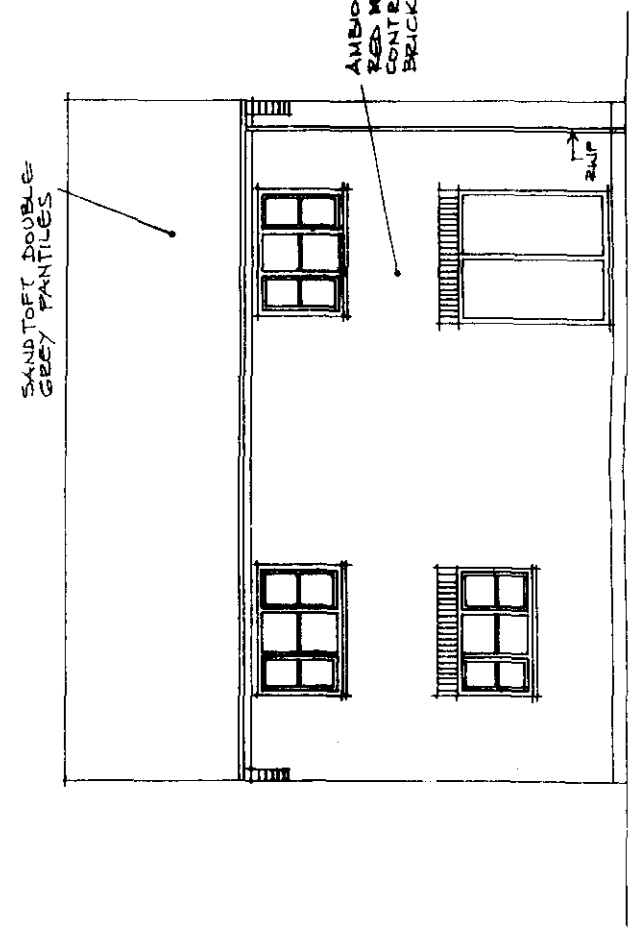

EXISTING REAR ELEVATION 1:100

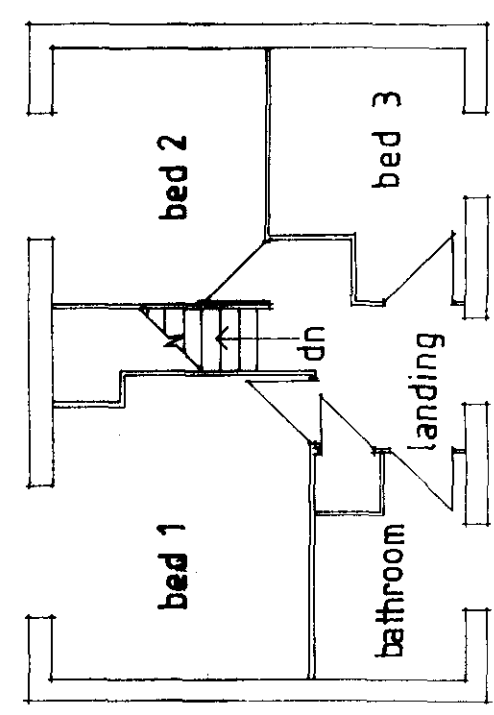

EXISTING FIRST FLOOR LAYOUT 1:100

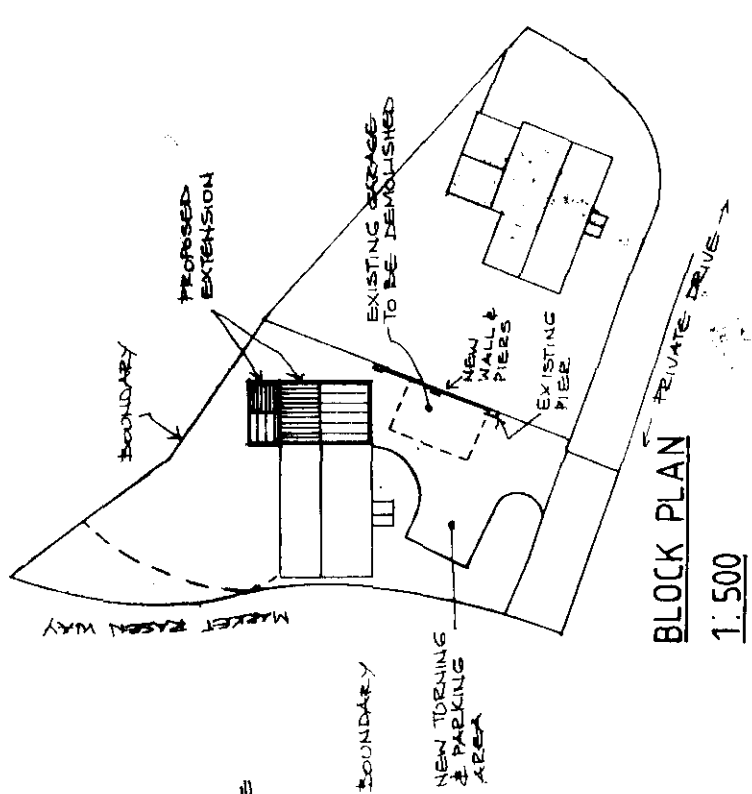

BLOCK PLAN 1:500

Proposed Extension
At 27 Market Rasen Way
Holbeach
For Mr & Mrs M. Garth.
Scale 1:100 1:500 Date: Feb. 01

PLANNING PERMISSION
APPROVED.

The Contractor shall be responsible
for the checking of all dimensions,
levels, drainage, setting out & roof
itches on site prior to commencement
of works.