




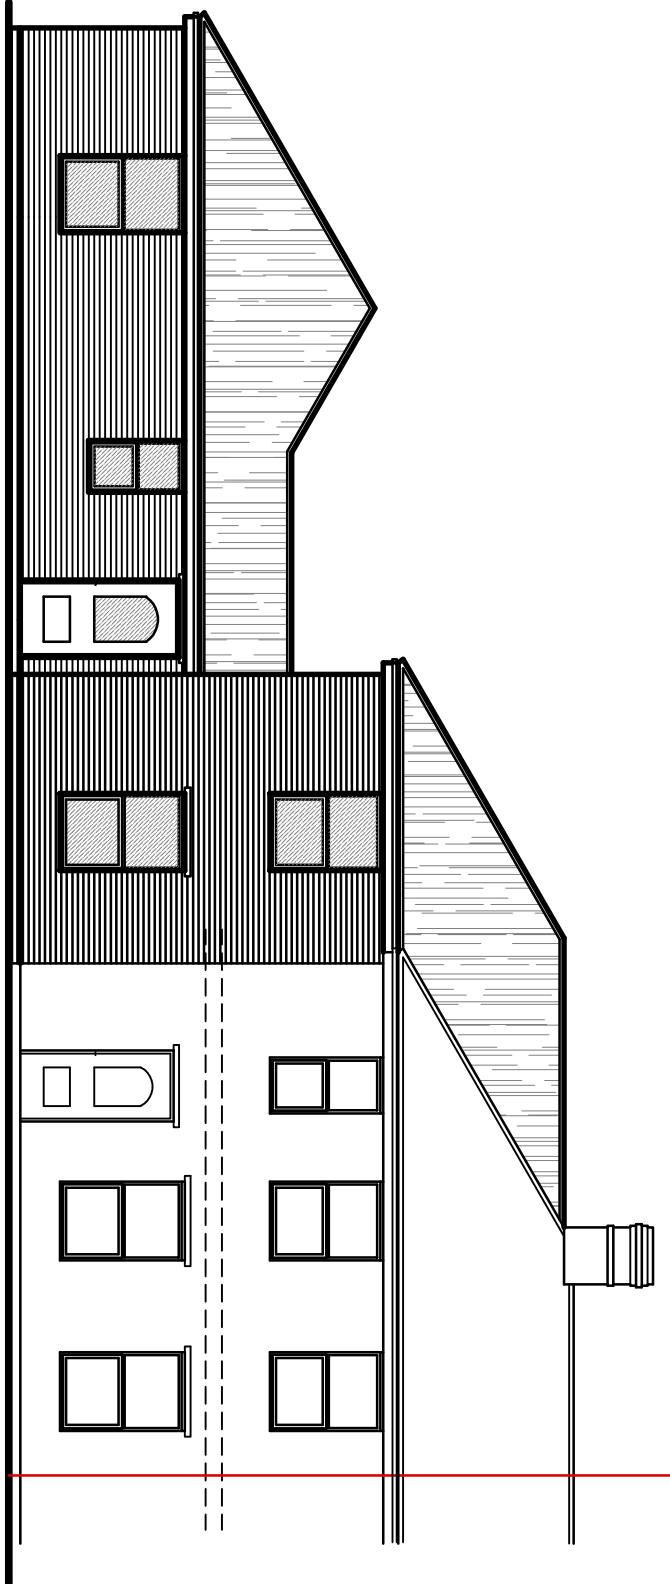


FRONT ELEVATION

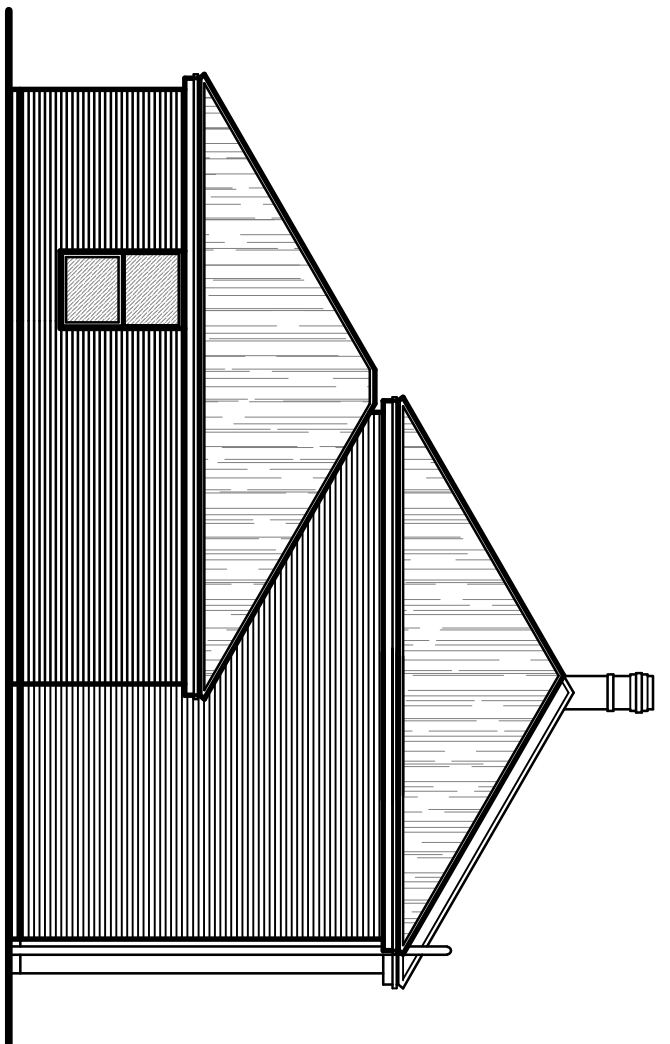


SIDE ELEVATION

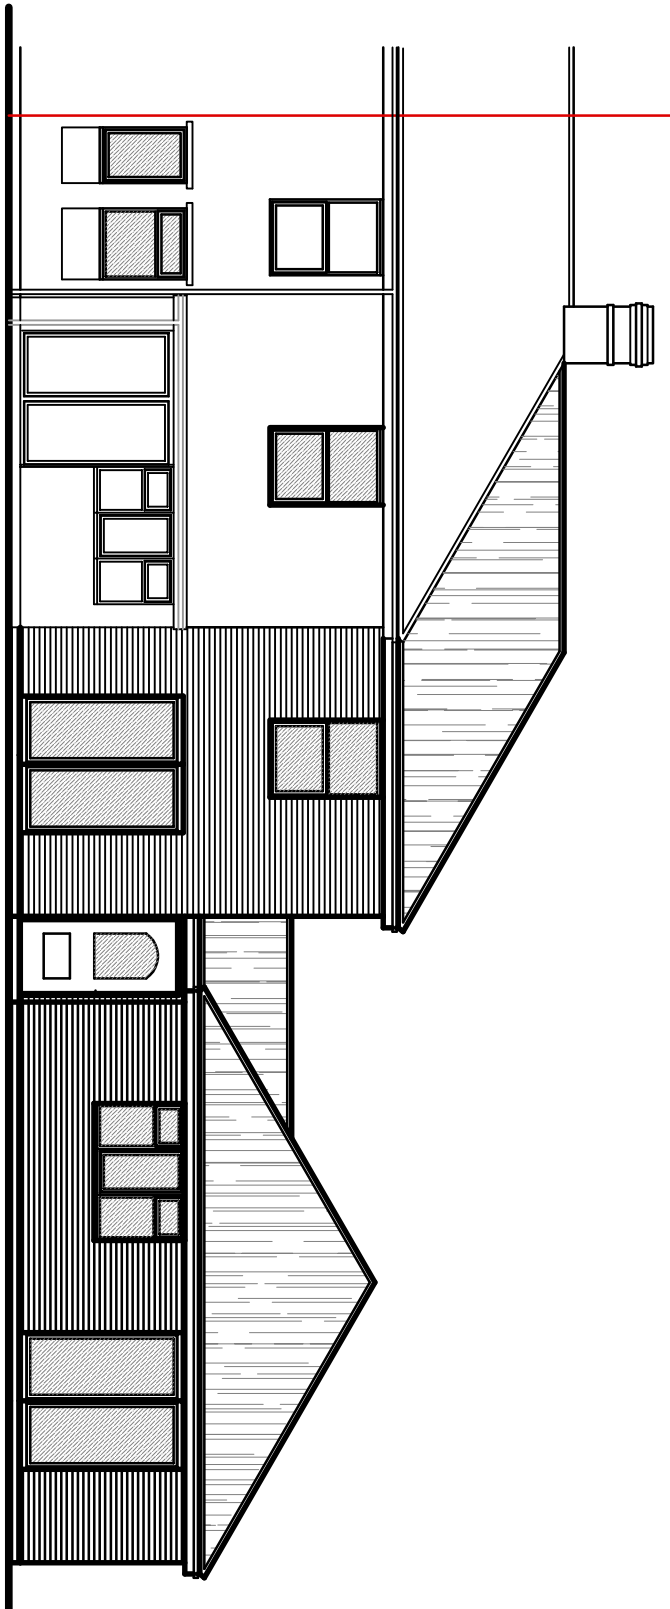


REAR ELEVATION

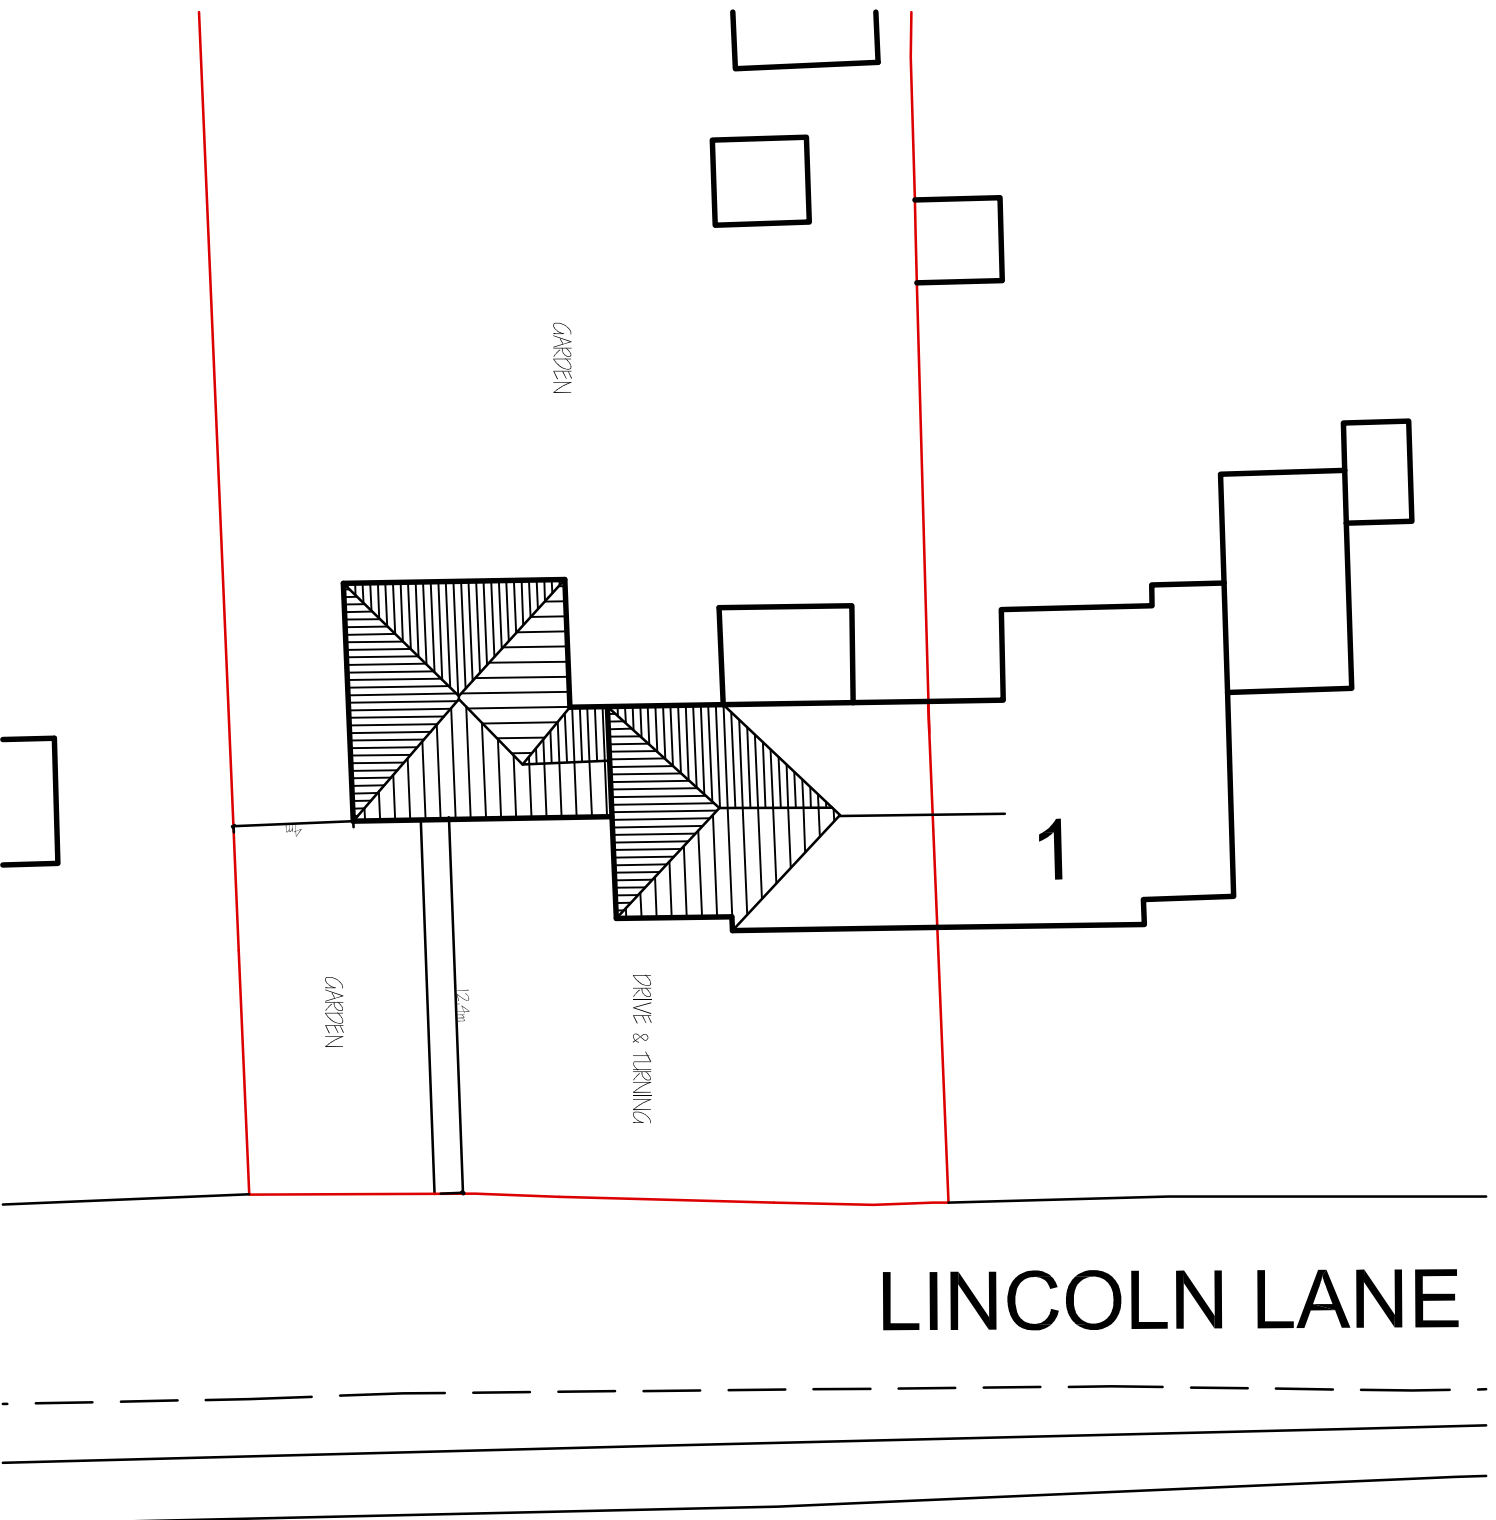


SITE PLAN 1:250

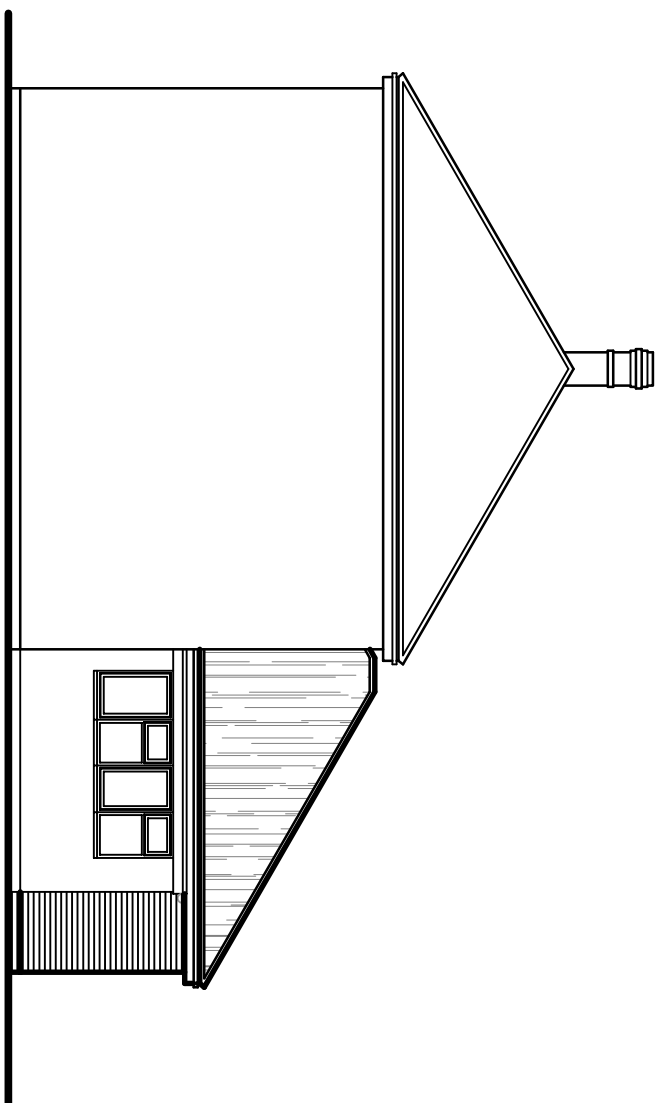

SIDE ELEVATION

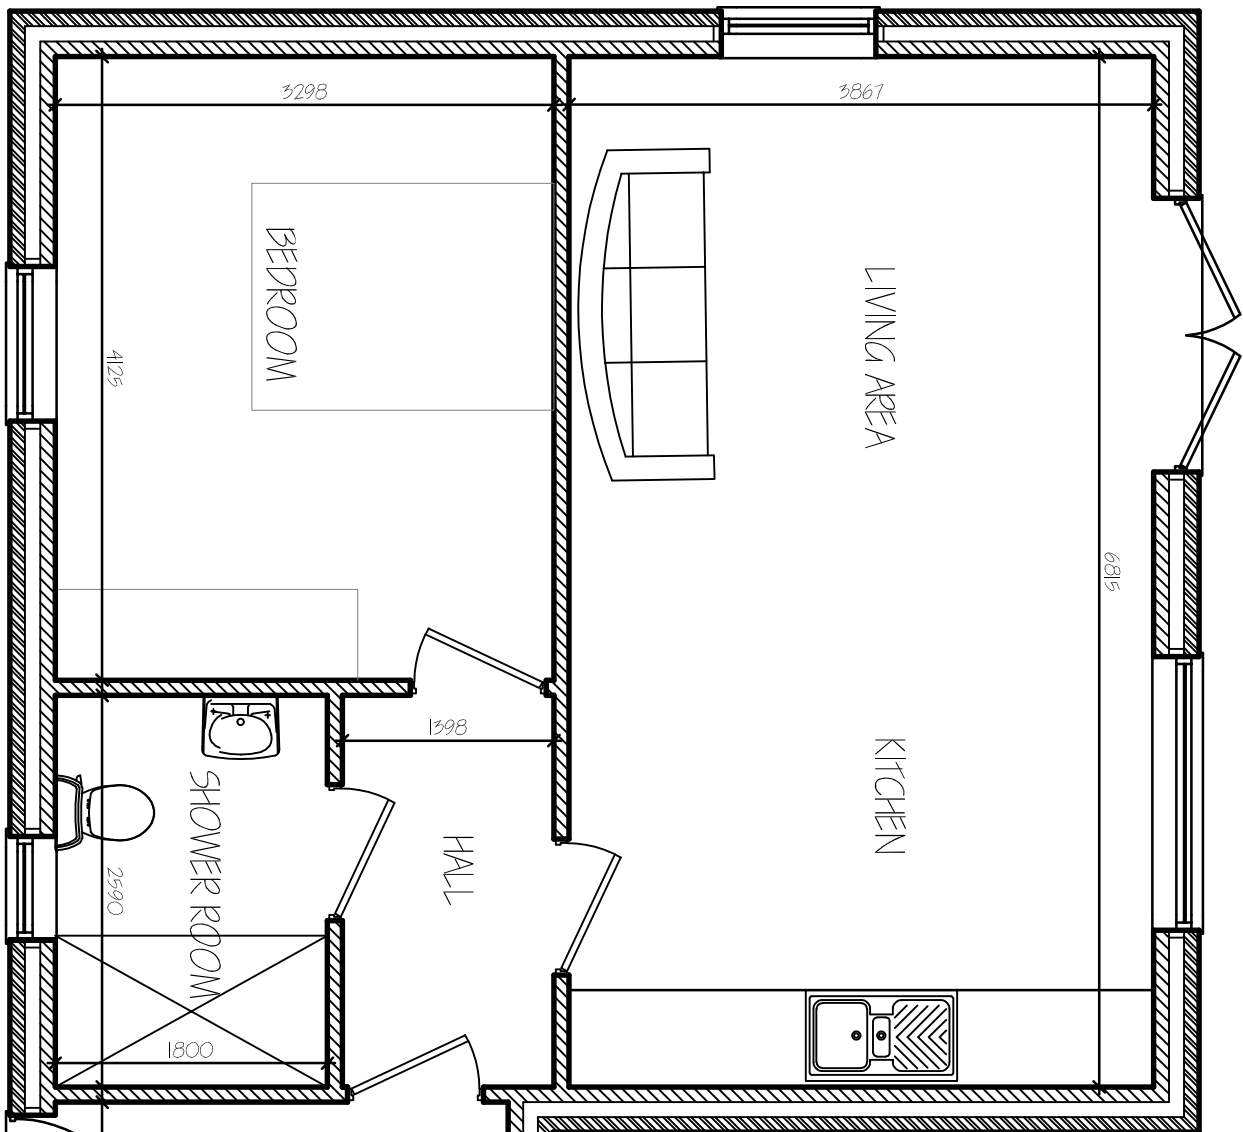

GROUND FLOOR PLAN

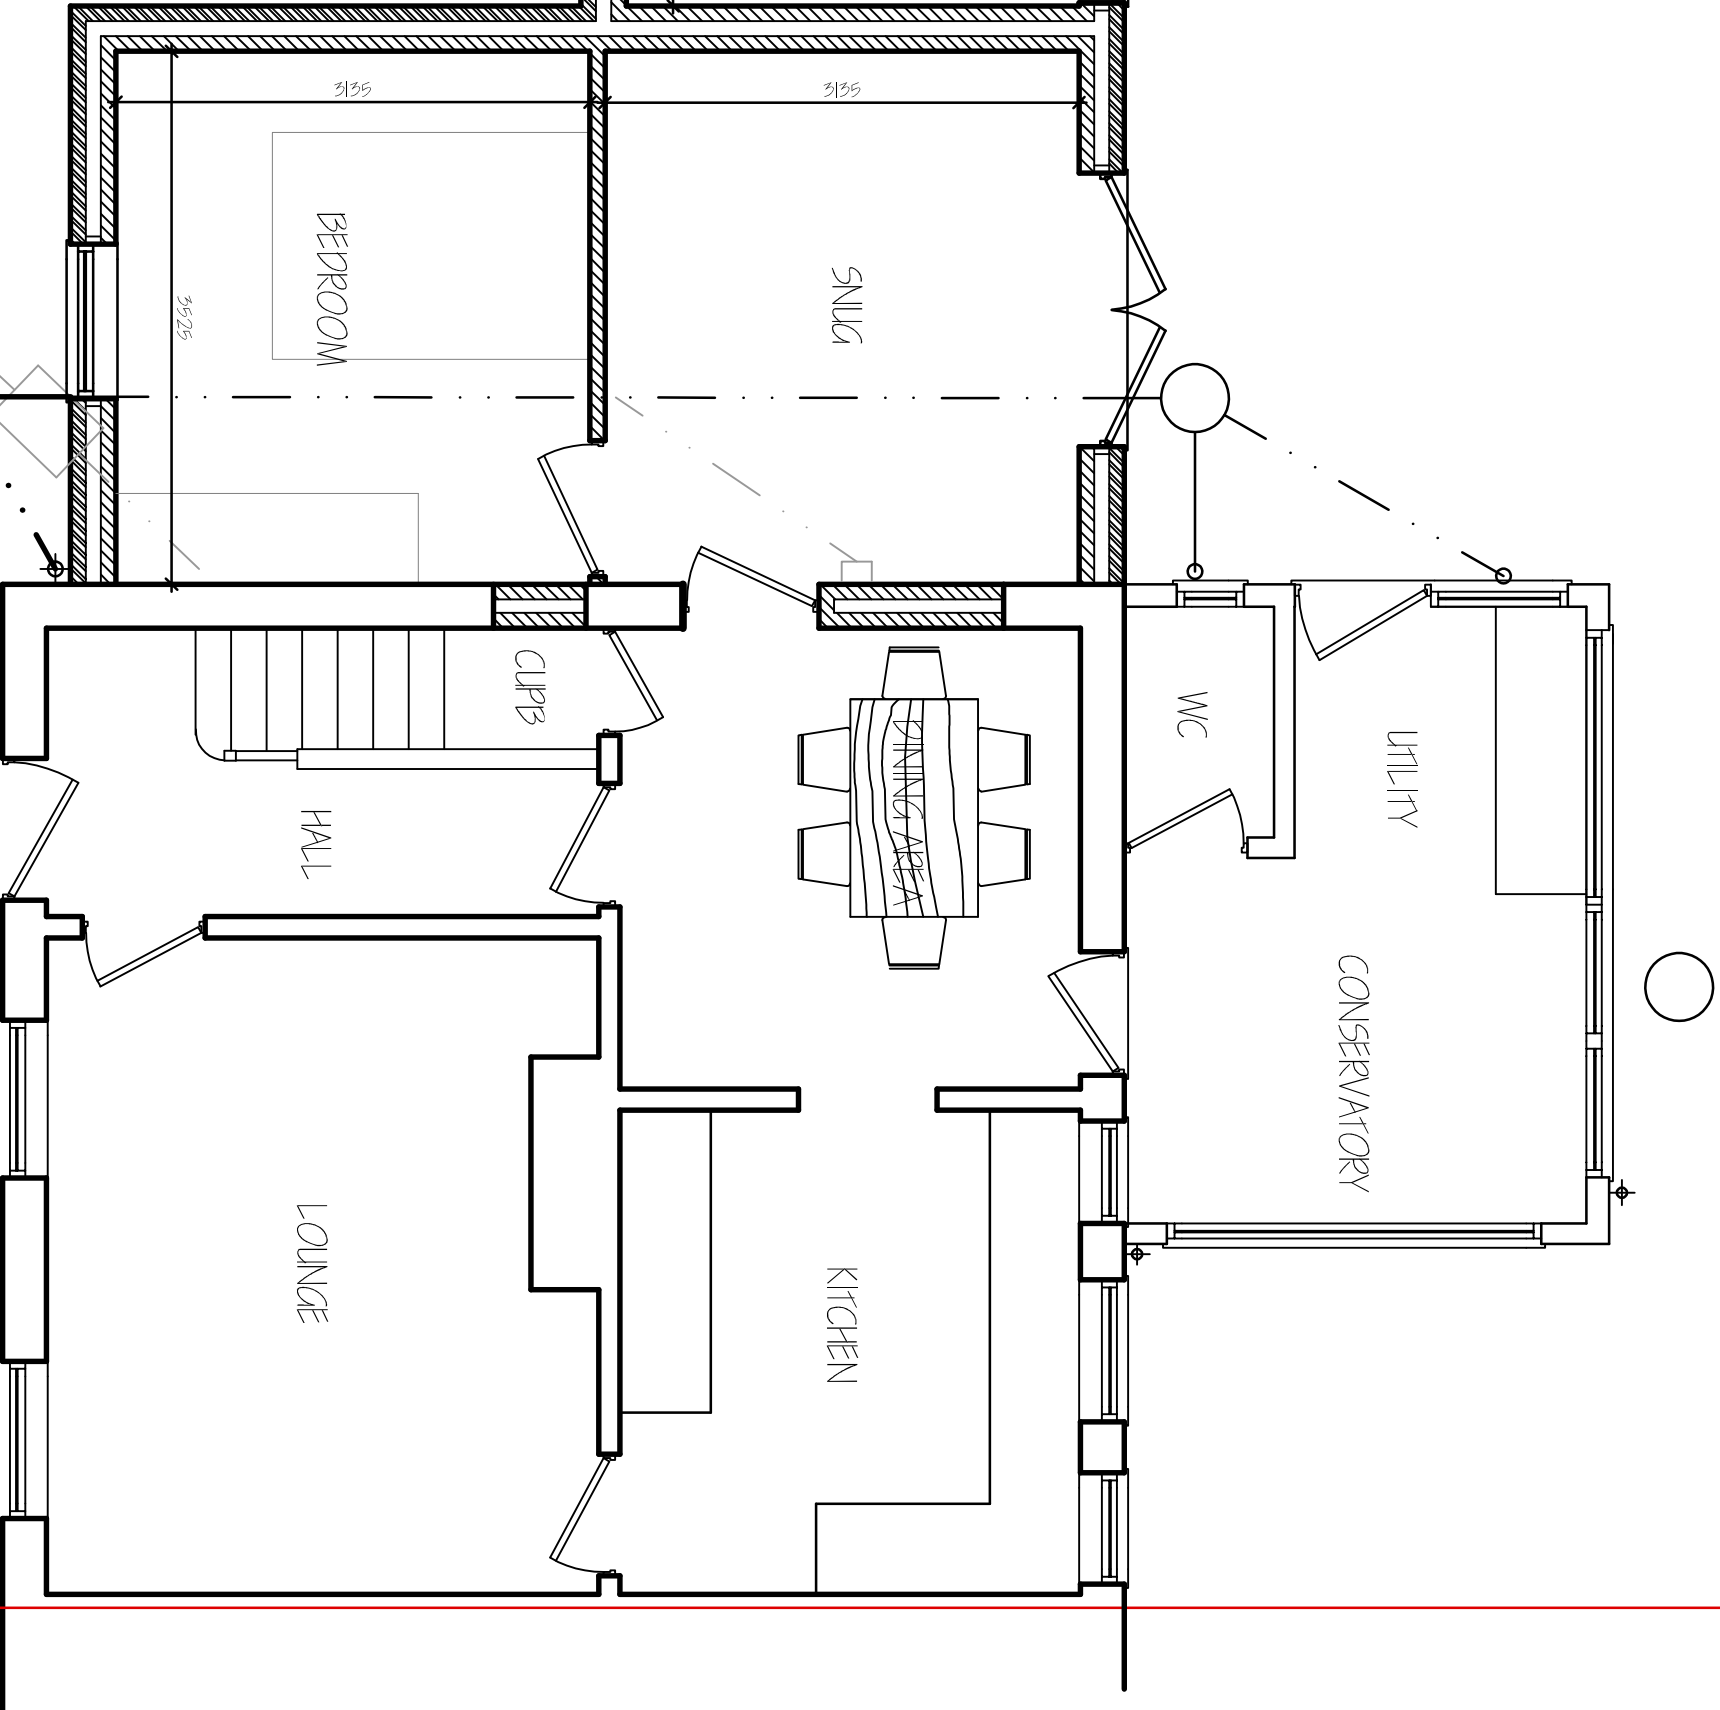

FIRST FLOOR PLAN



Job Ref:		Drawing No:	
4281/24		028.	
Date:		Drawn:	
JULY 2023.		SLD.	
Scales			
1:50 & 1:100 (Unless Otherwise Stated)			
DO NOT SCALE FROM THIS DRAWING			
This drawing is the property of G. R. Merchant Ltd. and is not to be used for any other purpose without the written consent of the Architectural Consultants. It is to be used for the purpose of obtaining planning permission and for the construction of the proposed works. It is not to be used for any other purpose without the written consent of the Architectural Consultants. It is to be used for the purpose of obtaining planning permission and for the construction of the proposed works. It is not to be used for any other purpose without the written consent of the Architectural Consultants.			
Project			
EXTENSION & ALTERATIONS 2 LINCOLN LANE HOLBEACH STRAITS SPALDING, Lincs. PE12 8DY			
Client			
MR. G WILLIS			
Drawing			
PROPOSED FLOOR PLANS & ELEVATIONS SITE PLAN			
G. R. MERCHANT LTD. ARCHITECTURAL CONSULTANTS			
4 Wrights House 12A Park Road, Holbeach, Spalding, Lincs. PE12 7EE Tel: 01406 480800 E-mail: office@grmerchantltd.com Website: www.grmerchantltd.com			