
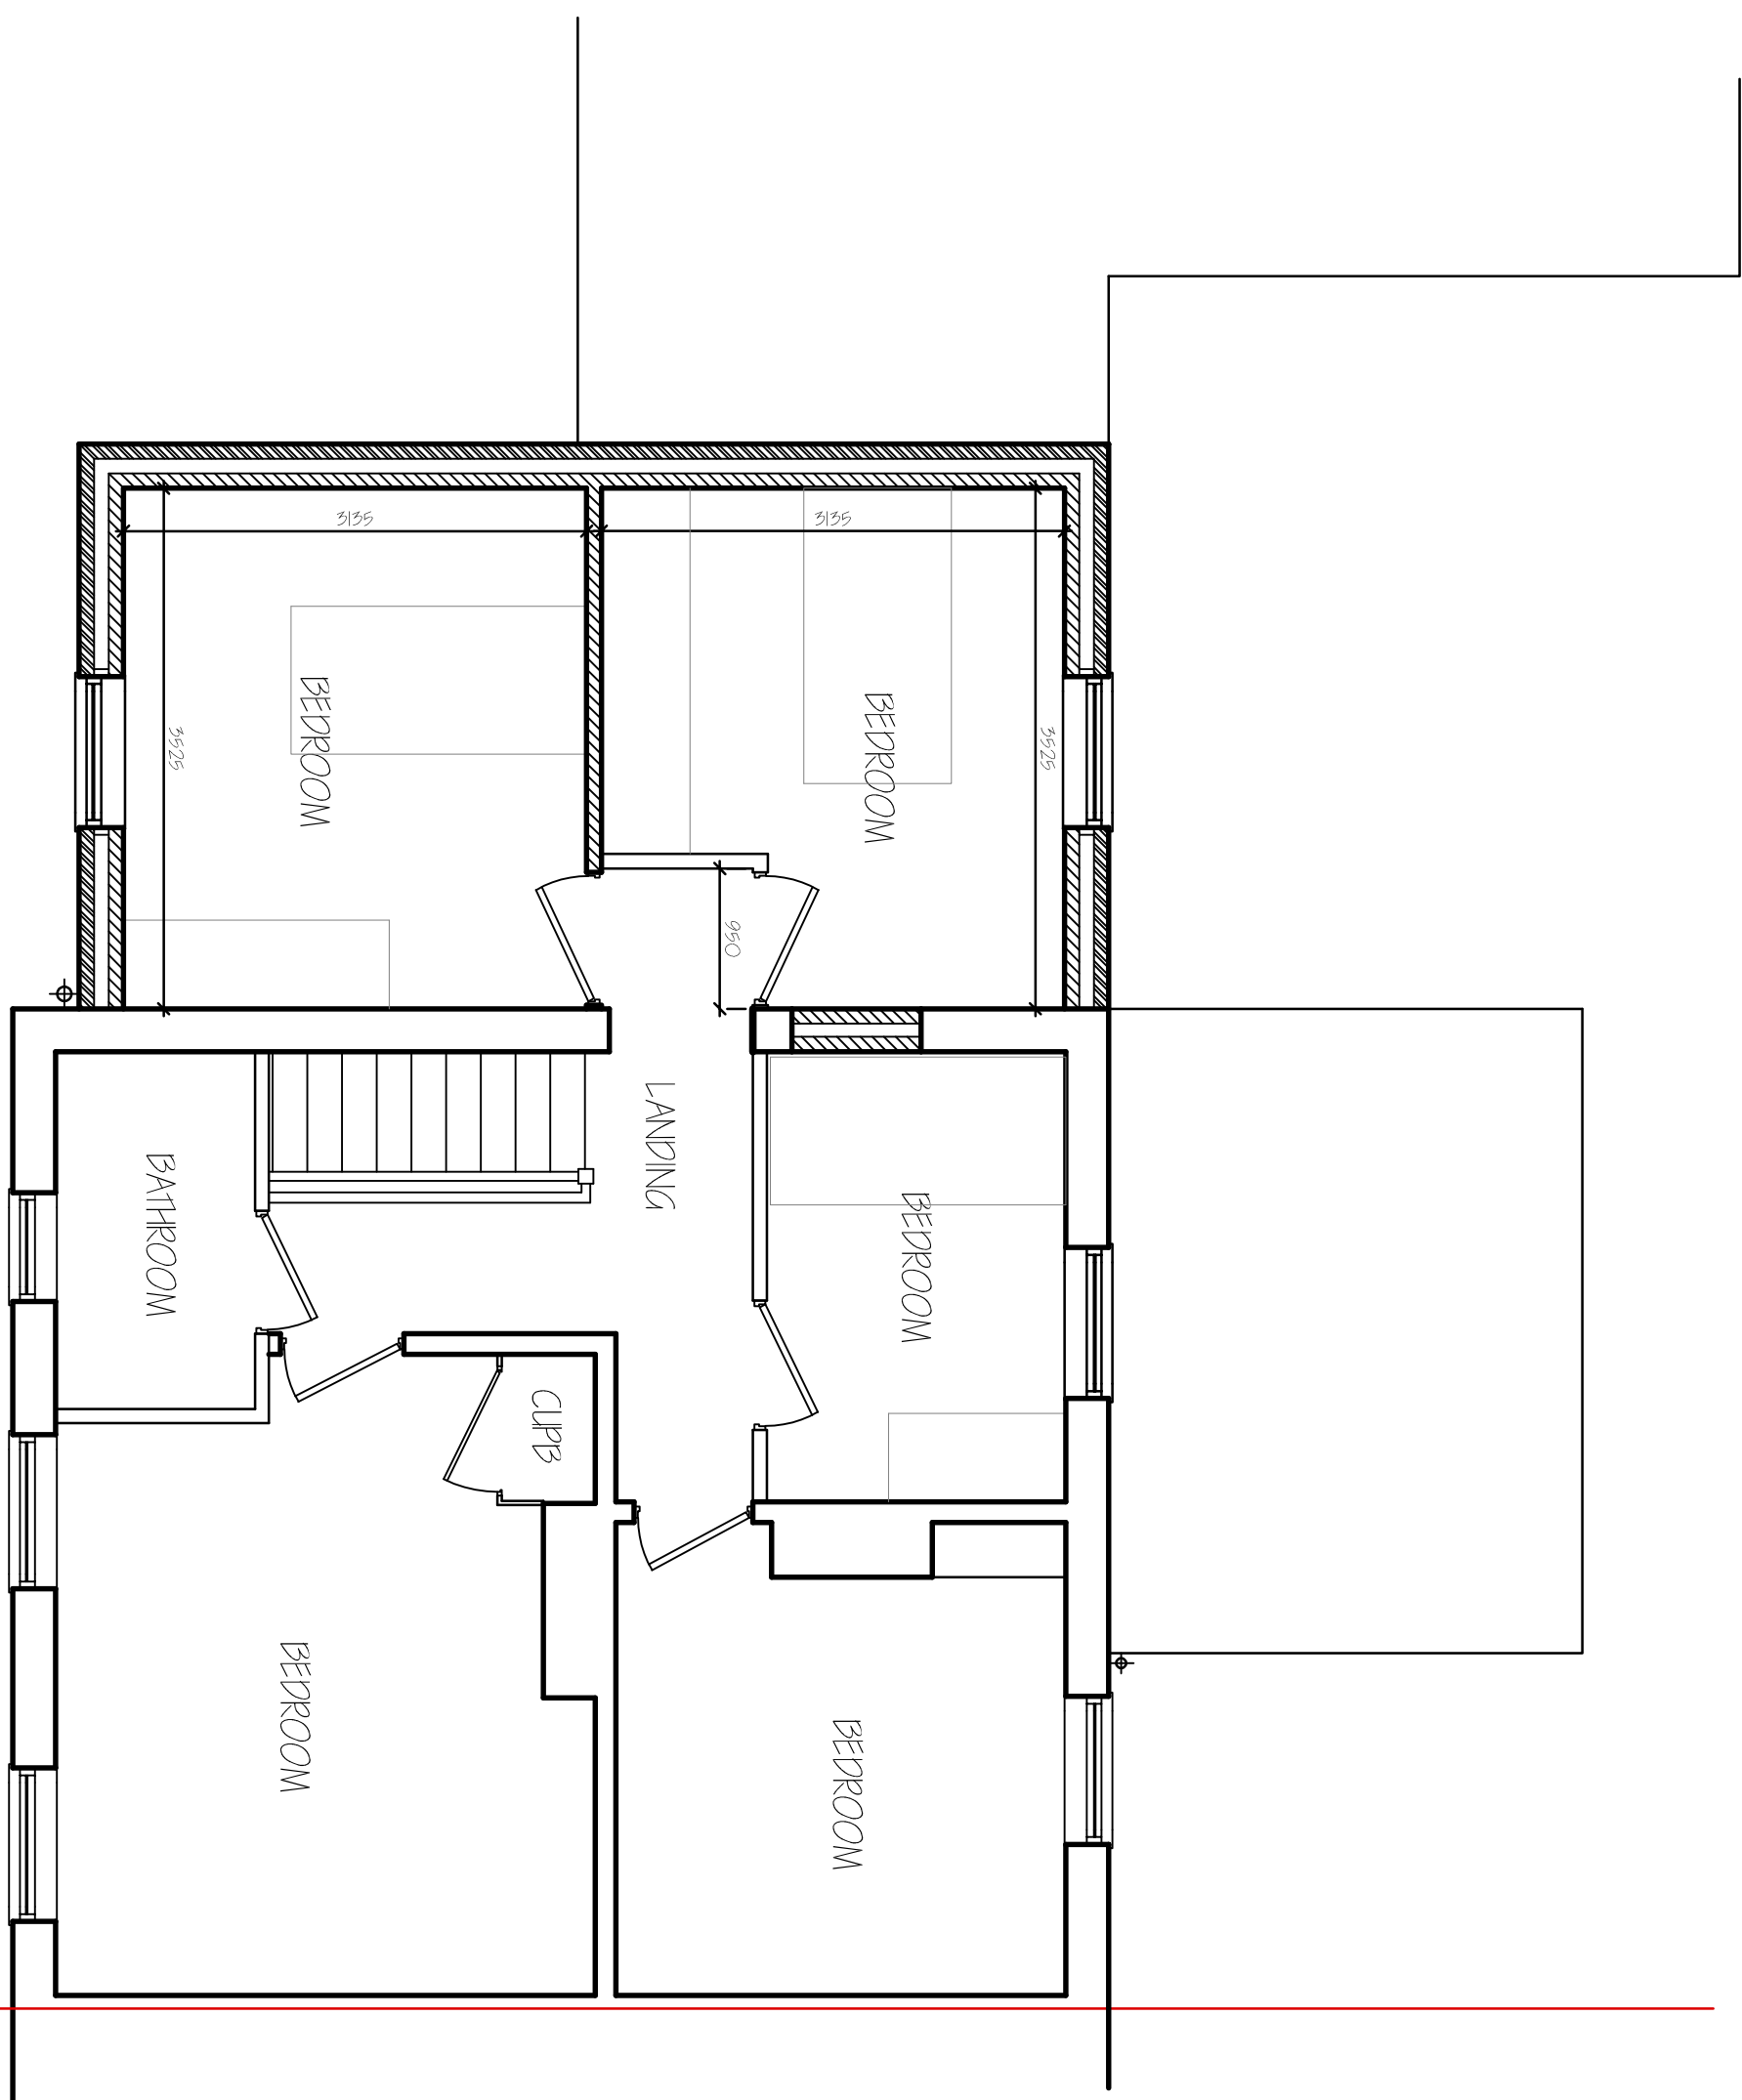
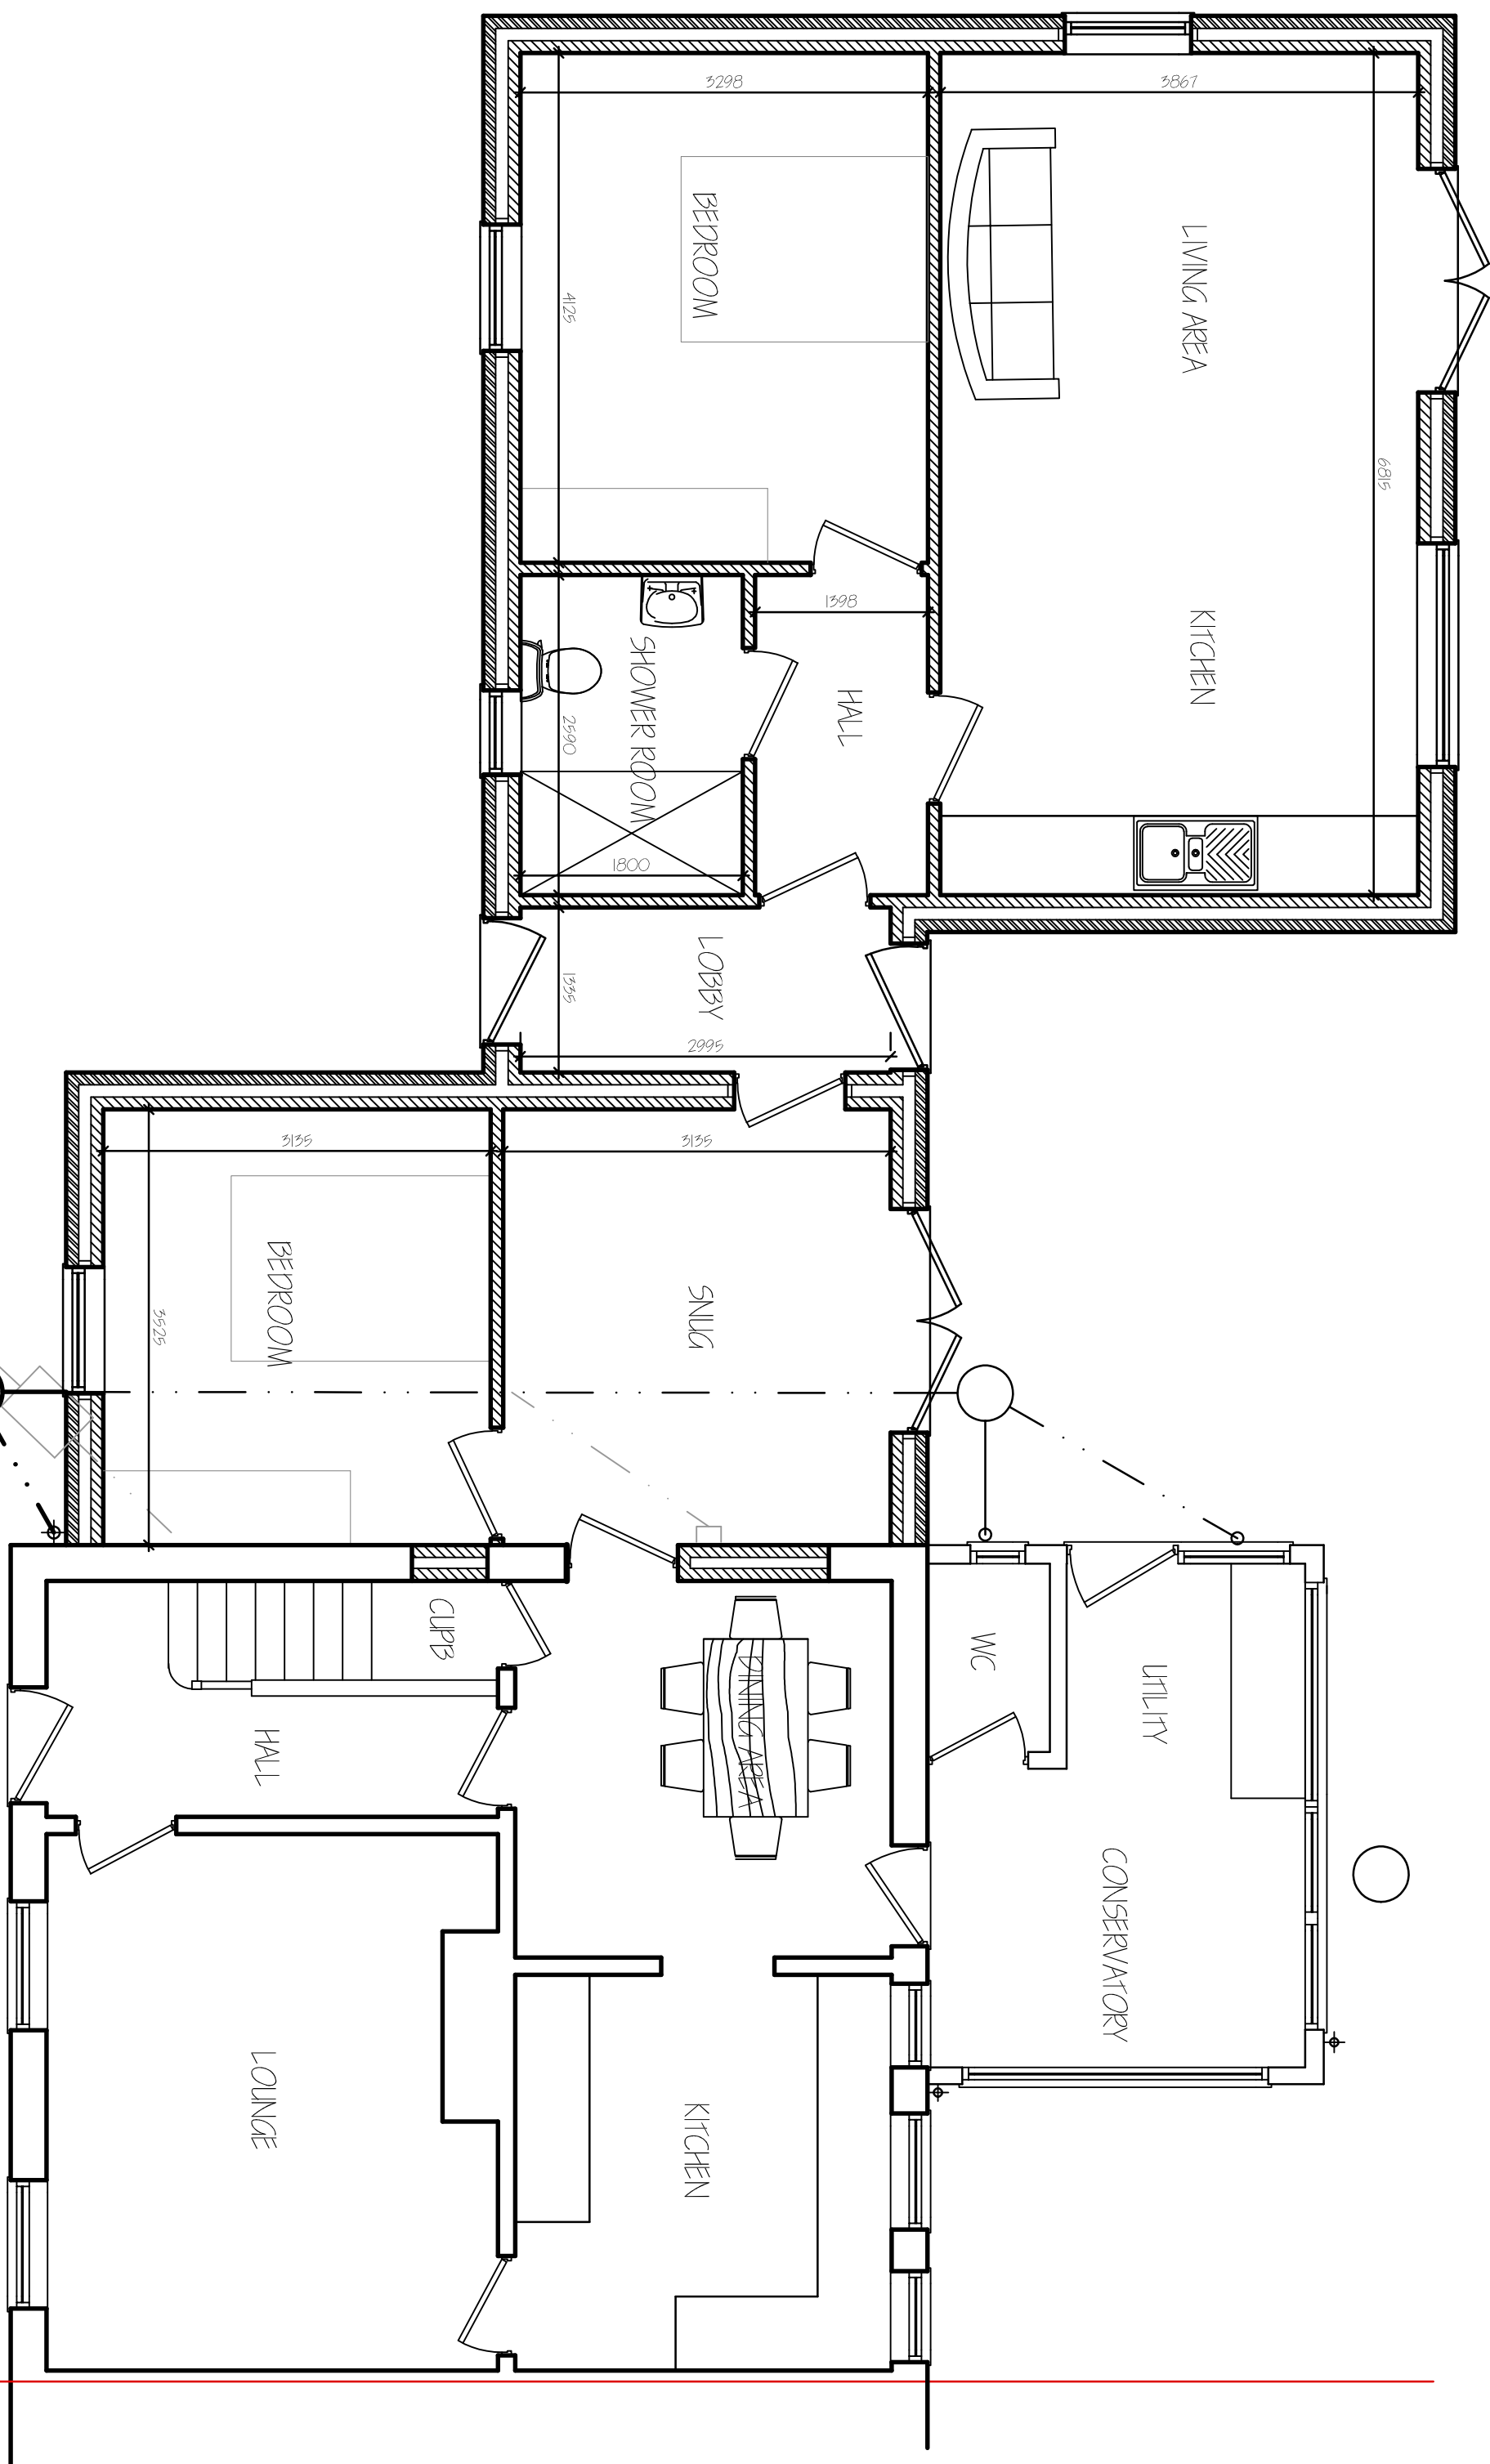
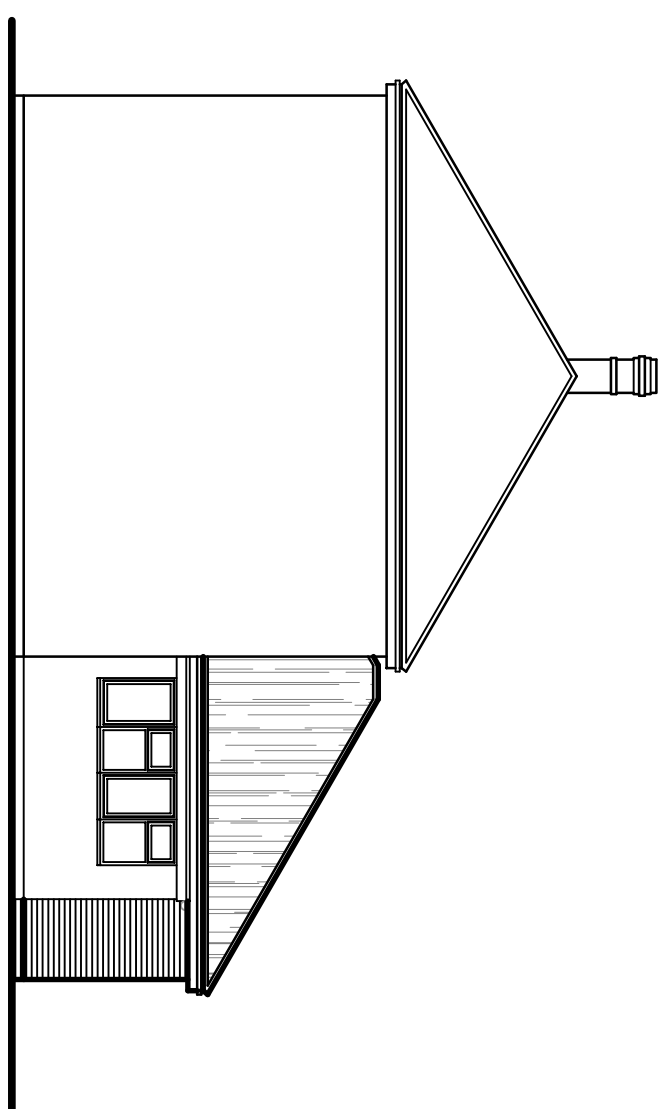
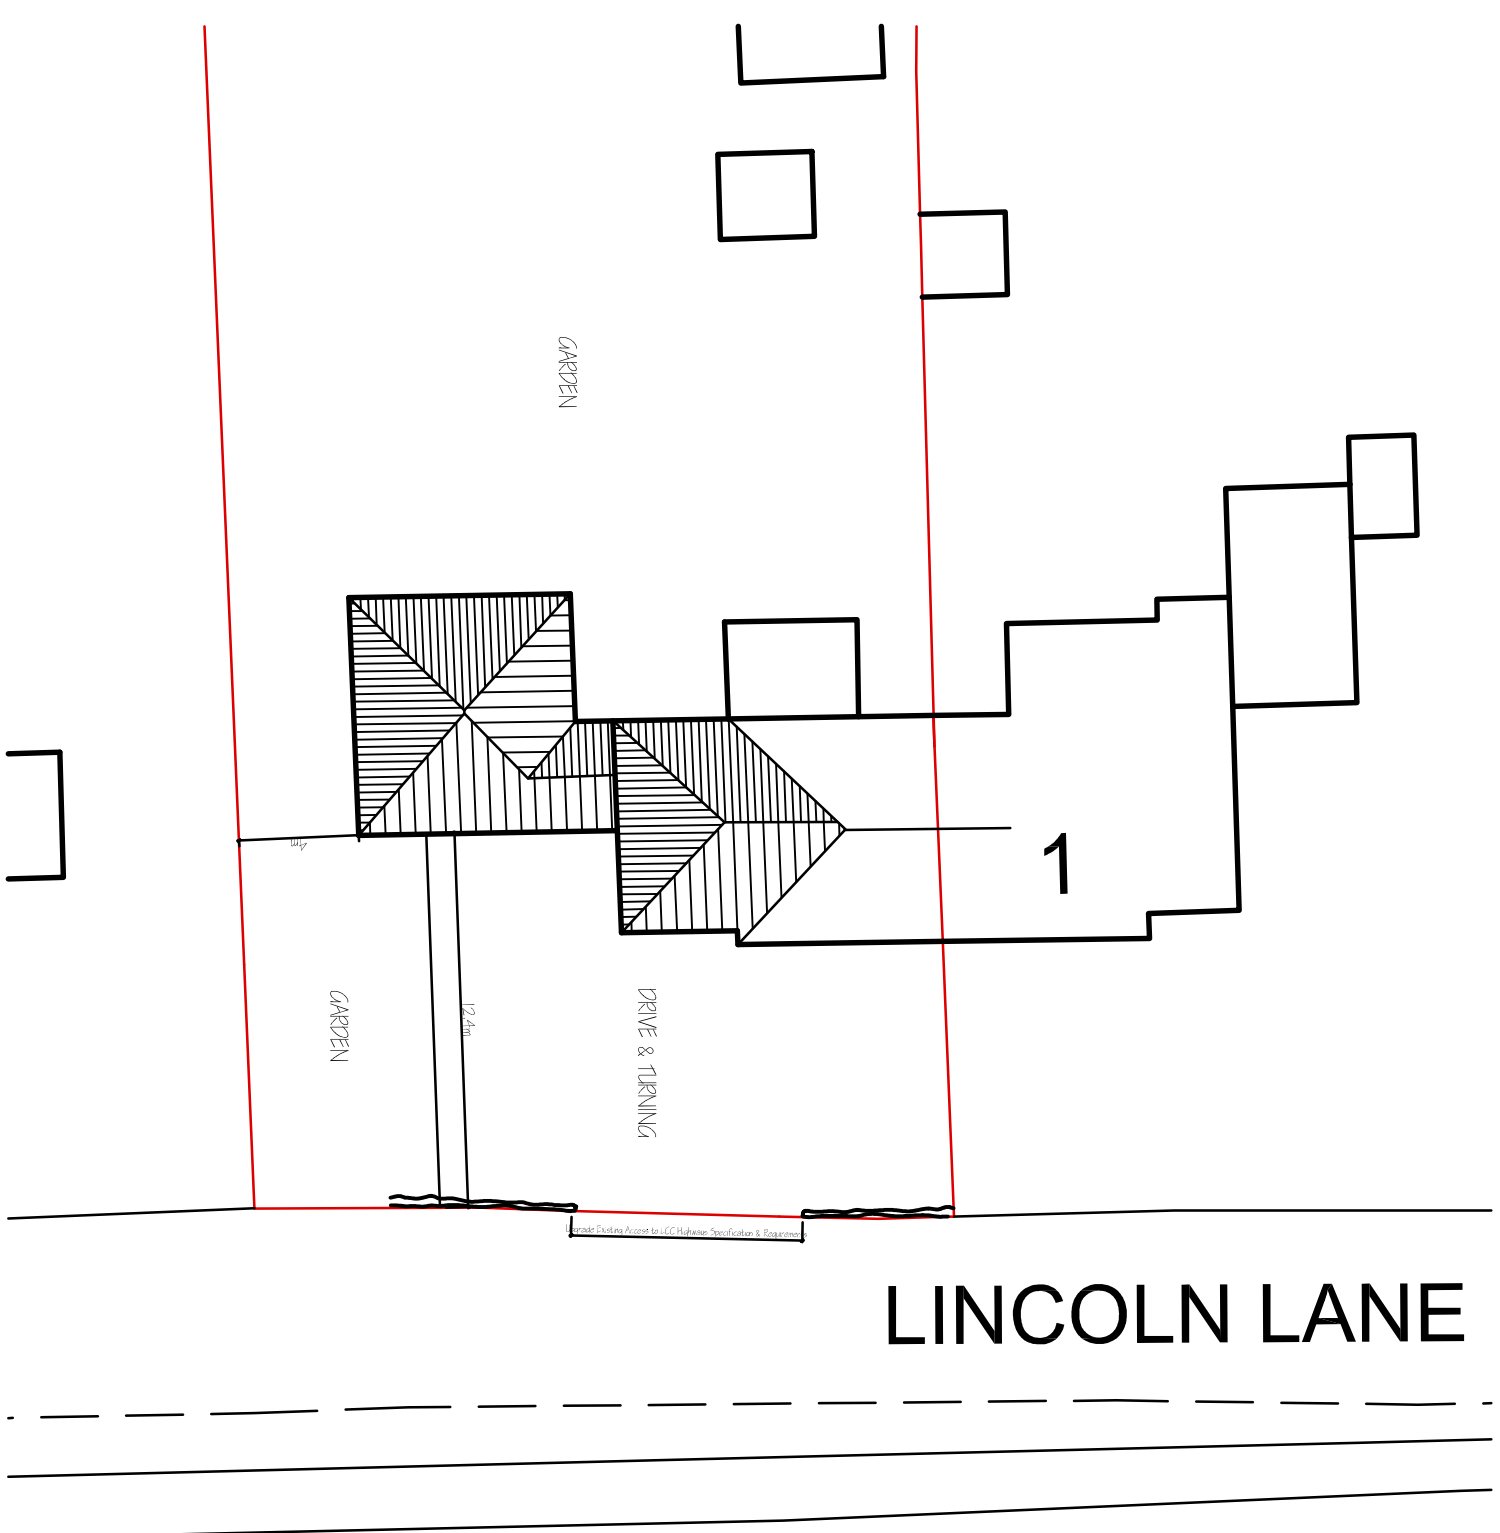
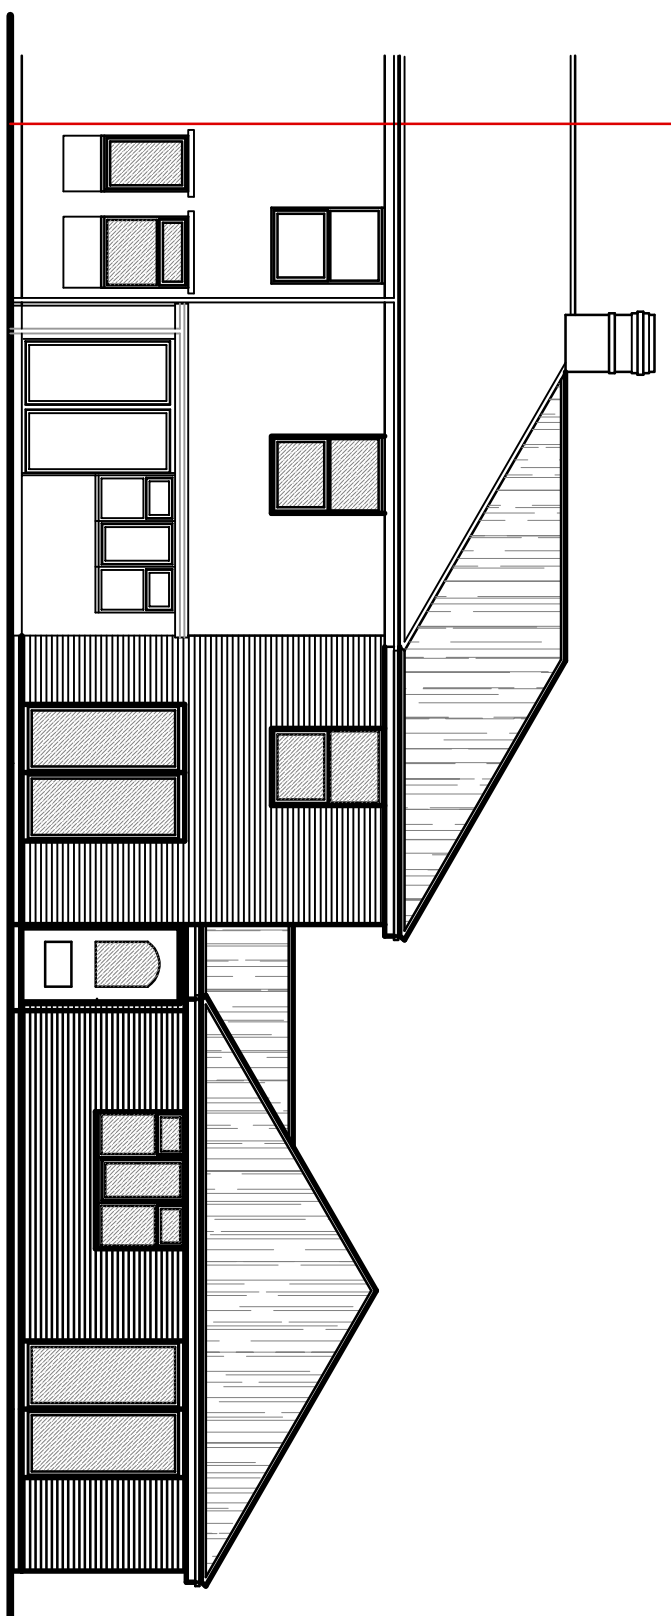
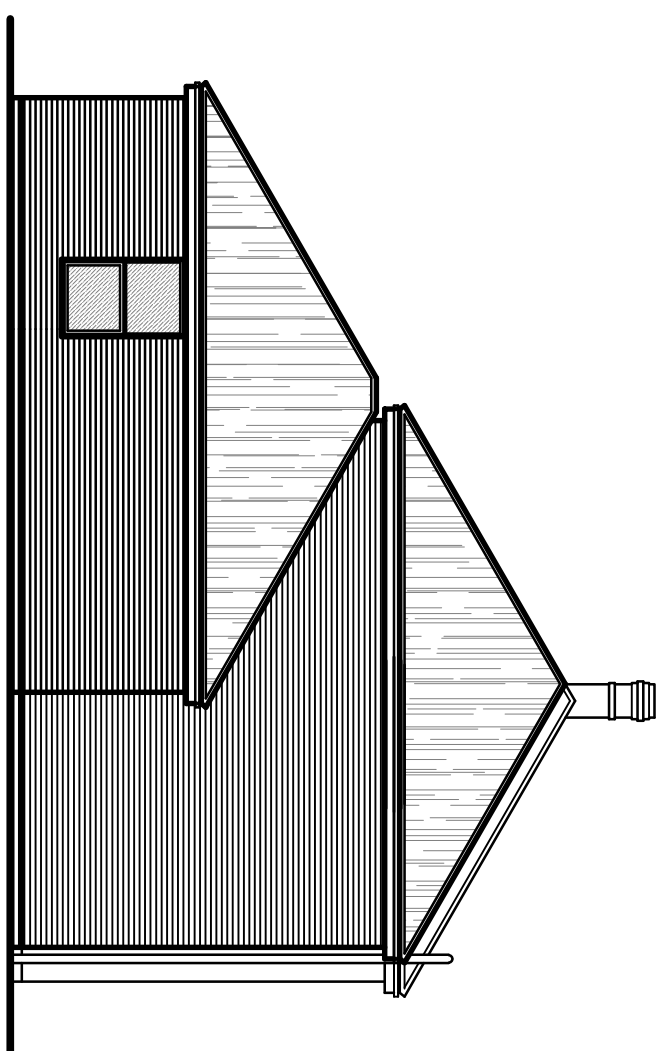


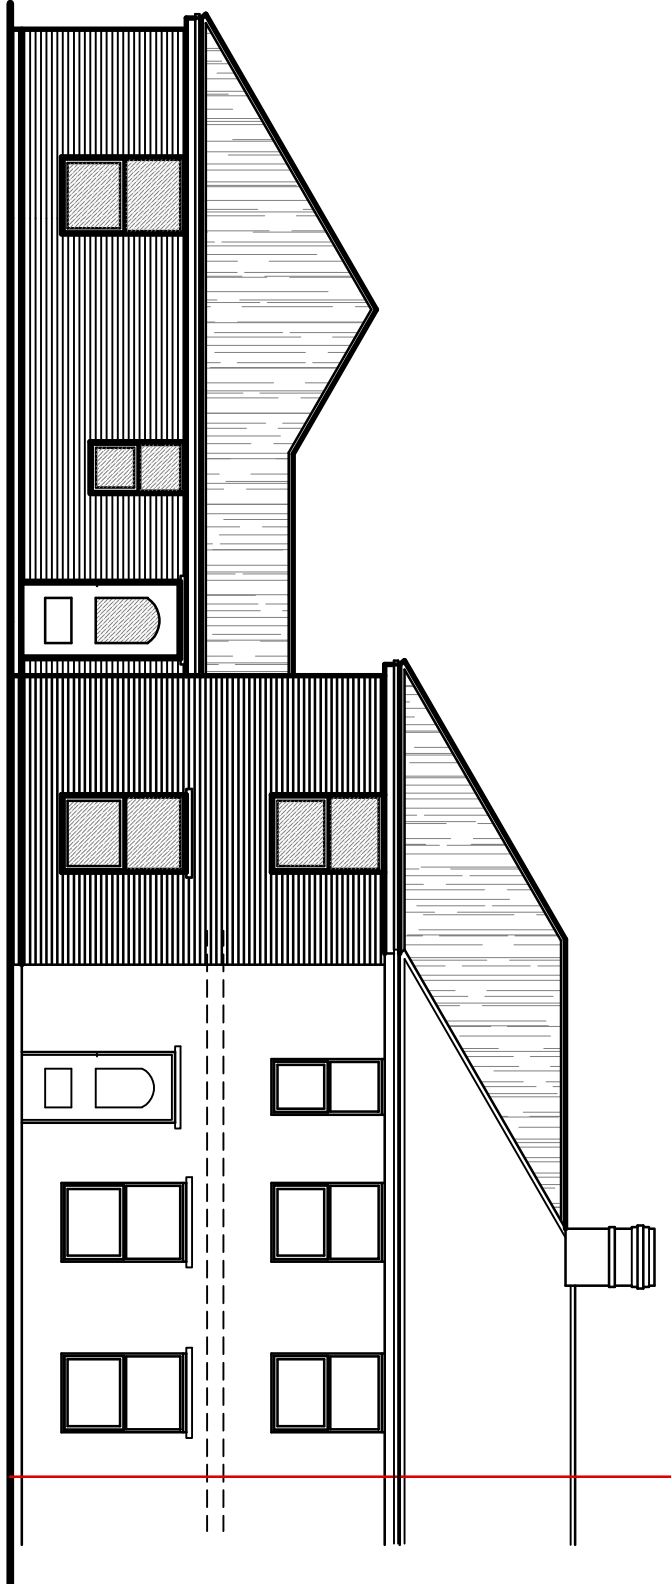

C	PLANNING OFFICER'S MEMORANDUMS	JUN. 1932*
B	PLANNING APPLICATION	JULY 1932*
A	CLANDESTINE OPERATIONS	LATE 1932*
ref.	revision	date

G. R. MERCHANT LTD.
ARCHITECTURAL
CONSULTANTS
4 Wrights Mews


4 Wrights News
12A Park Road, Holbeach,
Spalding, Lincs. PE12 7EE
Tel: 01406 490800
E-Mail: office@grmerchantitd.com
Website: www.grmerchantitd.com

EXTENSION & ALTERATIONS
2 LINCOLN LANEHOLBEACH ST MARKS
SPALDING, Lincs. PE12 8DYFLOOR PLANS & ELEVATIONS
SITE PLAN

Job Ref.	Drawing No.
4281-24	02C.
Date	Drawn
JULY 2023.	SLP.

1:50 & 1:00 (Unless Otherwise Stated)

DO NOT SCALE FROM THIS DRAWING

[illegible]