

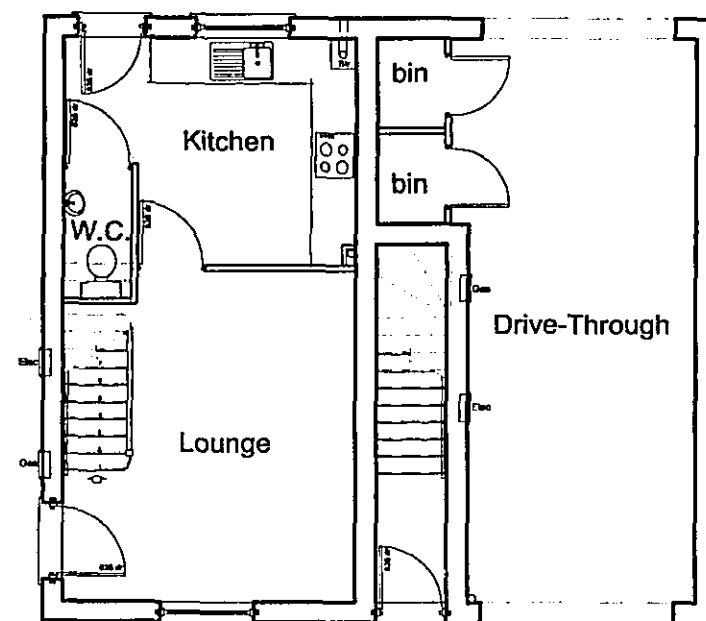
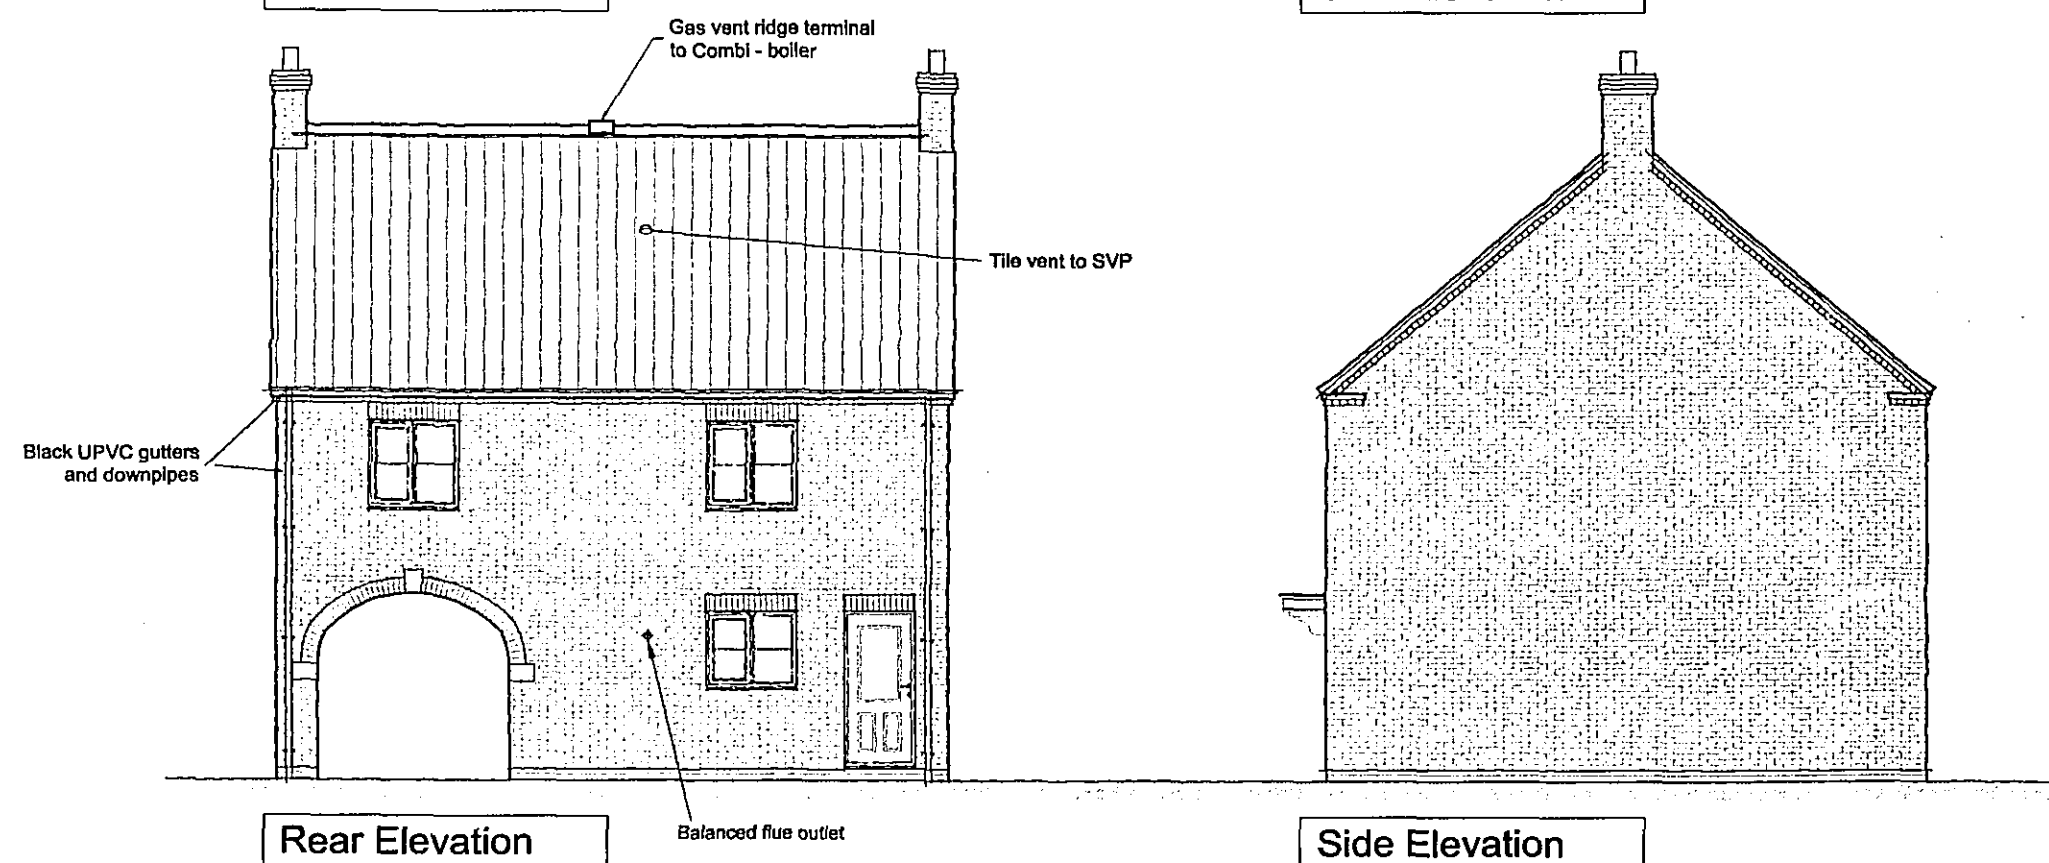


P:\Projects\500-599\544 Fieldview Developments\544-12 Stukeley Road, Holbeach 2 Bed house-flat\CAD Files\Squigg\544-12-01.dwg, 13/06/2005 16:27:10

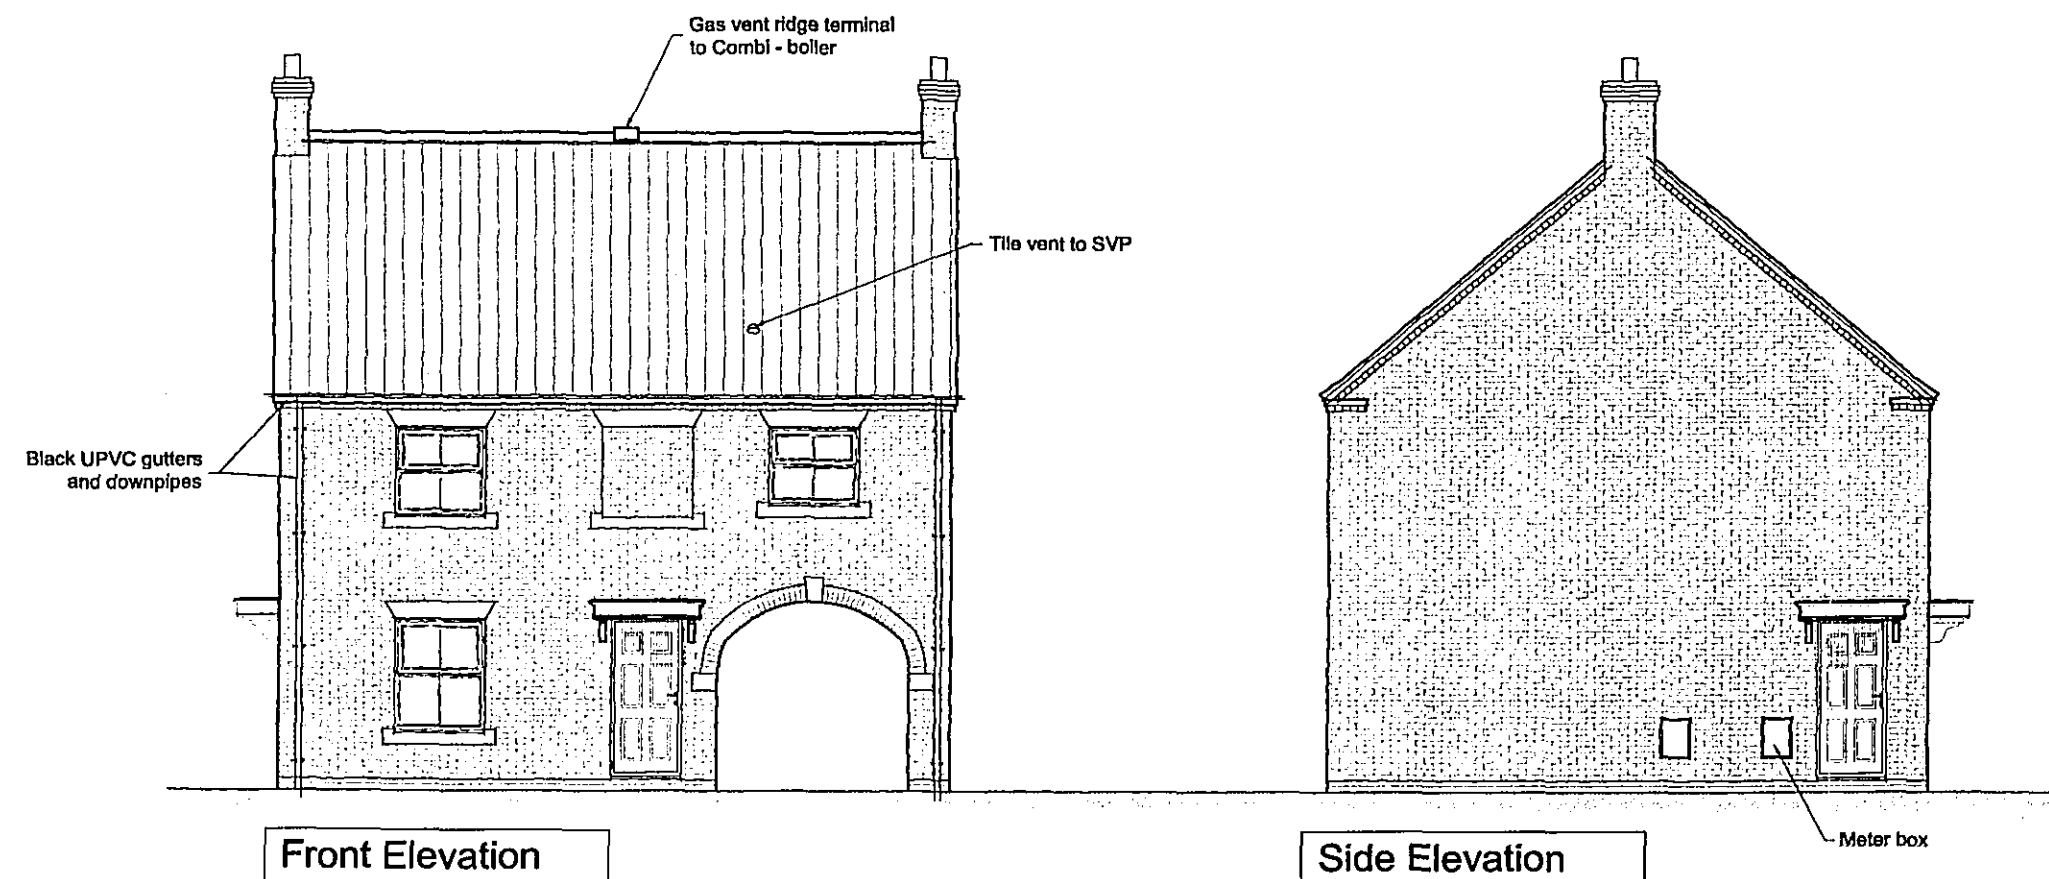

Ground Floor Plan

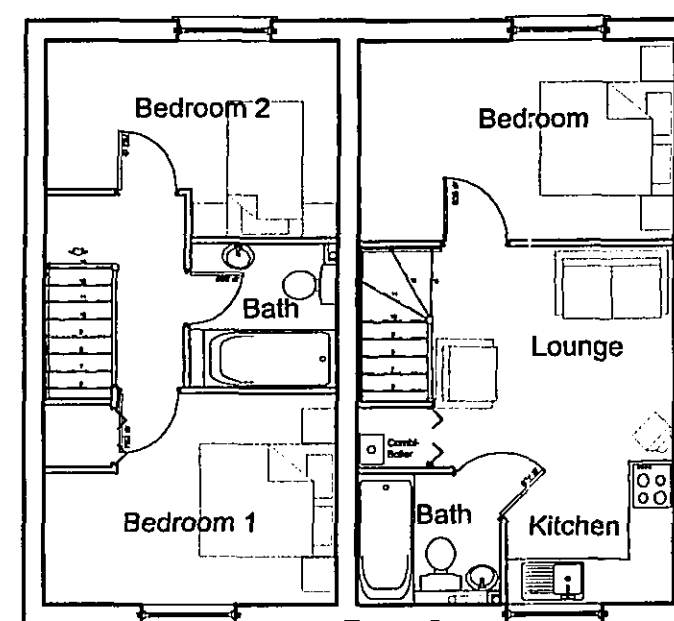

First Floor Plan

AMENDED PLAN
Ref. A1

SHDC
Planning & Development
14 JUN 2005
Ref: 0640/05

DETERMINED
PLAN

DRAWING
13 JUN 2005

ORIGINAL
IF
RED

Rev.	By	Notes	Date
rdc THE ROBERT DOUGHTY CONSULTANCY LIMITED TOWN AND COUNTRY PLANNING-LANDSCAPE ARCHITECTURE 32 High Street, Holpringham, Sleaford, Lincolnshire, NG34 0RA Tel: (01529) 421648 Fax: (01529) 421358 Website: www.rdc-landplan.demon.co.uk E-mail: admin@rdc-landplan.demon.co.uk			
Client: Fieldview Homes			
Project: Stukeley Road, Holbeach 621 & 339 sqft			
Drawing title: 2 Bed Terrace & 1 Bed Flat - Design Details			
Job No. 544-12	Drawing No. 01-DD-01	Rev.	Drawn j.r.b.
Scale 1:100	Date 13-06-05	Checked	

DO NOT SCALE from this drawing. All measurements should be checked against on site conditions and any discrepancies should be brought to the attention of the Robert Doughty Consultancy.