




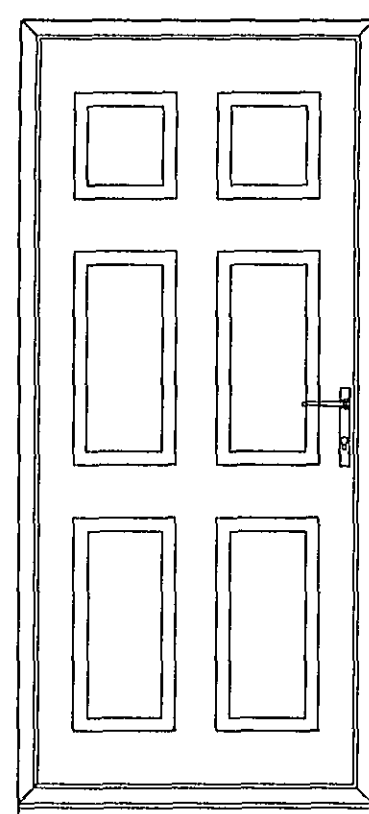


Front Elevation Doors & Windows

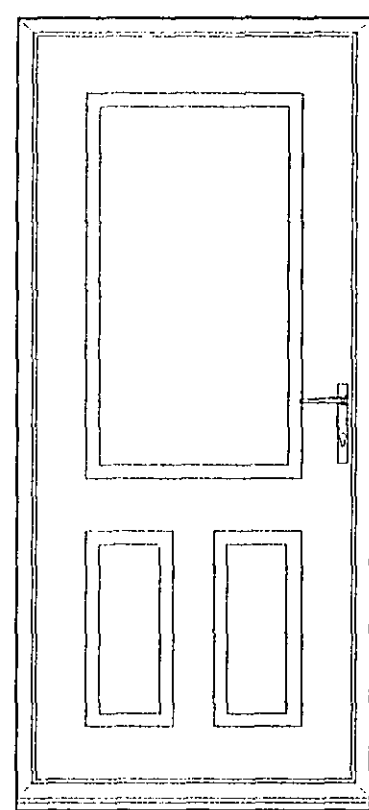


Rear Elevation Doors & Windows

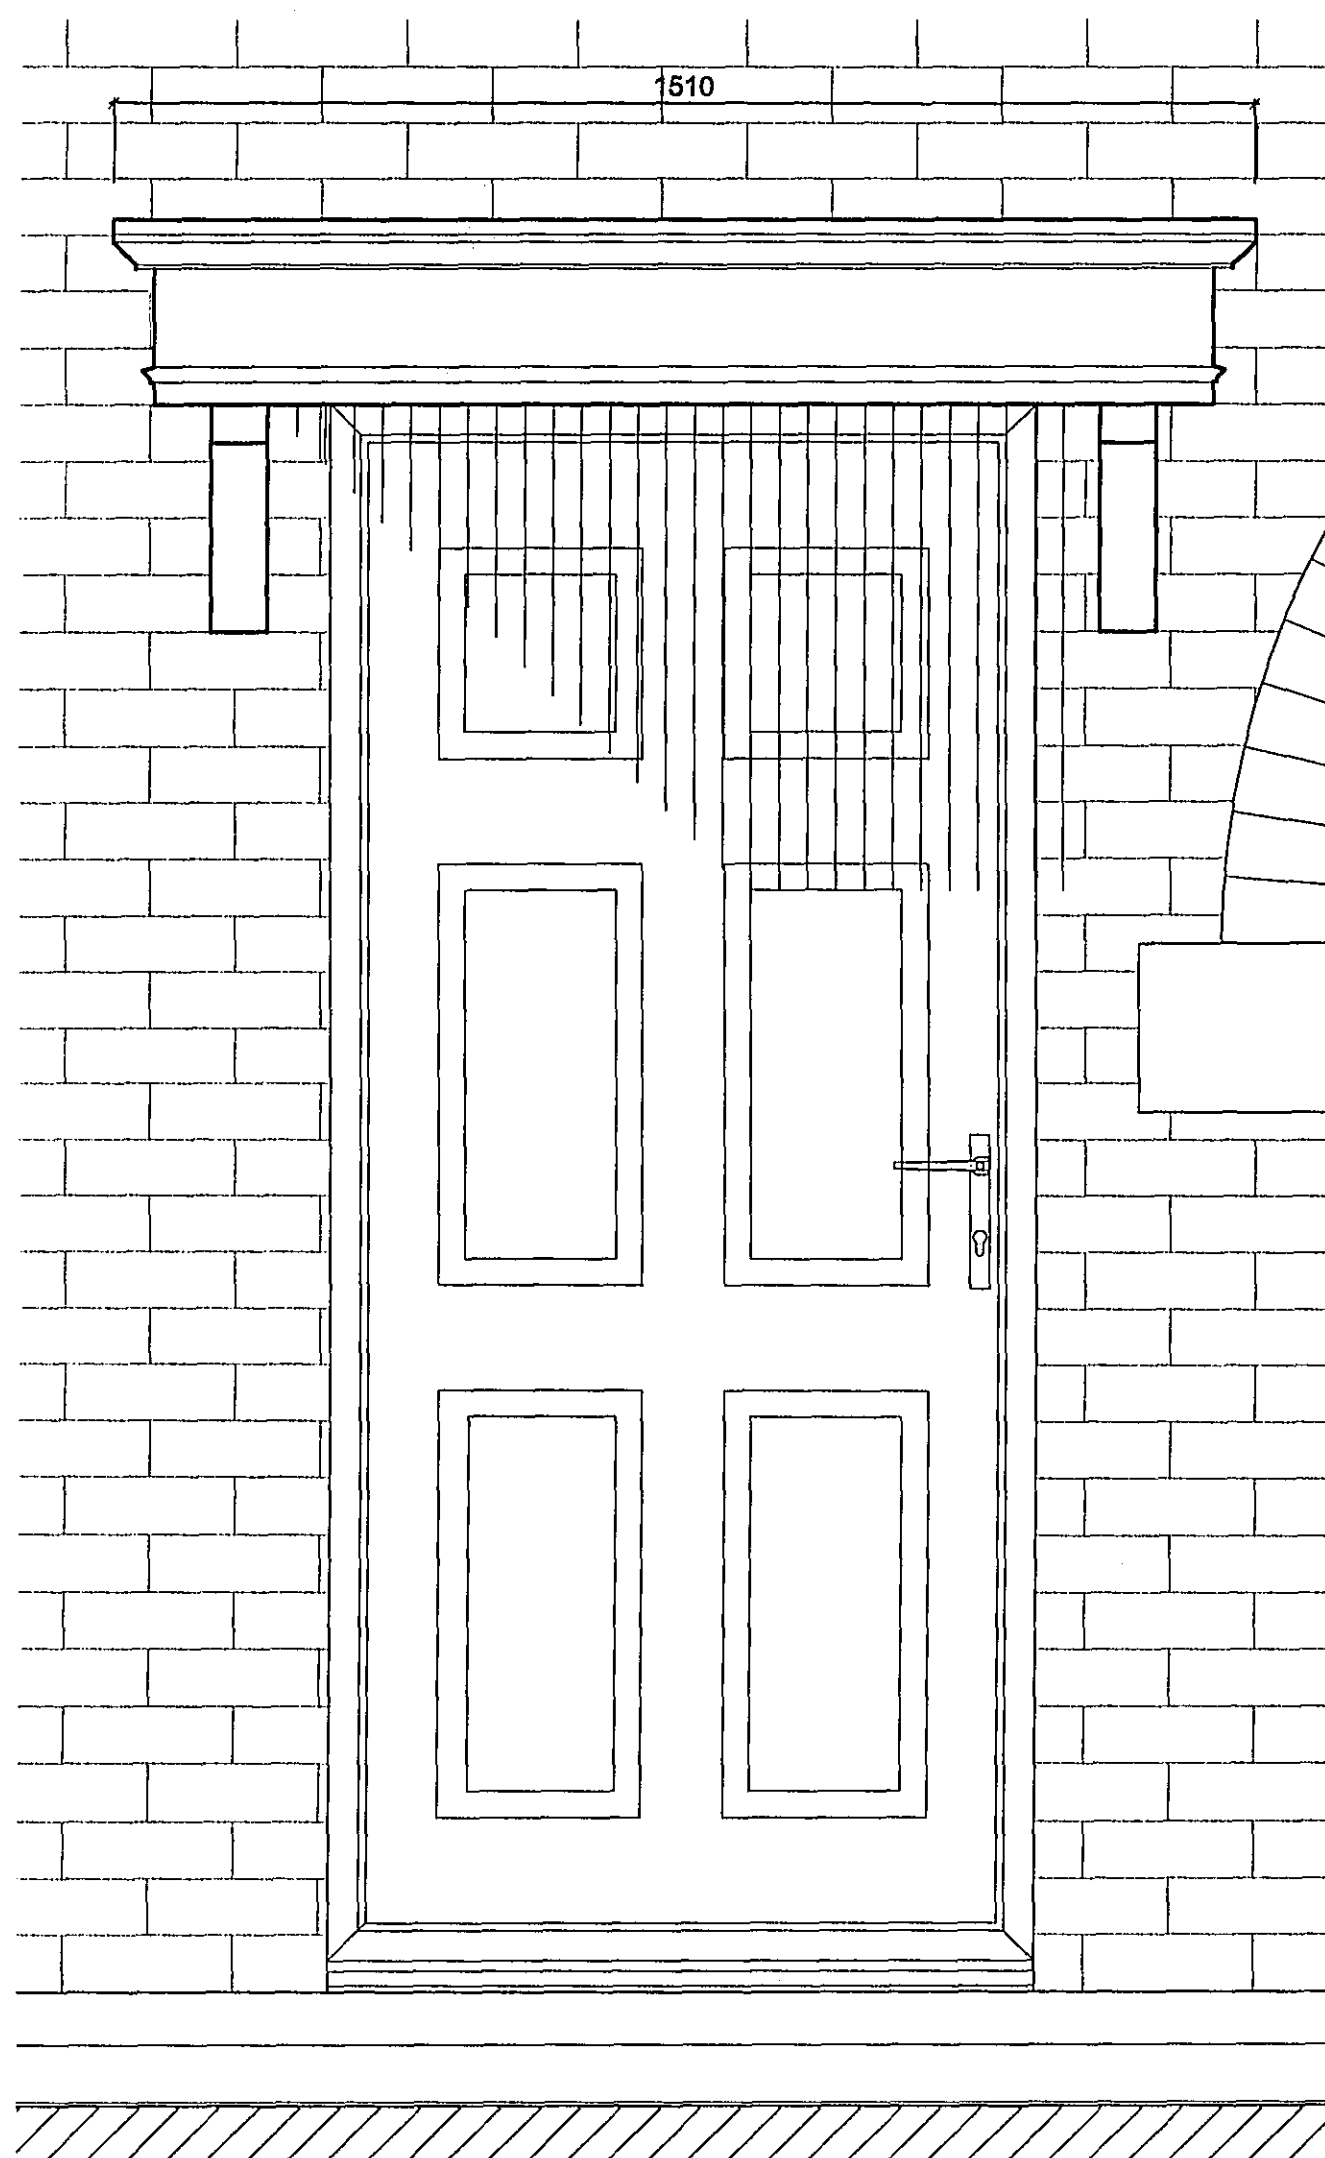


Door Canopy Front Elevation

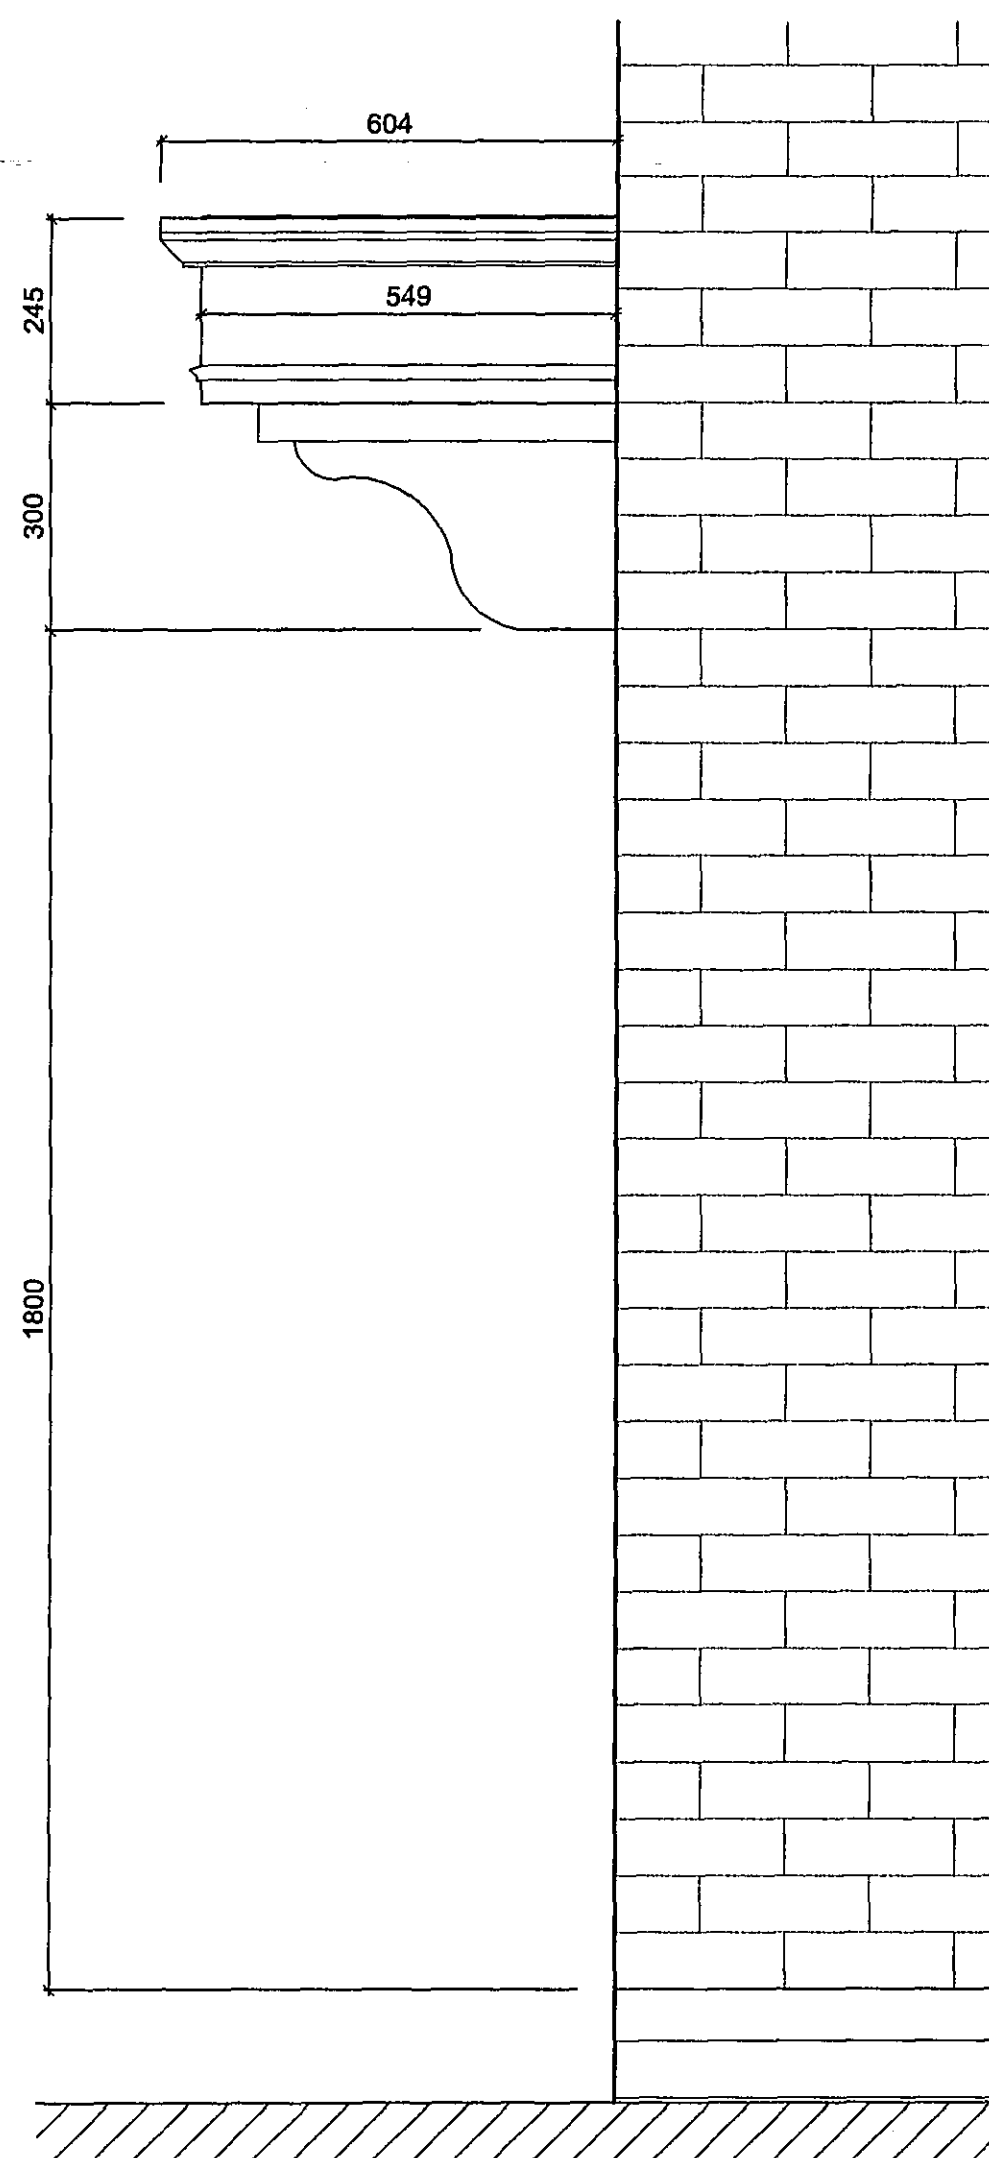

Door Canopy Side Elevation

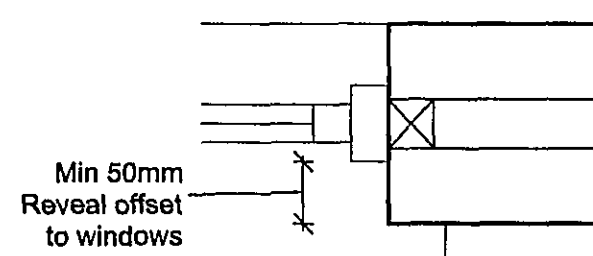


Window Jamb Detail

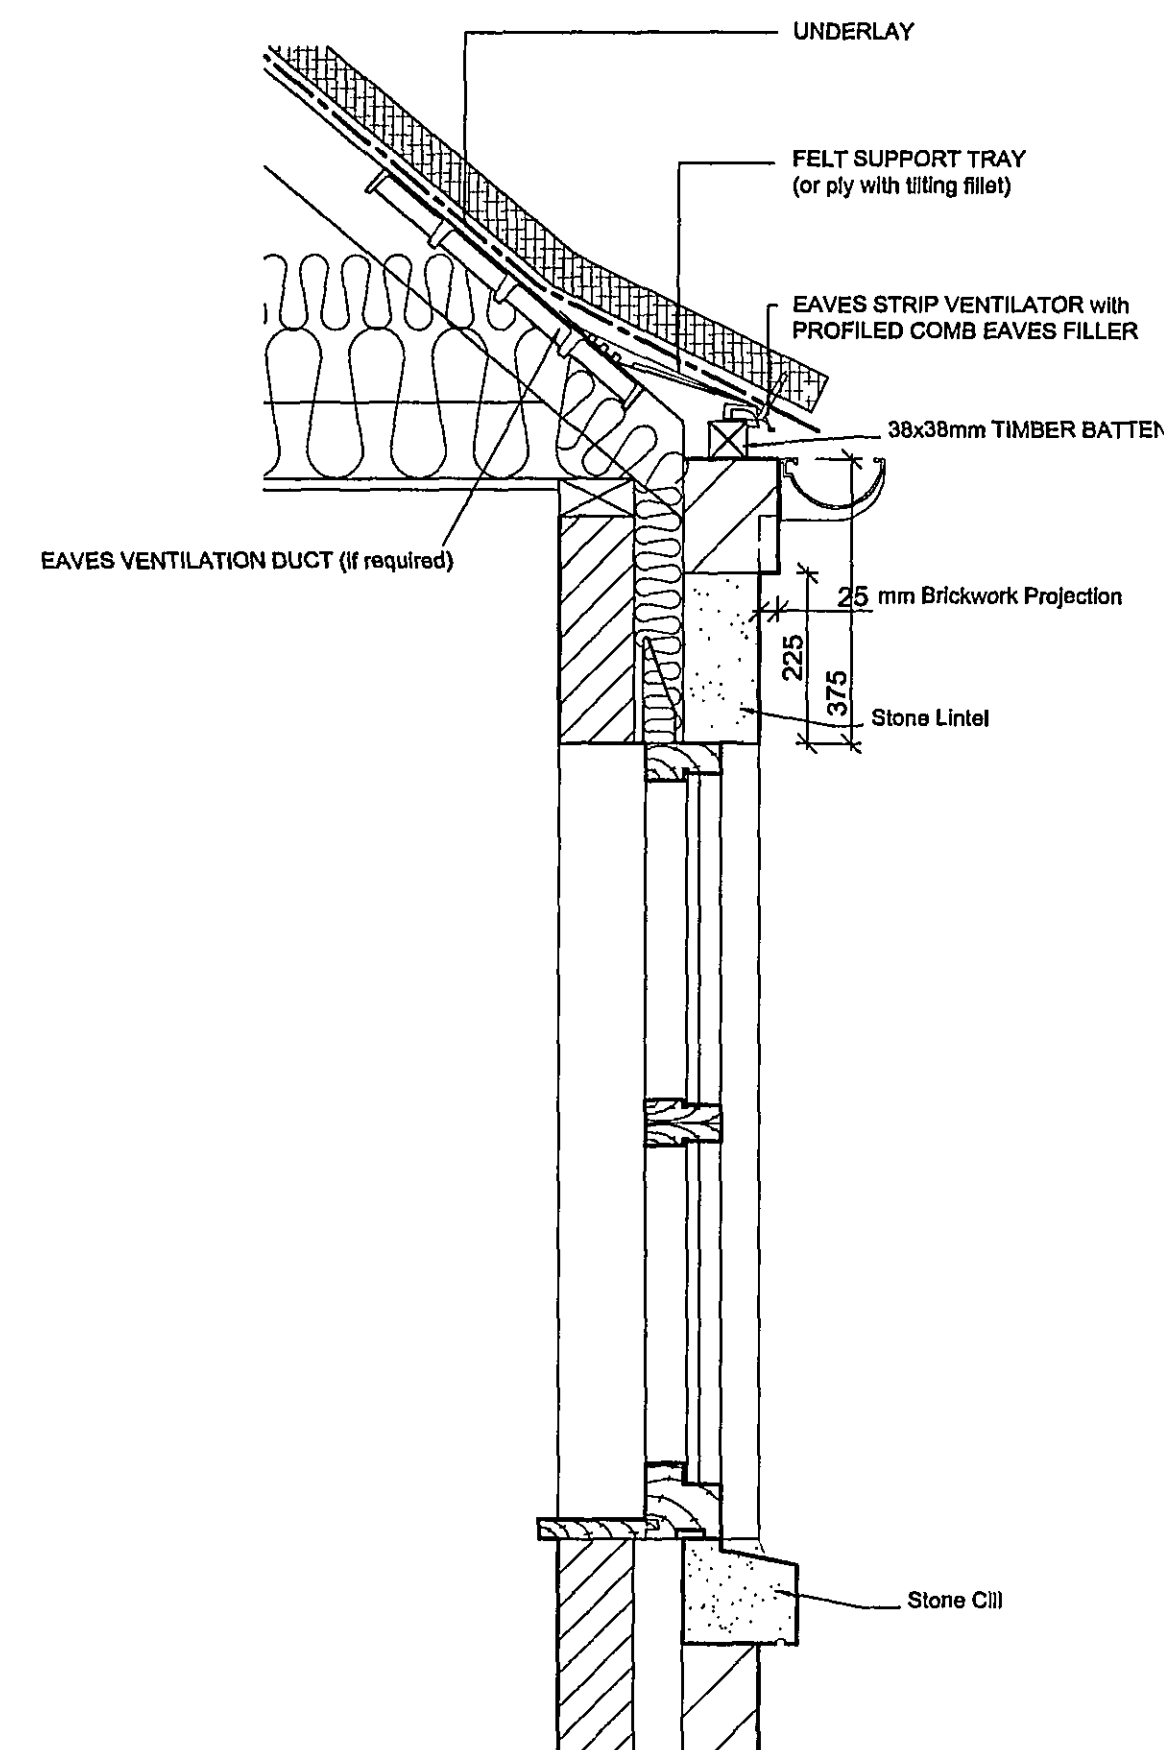


EAVES & CILL SECTION

LEGEND
s Stretcher Brick
h Header Brick Dentil

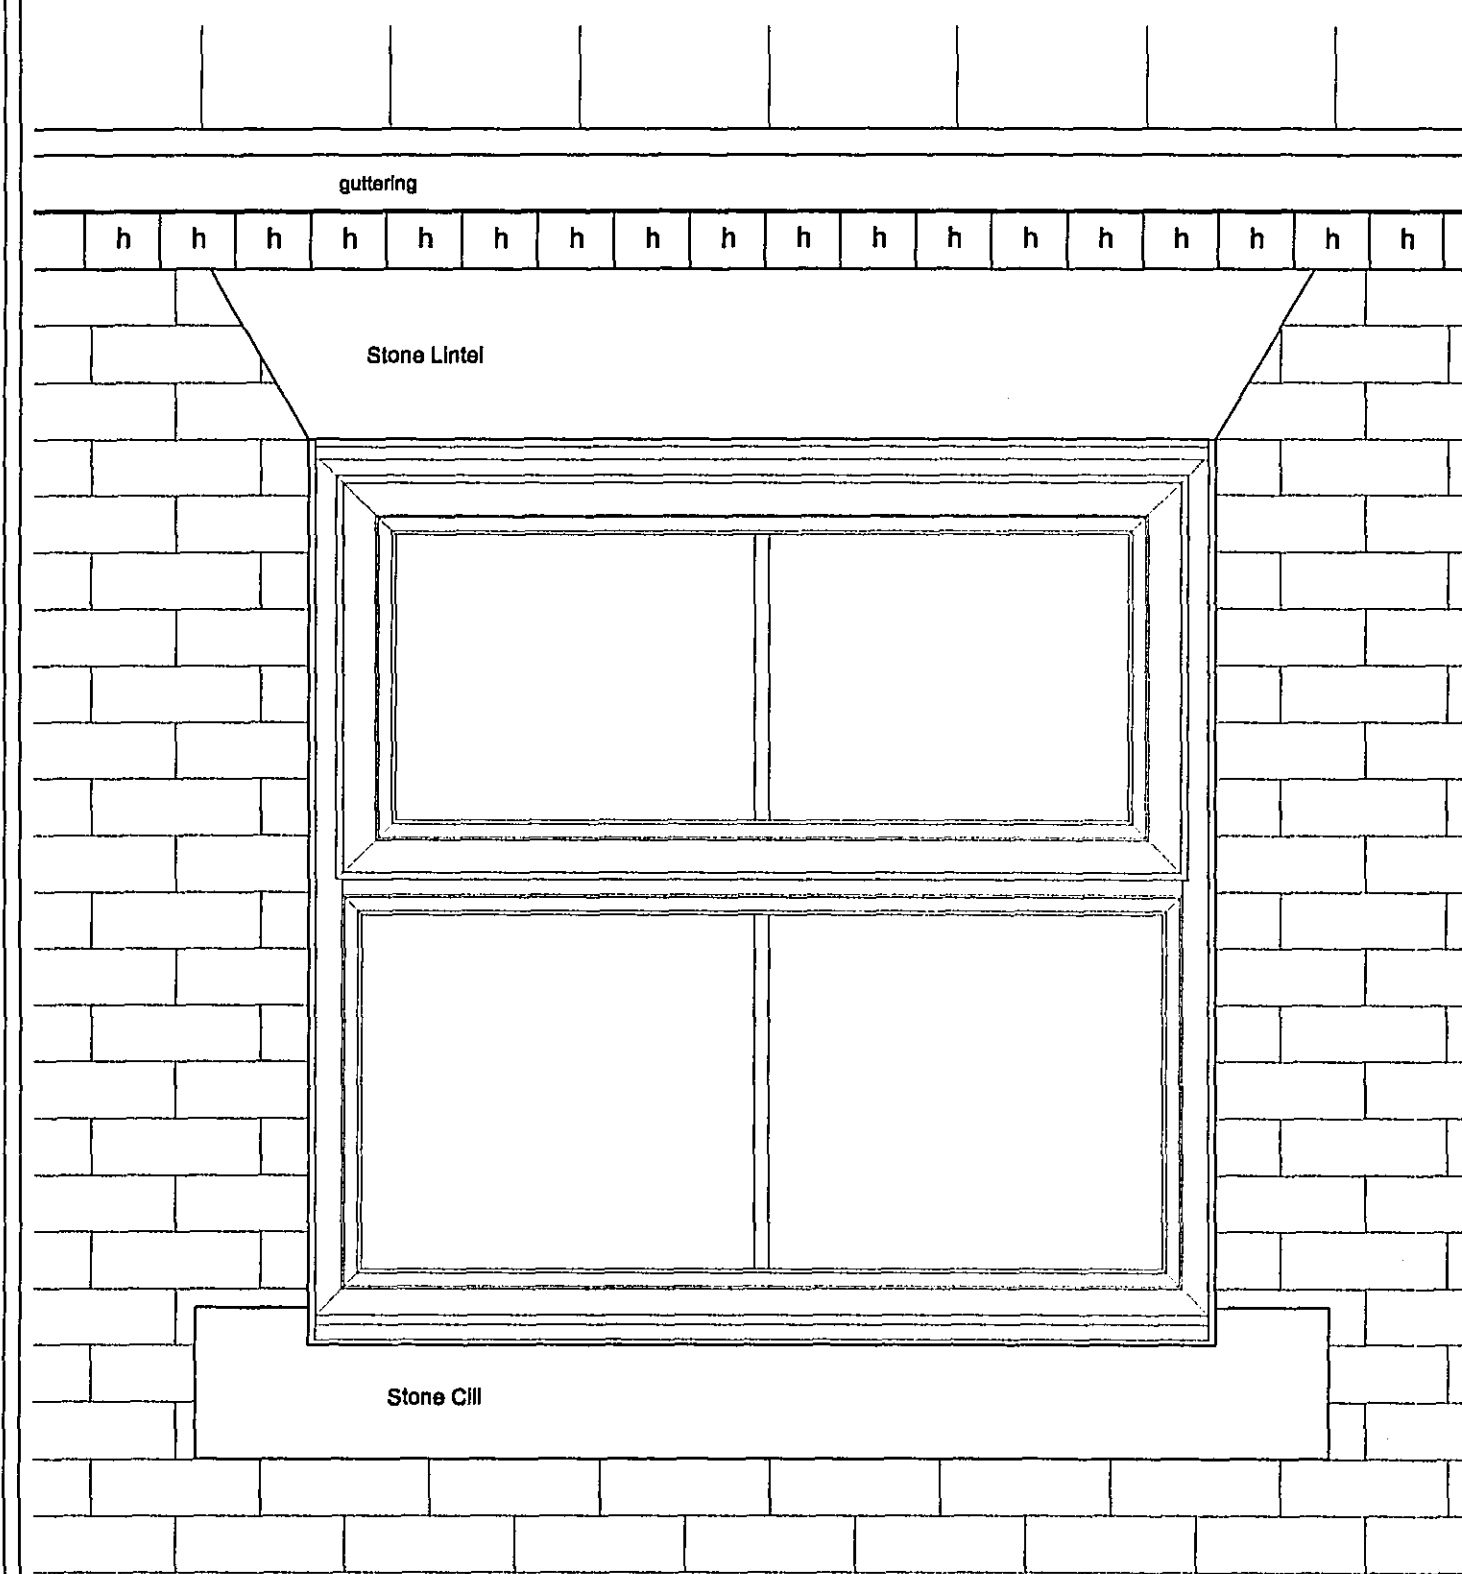

ELEVATION

EAVES DETAIL SCALE 1:10

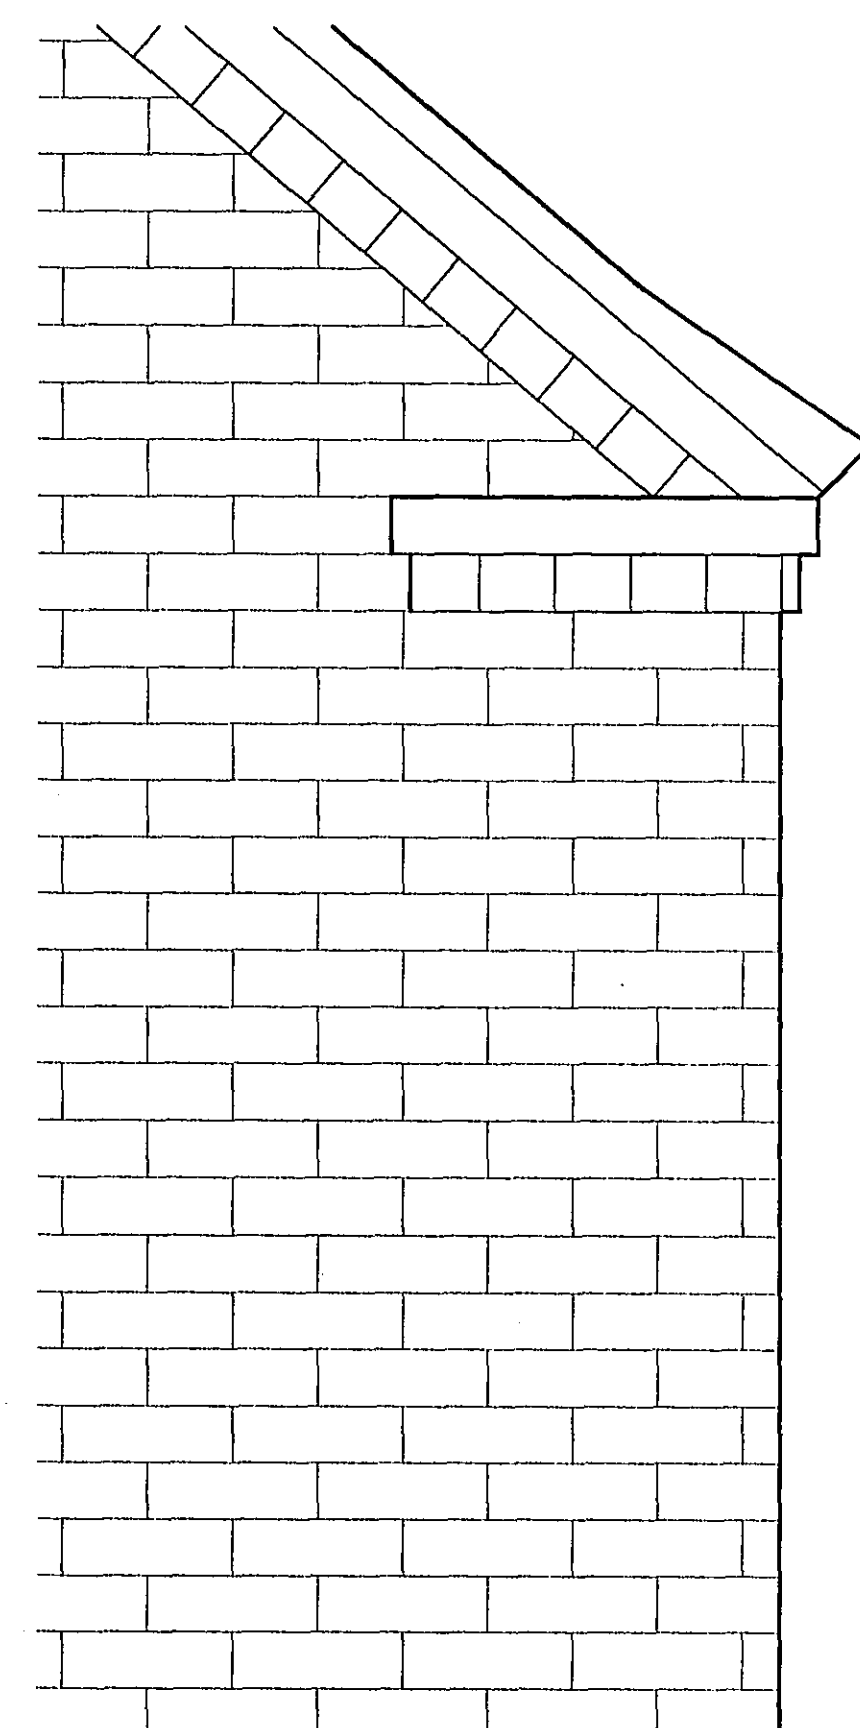

EAVES/VERGE DETAIL SCALE 1:10

Please Note :
These drawings may be subject to the CDM Regulations
and should be considered prior to work commencing on site

AMENDED PLAN

Ref. P-1

ORIGINAL
IF
RED

SHDC
Planning & Development
14 JUN 2005
Ref: 0640/05

Rev.	By	Notes	Date
1			
THE ROBERT DOUGHTY CONSULTANCY LIMITED			
TOWN AND COUNTRY PLANNING-LANDSCAPE ARCHITECTURE			
32 High Street, Helpingsham, Sleaford, Lincolnshire, NG34 0RA			
Tel: (01529) 421846 Fax: (01529) 421358 Website: www.rdc-landplan.demon.co.uk E-mail: admin@rdc-landplan.demon.co.uk			
Client: Fieldview Homes			
Project: Stukely Rd, Holbeach			
Drawing Title: Two Bed terrace & 1 Bed Flat - Planning Details			
Job No. 544-12	Drawing No. PD-01	Rev.	Drawn j.r.b.
Scale 1:10, 1:20	Date 13-06-05	Checked	

DO NOT SCALE from this drawing. All measurements should be checked against on site conditions and any discrepancies should be brought to the attention of the Robert Doughty Consultancy.