



DETERMINED
PLAN

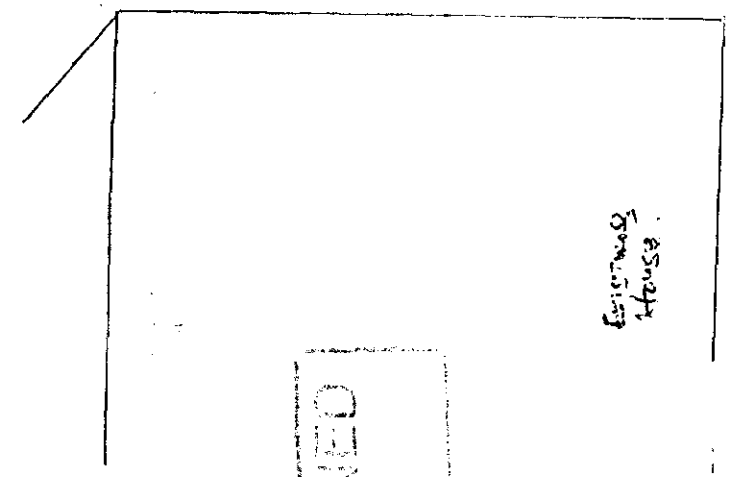


Existing House.

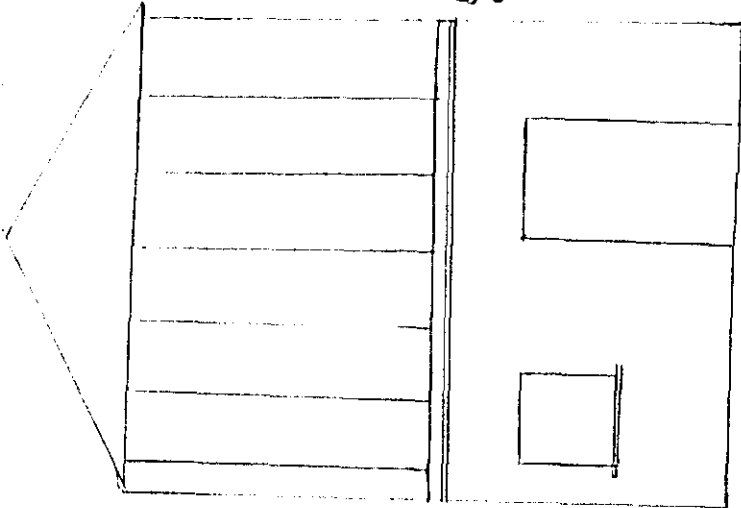

EXISTING
OUTBUILDING.

PROPOSED ALTERATION TO ROOF AND USE OF OUTBUILDINGS JOINING
HOUSE
KNOW OUT EXISTING WINDOW AND JOIN OUT BUILDING TO HOUSE FOR
USE AS DINING ROOM

ROOF TO BE CONSTRUCTED OUT OF
10x20 RS RAFTERS BINDERS
AND JOISTS TO BE PREPARED ON SITE.
FELT AND BOTTOM AND PANTILES TO
MATCH EXISTING ROOF.
JOISTS AND RAFTER LSC CENTERS

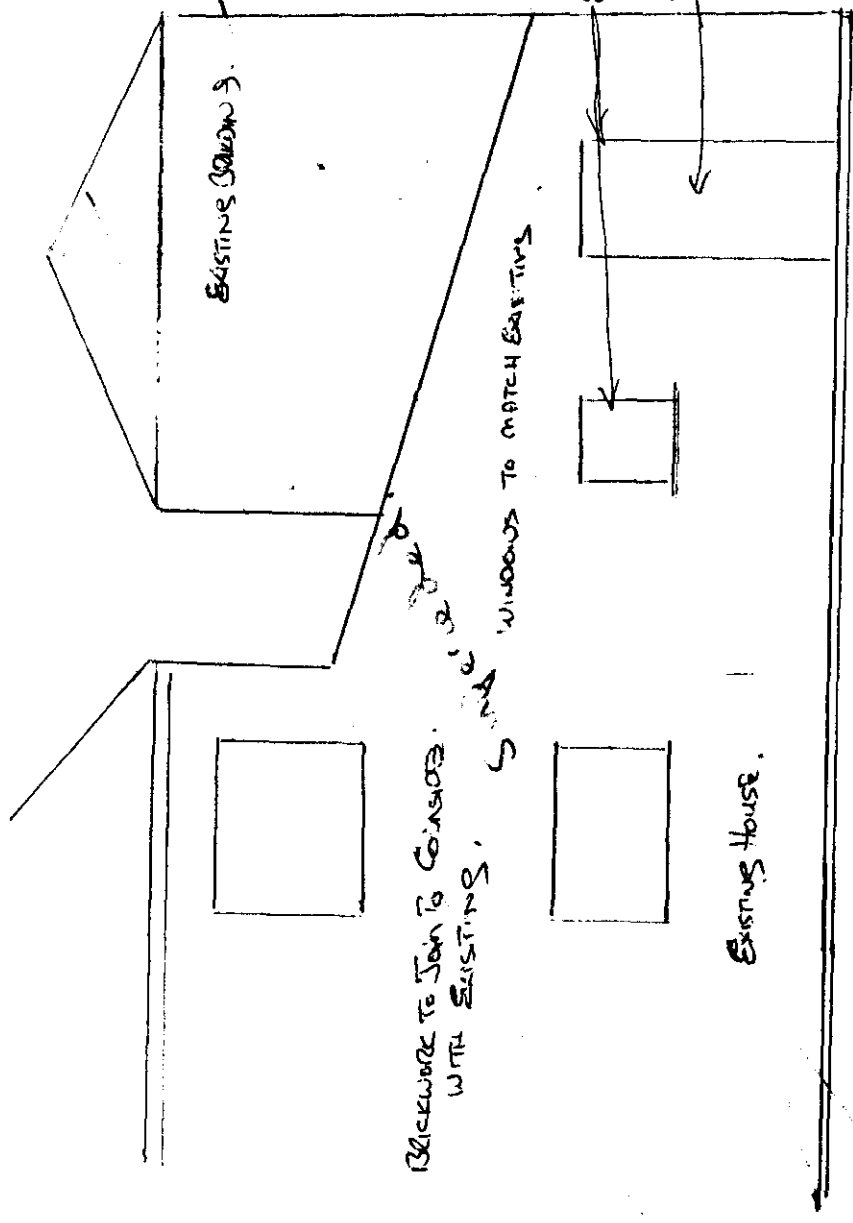

BRICKWORK TO JOIN TO CORNER
WITH EXISTING.

EXISTING WINDOWS TO MATCH EXISTING.

EXISTING WINDOW.


BRICKS AND BRICKLASH CORNER
TO MATCH EXISTING.
PATTERN BRICK CORNER
AND SKIMMED

EXISTING DOOR AND WINDOW OPENINGS.

NEW HINGED OAK DOOR AND FRAME.

EXISTING HOUSE.

SOUTH ELEVATION TO SHOW RUN OF NEW ROOF
TO JOIN EX. HOUSE

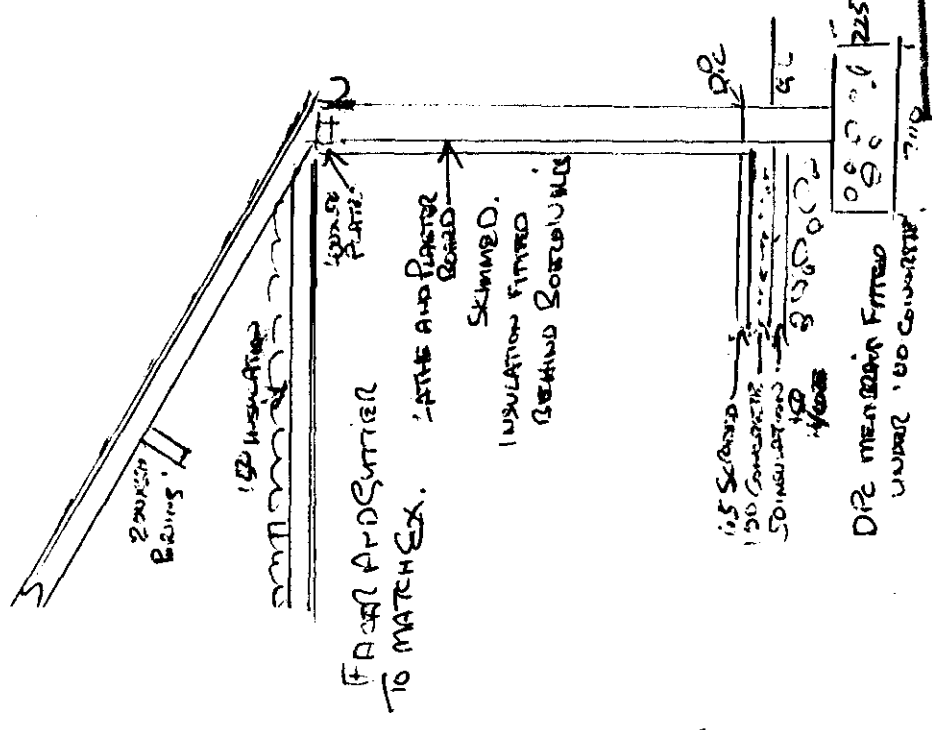

FACIAL AND SKIMMED
TO MATCH EX.

INSULATION FITTED
BEHIND BATTENS

2x4x8
RAFTERS


12x12
RAFTERS

1/2" PLASTER

1/2" SKIMMED
1/2" CONCRETE
50mm INSULATION
1/2" PLASTER
1/2" PLASTER
DIP MEMBRANE FITTED
UNDER 1/2" CONCRETE



DETERMINED
PLAN

Reid 19/5/14.
Reid 6/4/10.

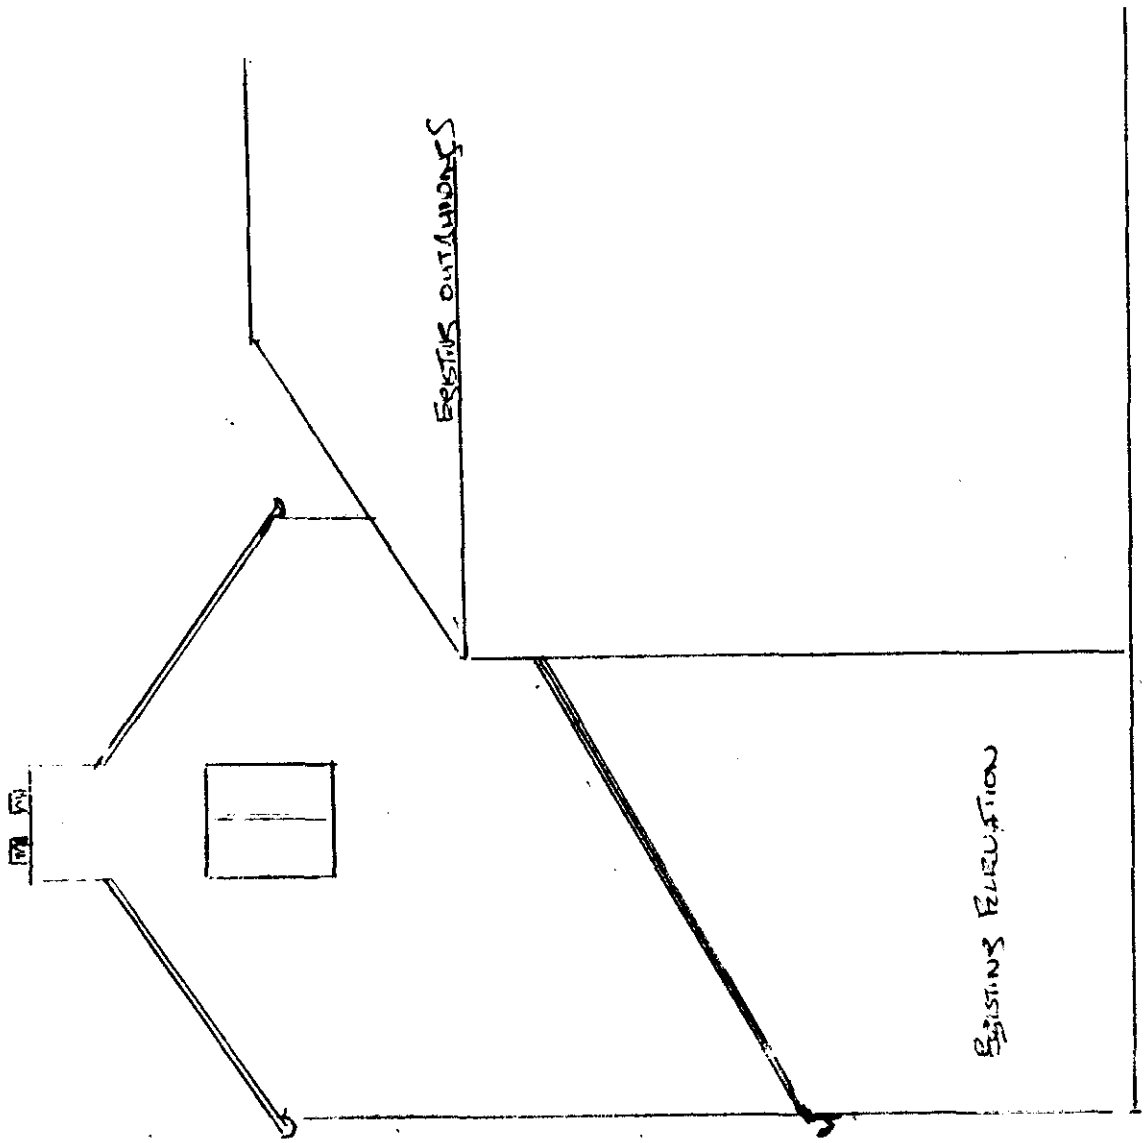

AS EXISTING

0643600

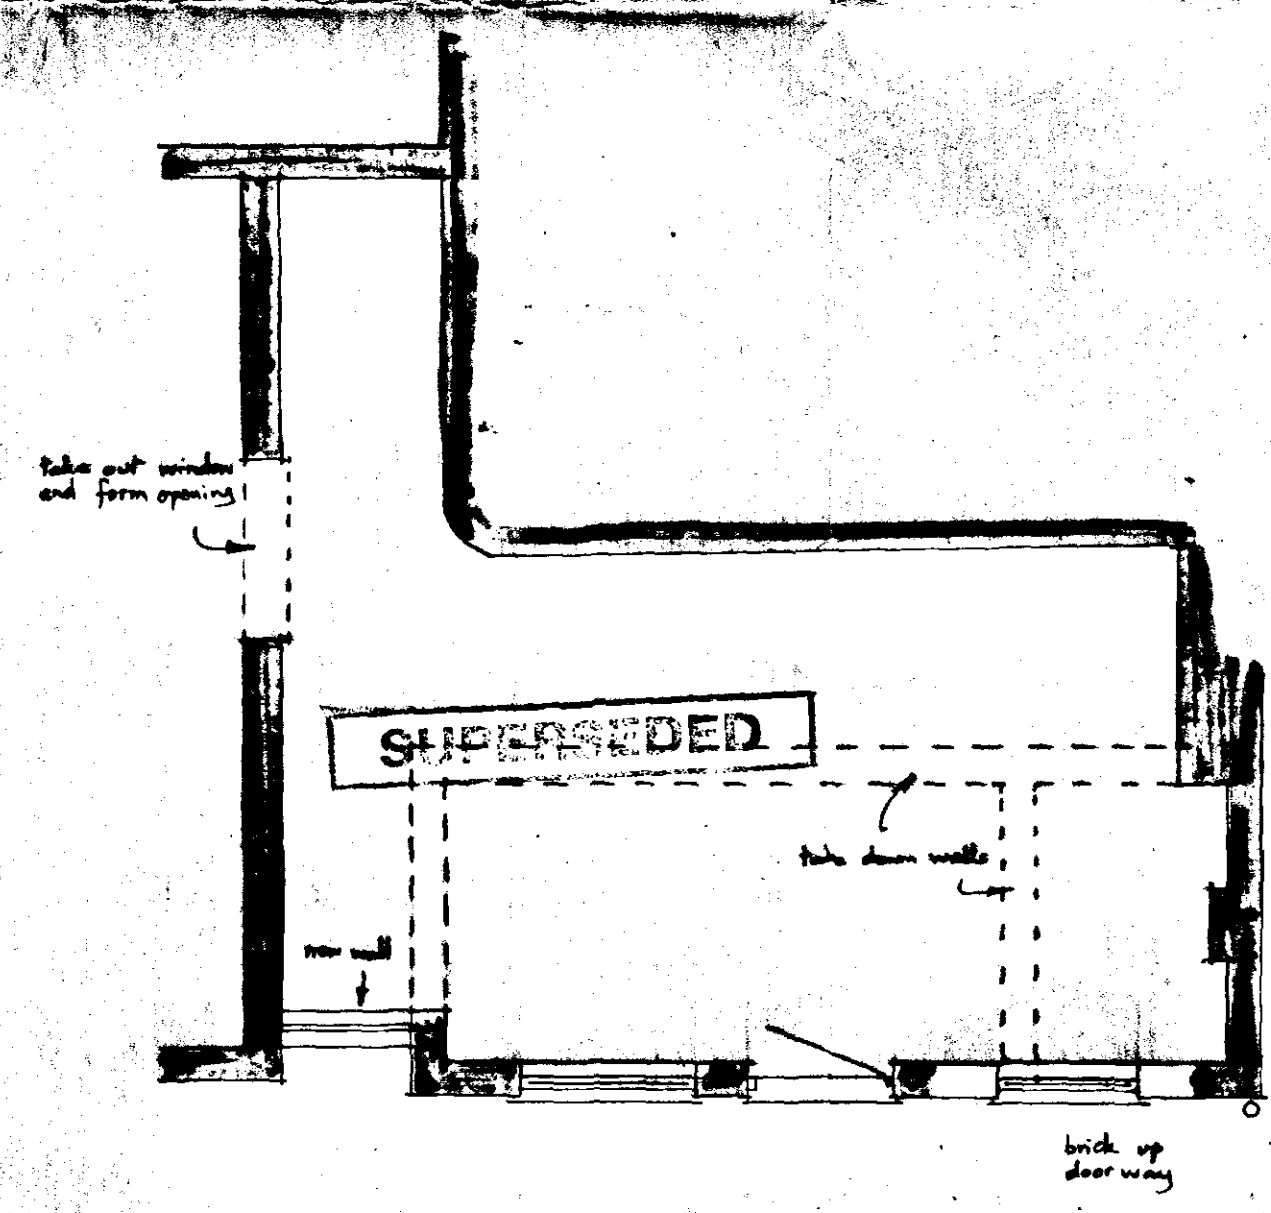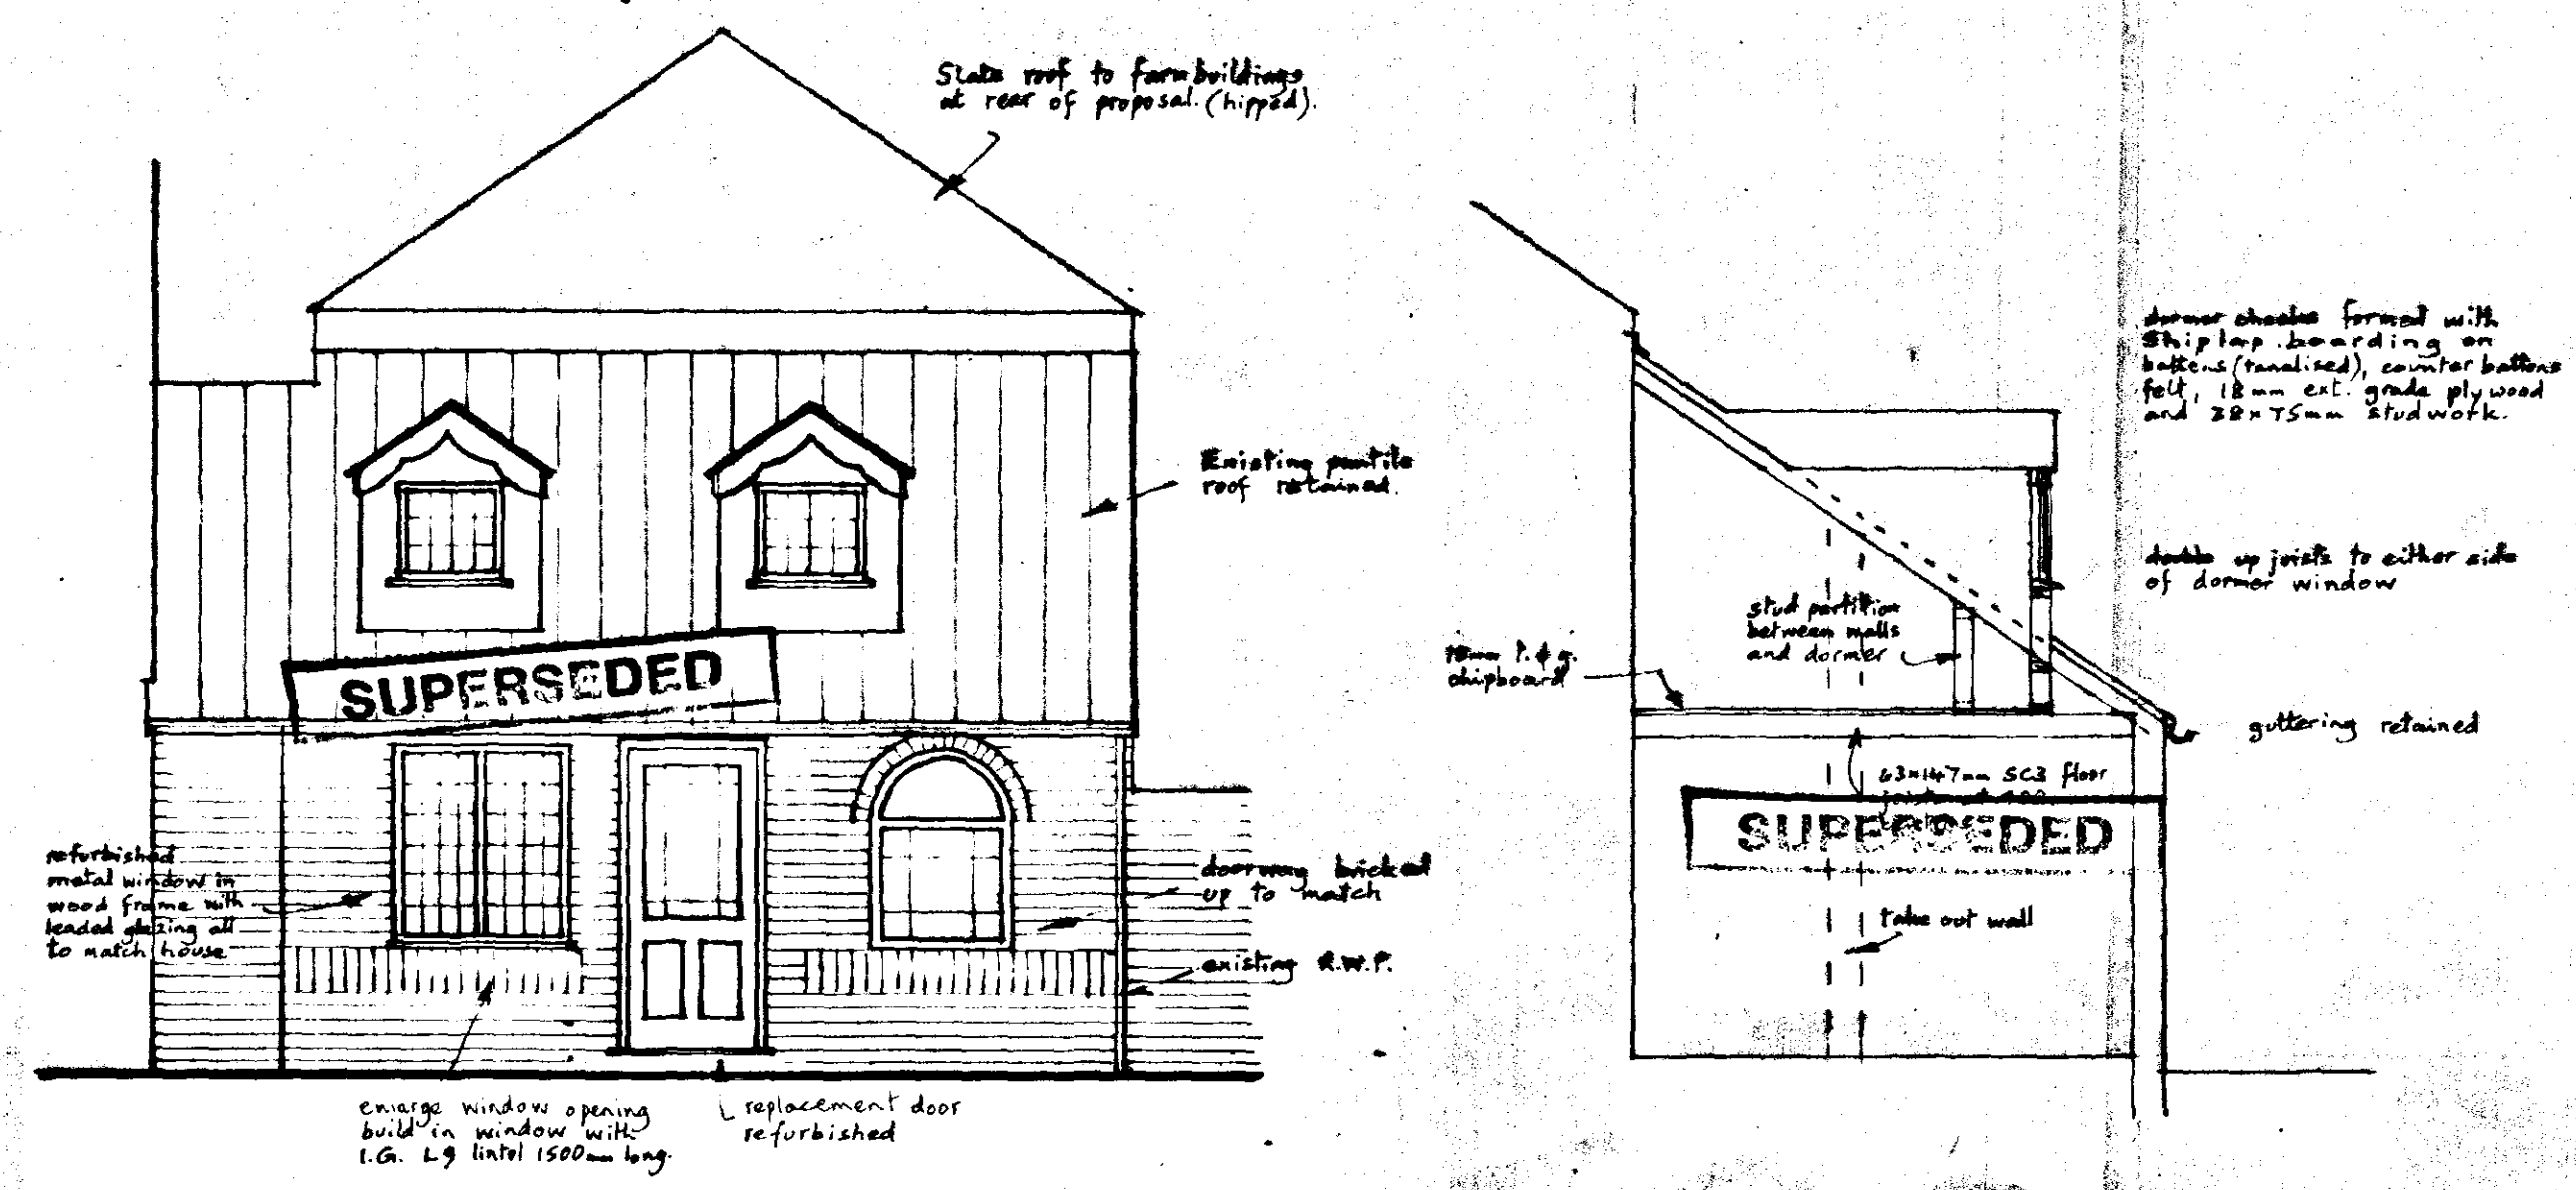

SUPERSEDED



SOUTH HOLLAND DC
HOUSING & PLANNING
- 9 APR 2001
Ref: H04/0643/00

AMENDMENT A


Mr. and Mrs. Byford
Chestnut House South,
Penny Hill,
HOLBEACH.

Written dimensions to be used in preference to scaled and all measurements to be verified by checking on site.	Scale 1:50
Local Authority Ref. Planning H03/0643/00 Building Regulations	Drawing No. 200821 A Date August 2000

A. ROFFE
BUILDING DESIGN & PLANS
1, Green Lane,
SPALDING, Lincs. PE11 2YB
Tel: 01775-723 680

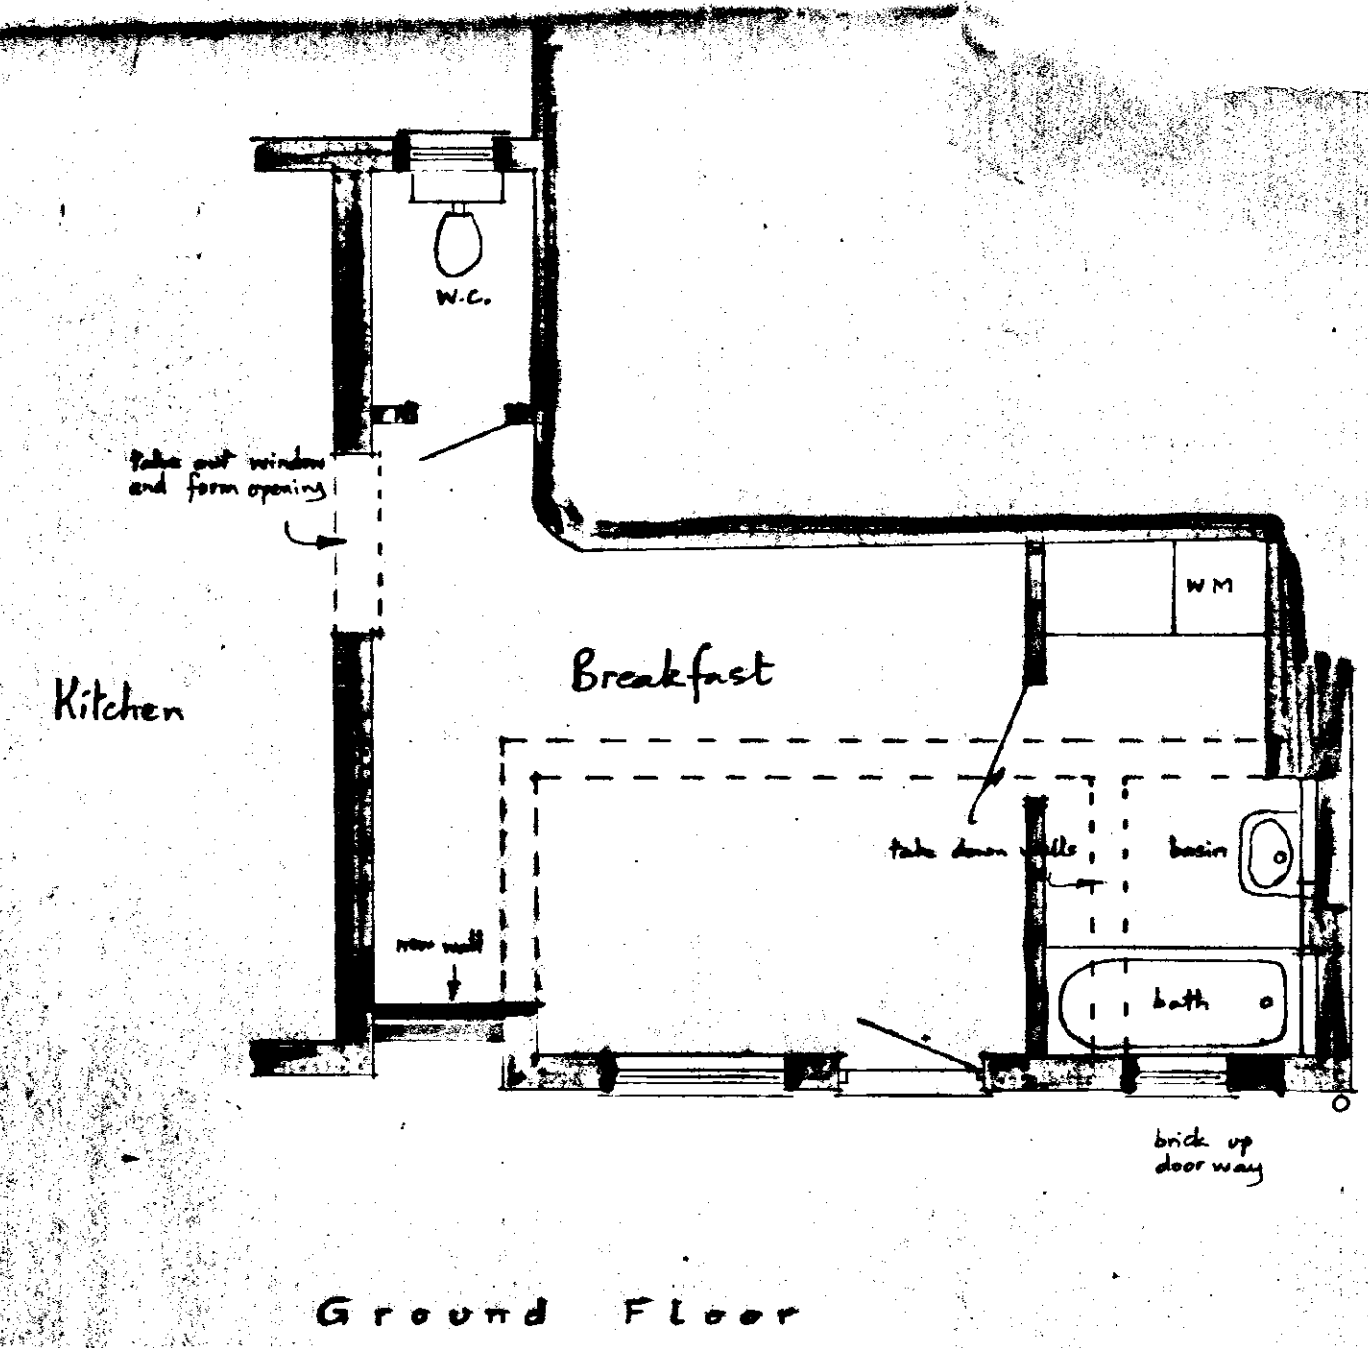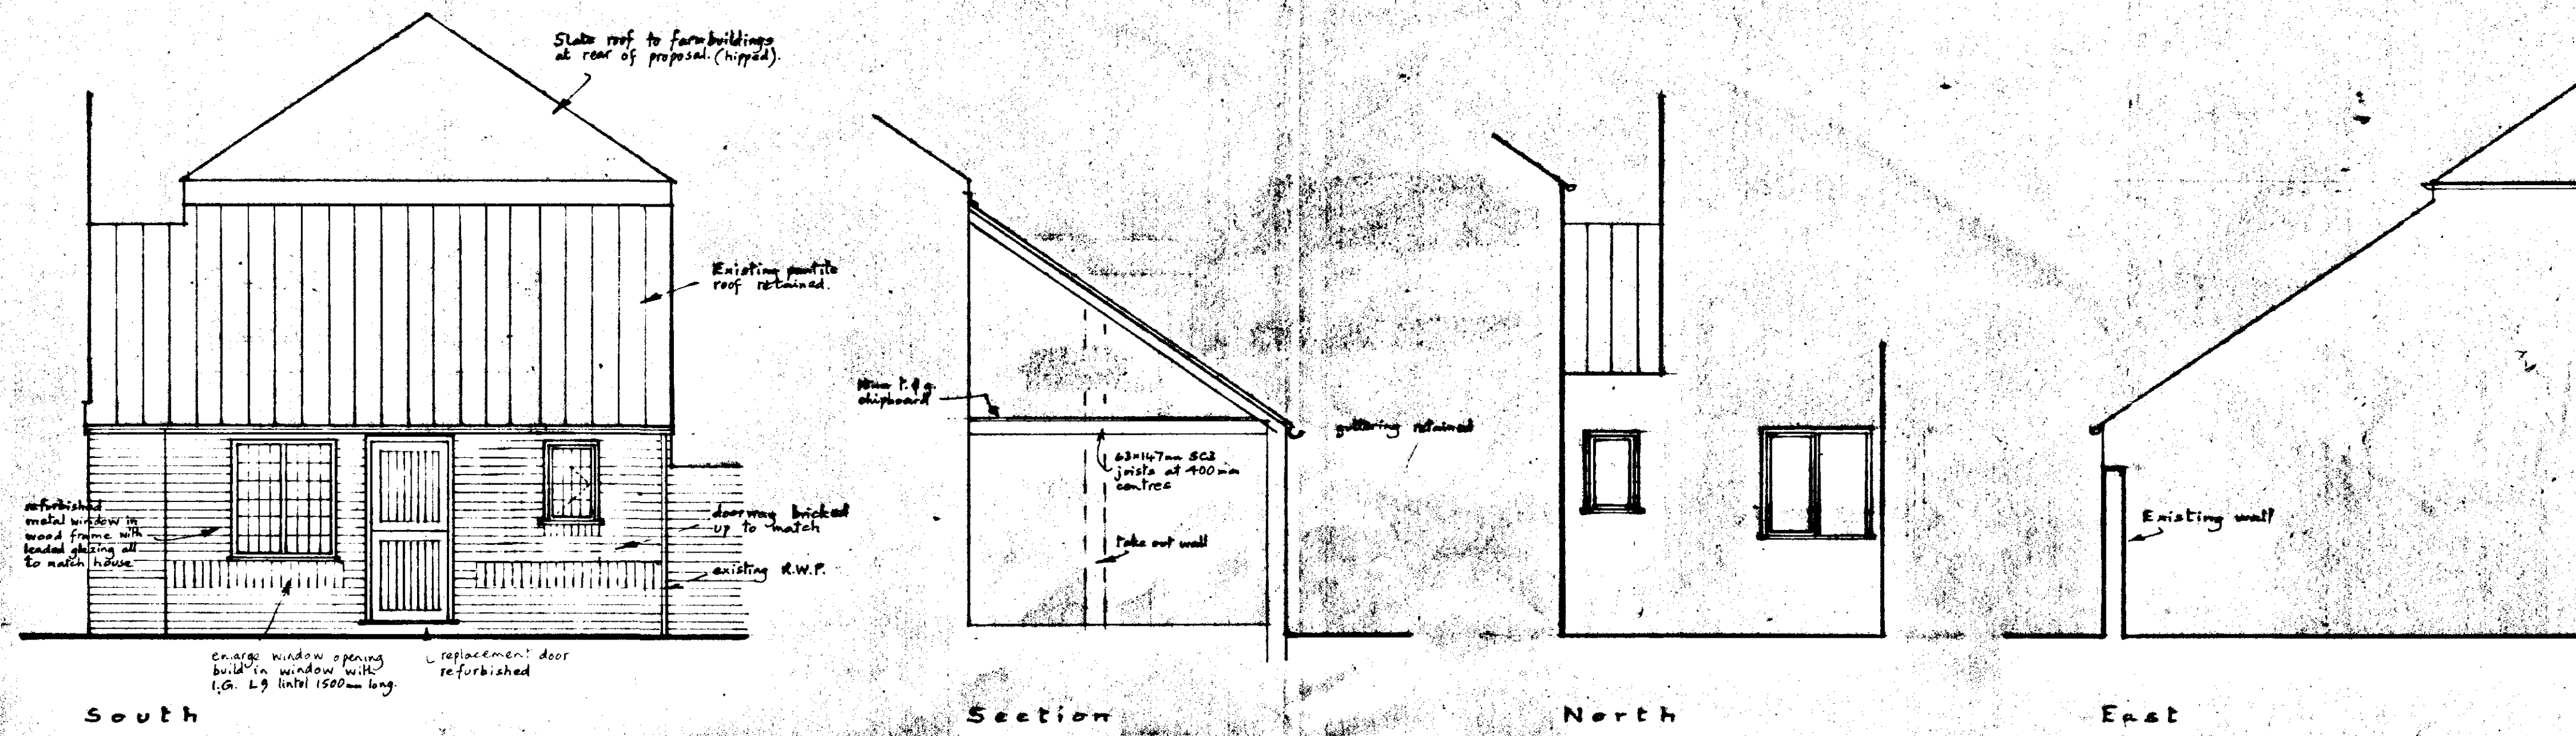

DETERMINED PLAN

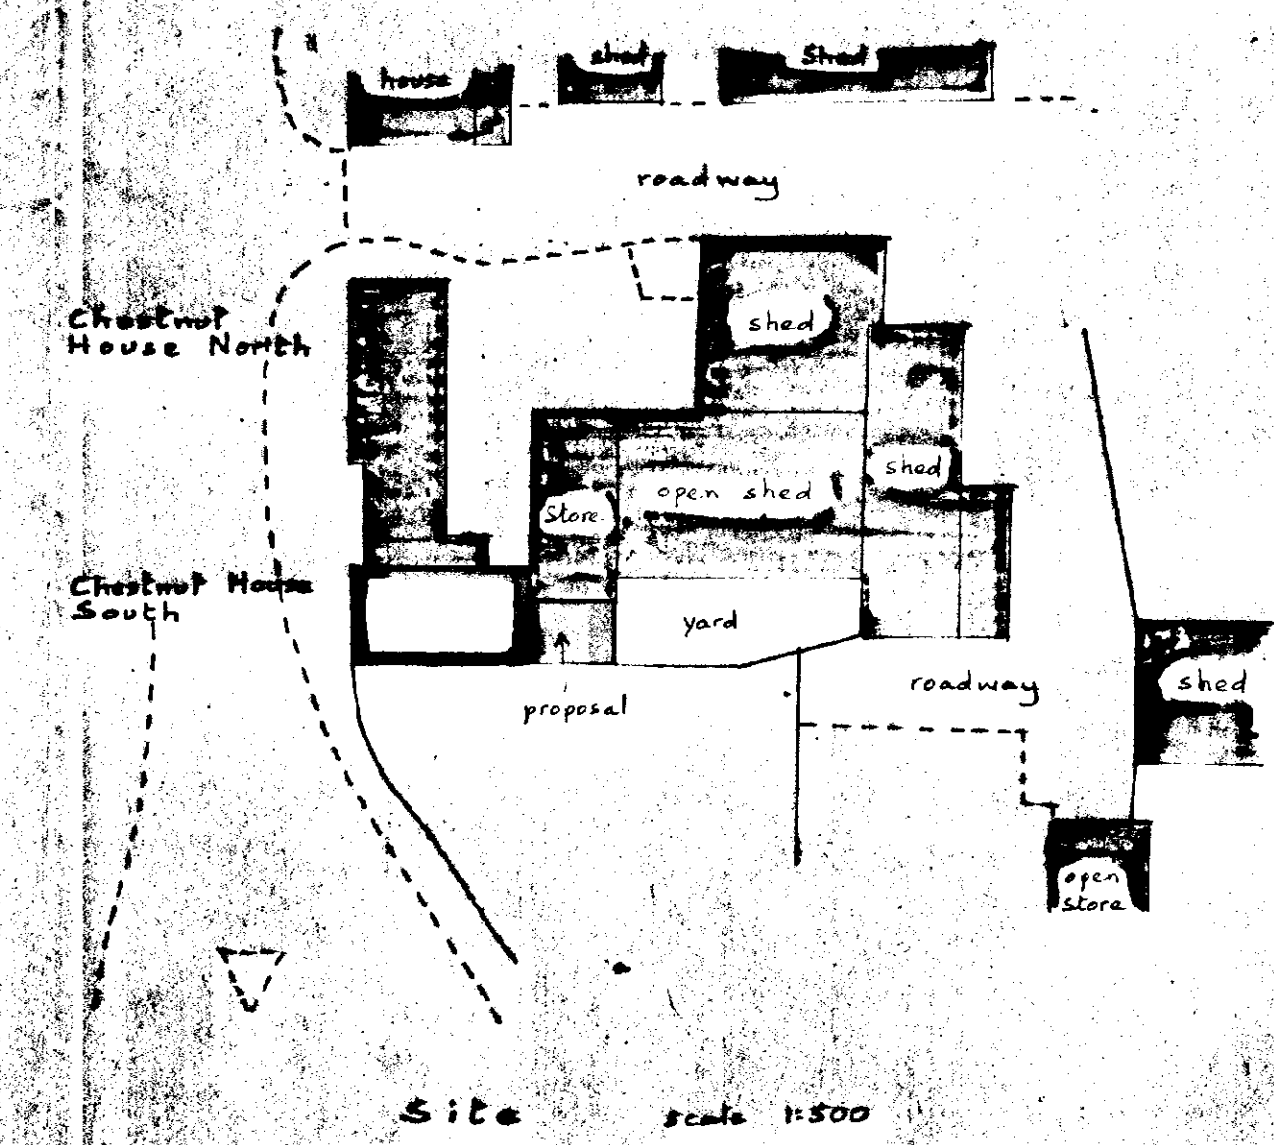

SOUTH HOLLAND DC
HOUSING & PLANNING
11 JUL 2001
Ref: 645/00

APPROVED
10.1. A/L

Mr. and Mrs. Byford Chestnut House South, Penny Hill, HOLBEACH.	
Written dimensions to be used in preference to scaled, and all measurements to be verified by checking on site.	Scale 1:50
Local Authority Ref. Planning N09/0643/00 Building Regulations	Drawing No. 200B21 A/C Date August 2000

A. ROFFE
BUILDING DESIGN & PLANS
1, Green Lane,
SPALDING, Lincs. PE11 2YB
Tel: 01775-723 680 ©