




FRONT

SIDE




REAR


SIDE

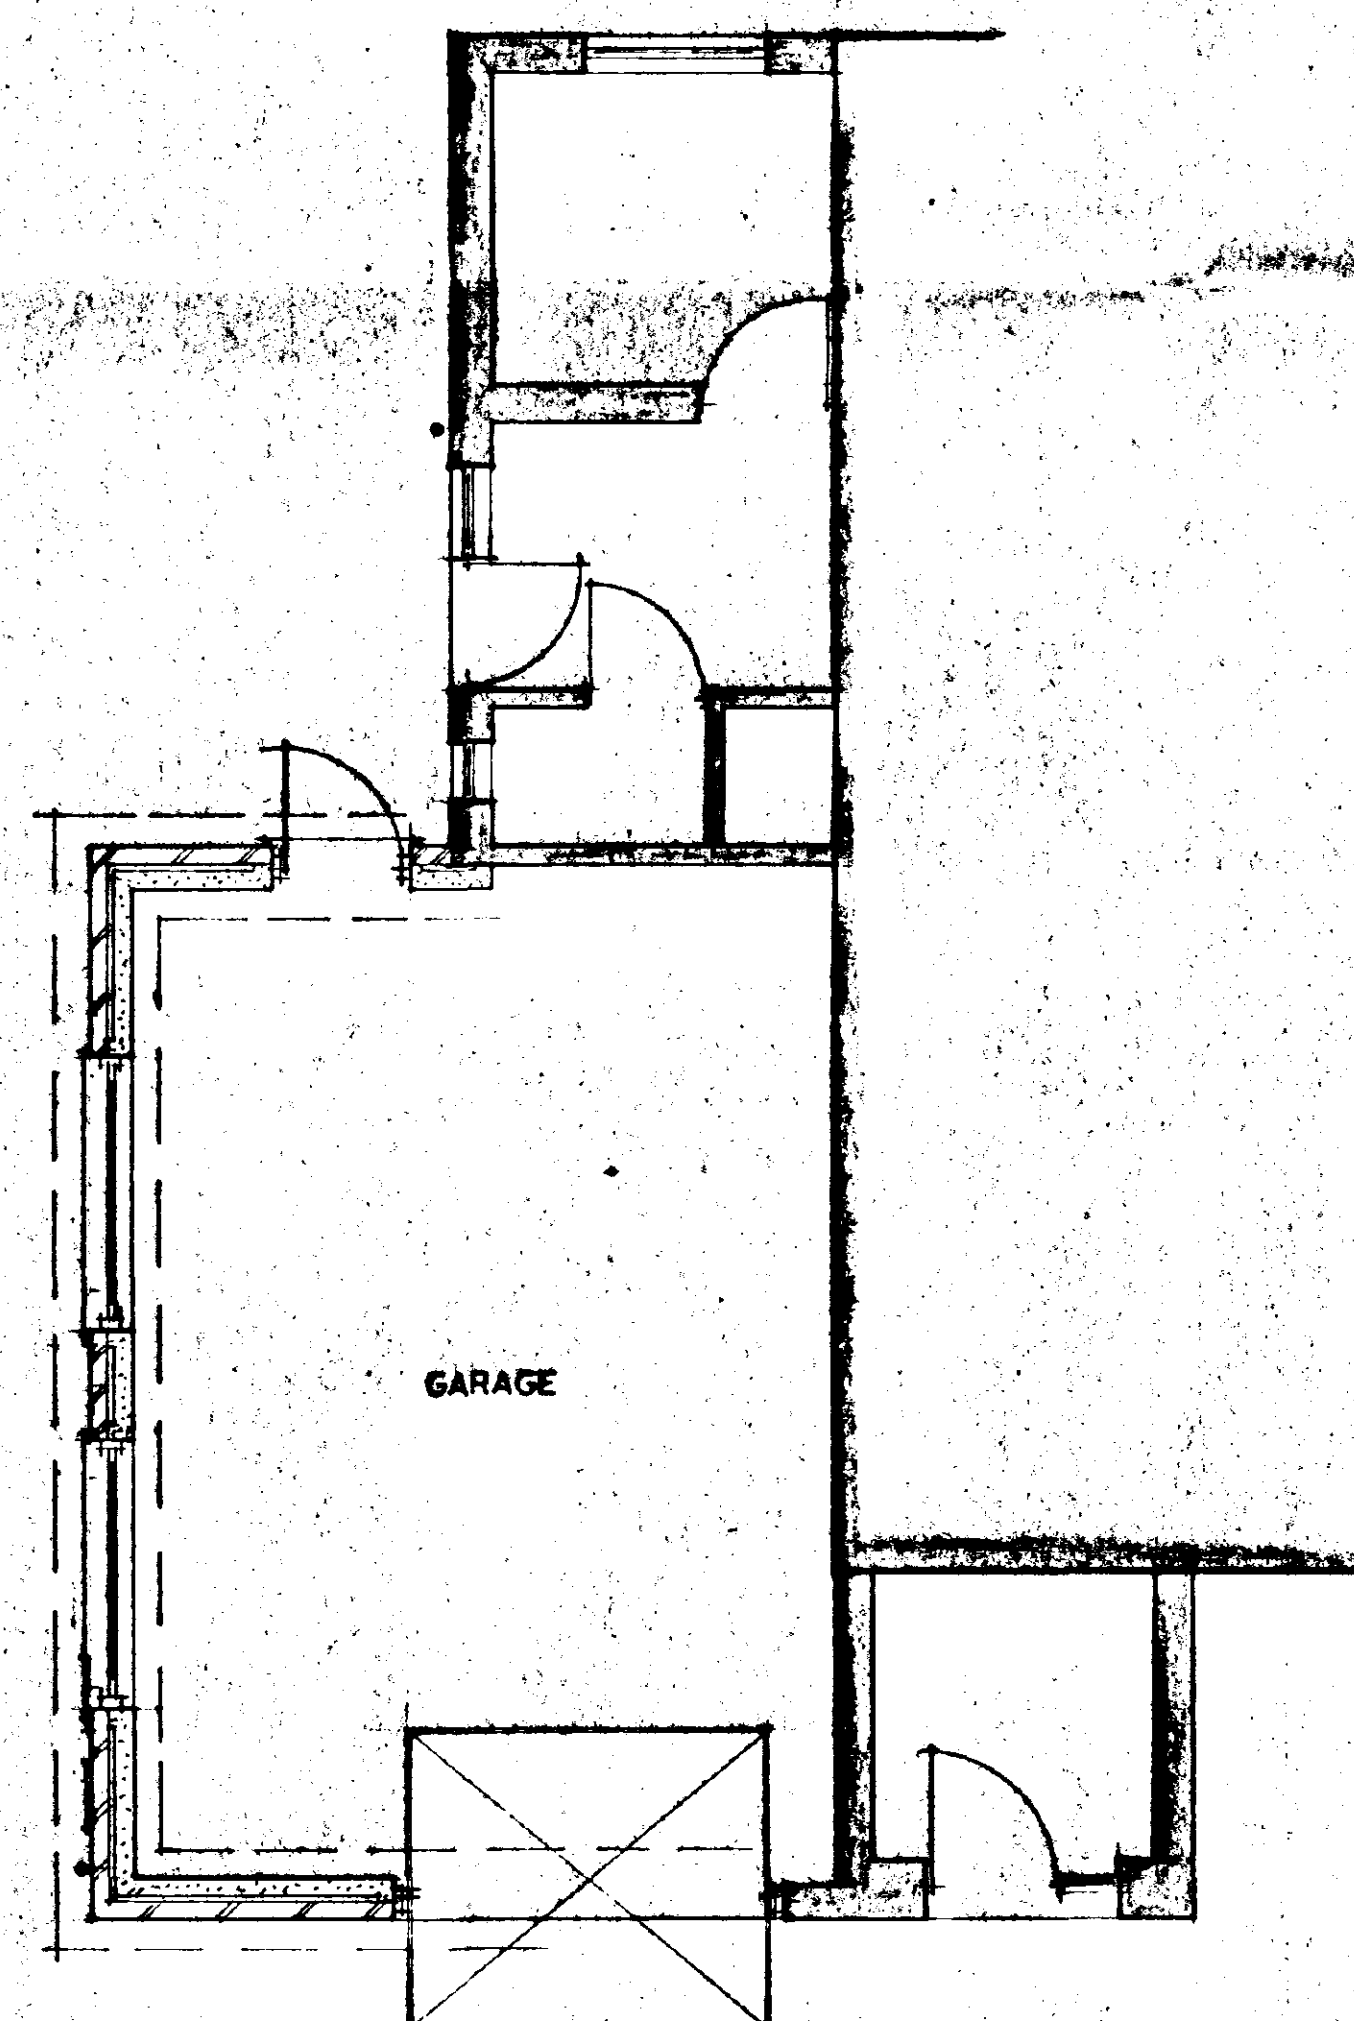

PLAN

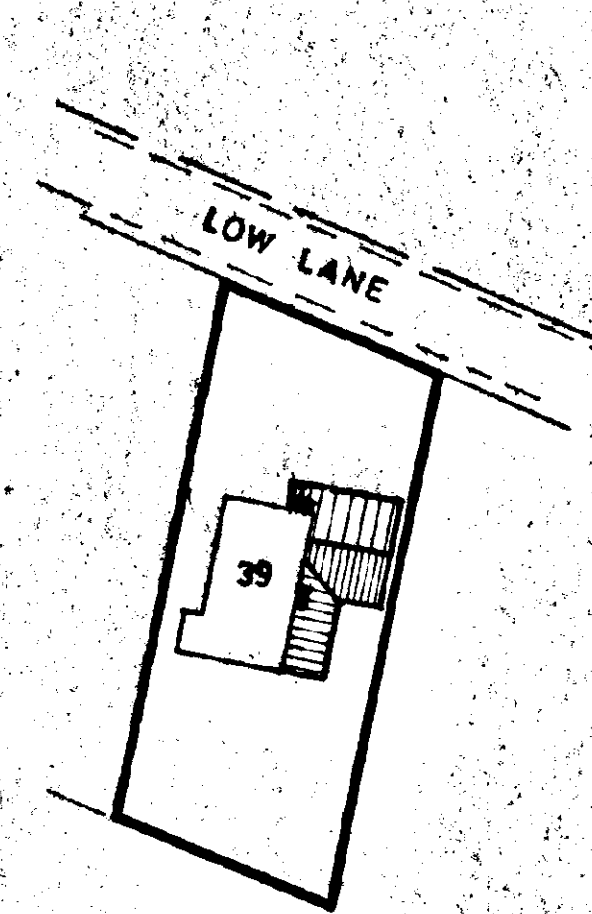

SITE PLAN
SCALE: 1/500

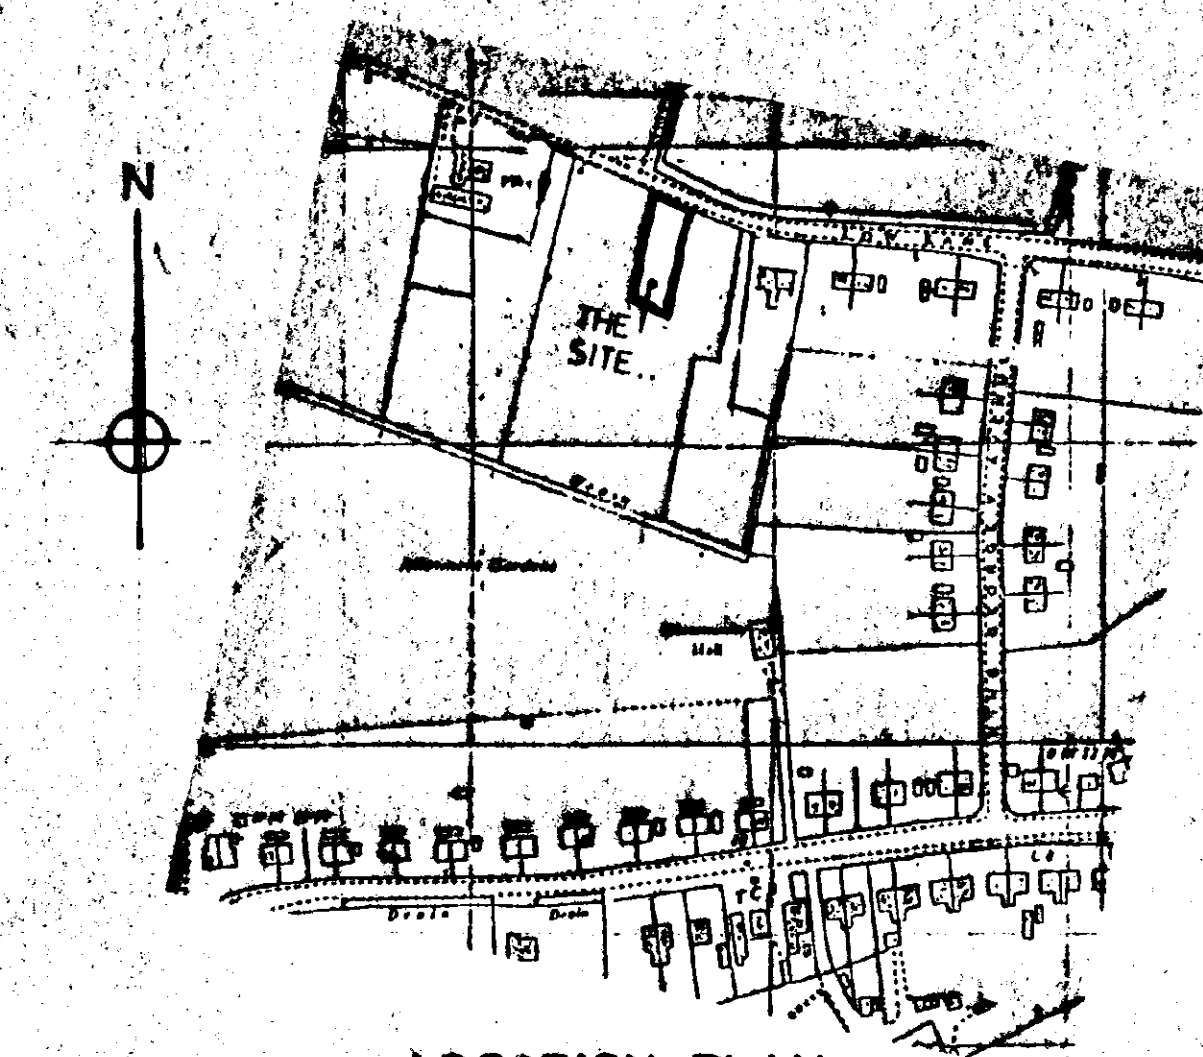

LOCATION PLAN
SCALE: 1/2500

DETERMINED
PLAN

SOUTH EAST AND DC
HOUSING DEPARTMENT
21 JUN 1995
Ref: 0646/95

G. R. MERCHANT
LENG AMICE, FWO,
ARCHITECTURAL, STRUCTURAL
& LAND DRAINAGE CONSULTANT
TEL: HOLBEACH (01406) 490800

PROJECT:
ROOF ALTERATIONS &
GARAGE RE-BUILD.

CLIENT:
MR & MRS. A. REDDIN
LEWIN HOUSE
39 LOW LANE
HOLBEACH

SCALES:
1/50 1/100

DATE:
MAY 1995

REVISIONS:

DRAWING No.:
AR.1