

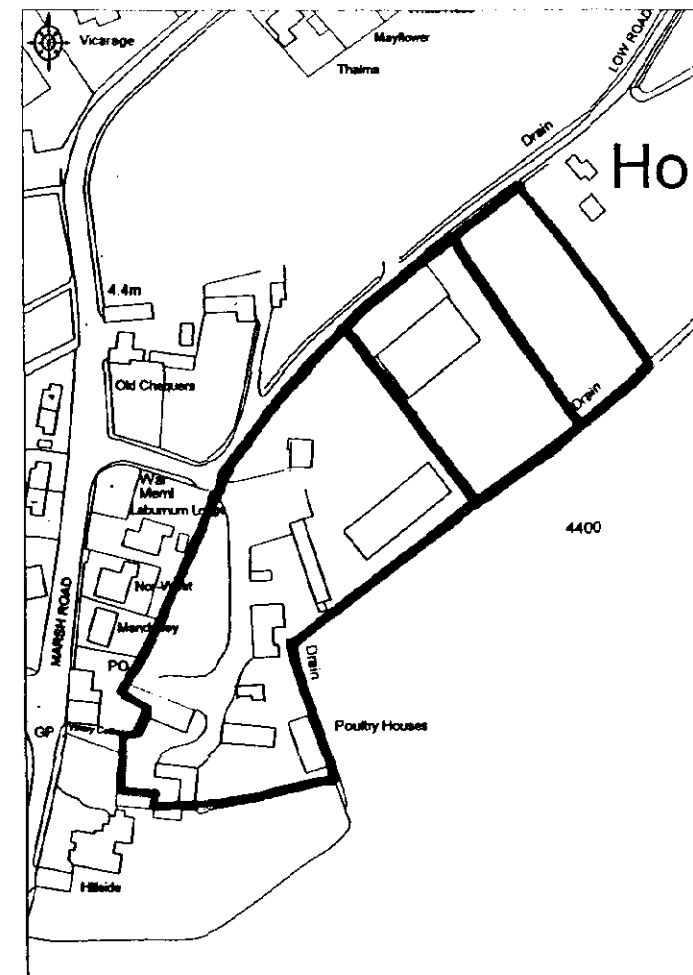


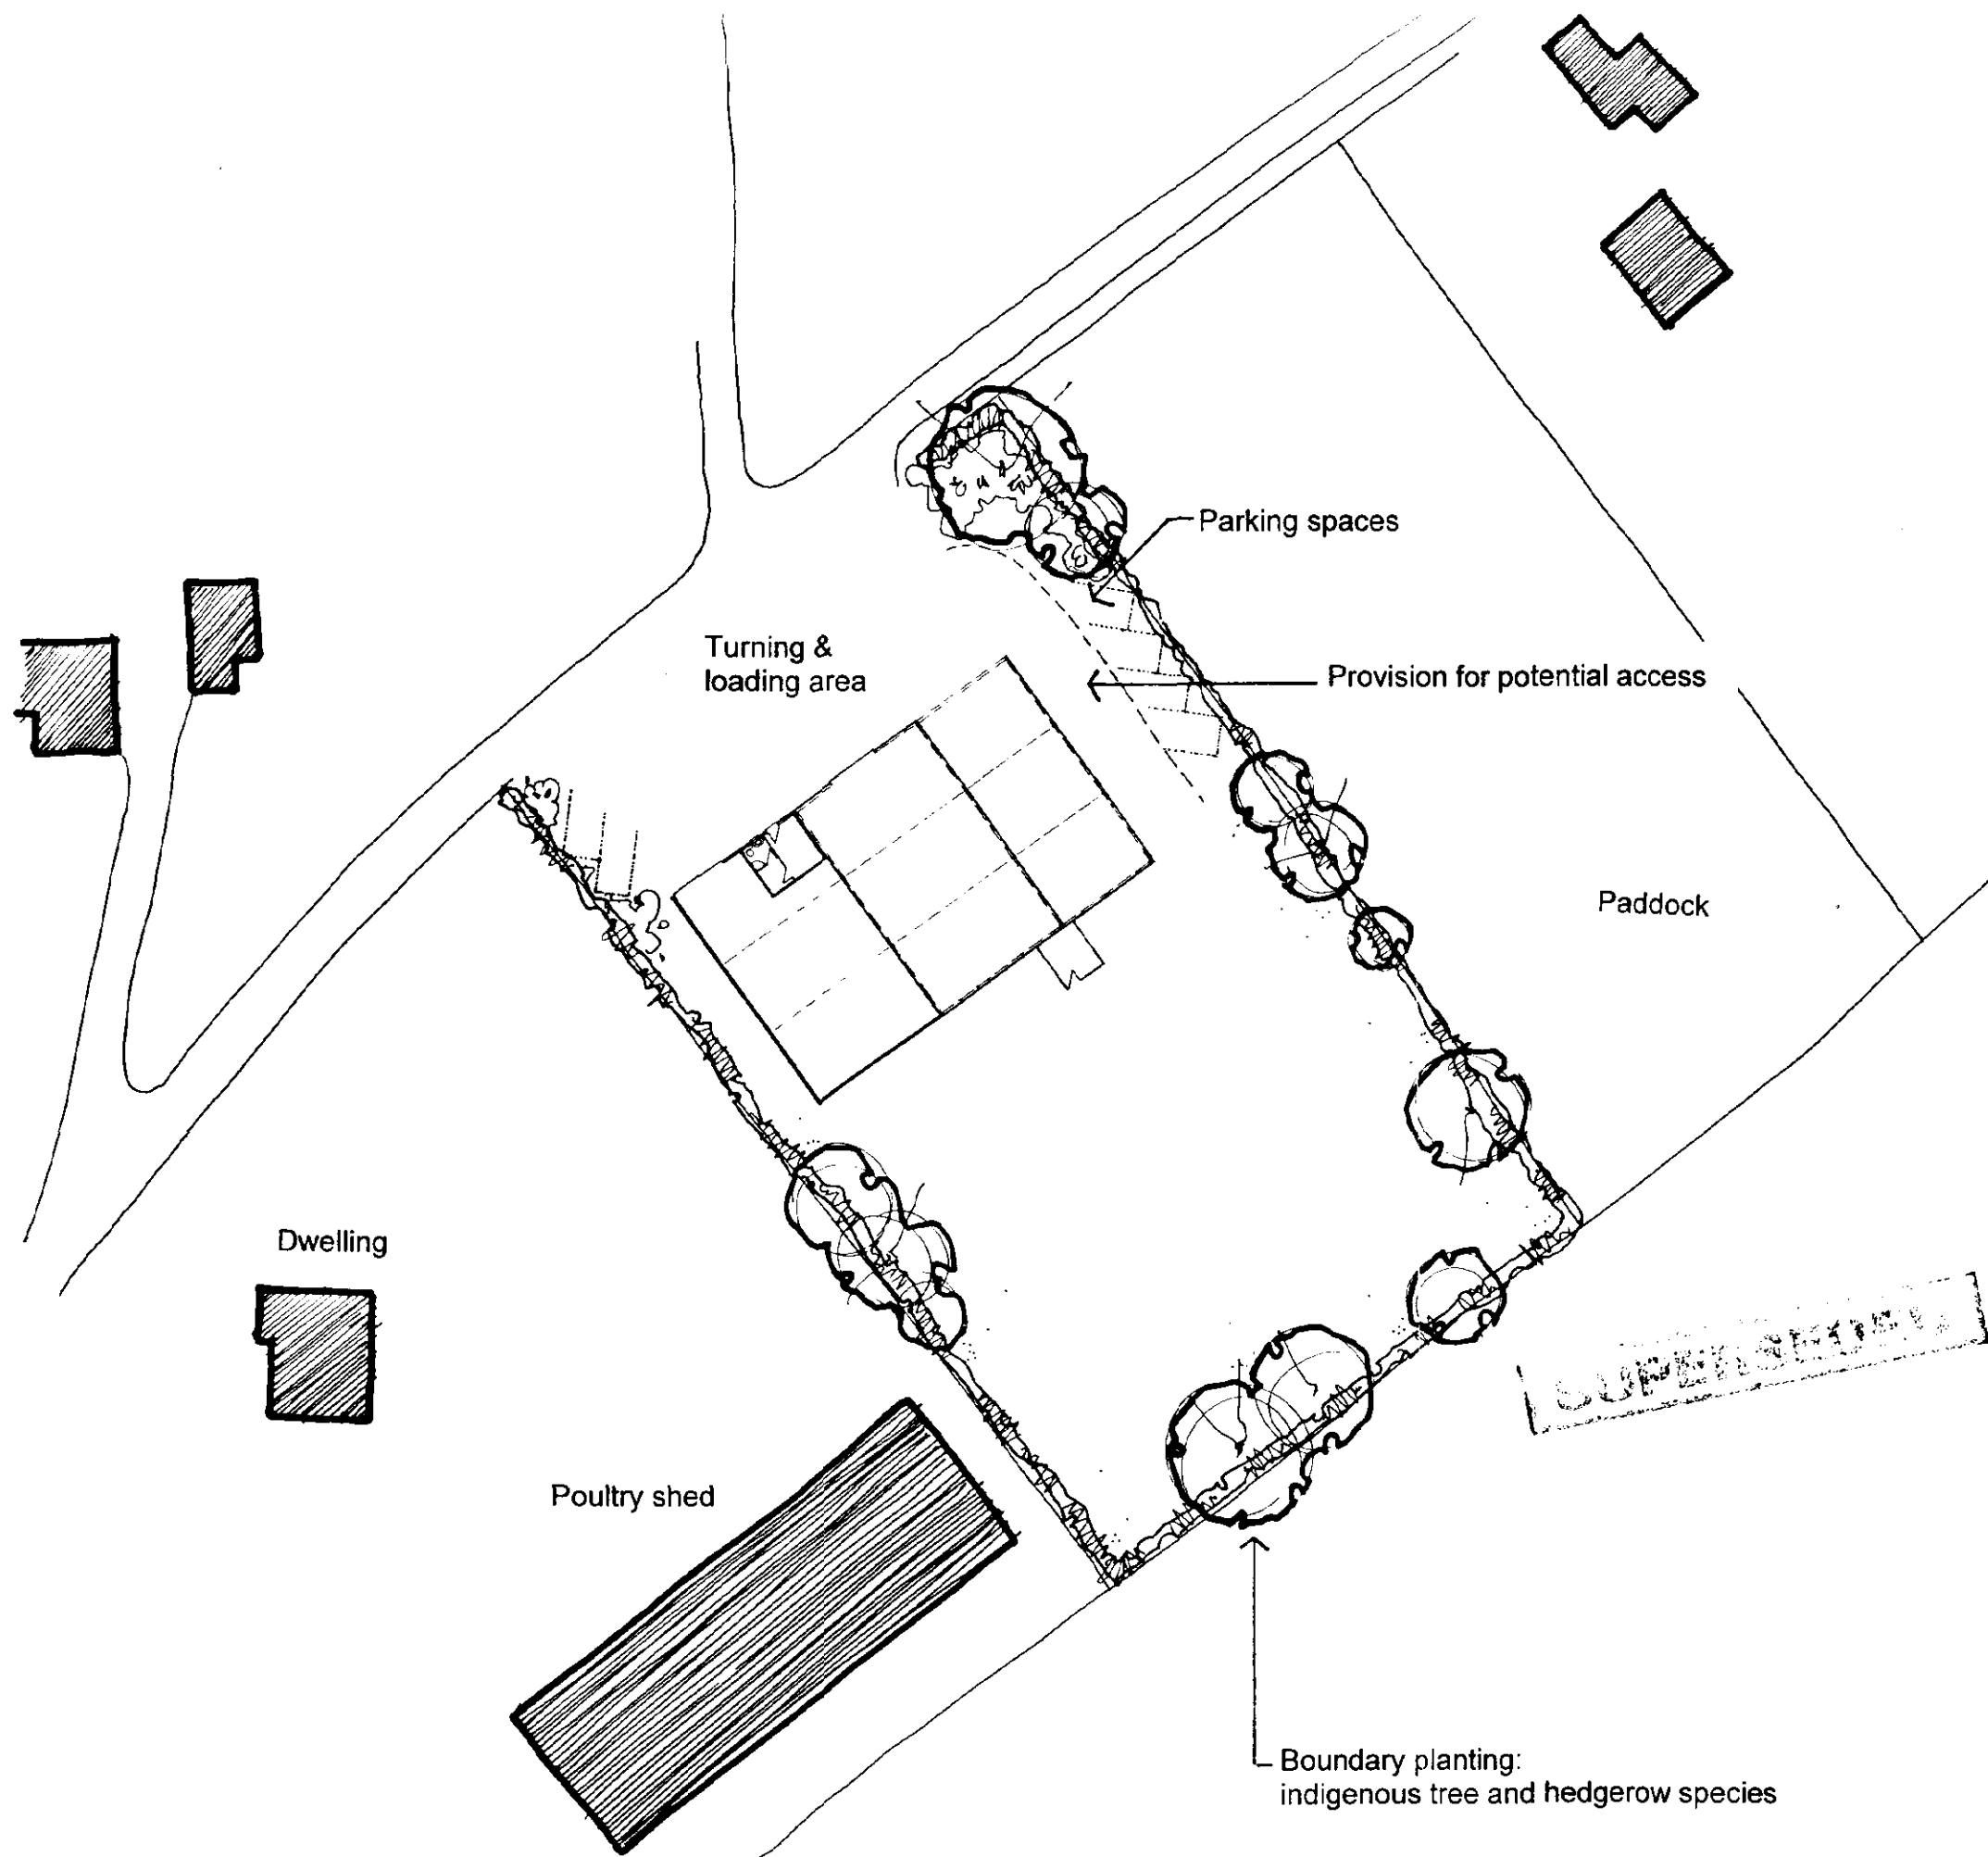

BLOCK PLAN 1:2500

Reproduced from the 2000 Ordnance Survey 1:2500 map with the permission of the Controller of HM Stationary Office. Crown Copyright reserved. Robert Doughty Consultancy License Number AR 100010613

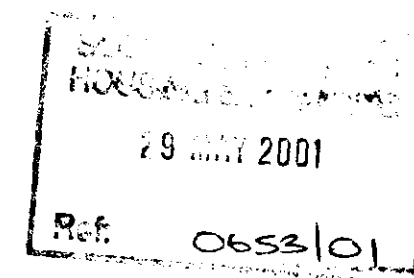

AGRICULTURAL BUILDING: BLOCK PLAN AND INDICATIVE LANDSCAPE

LOW ROAD, HOLBEACH HURN

DWG No 494/1/1 Scale 1:500

May 2001

Chartered Town
Planners


Chartered Landscape
Architects




**Robert Doughty
Consultancy
Limited**

32 High Street, Helpingham, Skefford, NG34 0RA


Tel: (01529) 421646 Fax: (01529) 421358

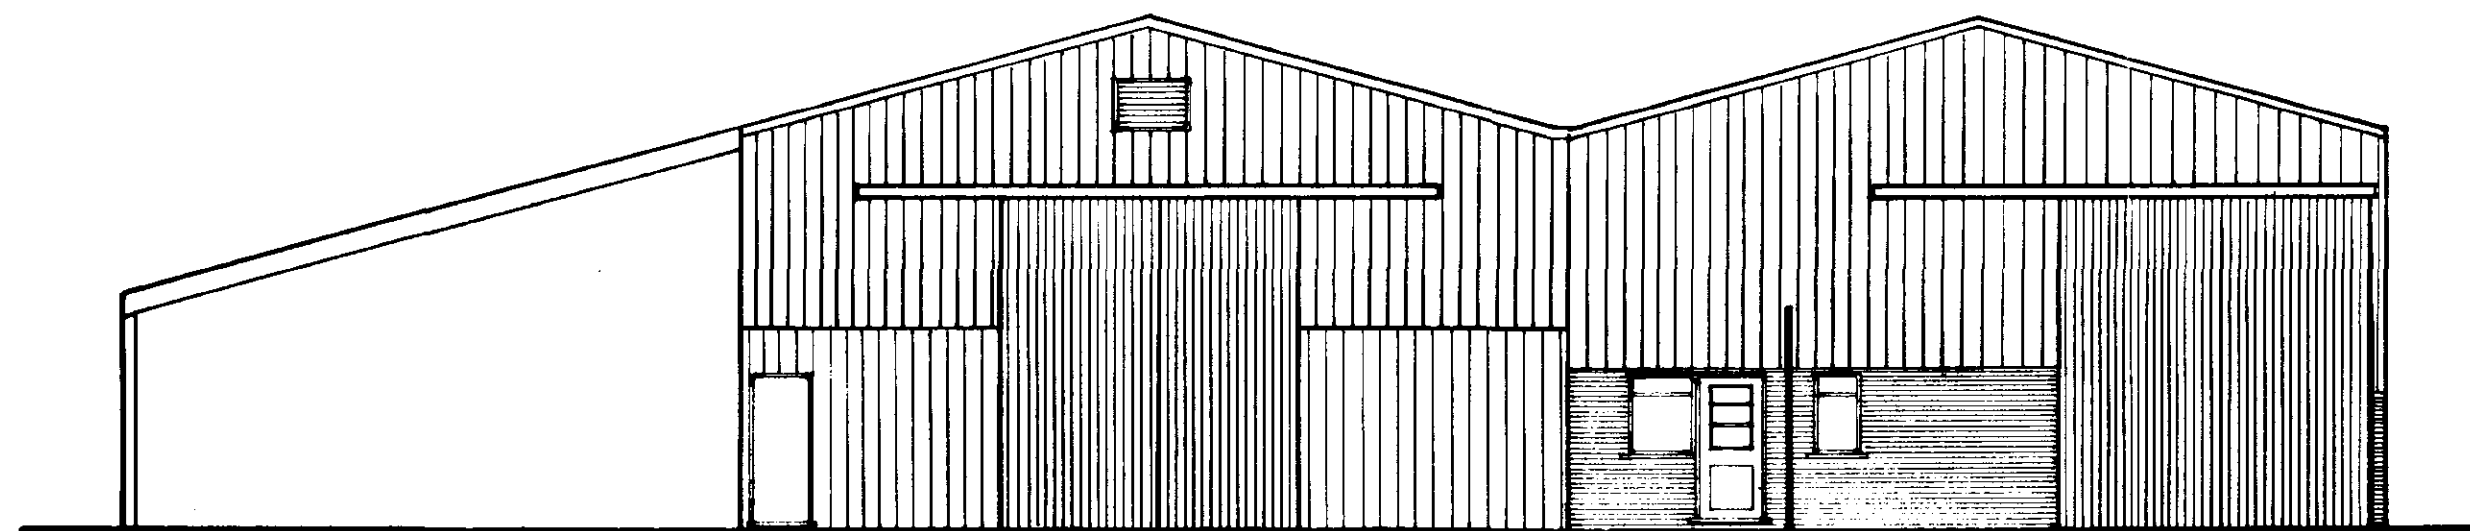


NORTH ELEVATION

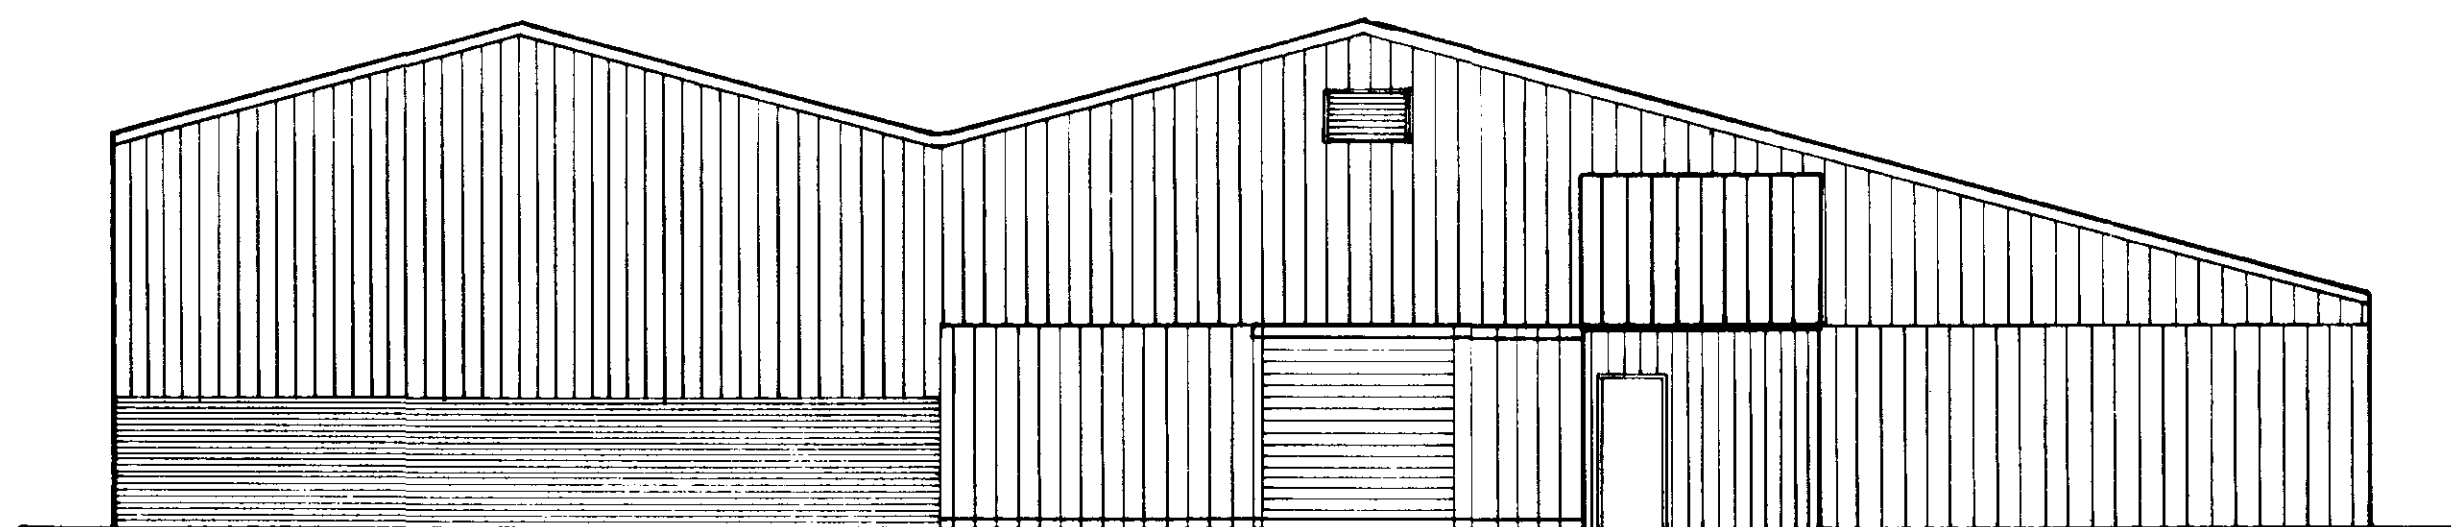


SOUTH ELEVATION

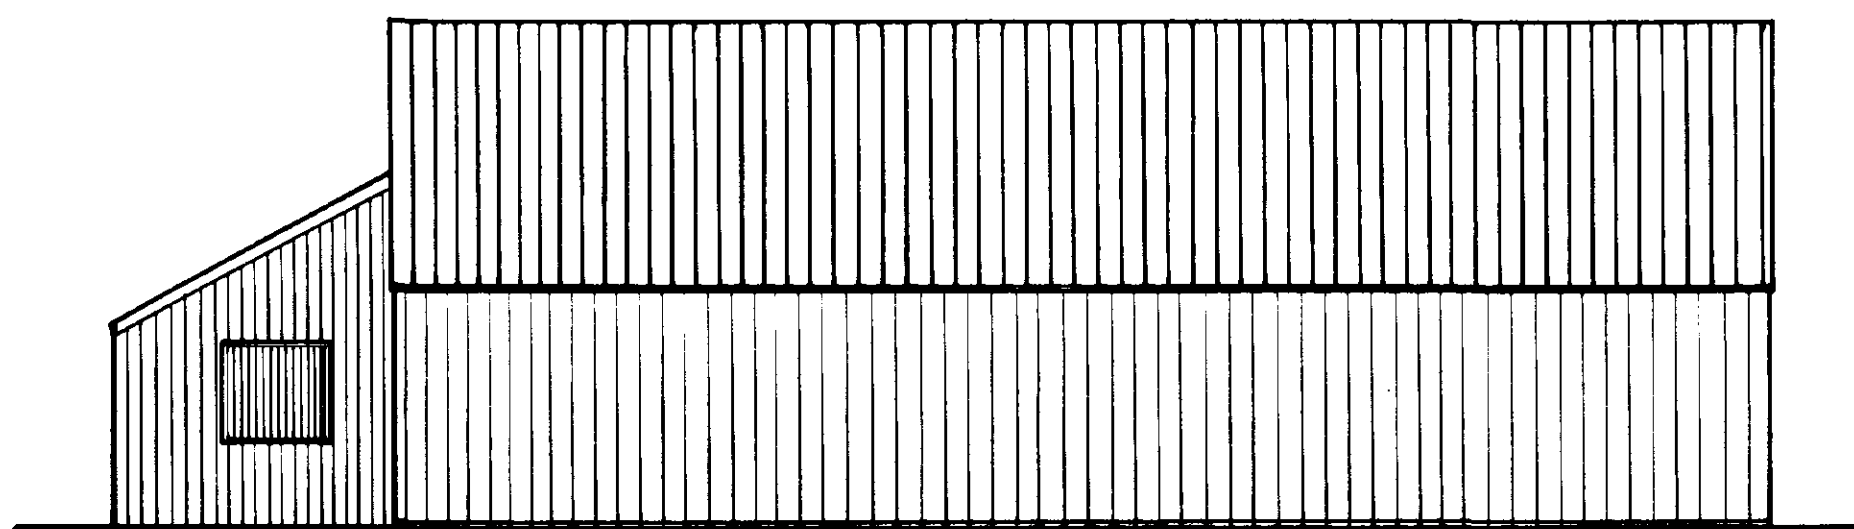

EAST ELEVATION

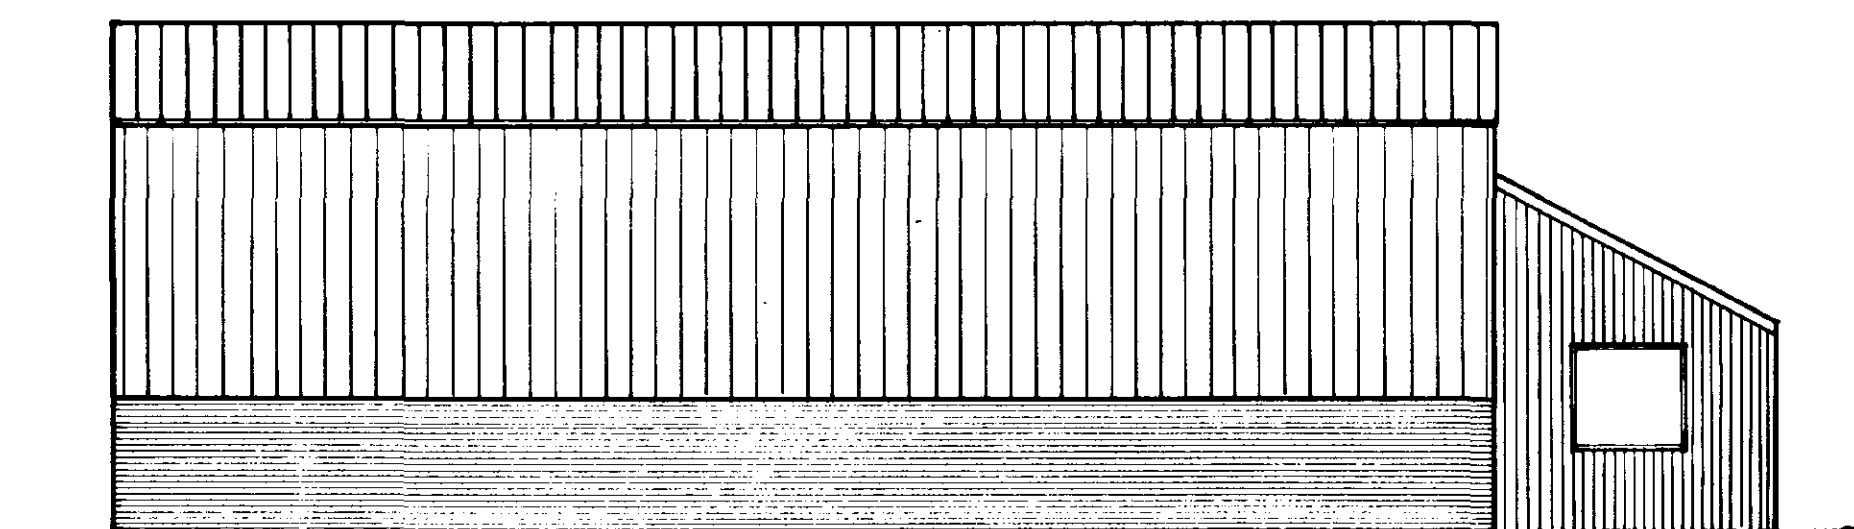

WEST ELEVATION

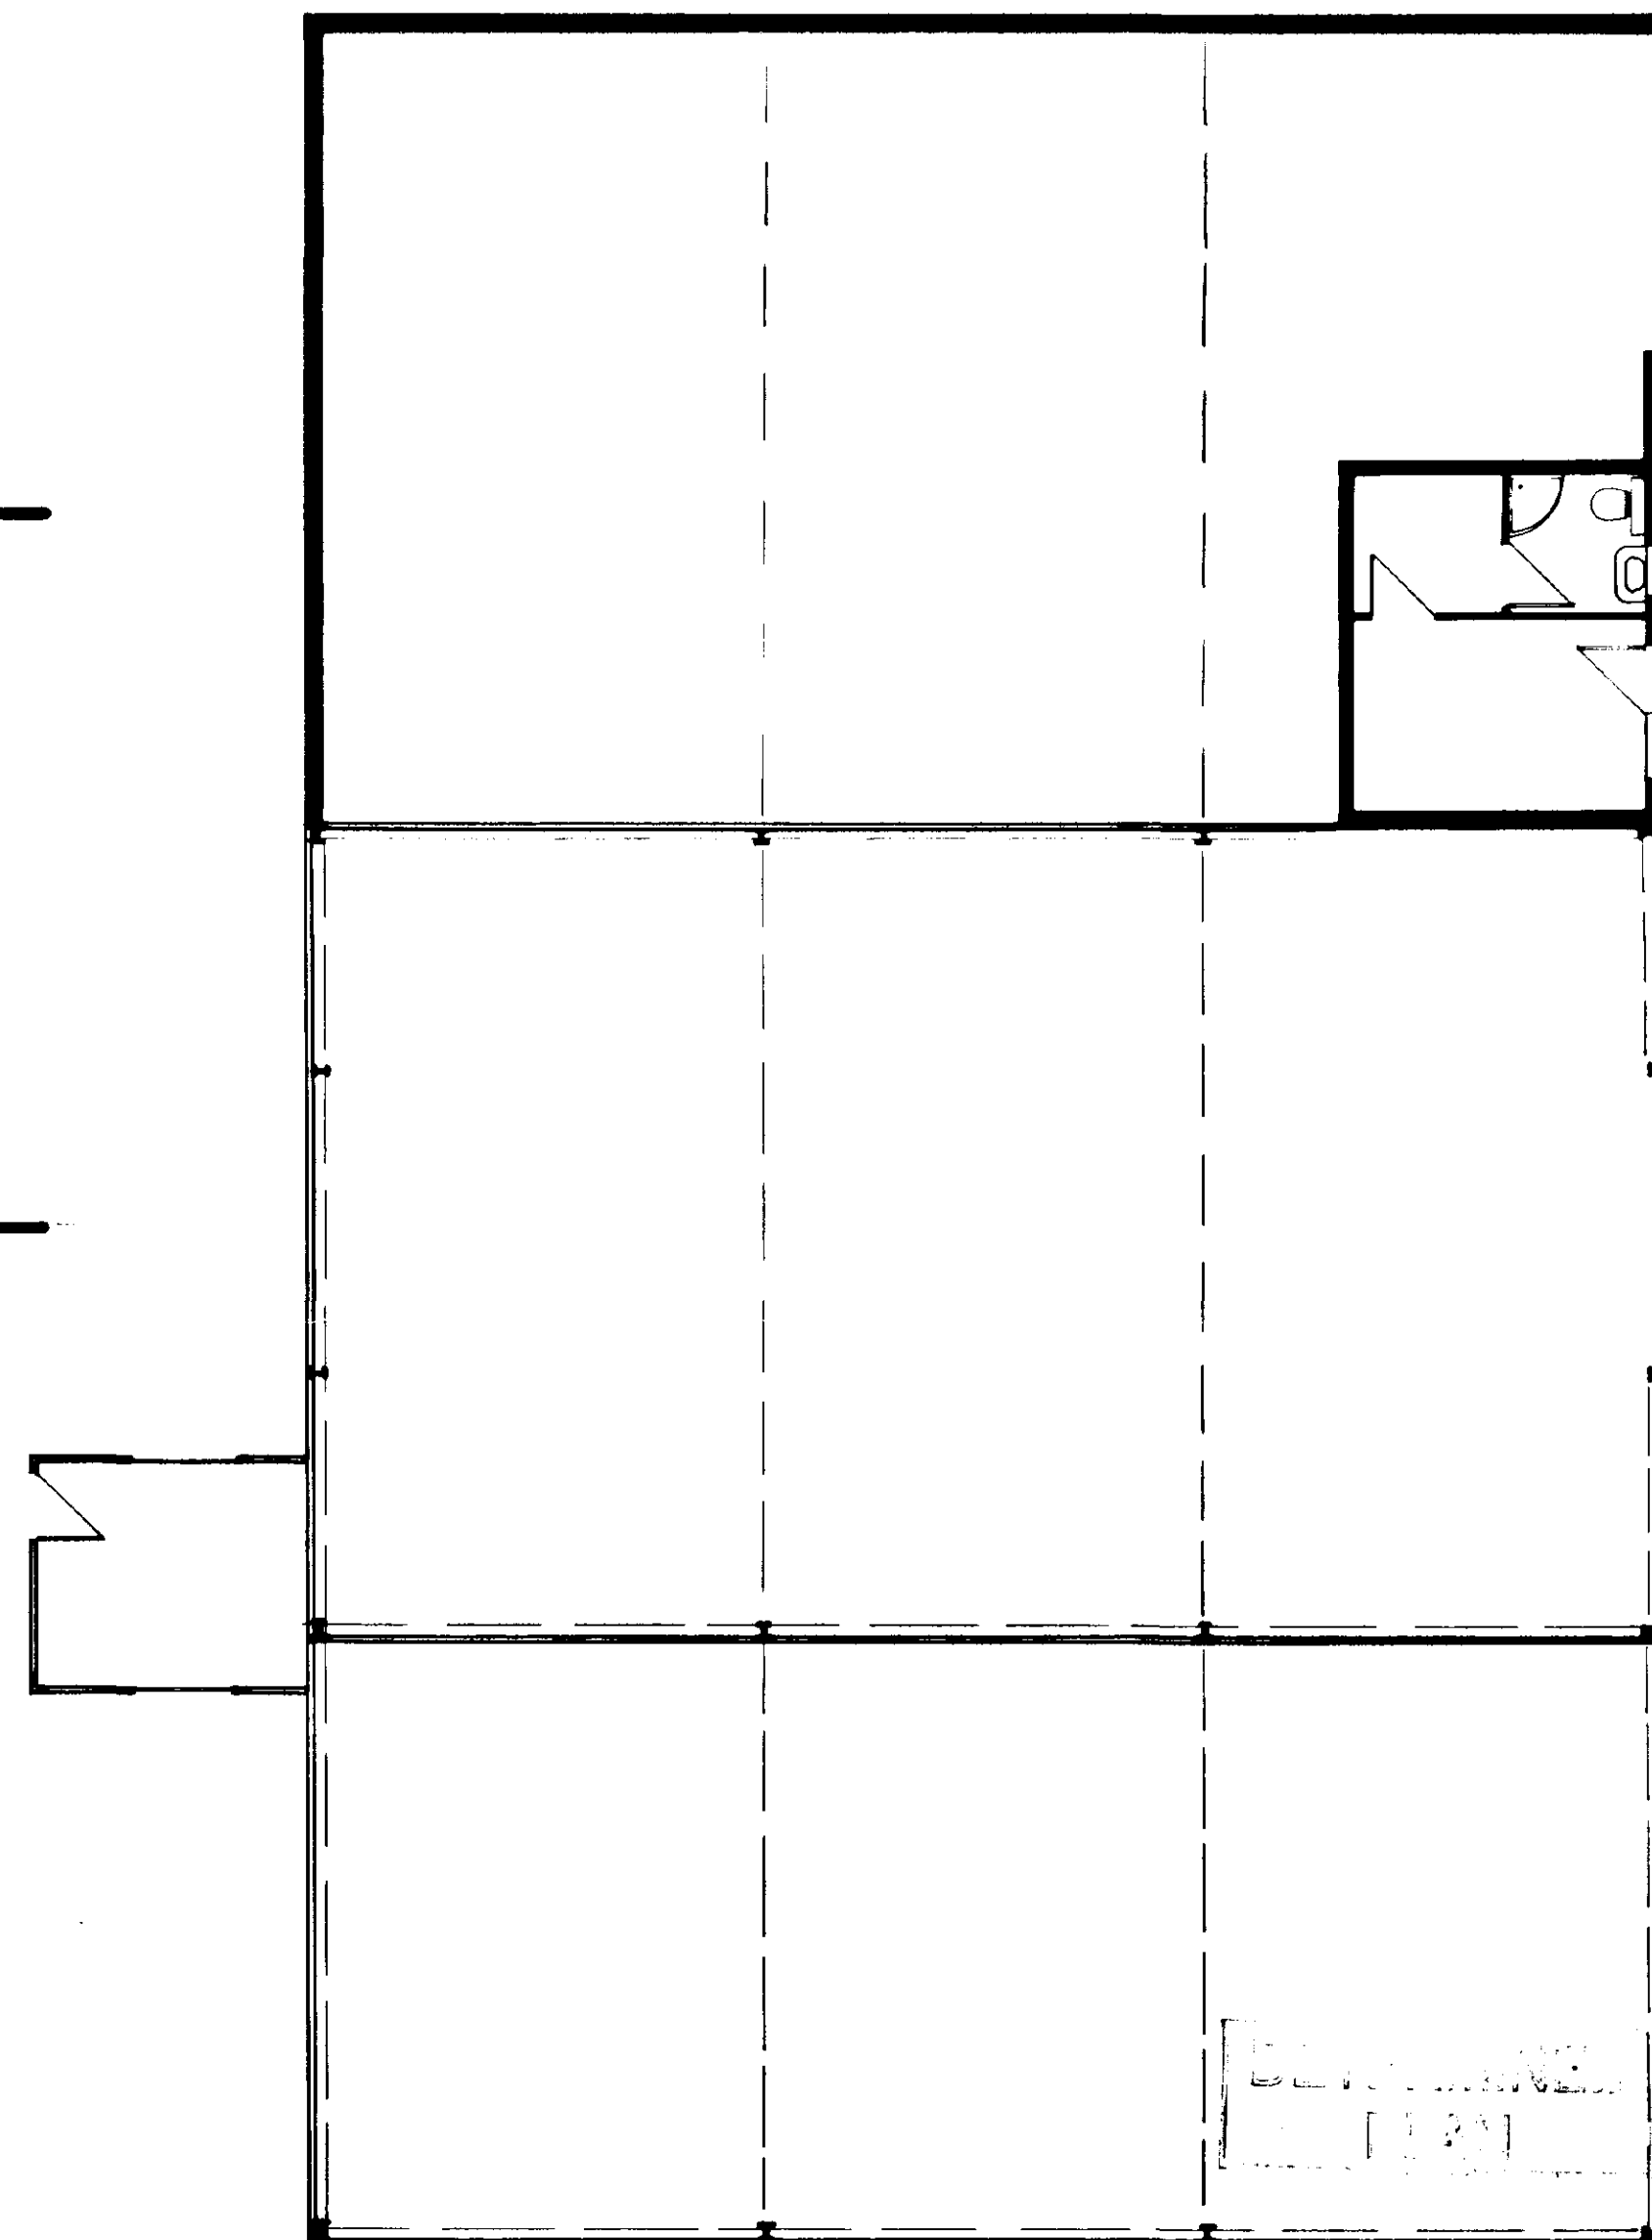

PLAN

AGRICULTURAL BUILDING

LOW ROAD, HOLBEACH HURN

Dwg 494/1/2

Scale 1:100

April 2001

SOUTH DORSET DC
HOUSING & PLANNING

29 MAR 2001


0653101

Chartered Town
Planners

Chartered Landscape
Architects



Robert Doughty
Consultancy
Limited

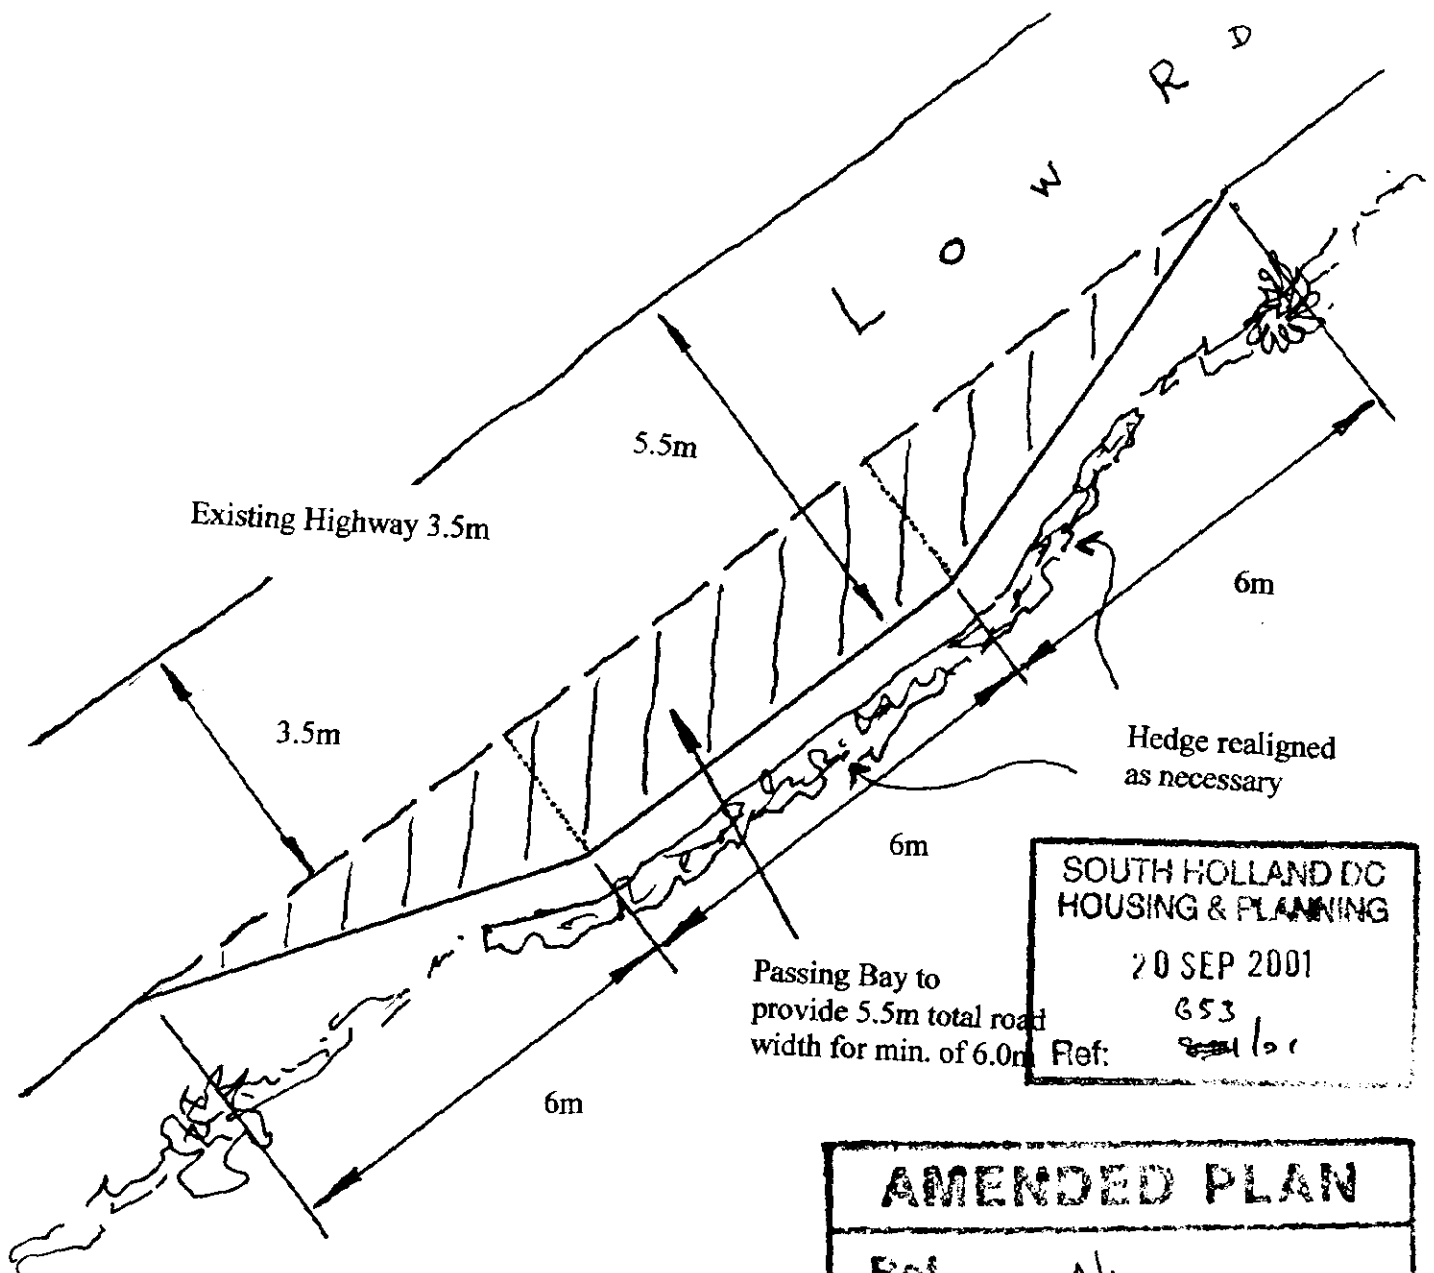

AMENDED PLAN

Ref. Ali

PASSING PLACE

LOW ROAD, HOLBEACH HURN

**DETERMINED
PLAN**

DWG No 494/1/PP Scale 1:100

September 2001

Chartered Town
Planners

Chartered Landscape
Architects



Robert Doughty
Consultancy
Limited

32 High Street, Helpringham, Sleaford, NG34 0RA

Tel: (01529) 421646 Fax: (01529) 421358

