



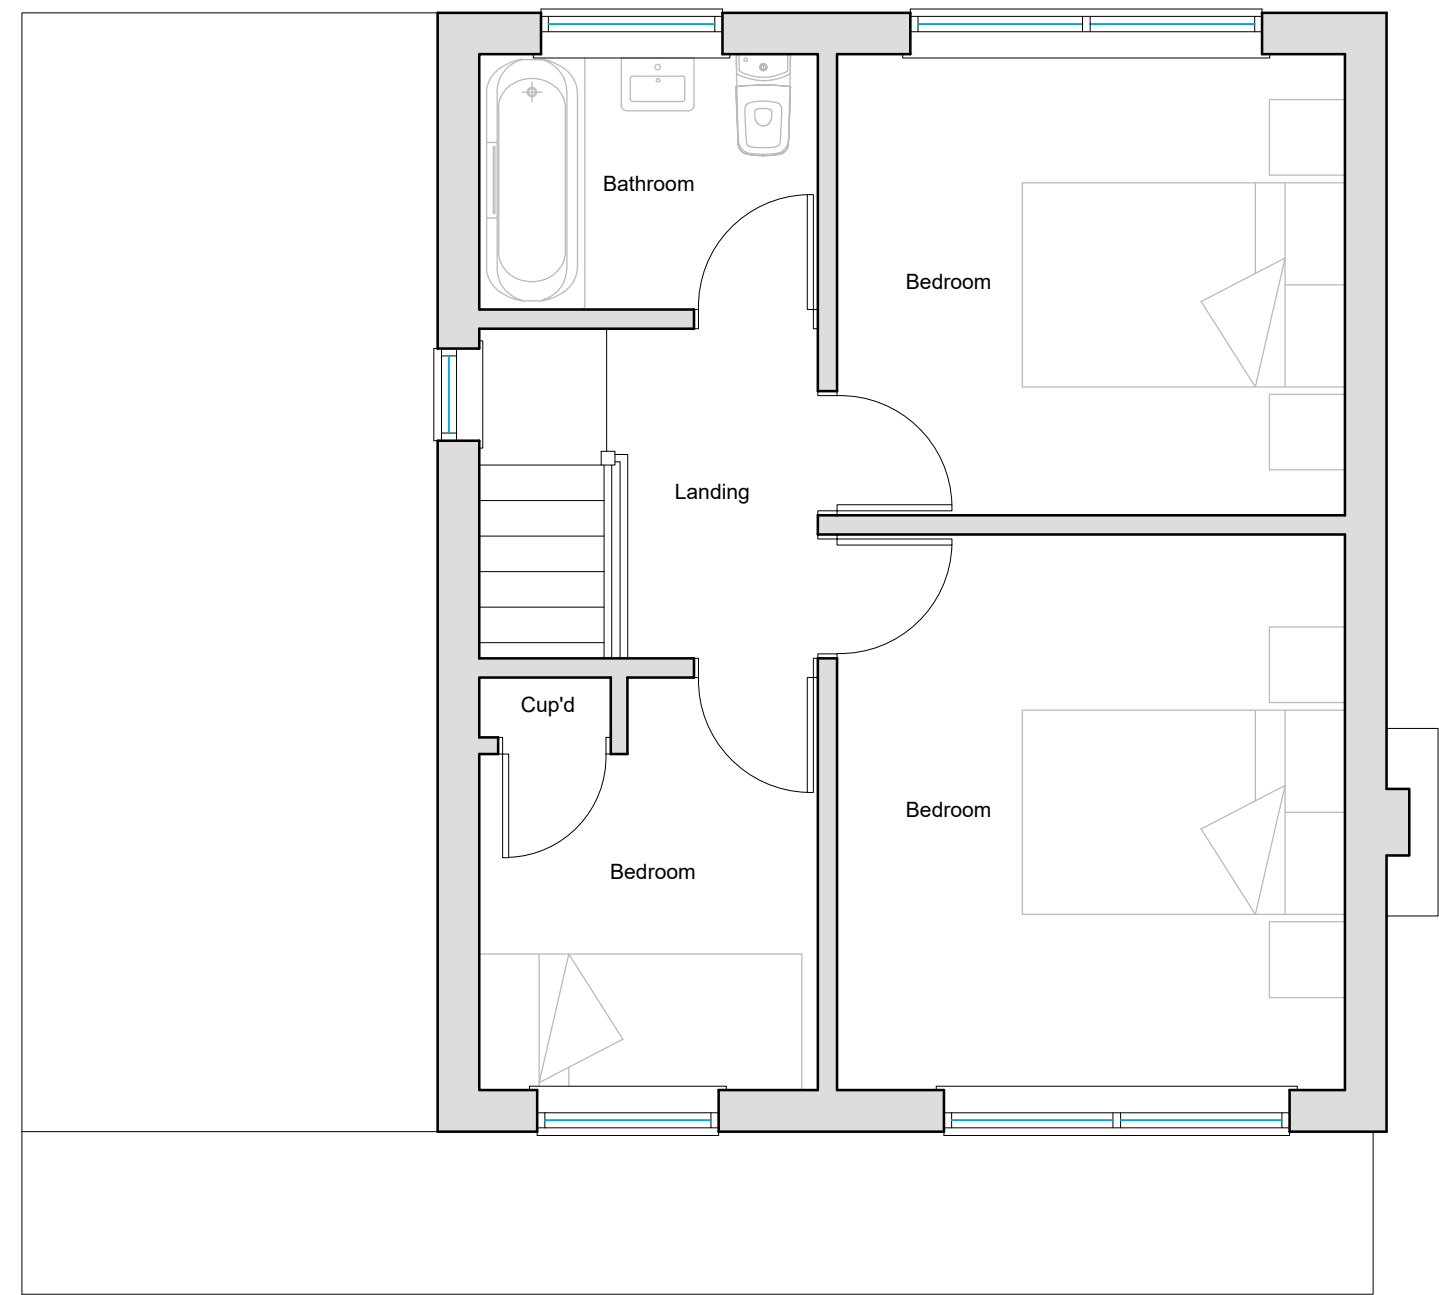

Existing First Floor Plan
Scale 1:50



Existing Front (North) Elevation
Scale 1:100

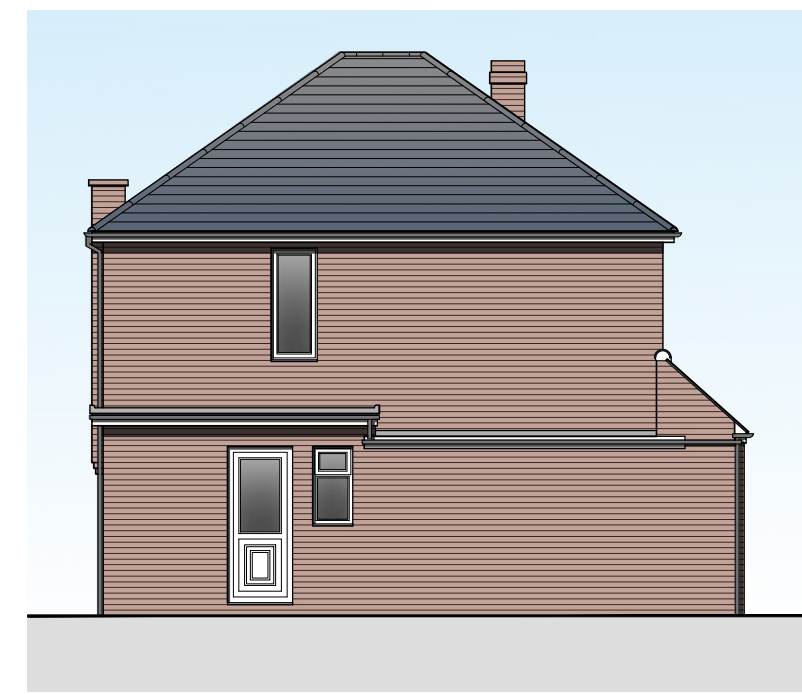


Existing Side (East) Elevation
Scale 1:100



Existing Rear (South) Elevation
Scale 1:100




Proposed Front (North) Elevation
Scale 1:100

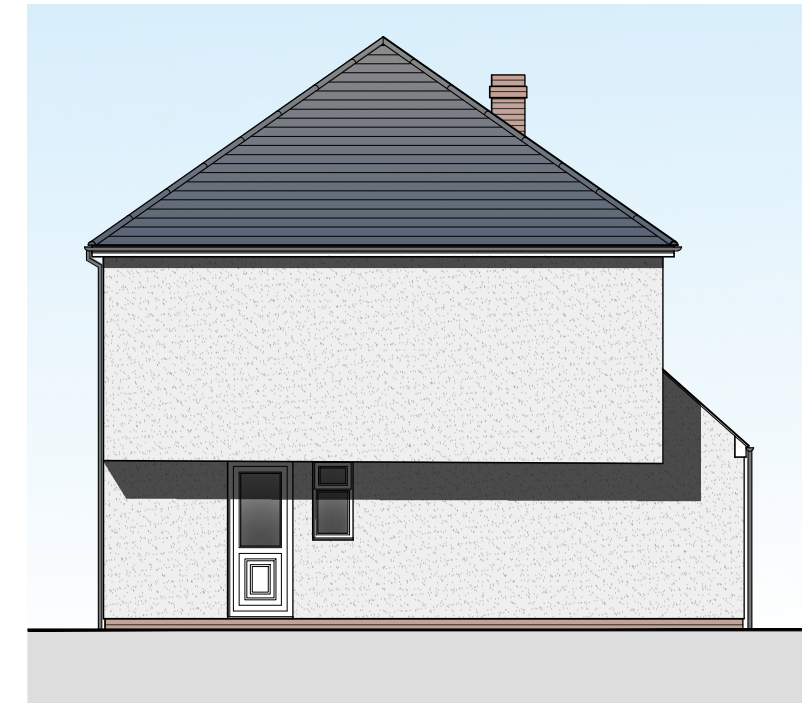


Proposed Side (East) Elevation
Scale 1:100




Proposed Rear (South) Elevation
Scale 1:100

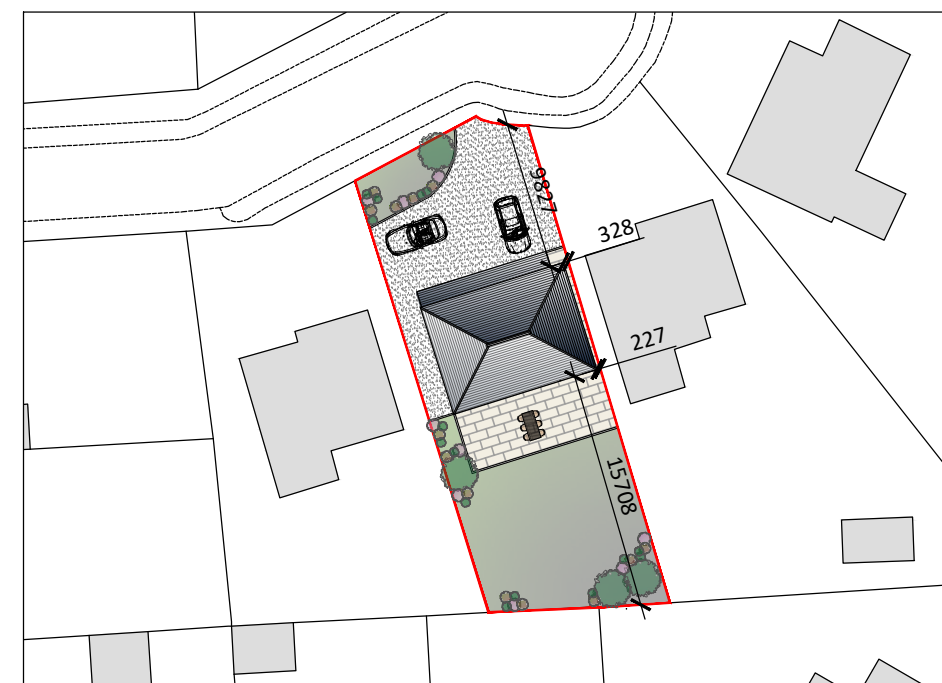


Proposed Block Plan
Scale 1:500

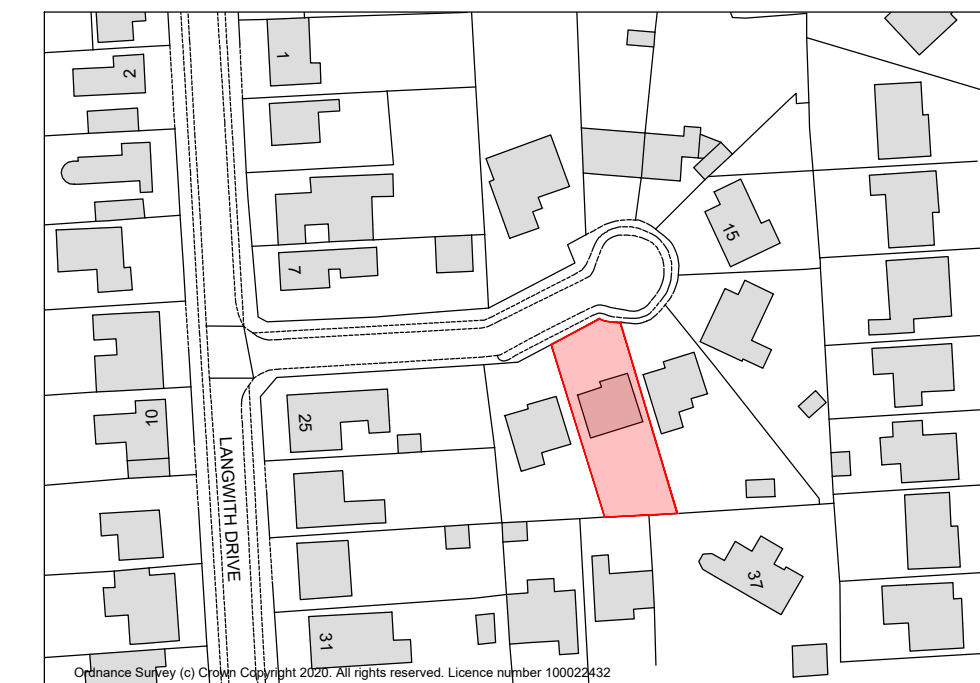


Site Location Plan
Scale 1:1250

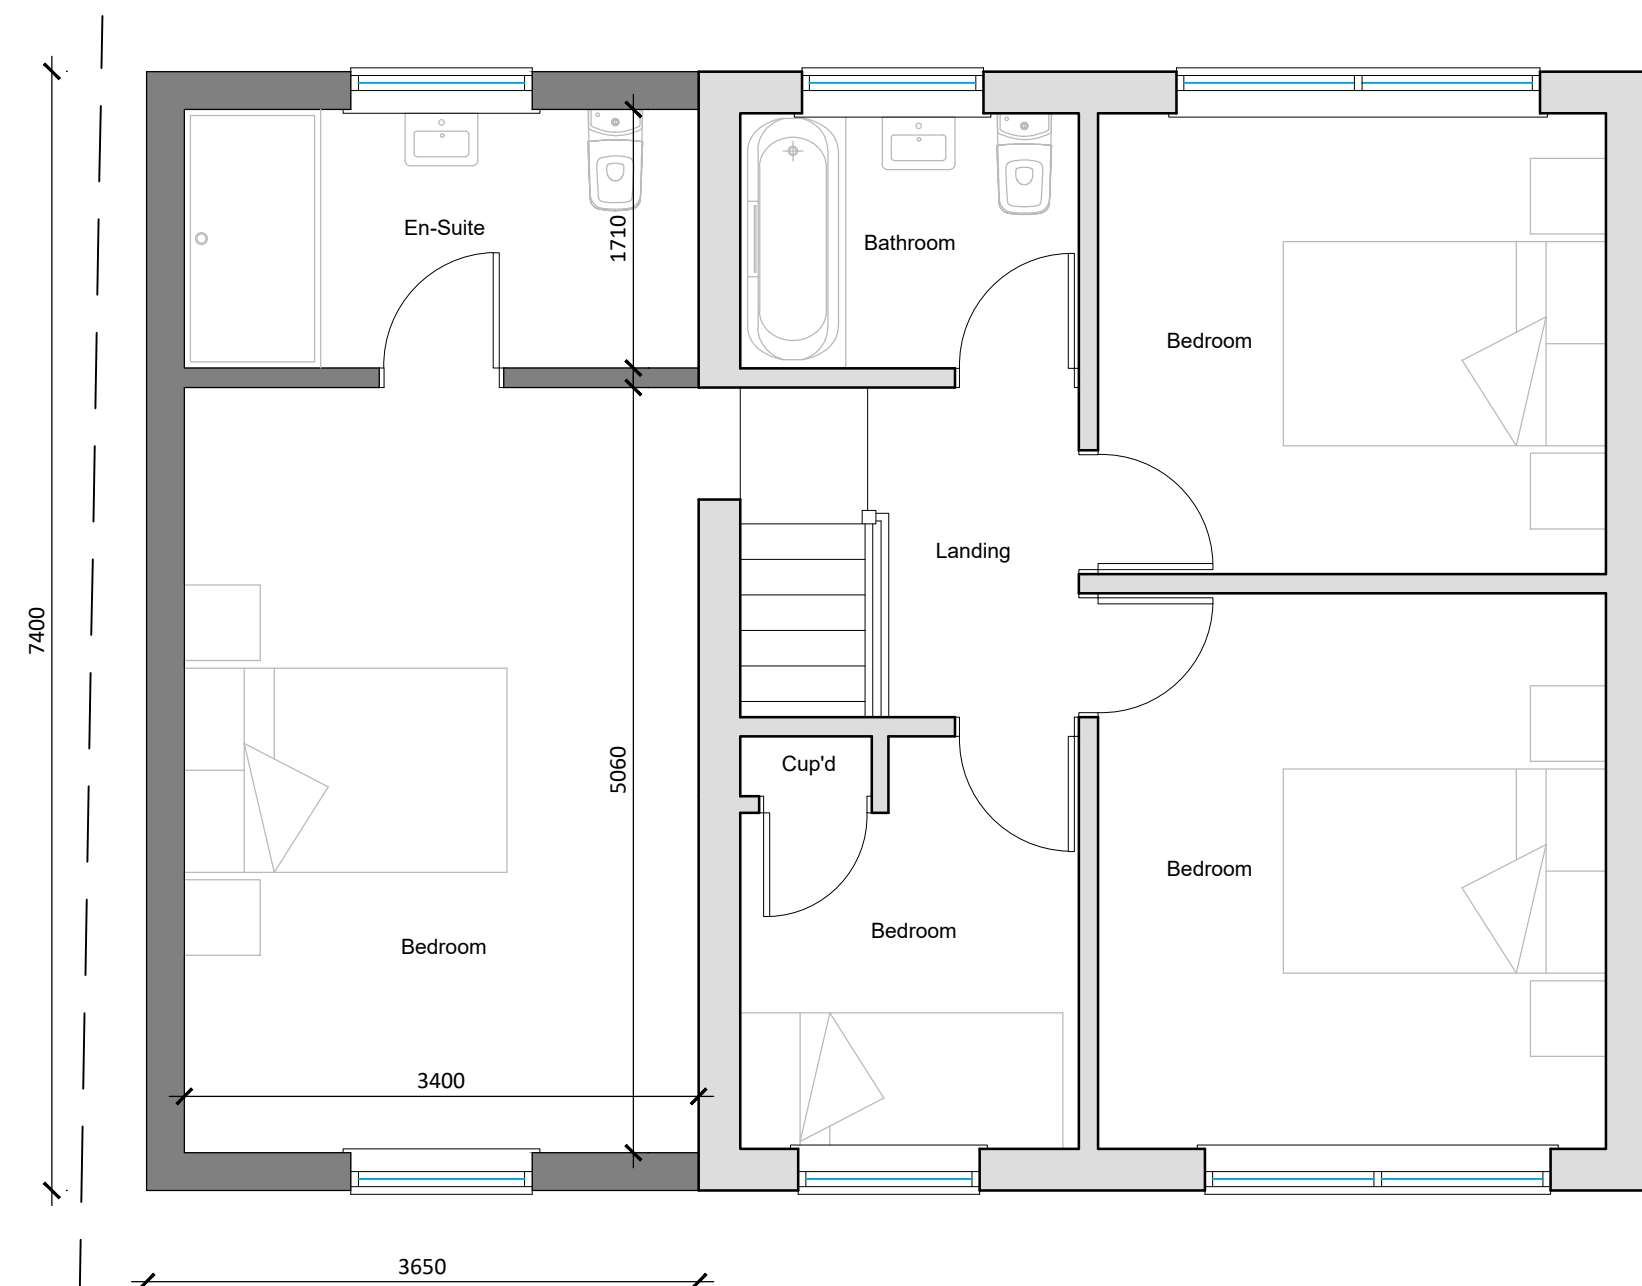

Proposed First Floor Plan
Scale 1:50

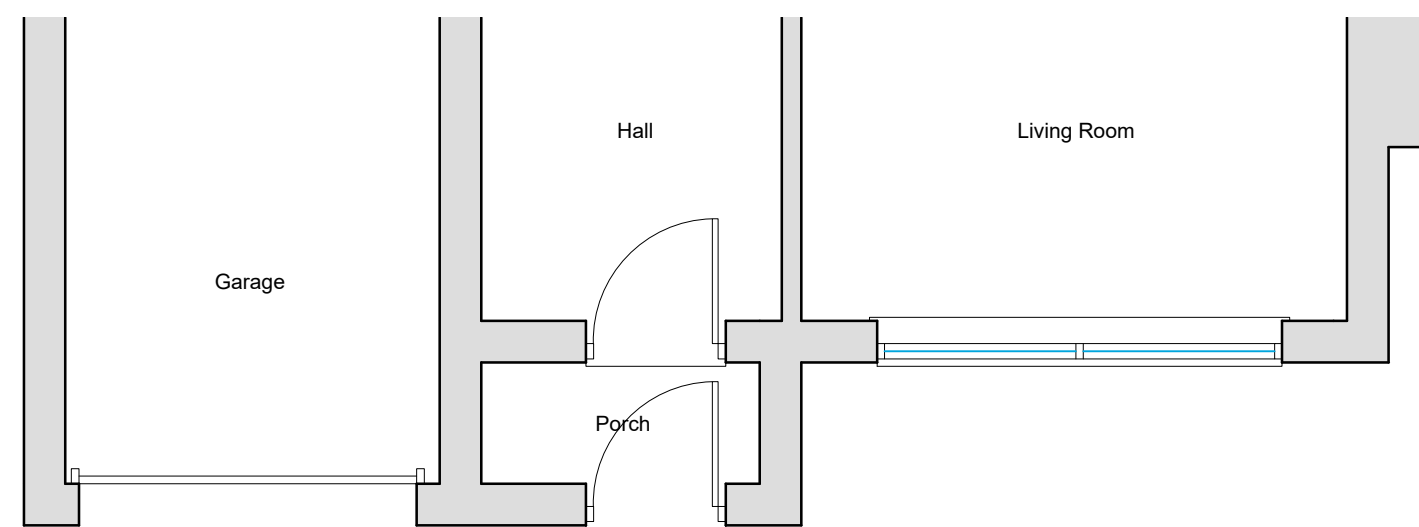

Existing Ground Floor Plan (Retrospective)
Scale 1:50

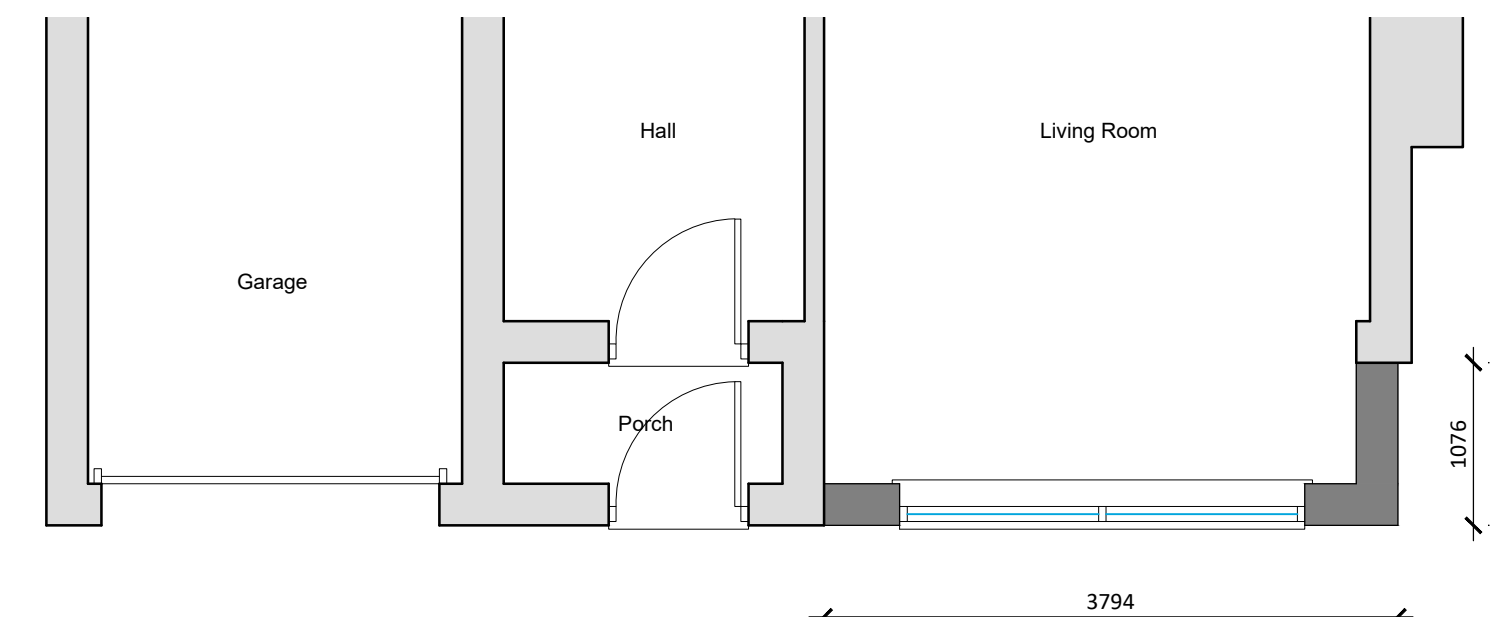

Proposed Ground Floor Plan (Retrospective)
Scale 1:50

REV	DESCRIPTION	DATE
B	Alterations to external appearance	Jul 2023
A	Retrospective GF extension added	Aug 2020

PROJECT:
FIRST FLOOR SIDE EXTENSION

DRAWING:
EXISTING & PROPOSED FLOOR PLANS & ELEVATIONS
BLOCK PLAN & SITE LOCATION PLAN

SIZE: A1
CLIENT: Mr & Mrs J. Slator

SCALE: as labelled
DRAWING BY: JC
SHEET: 0185/20/01B



DESCRIPTION:
PROPOSED FIRST FLOOR SIDE
EXTENSION AT 21 LANGWTH DRIVE,
HOLBEACH, SPALDING,
LINCOLNSHIRE, PE12 7HQ

DATE: 13/06/2020
APPROVED: MC

Do Not Scale From This Drawing

NOTES: THIS DRAWING/IMAGE INCLUDING ALL ITS CONTENT REMAINS THE PROPERTY OF JC ARCHITECTURAL CONSULTANT. NO UNAUTHORISED COPYING OR REPRODUCTION IN ANY FORM IS PERMITTED WITHOUT OBTAINING PRIOR WRITTEN PERMISSION FROM JC ARCHITECTURAL CONSULTANT. JC ARCHITECTURAL CONSULTANT HAS RESERVED THE RIGHT TO REPRODUCE THIS INFORMATION AT ANY TIME.
THE DIMENSIONS ARE TO BE CONFIRMED ON SITE BY CONTRACTOR. ANY DISCREPANCIES ARE TO BE REPORTED TO JC ARCHITECTURAL CONSULTANT IMMEDIATELY.
CONE: THE DESIGNER HAS BEEN ADVISED THAT ALL RISKS TO HEALTH AND SAFETY MUST BE TAKEN TO REDUCE AND CONTROL THE EFFECTS OF ANY UNAVOIDABLE RISK. ANY RELEVANT INFORMATION REGARDING RISKS WHICH ARE NOT ABLE TO BE ELIMINATED WILL BE INCLUDED WITHIN THE PROJECT HEALTH AND SAFETY FILE.