



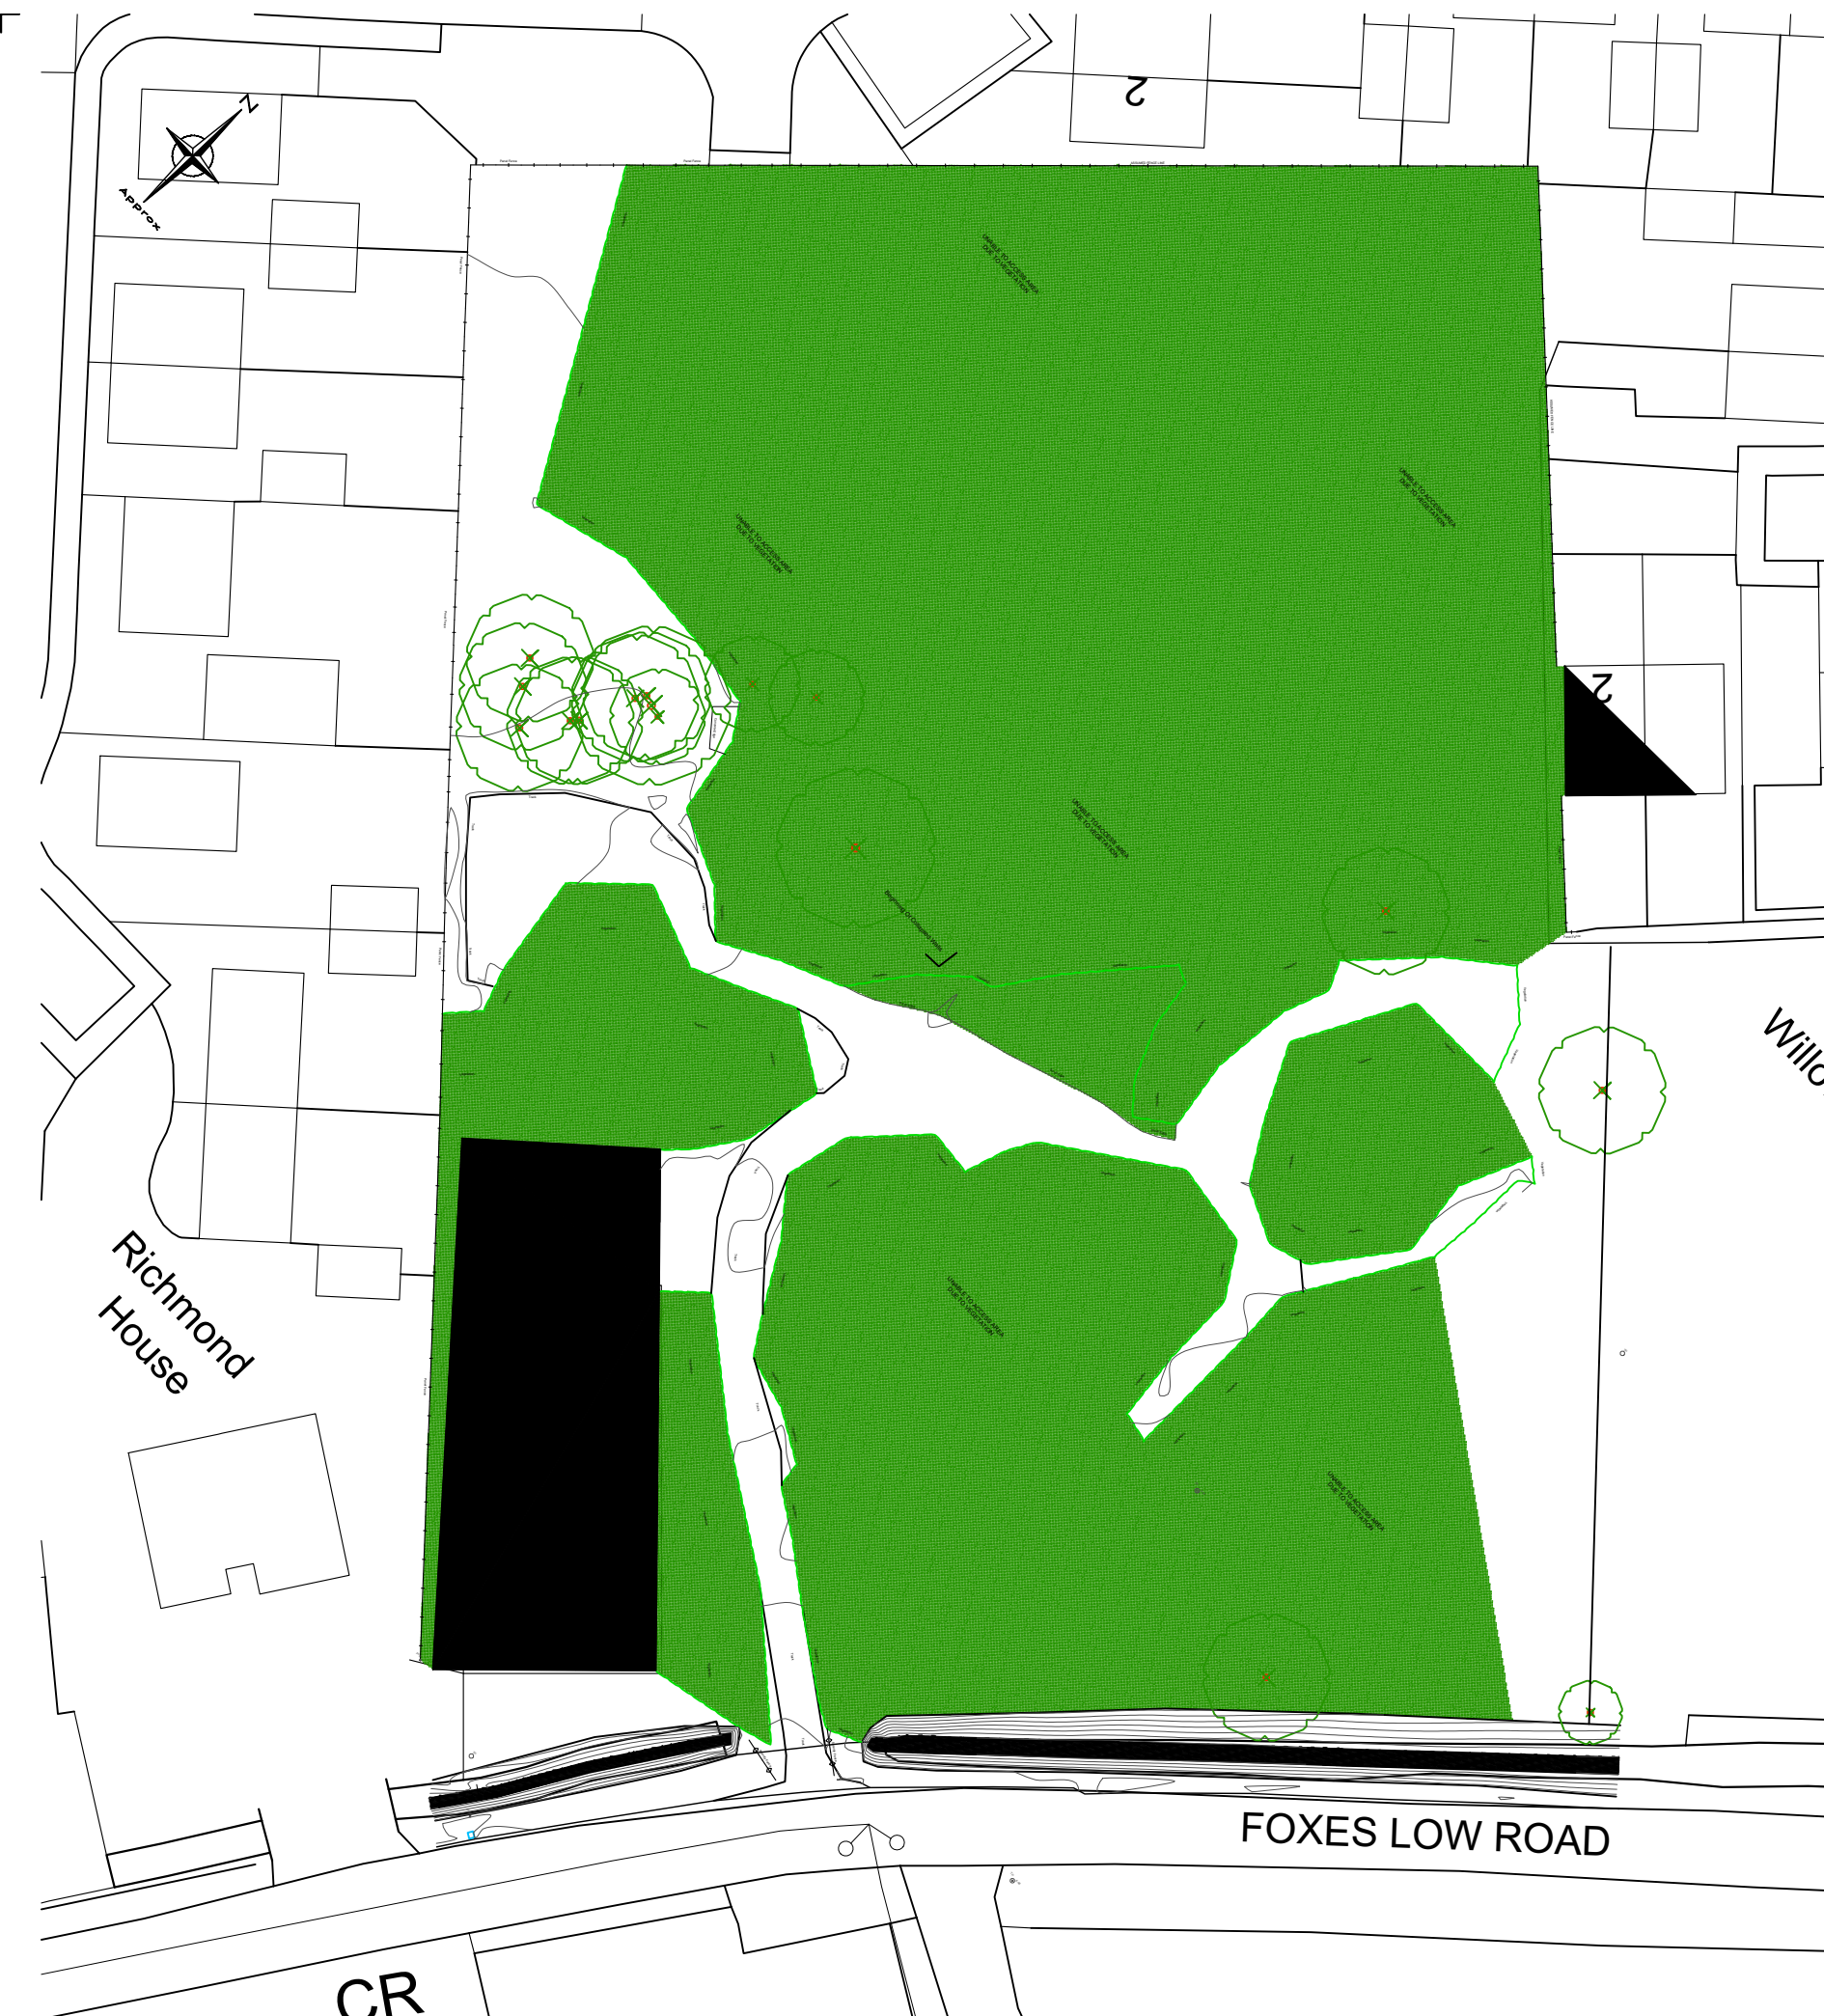

Existing Site Plan 1:500 Scale

Notes
The copyright of this drawing and design is vested in the Architect and must not be copied or reproduced without written consent.
This drawing to be read in conjunction with the specification and other drawings
All dimensions to be checked and verified on site by the responsible contractor prior to commencement of work

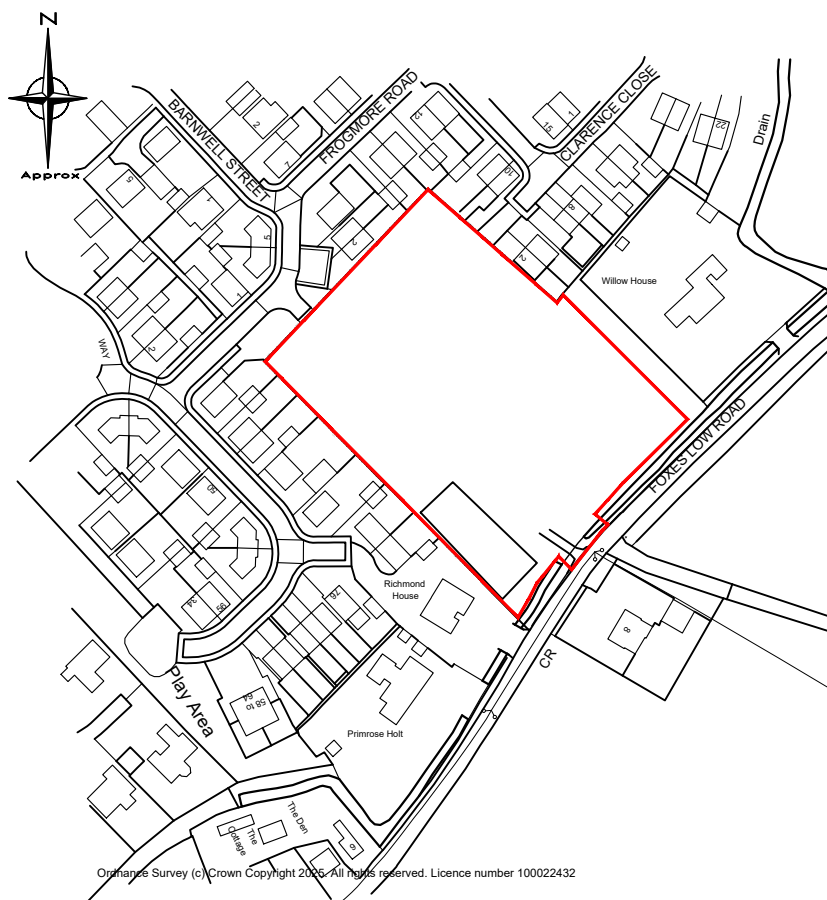

Site Location Plan

Scale: 1:1250

Sigma 
Home Solutions
The Work Space
All SaintsRd, All Saints
Wolverhampton WV2 1EL
Tel: 07749 525955
SHS@sigma-surveying.co.uk
www.sigma-surveying.co.uk

Rev	Details	Alt.	Date/Chk
CLIENT		DRAWING	
Purewal Developments Ltd		Site Plans.	
PROJECT		DRAWING NUMBER	REVISION
Proposed Development at Former Nursery, Foxes Low Road, Holbeach, Lincolnshire, PE12 7PA		Hol-051-001	-
		SCALE	DATE
		1:500	APR'26
		@A3	
		DRAWN BY	CHECKED BY
		MS	-