







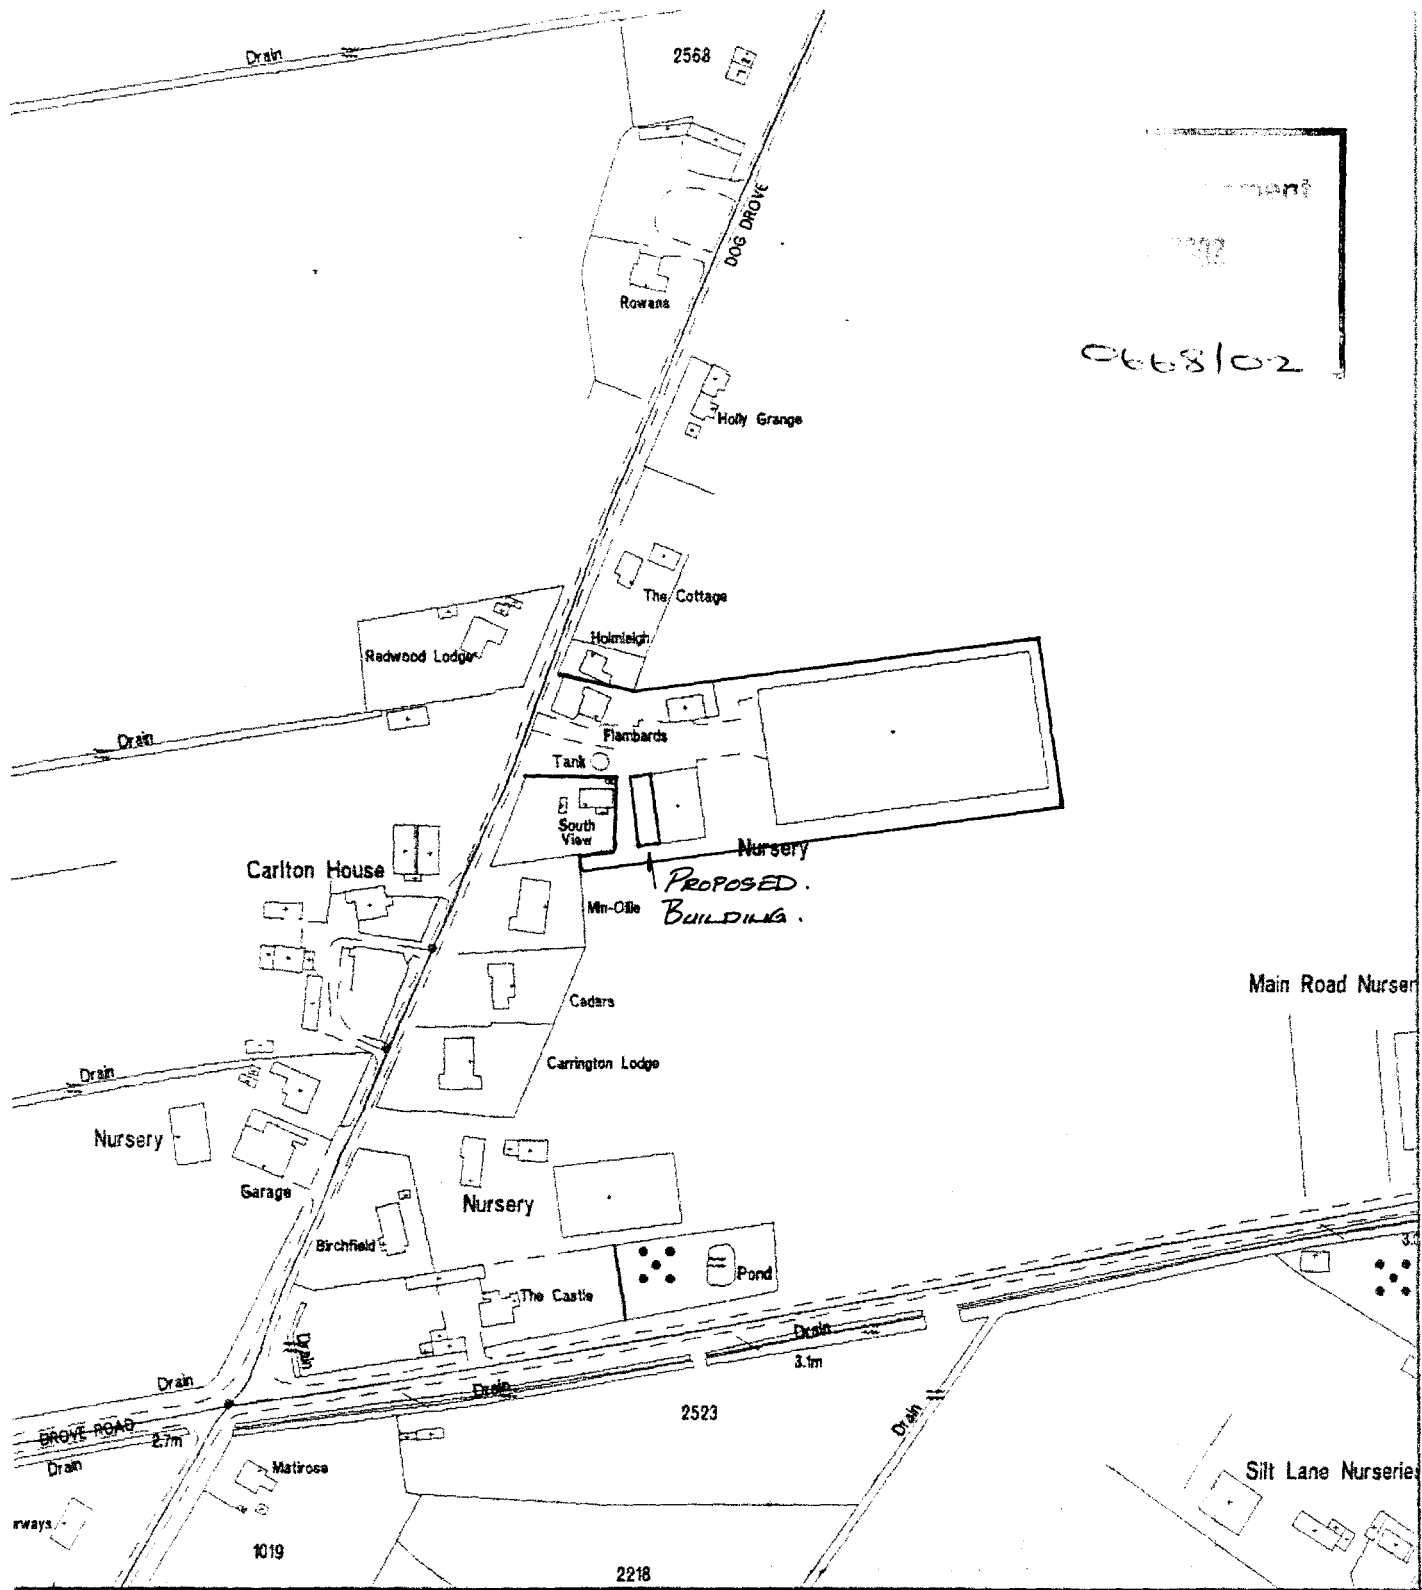


Council Offices
 Priory Road
 Spalding
 Lincolnshire
 PE11 2XE

Tel 01775 761161


This copy has been produced
 specifically for Planning and
 Building Control purposes only.
 No further copies may be made



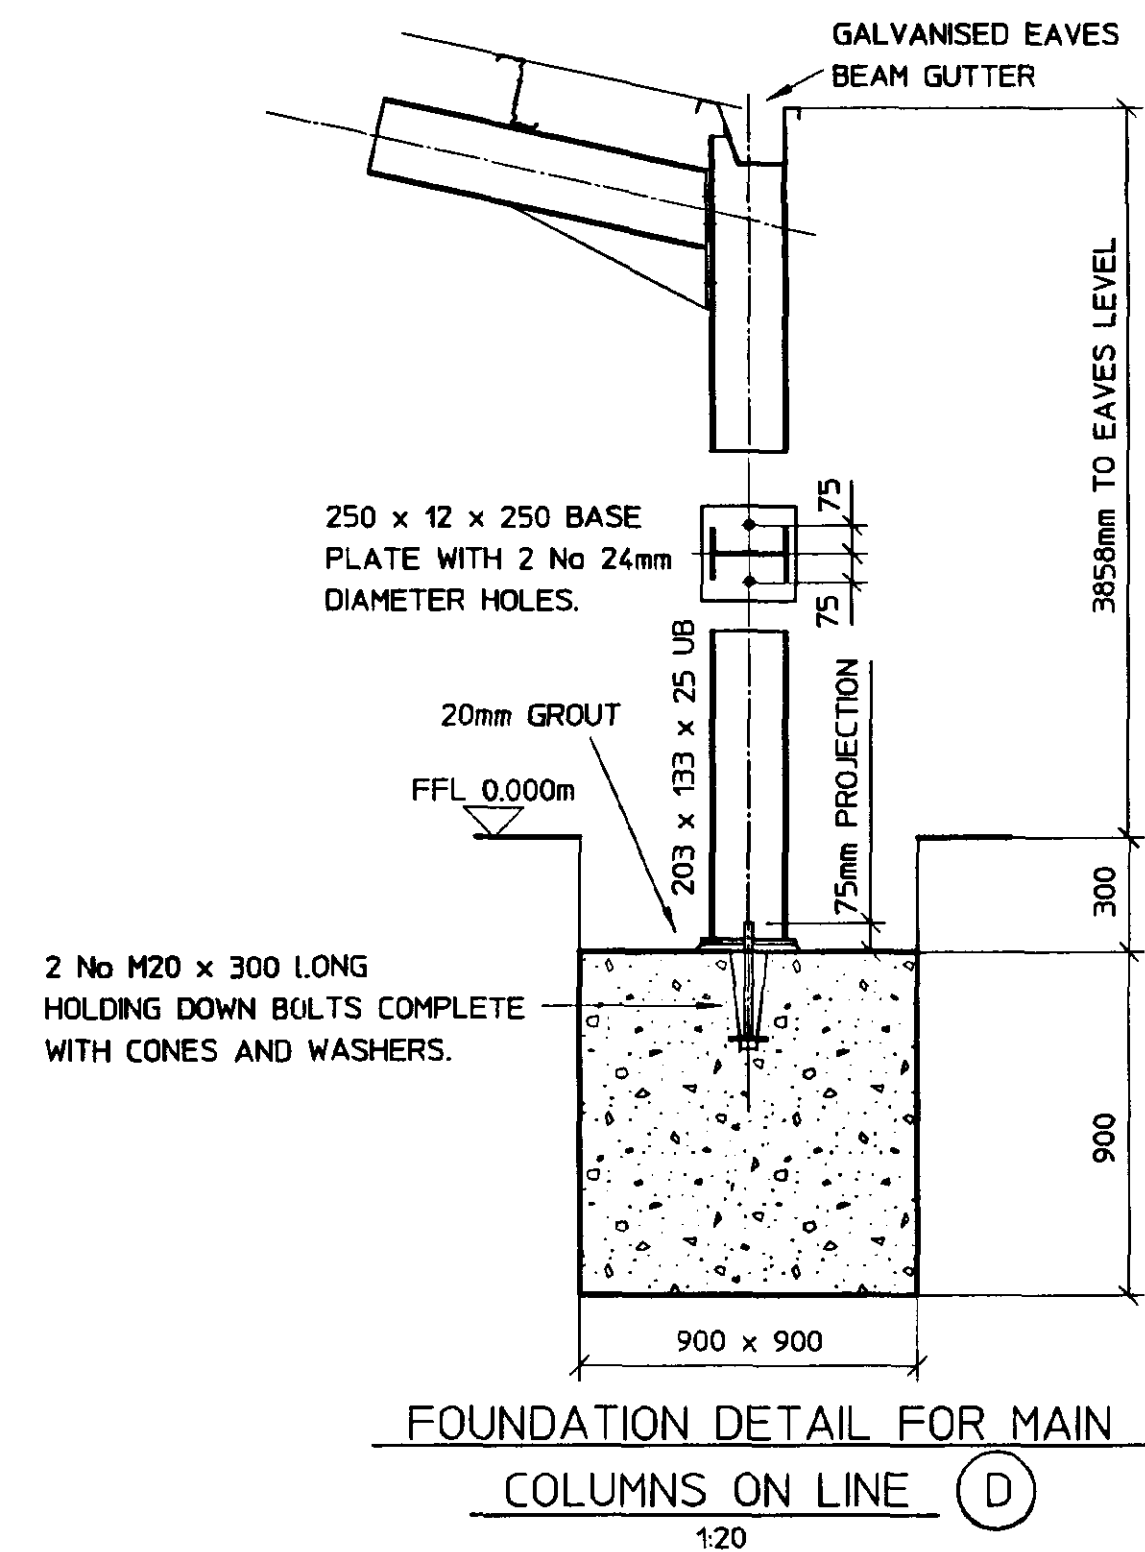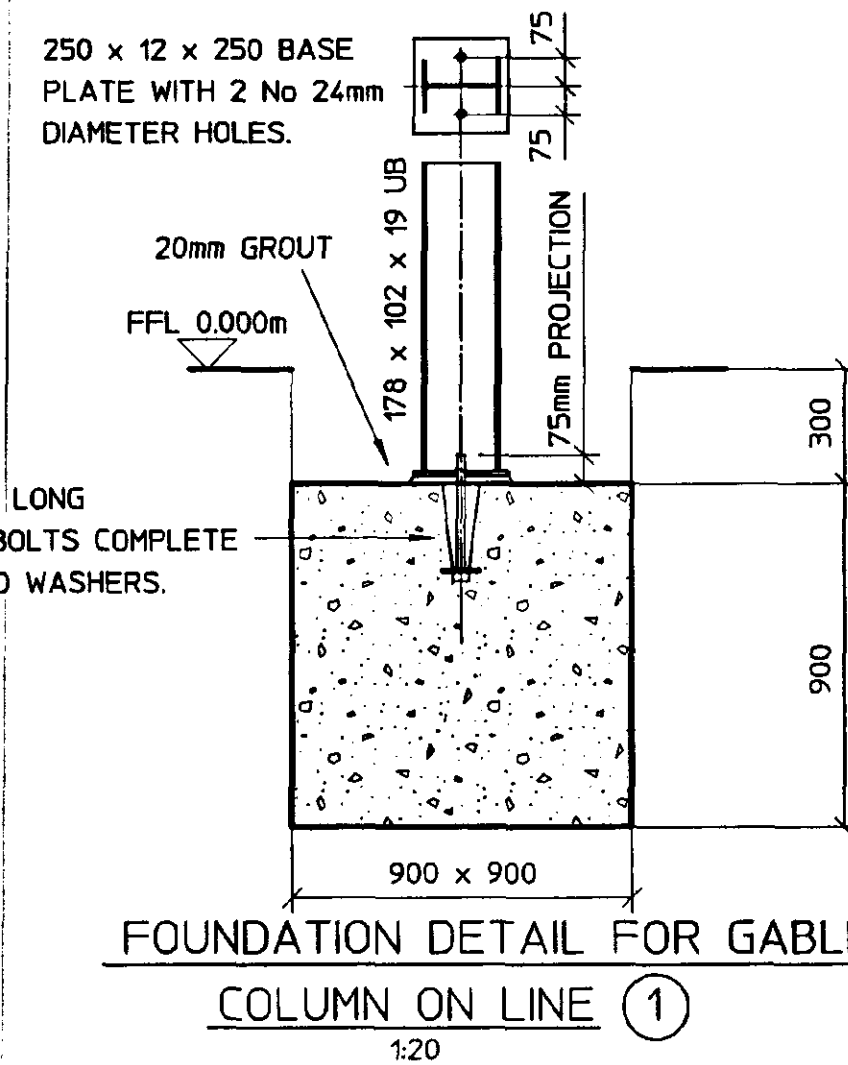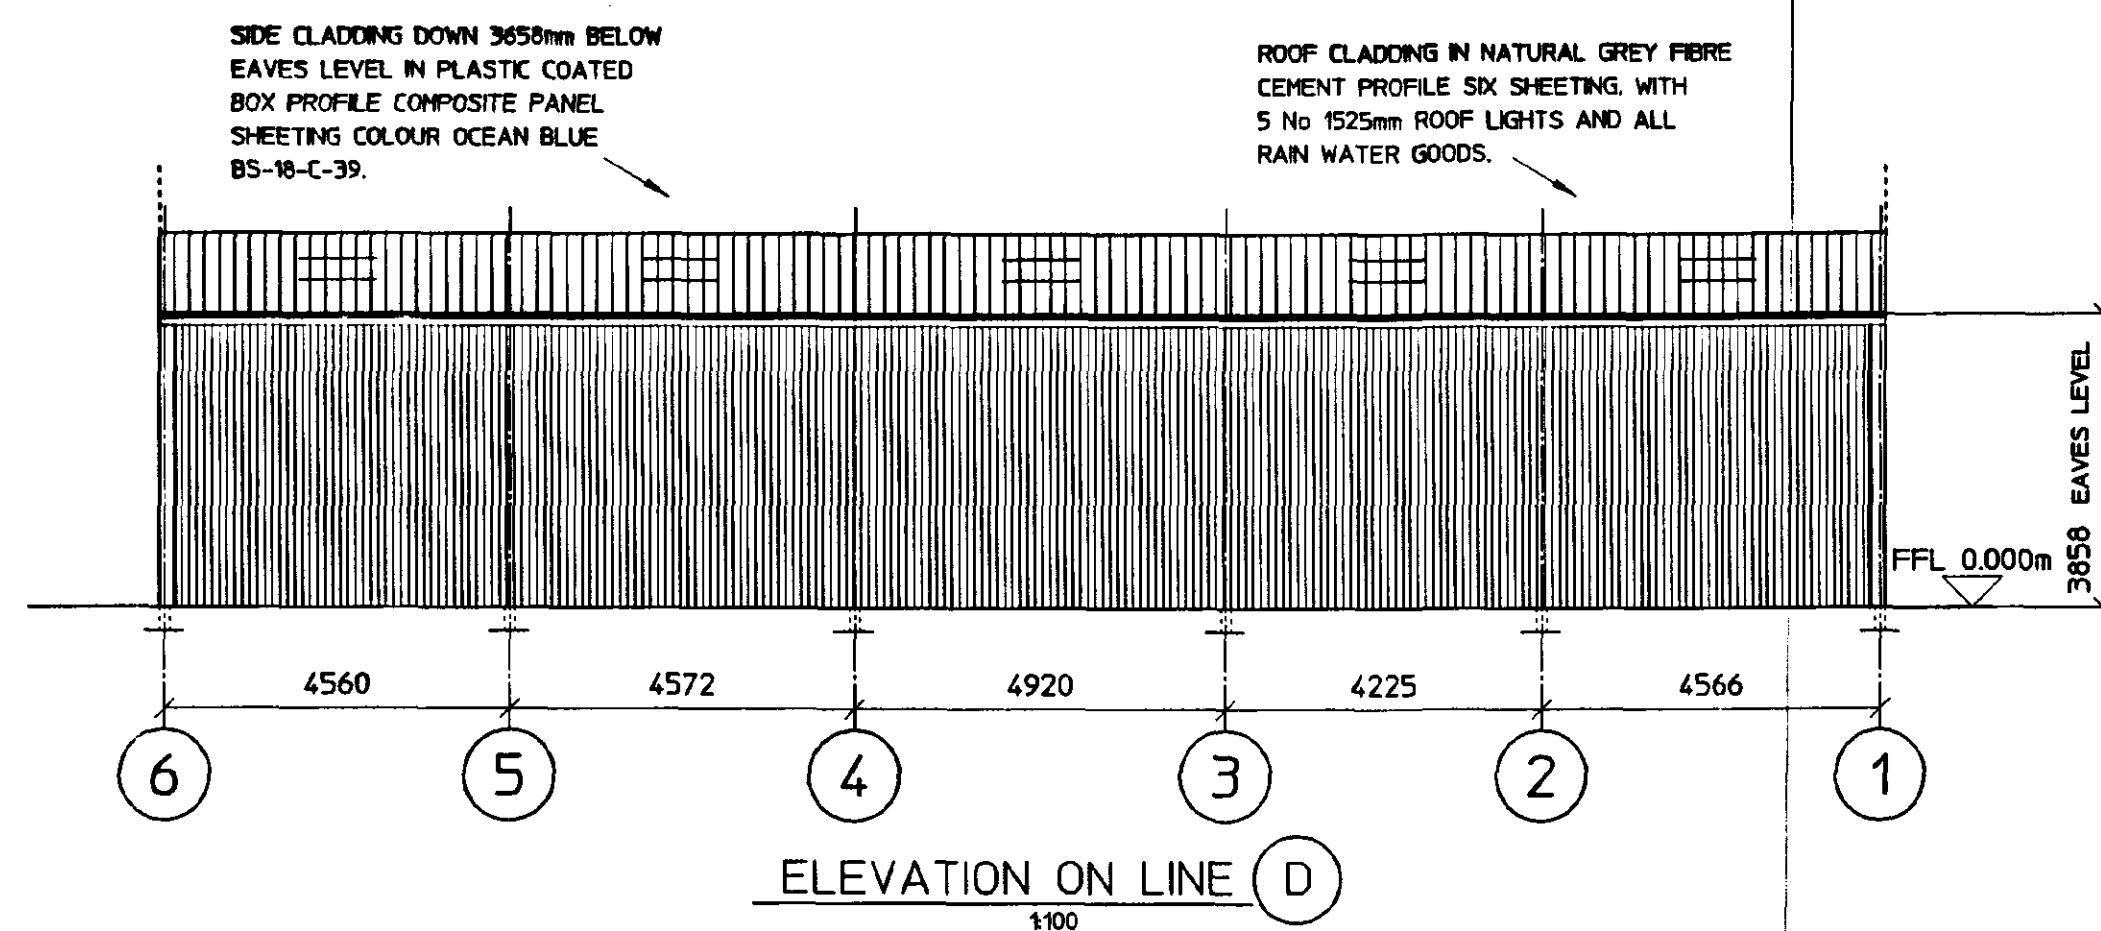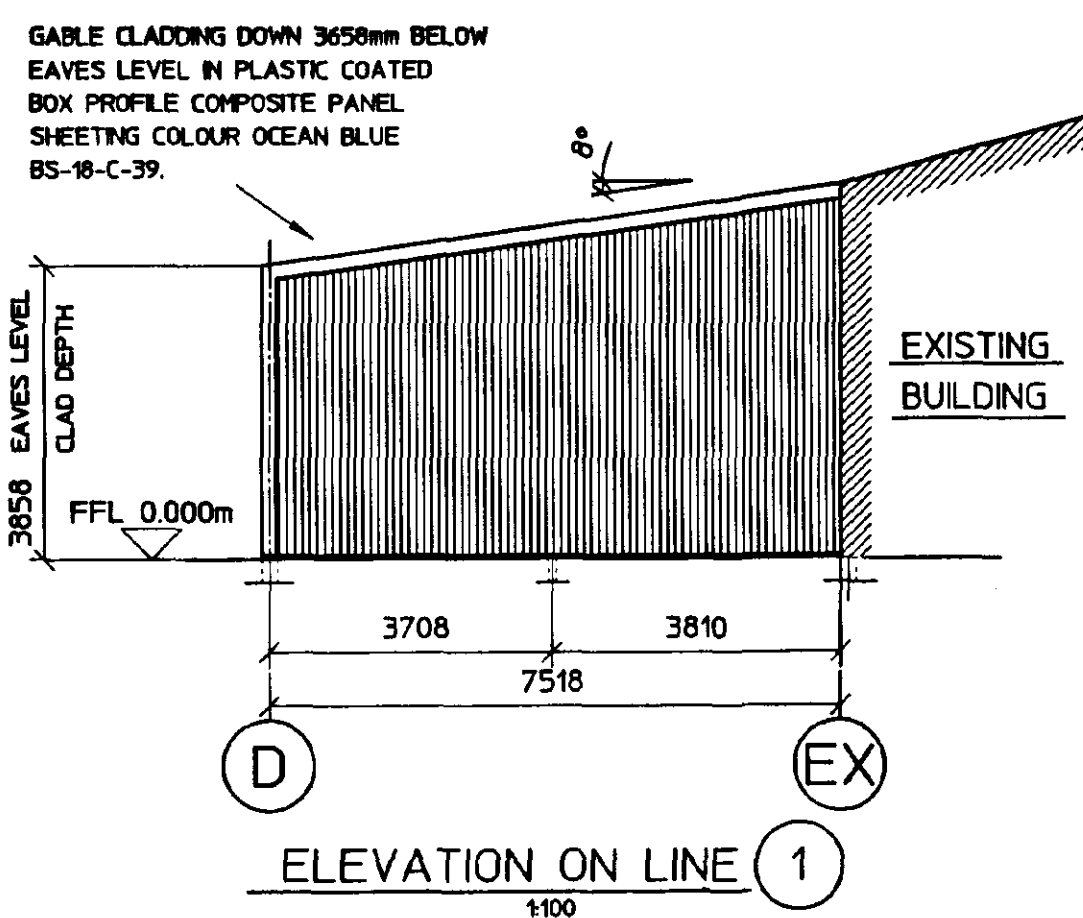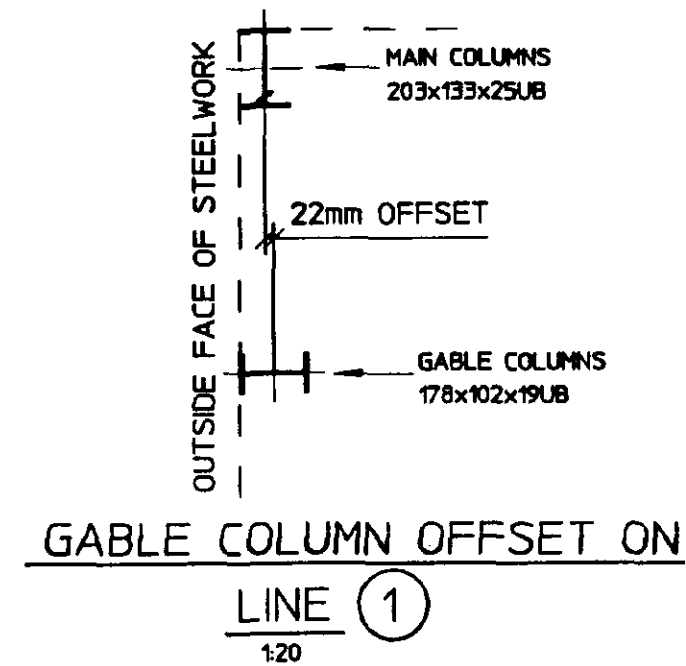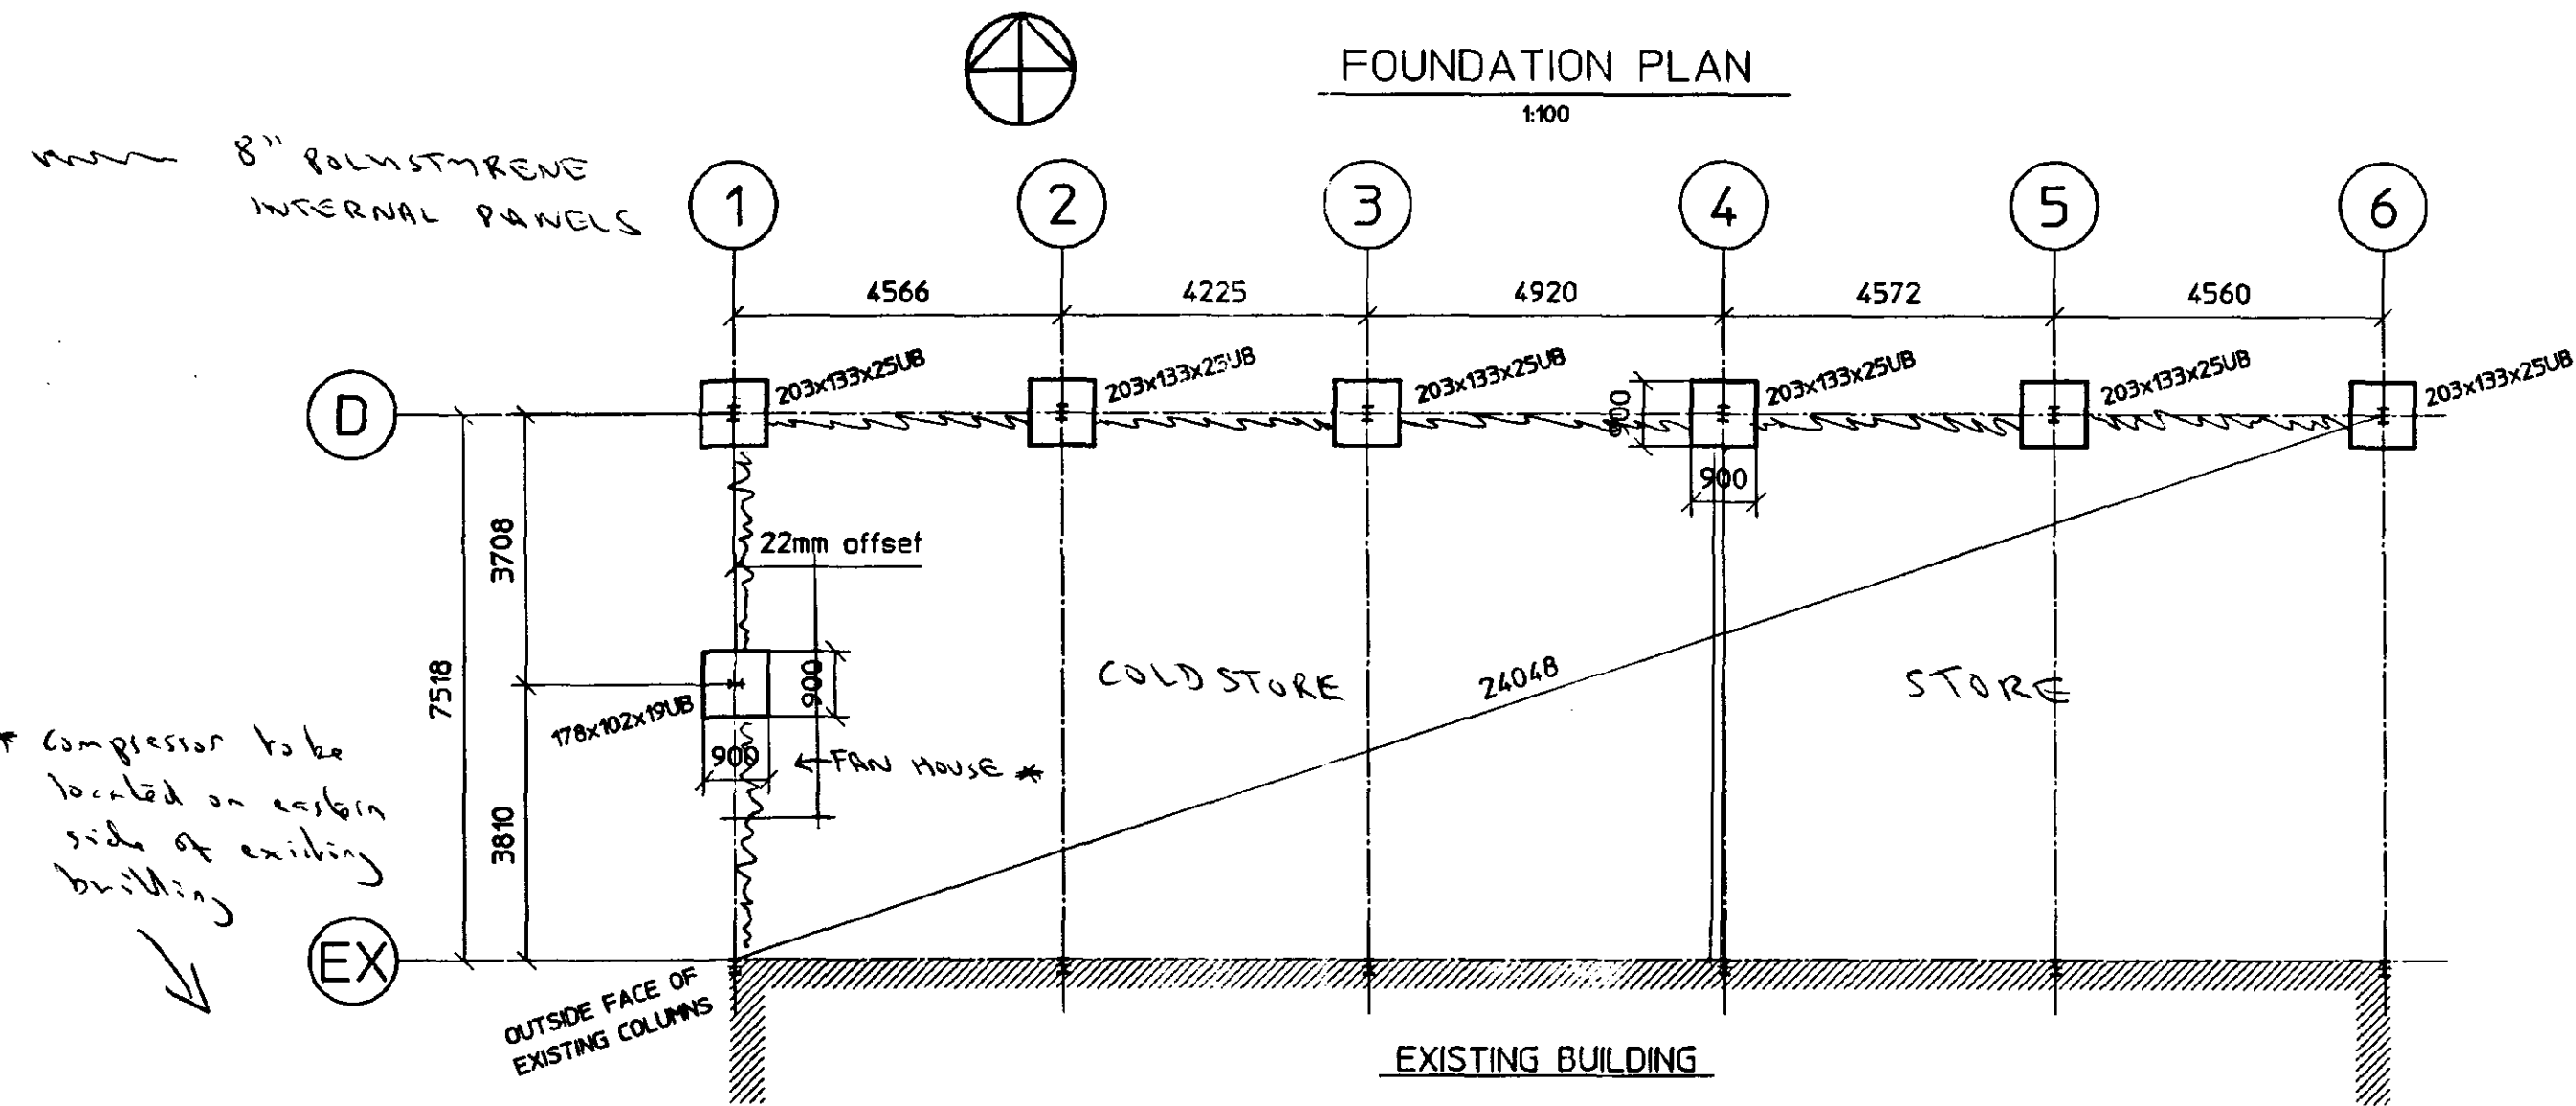

AMENDED PLAN

8800
Planning & Development
- 8 JAN 2003
Ref 0662/02

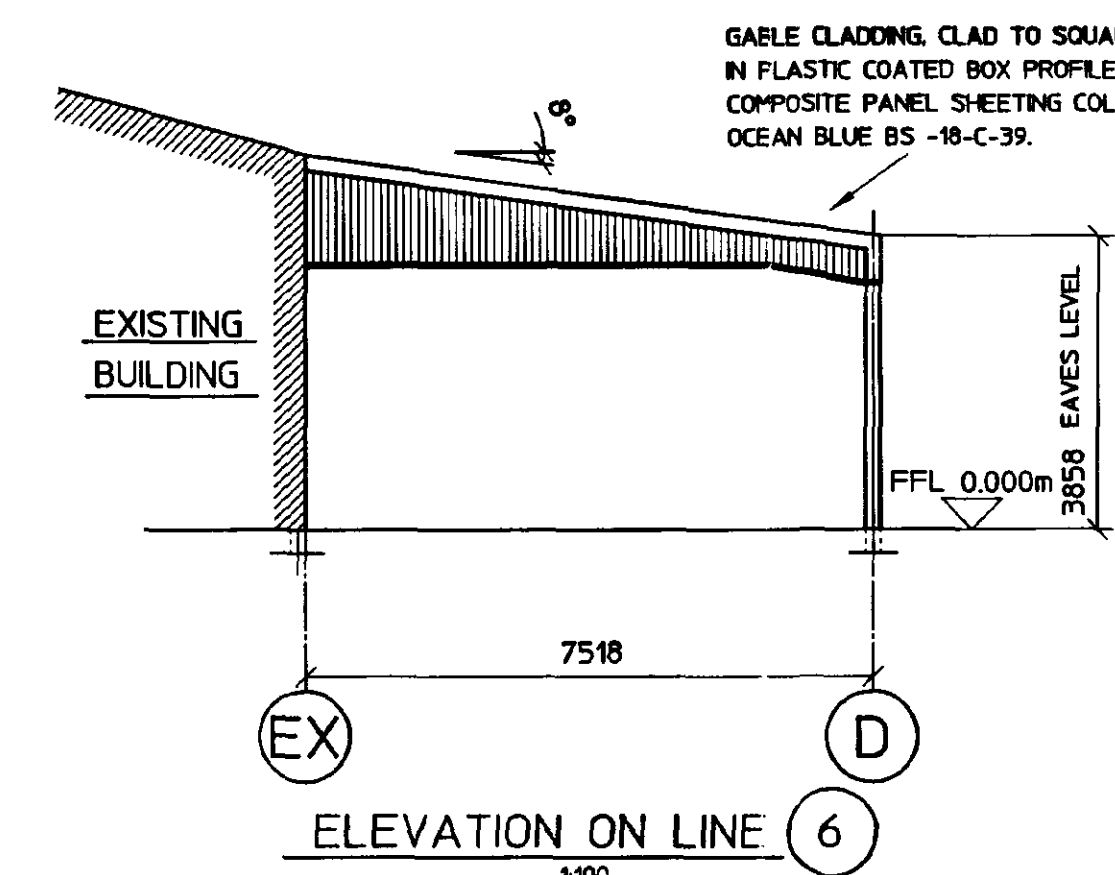

FOUNDATION DESIGN ALLOWS FOR SOIL BEARING CAPACITY OF 150 kN/sqm. CLIENT TO CONFIRM ACTUAL CAPACITY. SOIL ANALYSIS TO BE ARRANGED BY CLIENT IF REQUIRED.

STEELWORK SHOTBLAST TO BS SA 25 PAINTED 75 MICRONS ZINC PHOSPHATE HIGH BUILD PRIMER COLOUR GREEN BS 14-C-39.

2 METRE CLEARANCE REQUIRED TO FULL PERIMETER OF BUILDING FOR SAFE ERECTION.

ALL DIMENSIONS ARE FROM CENTRE TO CENTRE OF STEELWORK ON FOUNDATION PLAN.

ALL CONCRETE SUPPLIED BY CUSTOMER

THIS IS HOW WE HAVE INTERPRETED YOUR REQUIREMENTS, IF THIS IS INCORRECT COULD YOU PLEASE NOTIFY US VERBALLY OR IN WRITING WITHIN 7 DAYS OF RECEIVING YOUR DRAWING.

DETERMINED PLAN

REV A COMPOSITE PANEL SHEETING ADDED 6/1/03					
No	Chkd	Appd	Date		
REVISIONS					

PROPOSED FOUNDATION PLAN AND ELEVATIONS FOR :-
MR HOLMES, DOG DROVE, HOLEACH DROVE,
SPALDING, LINCOLNSHIRE, PE12 0SA.

SHUFFLEBOTTOM LIMITED
Cross Hands Business Park, Cross Hands, Llanelli
Carmarthenshire, SA14 6RE
Tel 01269 831 831 Fax 01269 831 031

DRAWN JULIAN HOWELLS	TRACED	CHECKED	APPROVED	DATE JUNE 02	SCALE AS SHOWN
----------------------------	--------	---------	----------	-----------------	----------------------

DRAWING No. E6380/D1 REV A