



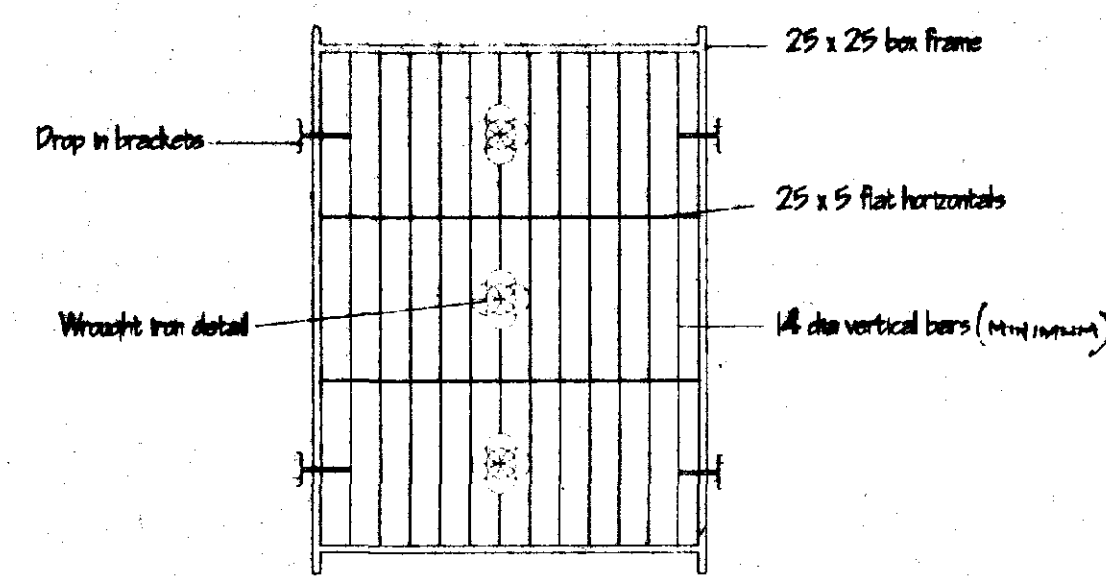

GATES TO BE PAINTED BLACK


GATE DETAIL B
1/25

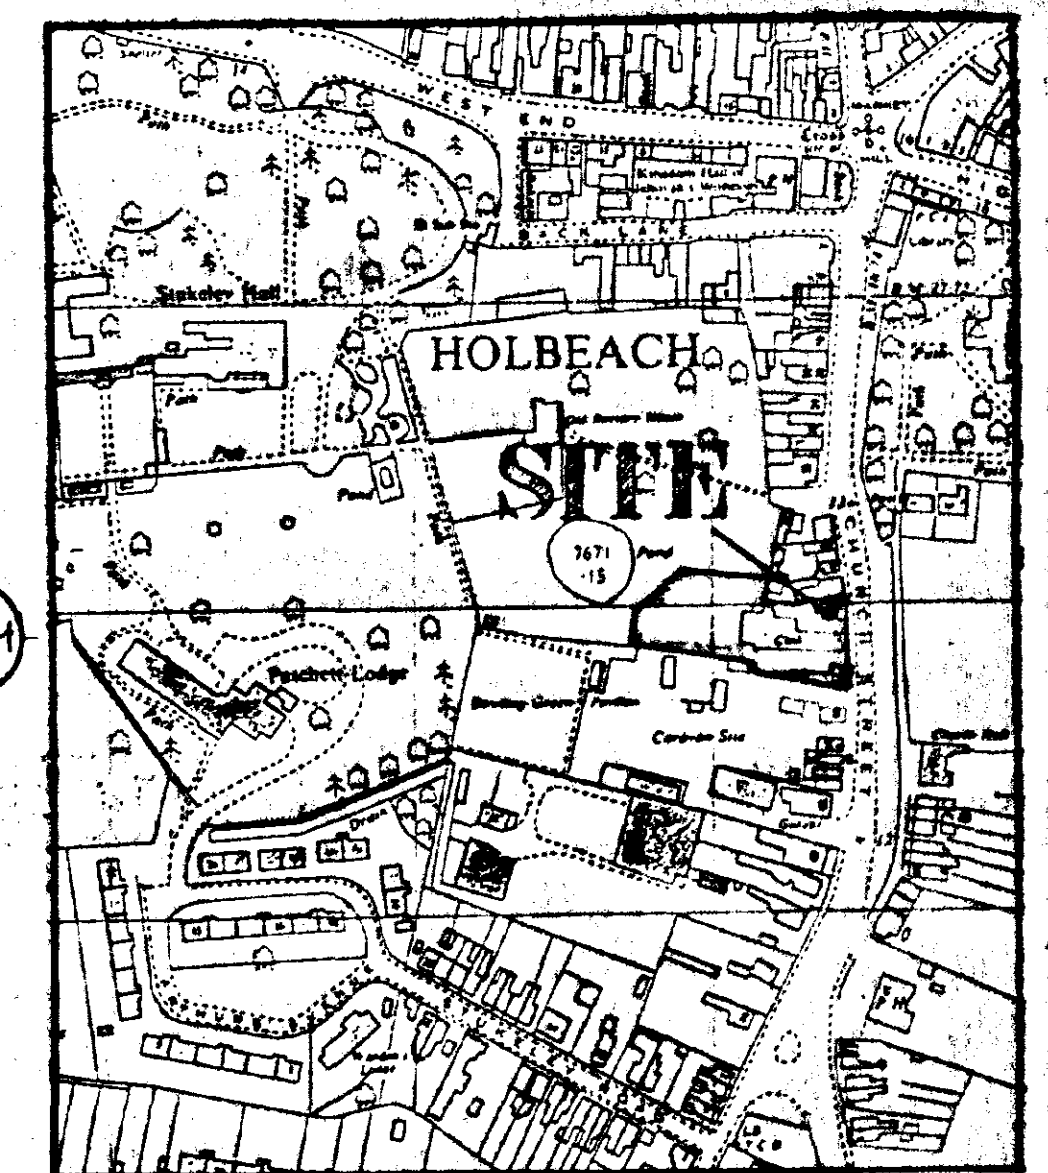

LOCATION PLAN



FRONT ELEVATION

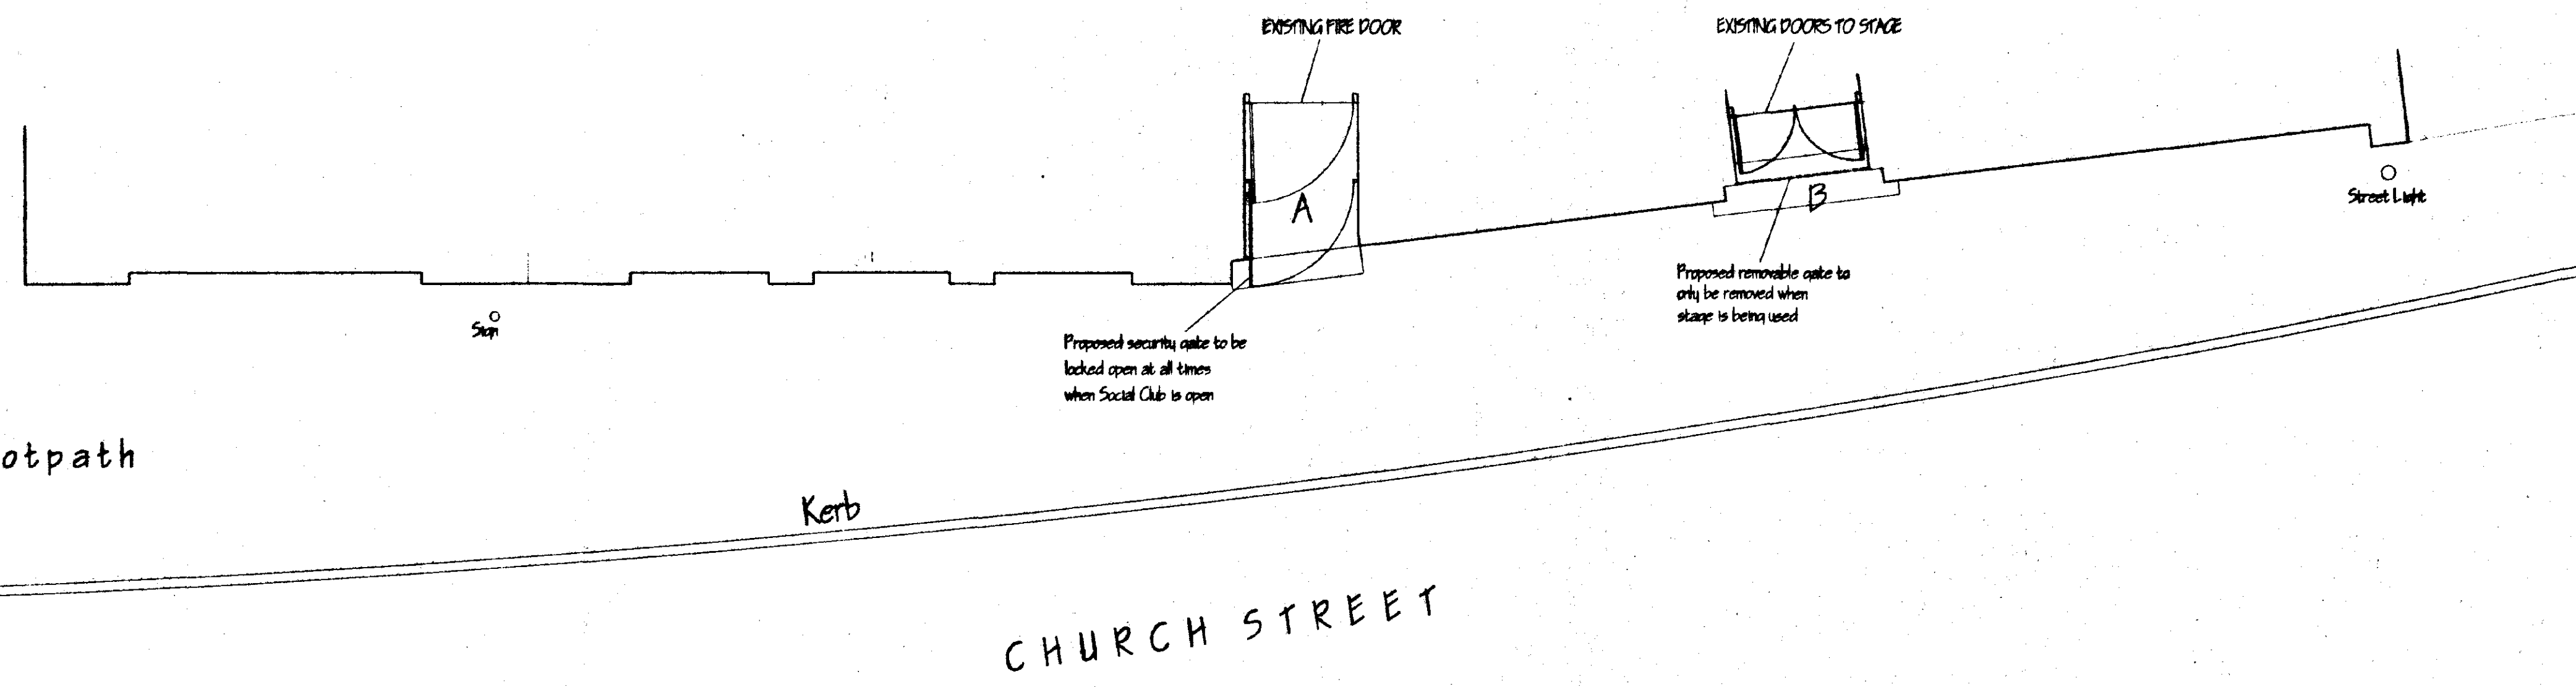

Footpath

CHURCH STREET

PLAN

SOUTH HOLLAND DC
HOUSING & PLANNING
5 JUL 2001
Ref: 10/01

APPROVED PLAN
Ref: A1

DETERMINED
PLAN

G. R. MERCHANT ARCHITECTURAL, STRUCTURAL AND LAND DRAINAGE CONSULTANTS Unit 4, Wrights House 122A Park Road, Holbeach, Spalding, Lincs. PE12 7WE Tel: 01408 480800 Fax: 01408 488744 E-Mail: G. R. Merchant @ Merchant. PS. Co. UK	
Project: SECURITY GATES CHURCH STREET HOLBEACH SPALDING Lincs	
Client: HOLBEACH UNITED SERVICES CLUB LTD	
Drawing No: PLANS & ELEVATIONS	
Ref: O A	Drawing No: 242/O
Date: MAY 2001	Drawn: CRM
Scale: 1/50 1/2500	
DO NOT SCALE FROM THIS DRAWING This drawing is copyright and may not be shared, copied, photographed or used for any other purpose without the written consent of the Designer. The Designer/Client shall ensure that the drawing is used for the purpose of which it was prepared and that it is not used for any other purpose without the written consent of the Designer/Client. 