




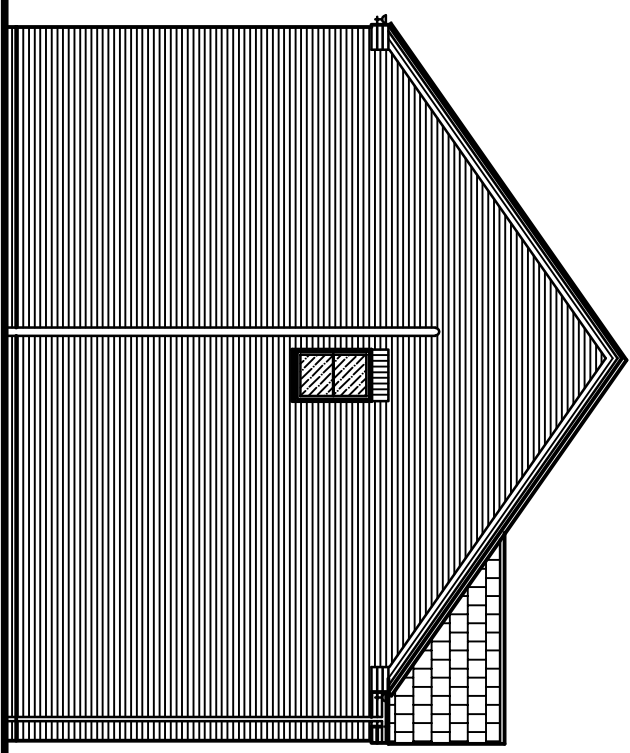


SIDE ELEVATION

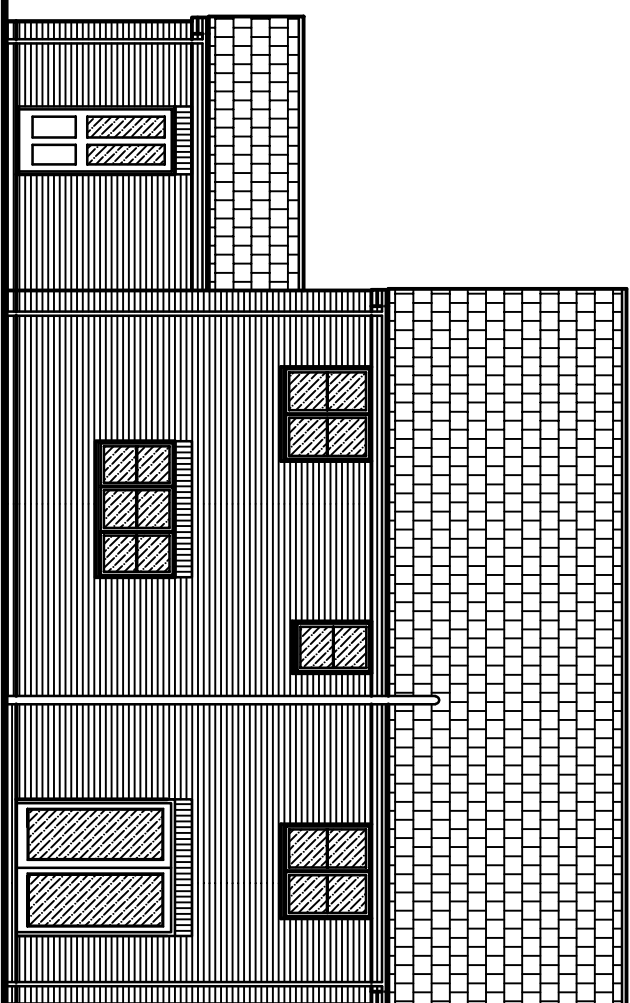


REAR ELEVATION

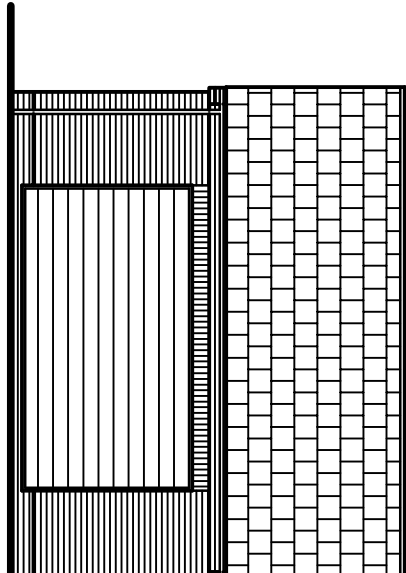


FRONT ELEVATION

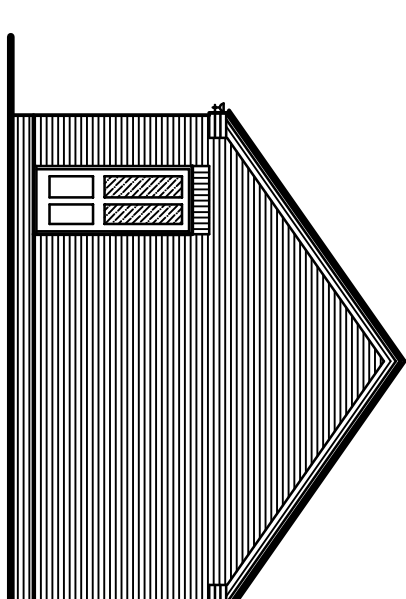


SIDE ELEVATION

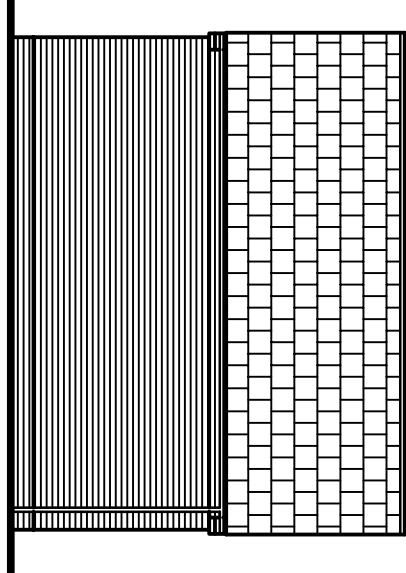


REAR ELEVATION

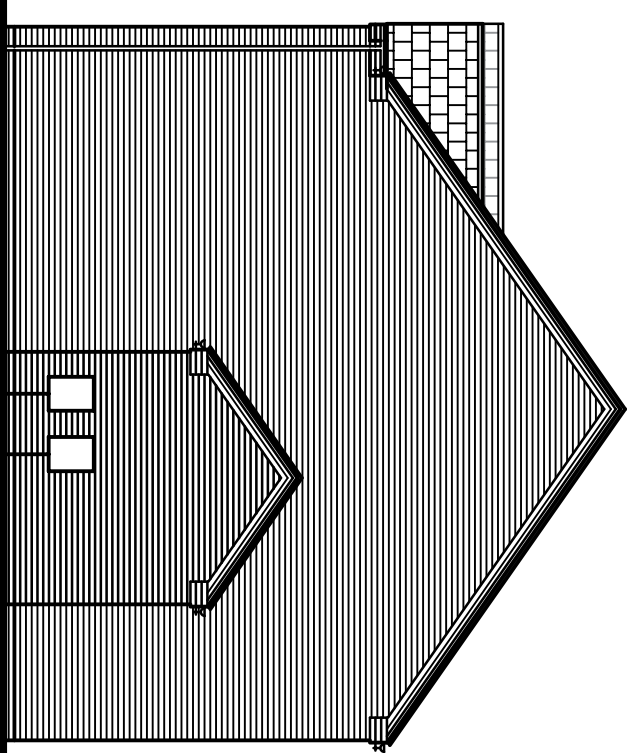


SIDE ELEVATION

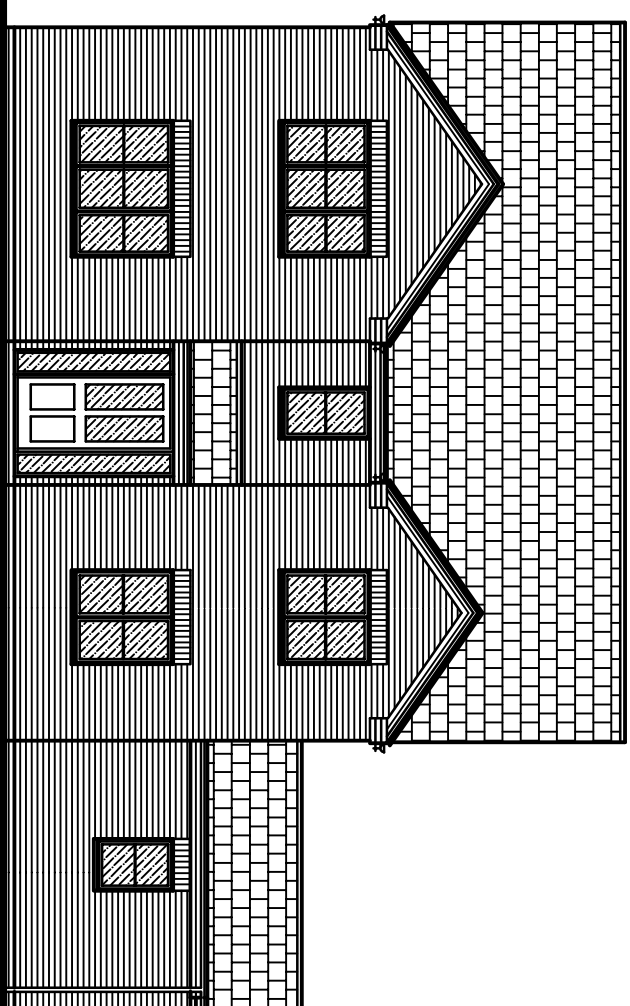


FRONT ELEVATION

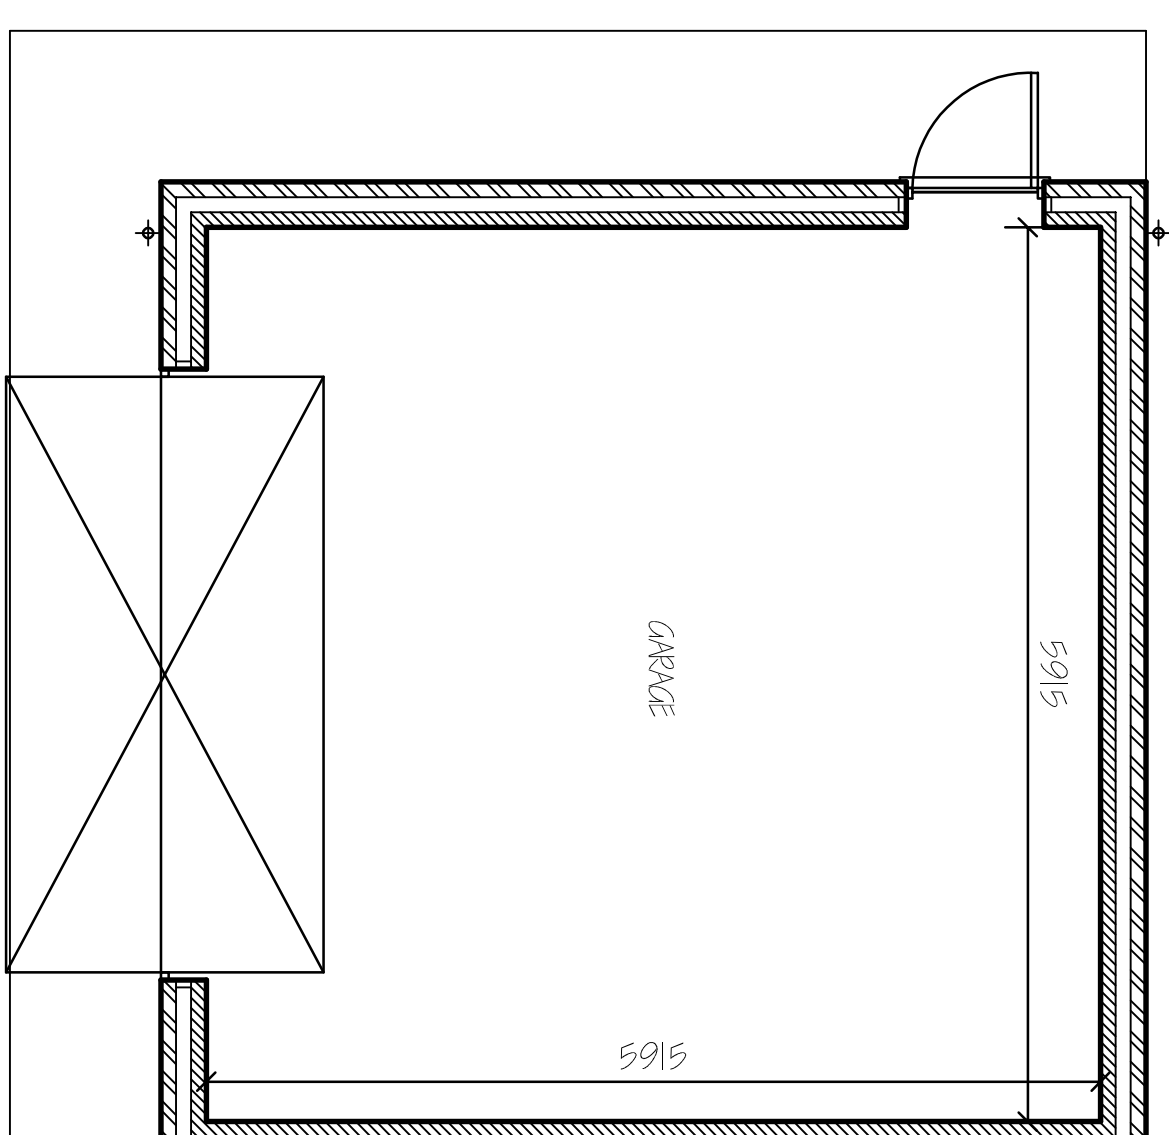


GARAGE FLOOR PLAN.

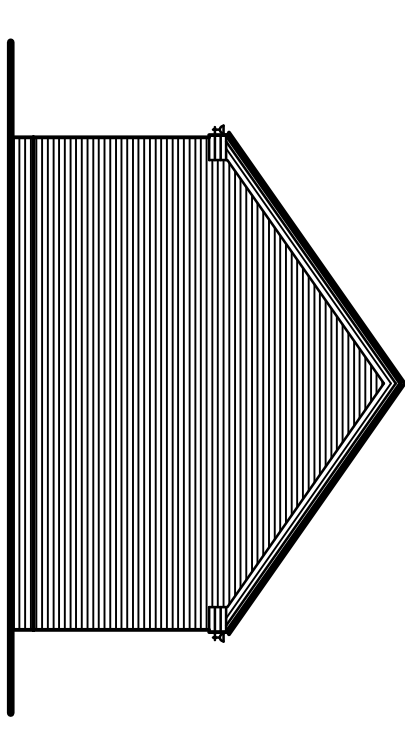

SIDE ELEVATION

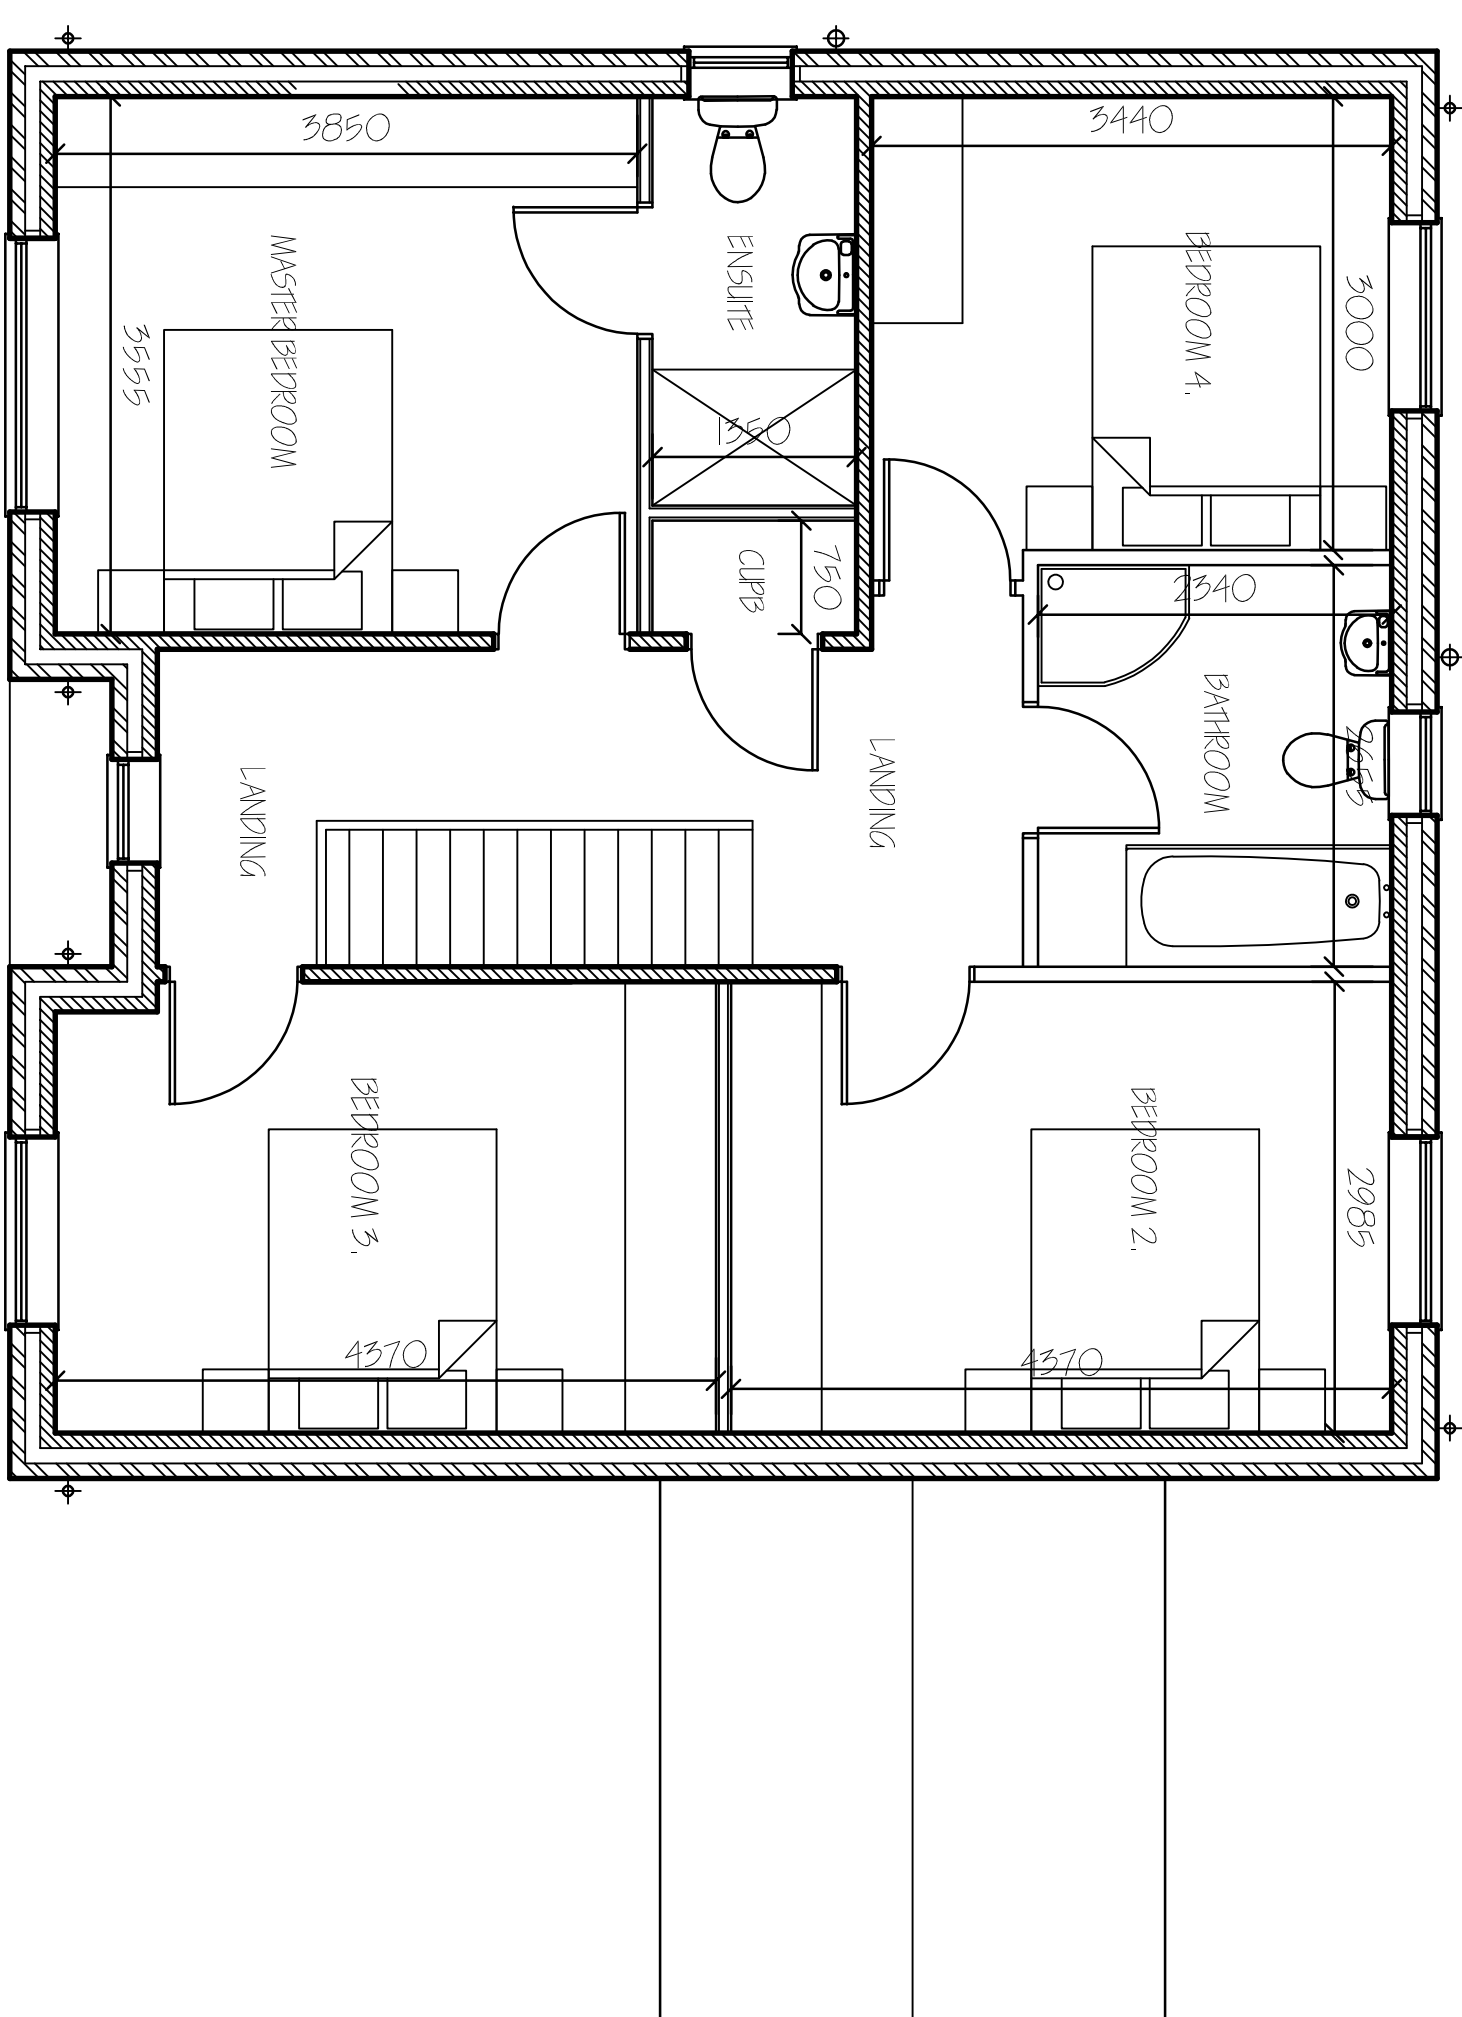

FIRST FLOOR PLAN.

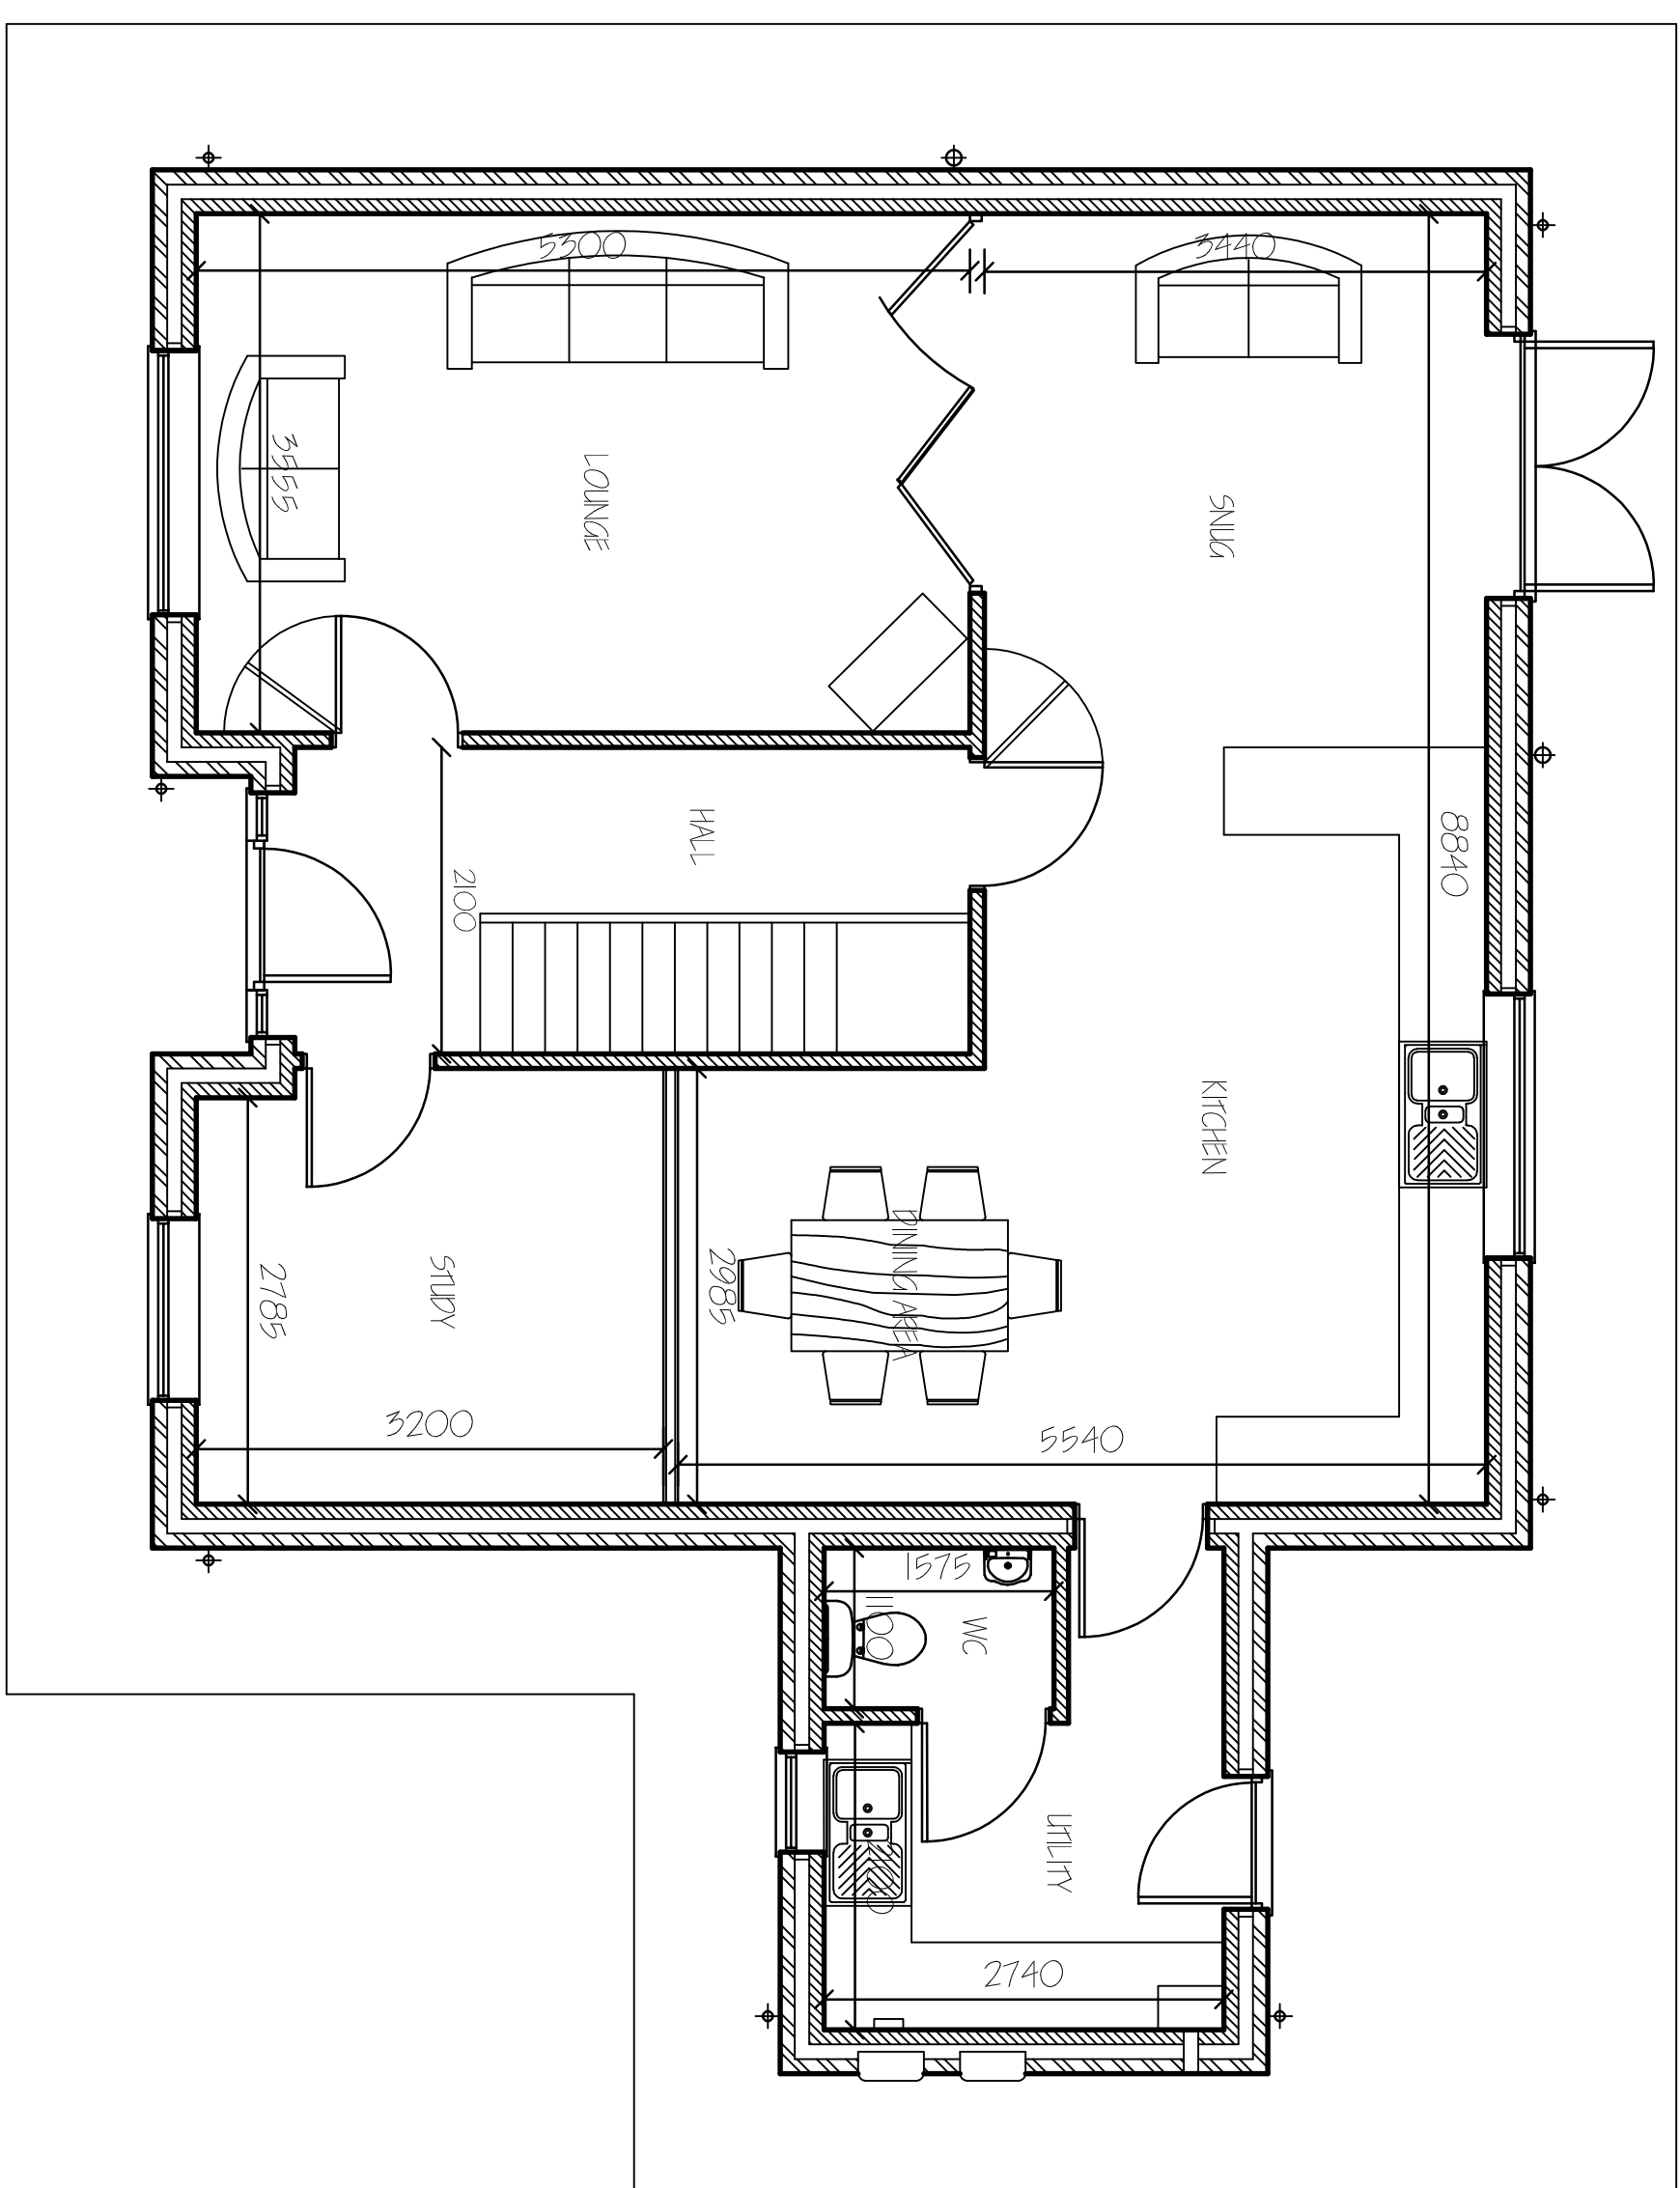

GROUND FLOOR PLAN.

A	EQUIMAXES	30/09/2022.

G. R. MERCHANT LTD.
1. ENG AMICE FIMO

**ARCHITECTURAL, STRUCTURAL
AND LAND DRAINAGE
CONSULTANTS**

4 Wrights Mews
12A Park Road, Holbeach,
Spalding, Lincs. PE12 7EE
Tel: 01406 490800
Fax: 01406 425744
E-Mail: gr.merchant@btconnect.com

Project
RESIDENTIAL DEVELOPMENT,
OFF CHAPEL DRIVE
HOLBEACH DRIVE
SPALDING, LINC'S, PE12 0PT.

Client
R K WILSON BUILDERS LTD

PLOT 1 & 4 (PLOT 1 HANDED)
FLOOR PLANS & ELEVATIONS

Job Ref.	Drawing No.
3947-21.	03A.

JUNE 2022,	S.D.
------------	------

1/50 1/100

DO NOT SCALE FROM THIS DRAWING

[illegible]